




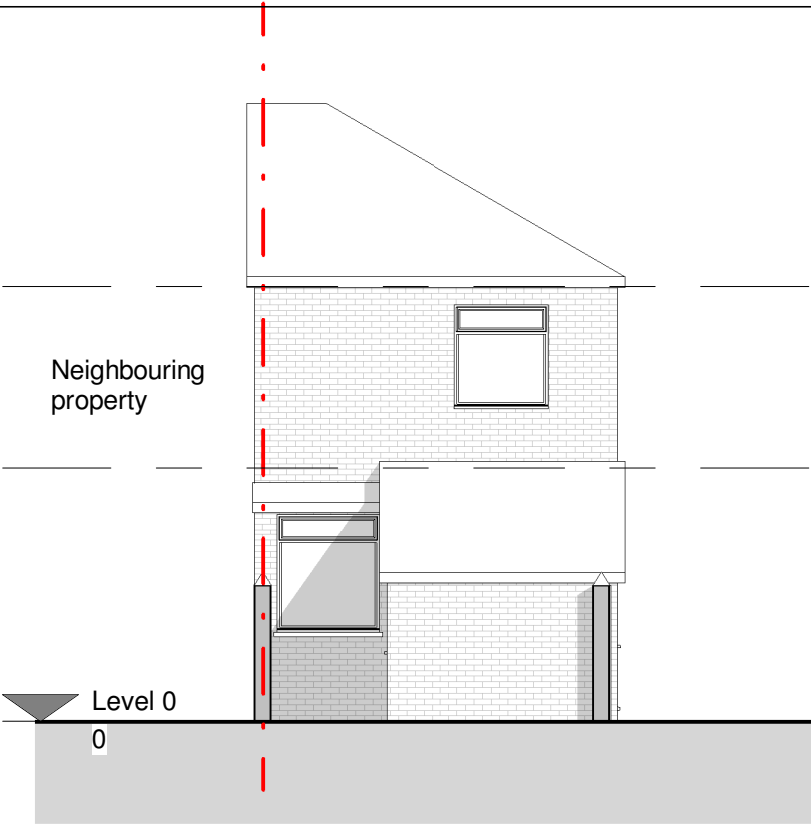

Rear Elevation
1 : 100

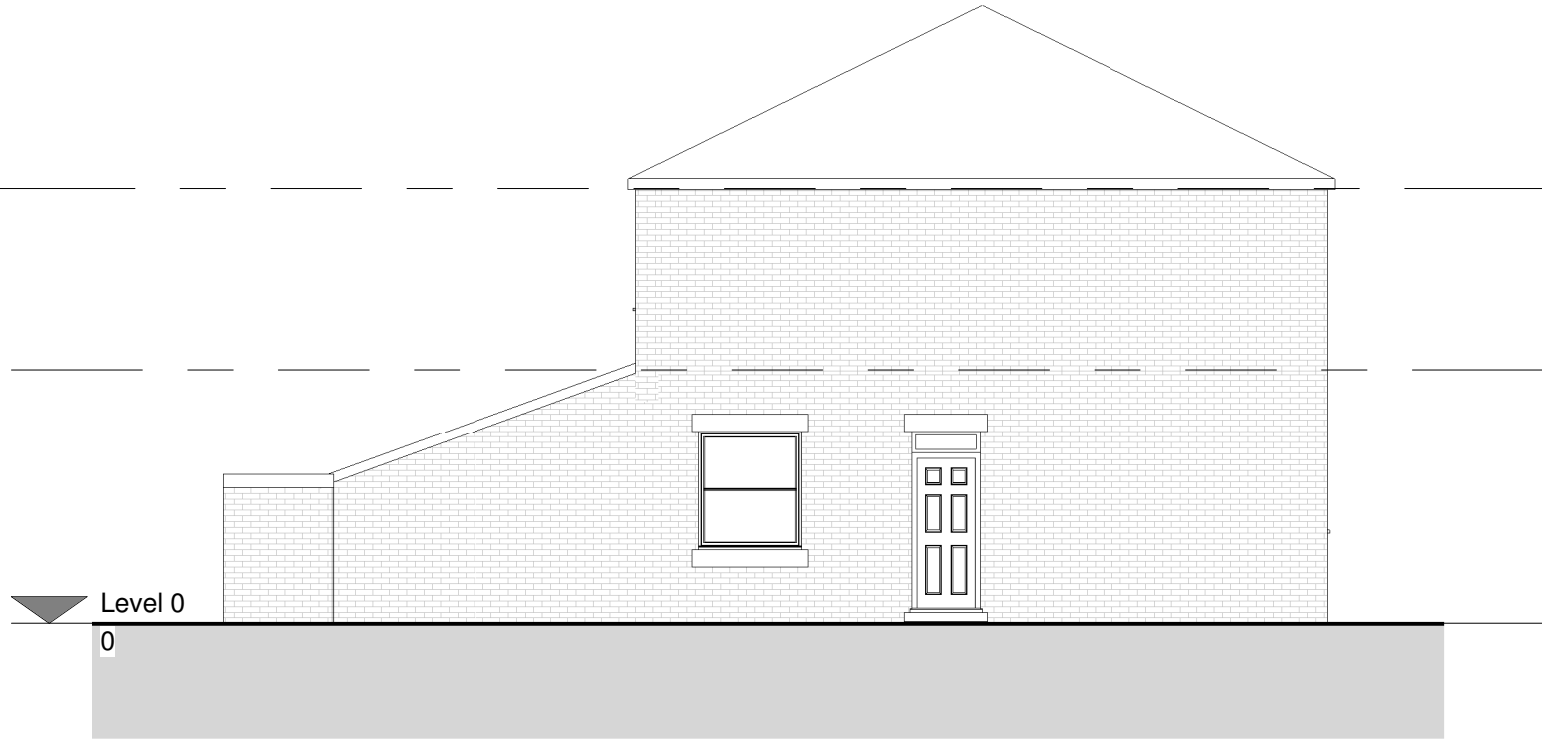

Side Elevation
1 : 100

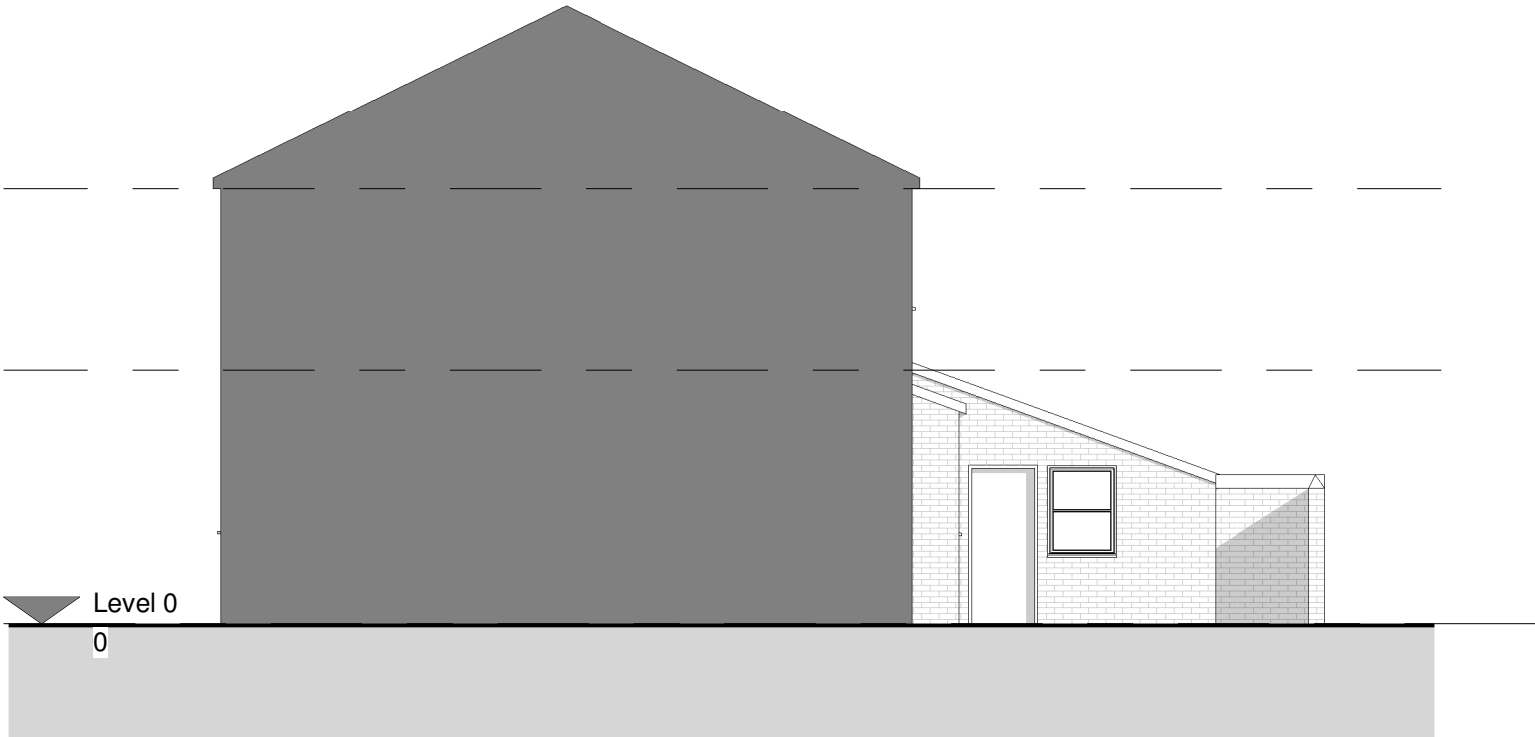

Side 2 Elevation
1 : 100

Do not scale from this drawing. Work to figured dimensions only. All information should be checked by the contractor site before work. Any discrepancies should be reported to the architect or designer immediately. All rights are reserved and are not transferable. Unauthorised reproduction of this drawing are not permitted. Land registry title and ownership boundaries are produced by IONIC STUDIO using all reasonable endeavours. We cannot be held responsible for scale discrepancy of plans supplied to us.	IONIC DESIGN	<table><tr><th>No.</th><th>Description</th><th>Date</th></tr><tr><td></td><td></td><td></td></tr><tr><td></td><td></td><td></td></tr><tr><td></td><td></td><td></td></tr><tr><td></td><td></td><td></td></tr><tr><td></td><td></td><td></td></tr><tr><td></td><td></td><td></td></tr></table>	No.	Description	Date																			<table><tr><td>PROJECT</td><td colspan="2">1 Norman Rd West, Manchester</td></tr><tr><td>SHEET</td><td colspan="2">Existing Elevations</td></tr></table>	PROJECT	1 Norman Rd West, Manchester		SHEET	Existing Elevations		<table><tr><td colspan="3">CLIENT</td><td colspan="2">D. Browne</td></tr><tr><td>Date</td><td>Project number</td><td colspan="2">Scale (@ A3)</td><td></td></tr><tr><td>02/10/24</td><td>P110</td><td colspan="2">1 : 100</td><td></td></tr><tr><td>Drawn by</td><td colspan="2">DRAWING NUMBER</td><td colspan="2">REV</td></tr><tr><td>SA</td><td colspan="2">EX03</td><td colspan="2"></td></tr><tr><td>Checked by</td><td colspan="4"></td></tr><tr><td>SA</td><td colspan="4"></td></tr></table>	CLIENT			D. Browne		Date	Project number	Scale (@ A3)			02/10/24	P110	1 : 100			Drawn by	DRAWING NUMBER		REV		SA	EX03				Checked by					SA				
No.	Description	Date	
PROJECT	1 Norman Rd West, Manchester	
SHEET	Existing Elevations	
CLIENT			D. Browne	
Date	Project number	Scale (@ A3)	
02/10/24	P110	1 : 100	
Drawn by	DRAWING NUMBER		REV	
SA	EX03	
Checked by	
SA	