


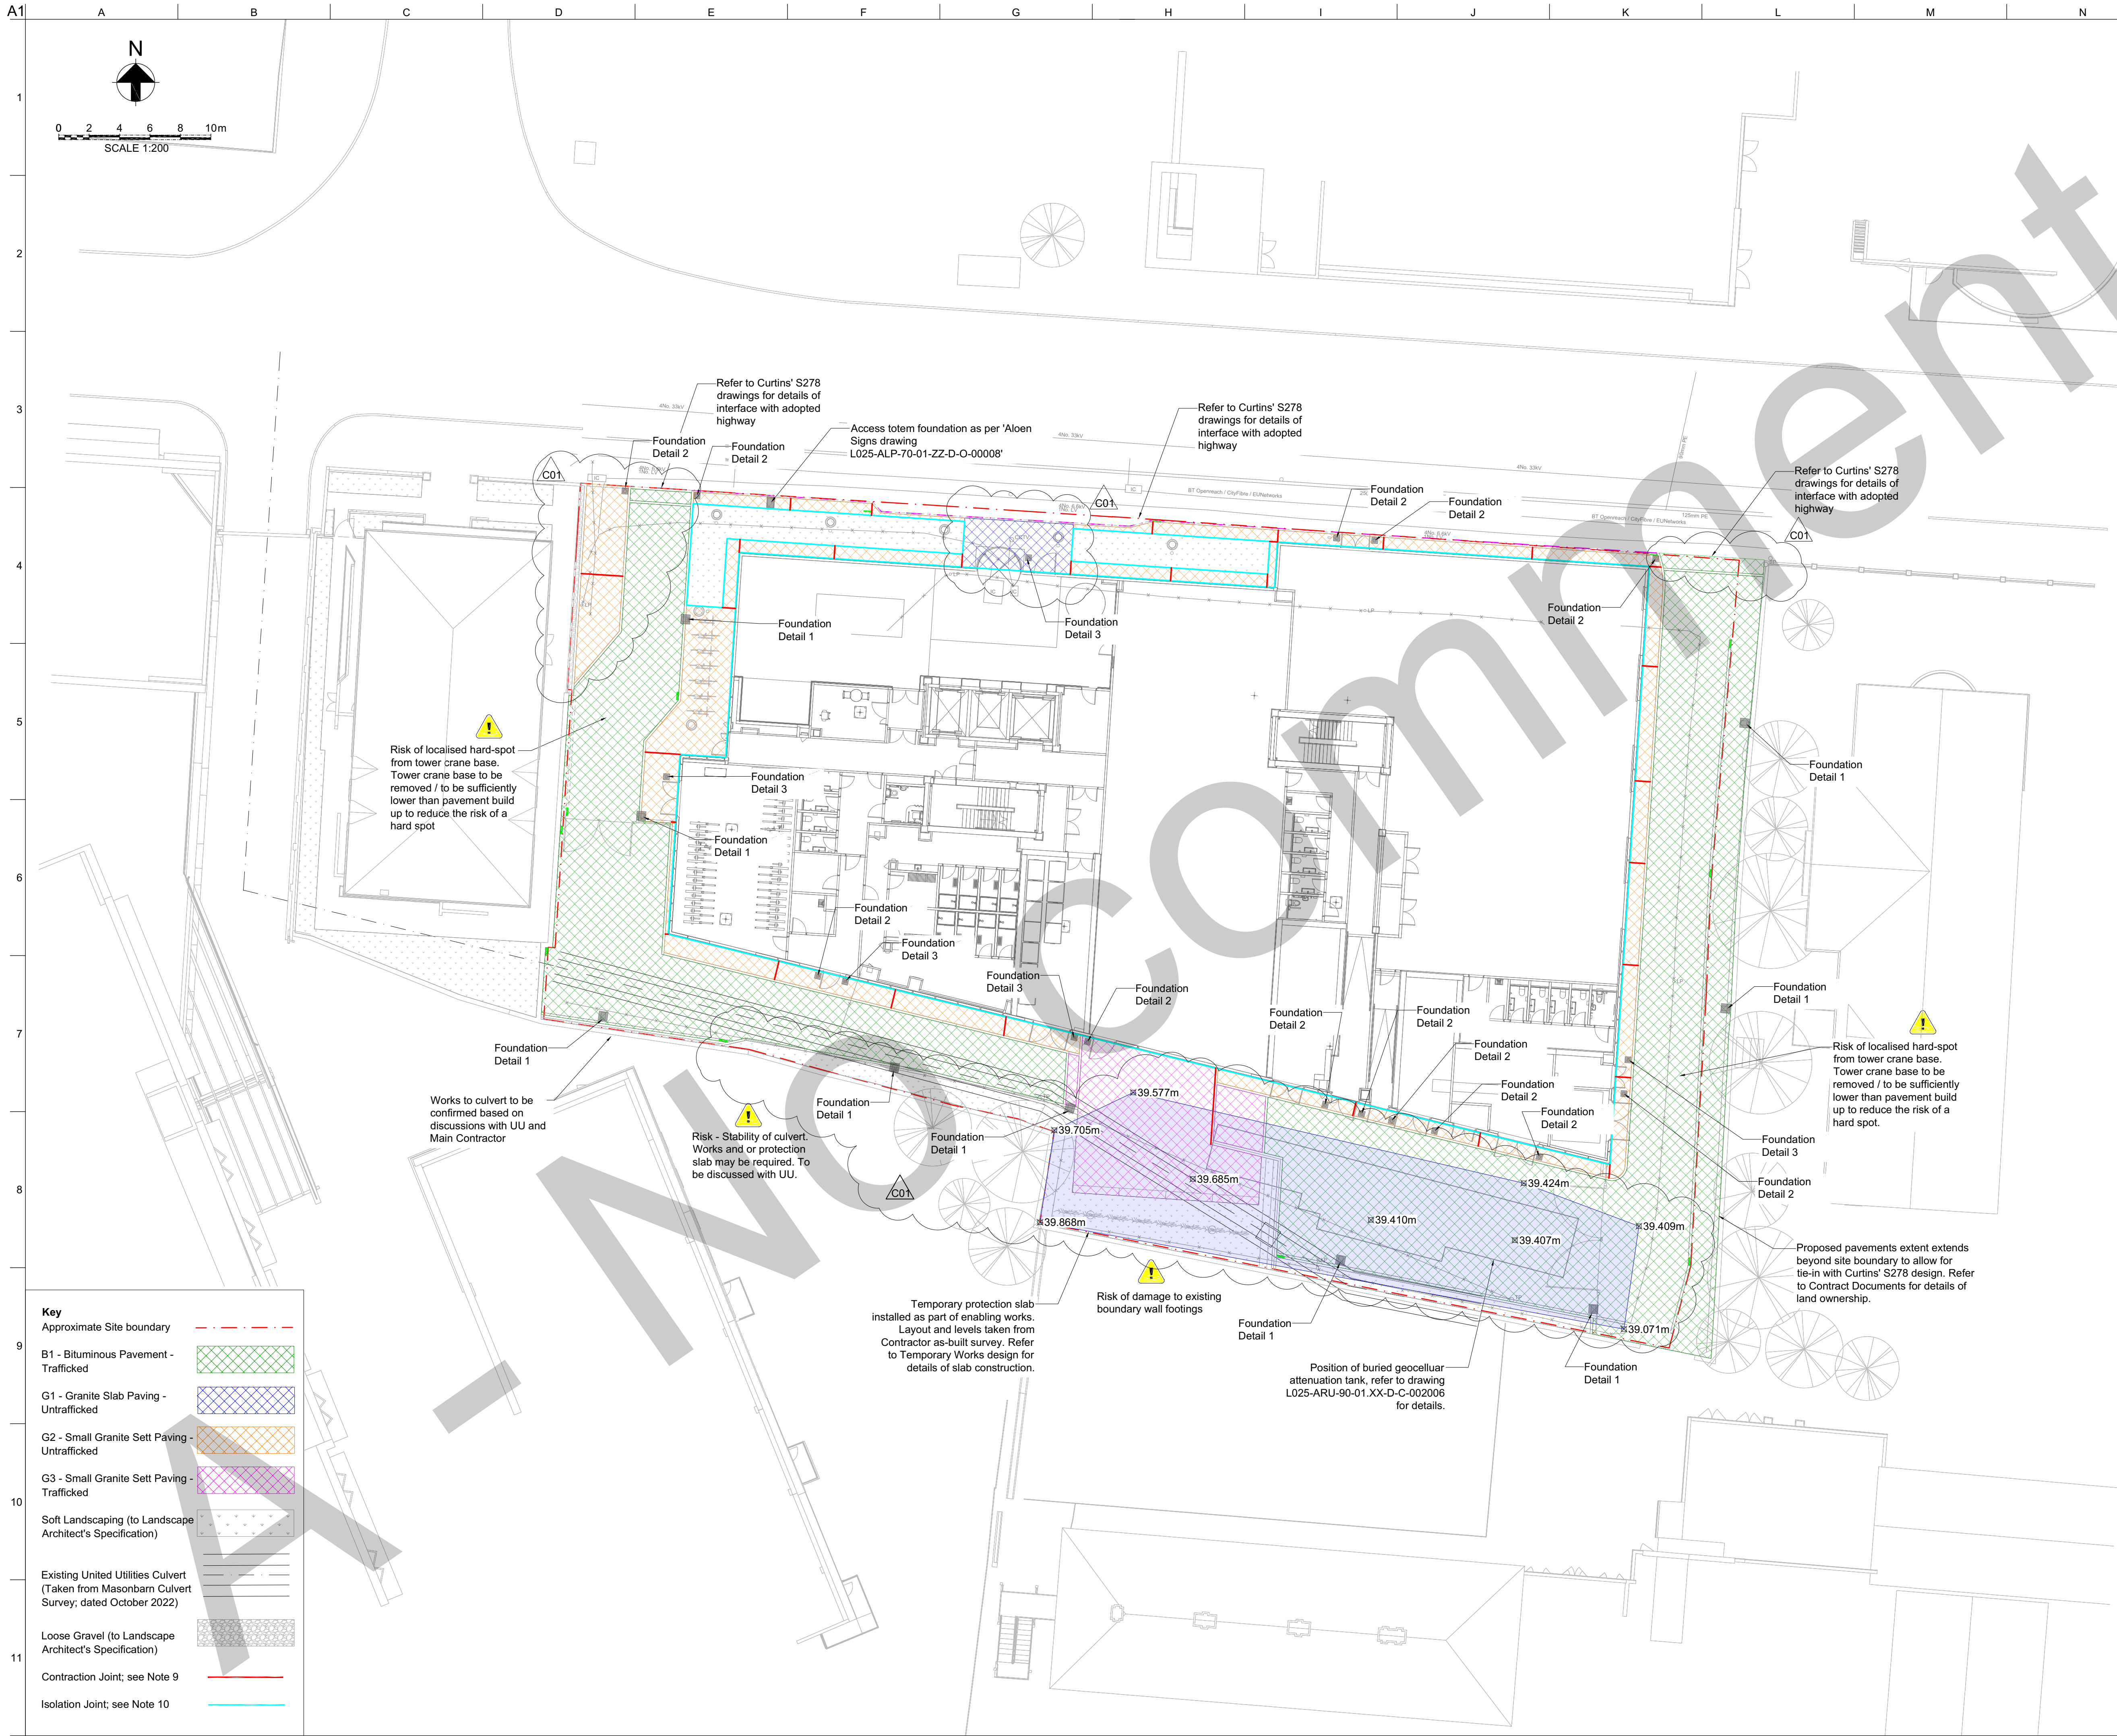

Key

Approximate Site boundary

B1 - Bituminous Pavement - Trafficked

G1 - Granite Slab Paving - Untrafficked

G2 - Small Granite Sett Paving - Untrafficked

G3 - Small Granite Sett Paving - Trafficked

Soft Landscaping (to Landscape Architect's Specification)

Existing United Utilities Culvert (Taken from Masonbarn Culvert Survey; dated October 2022)

Loose Gravel (to Landscape Architect's Specification)

Contraction Joint; see Note 9

Isolation Joint; see Note 10

- Notes
- All dimensions are in mm, all levels in mAOD, unless specified otherwise.
 - Document Status: The drawing is subject to further design development, revision or replacement as design progresses.
 - This layout is based on the following survey information:
 - Topographical Survey drawing '22C168' rev 001 undertaken by Survey Operations; dated June 2022.
 - Drainage CCTV Survey report '12703a SURVEY OPS CITY LABS MANCHESTER' produced by Underground Surveys; dated December 2019.
 - Utility GPR Survey drawing '19F248' rev 001 produced by Survey Operations; dated August 2019.
 - This layout is based on the following drawings:
 - Landscaping General Arrangement drawing 'L025-LYR-90-EX-00-D-L-001001' revC04 dated 30-08-2024.
 - Ground Floor Architectural General Arrangement drawing '6312-SRA-XX-00-DR-A-20100 rev P18'
 - S278 Highways Layout General Arrangement drawing '074034-CUR-00-XX-DR-D-75100 rev P01' dated 09-01-2020.
 - This layout is based upon:
 - WS4 Arup Structural Foundation Plan 'CLAB-ARUP-04-F-GA-S-10-4F01'
 - WS4 Arup PH Below Slab Drainage Design 'CLAB-ARUP-04-GF-DR-P-2501 rev P03'
 - WS4 Arup PH Rainwater Disposal Performance Specification 'P-SPEC-002'
 - Approximate Site Boundary is taken from Sheppard Robson Location Plan, supplied 19th January 2023; drawing reference '6312-SRA-XX-DR-A-00001 P02' dated 18-01-23.
 - For kerbs and edging types and extents refer to Landscape Architect's drawing 'L025-LYR-90-EX-00-D-L-0020002'. For kerb and edging details refer to drawing 'L025-ARU-90-01-XX-D-C-007004'.
 - In areas of block paving, priming mortar and bedding mortar shall be applied to both the blocks and concrete road base surface in accordance with the manufacturer's recommendations.
 - Contraction joints shall be positioned to suit the Landscape Architect's final paving layout and positioned on-site by the Contractor. Joint spacings shall not exceed 3m unless otherwise agreed with the Engineer. Contraction joints shall be provided at corners in the concrete road base as agreed with the Engineer.
 - Isolation joints shall be provided around all penetrations through concrete road base construction, including manholes, draw pits and foundations for street furniture.
 - A plastic laying course shall be provided in any areas where the bedding or laying course varies in thickness from the typical construction detail shown.

C01	07/10/24	OW	TH	AL
Issued for Construction				
Rev	Date	By	Chkd	Appd

ARUP

6th Floor, 3 Piccadilly Place
Manchester, M1 3BN
Tel +44 (0)161 228 2331
www.arup.com

Client
GMI Construction Group

Project Title
Citylabs 4.0

Drawing Title
External Works
Pavements
General Arrangement

Scale at A1
1:200

Role
Civils

Suitability
S4 - Suitable for Construction

Arup Job No	Rev
267661-00	C01
Name	
L025-ARU-94-01-XX-D-C-002003	