


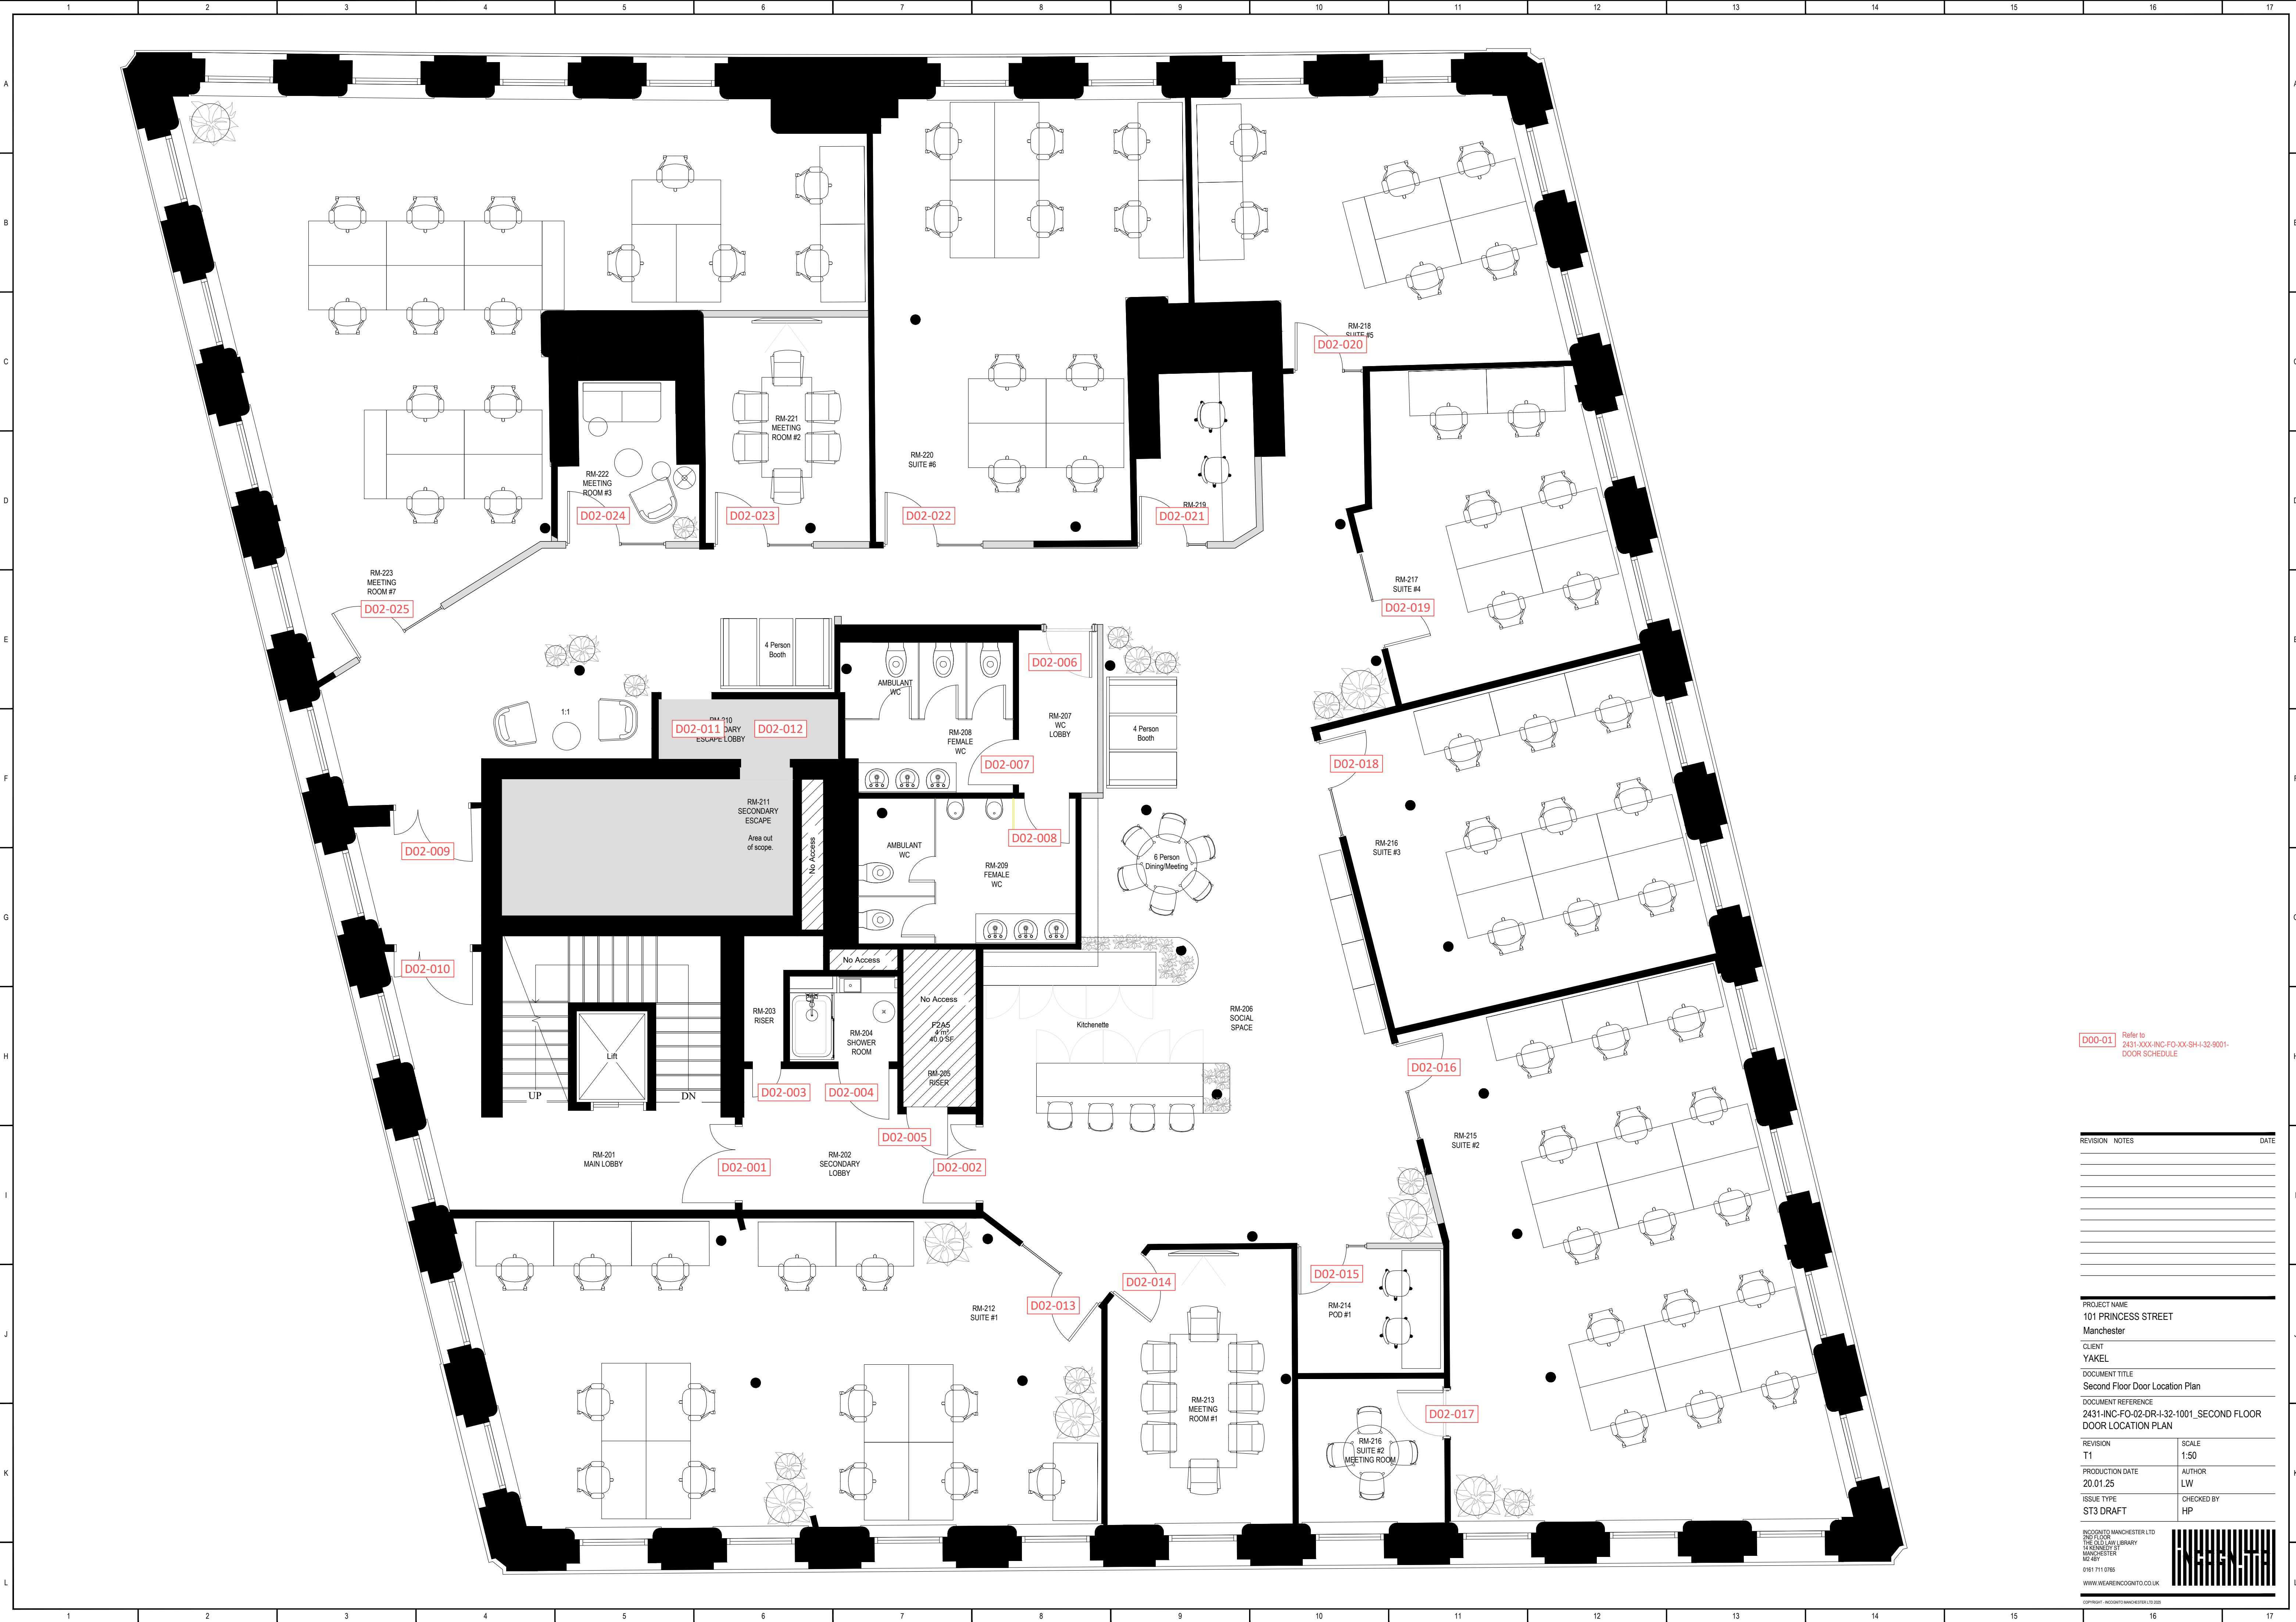

D00-01 Refer to 2431-XXX-INC-FO-XX-SH-1-32-9001-DOOR SCHEDULE

REVISION	NOTES	DATE

PROJECT NAME
101 PRINCESS STREET
Manchester
CLIENT
YAKEL
DOCUMENT TITLE
Second Floor Door Location Plan
DOCUMENT REFERENCE
2431-INC-FO-02-DR-I-32-1001_SECOND FLOOR DOOR LOCATION PLAN

REVISION T1	SCALE 1:50
PRODUCTION DATE 20.01.25	AUTHOR LW
ISSUE TYPE ST3 DRAFT	CHECKED BY HP