





EXISTING FRONT ELEVATION

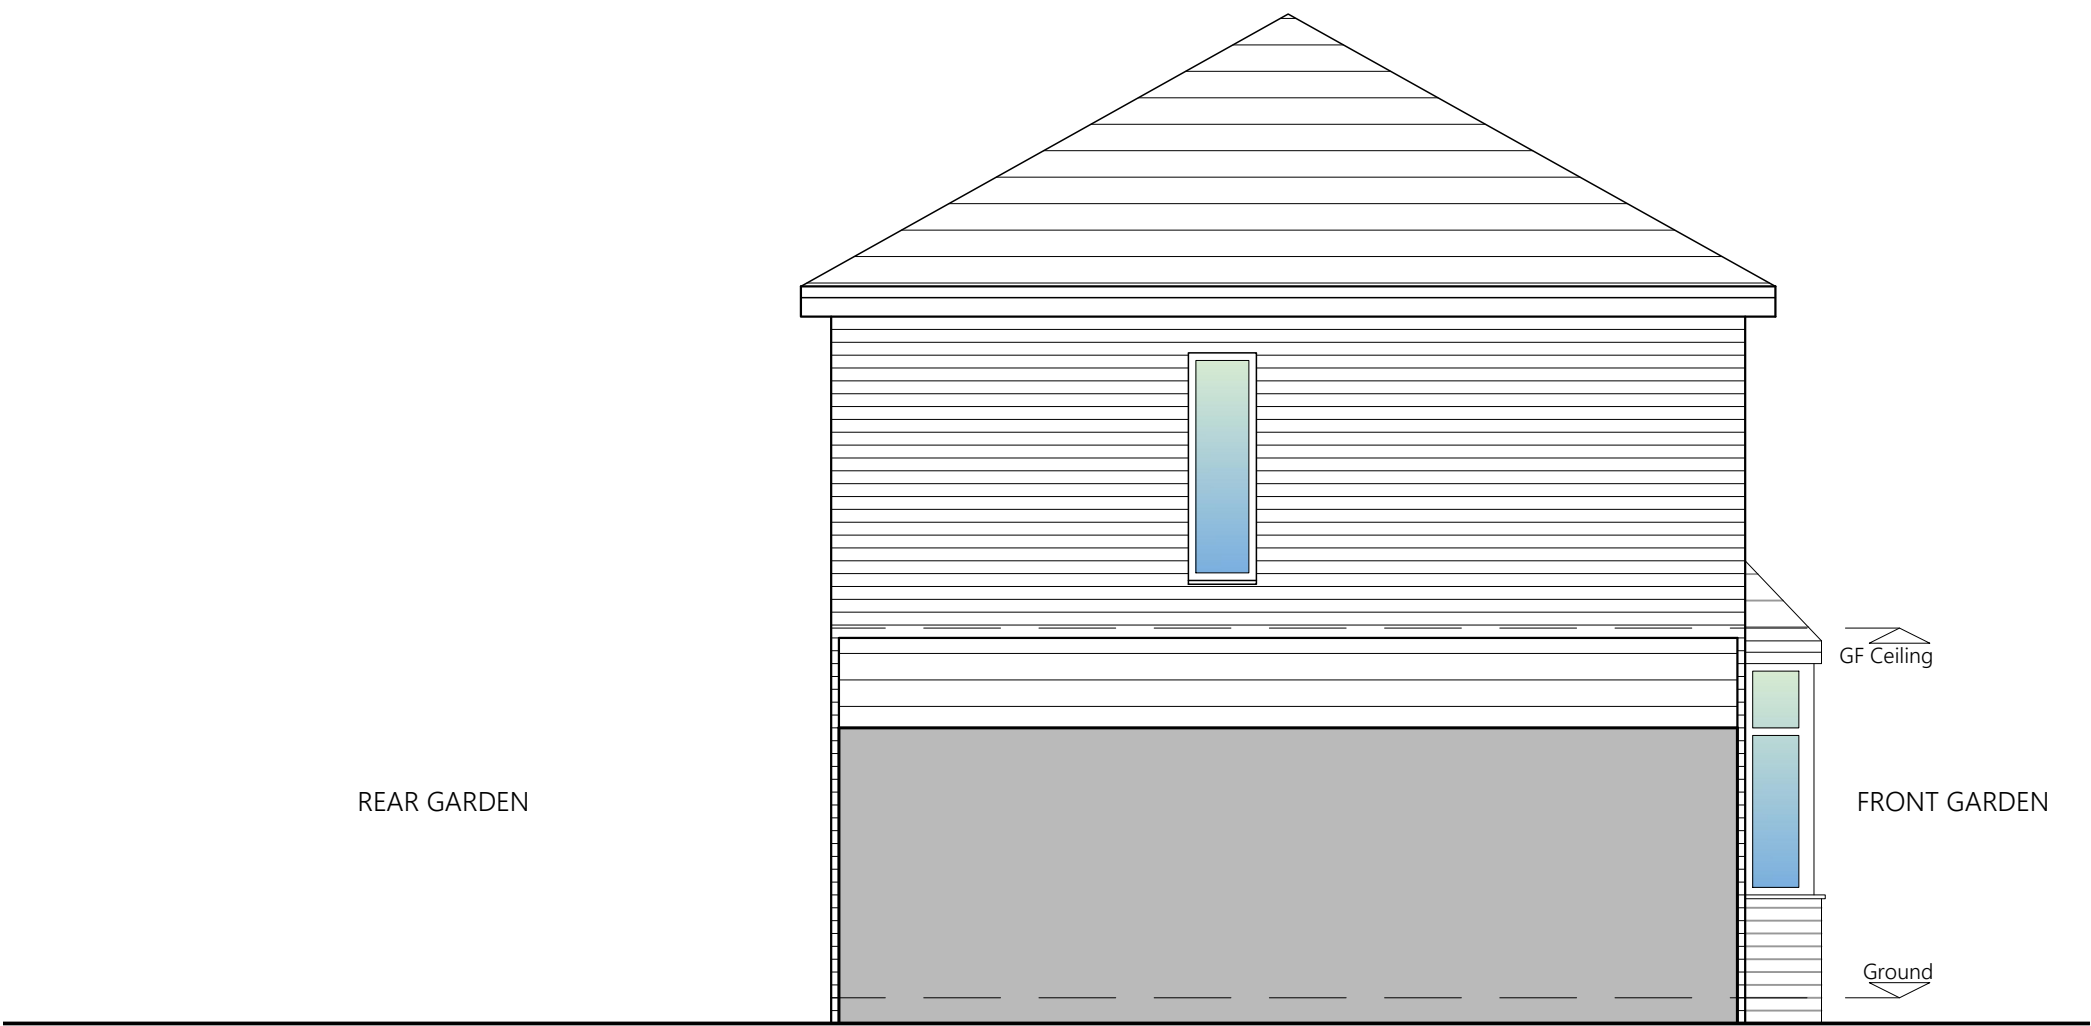


EXISTING SIDE ELEVATION




EXISTING REAR ELEVATION

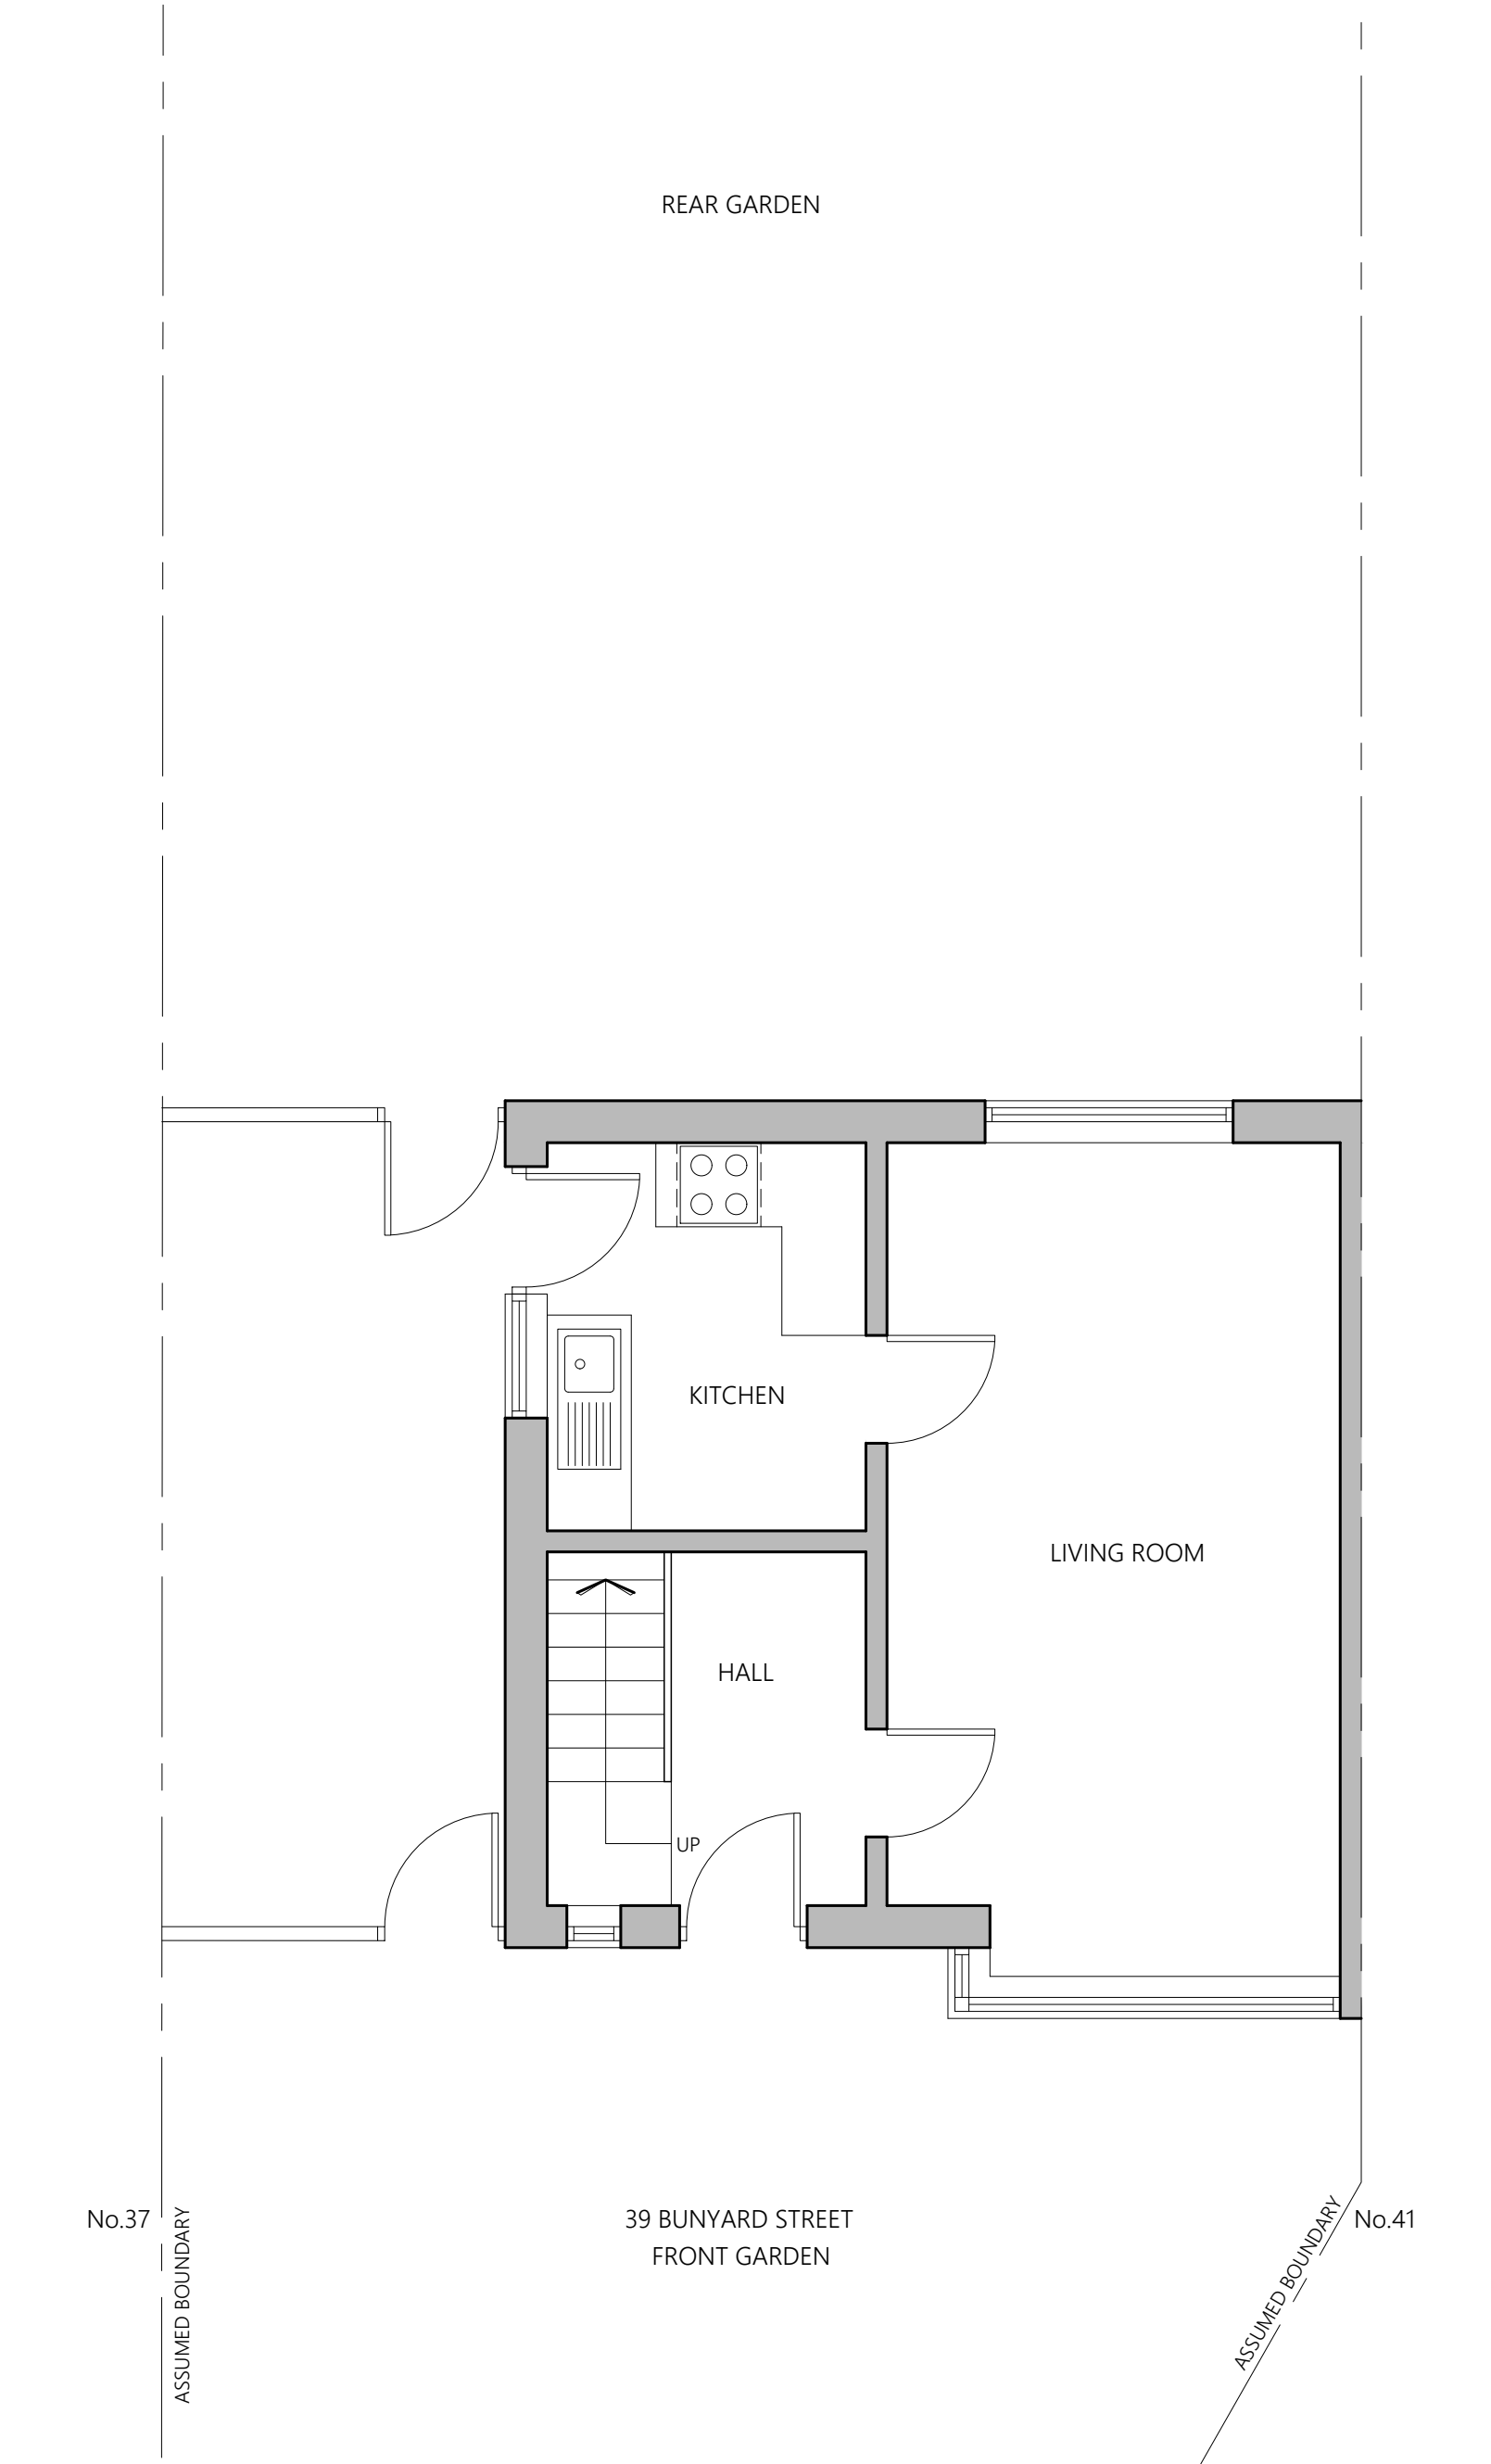


EXISTING GROUND FLOOR PLAN

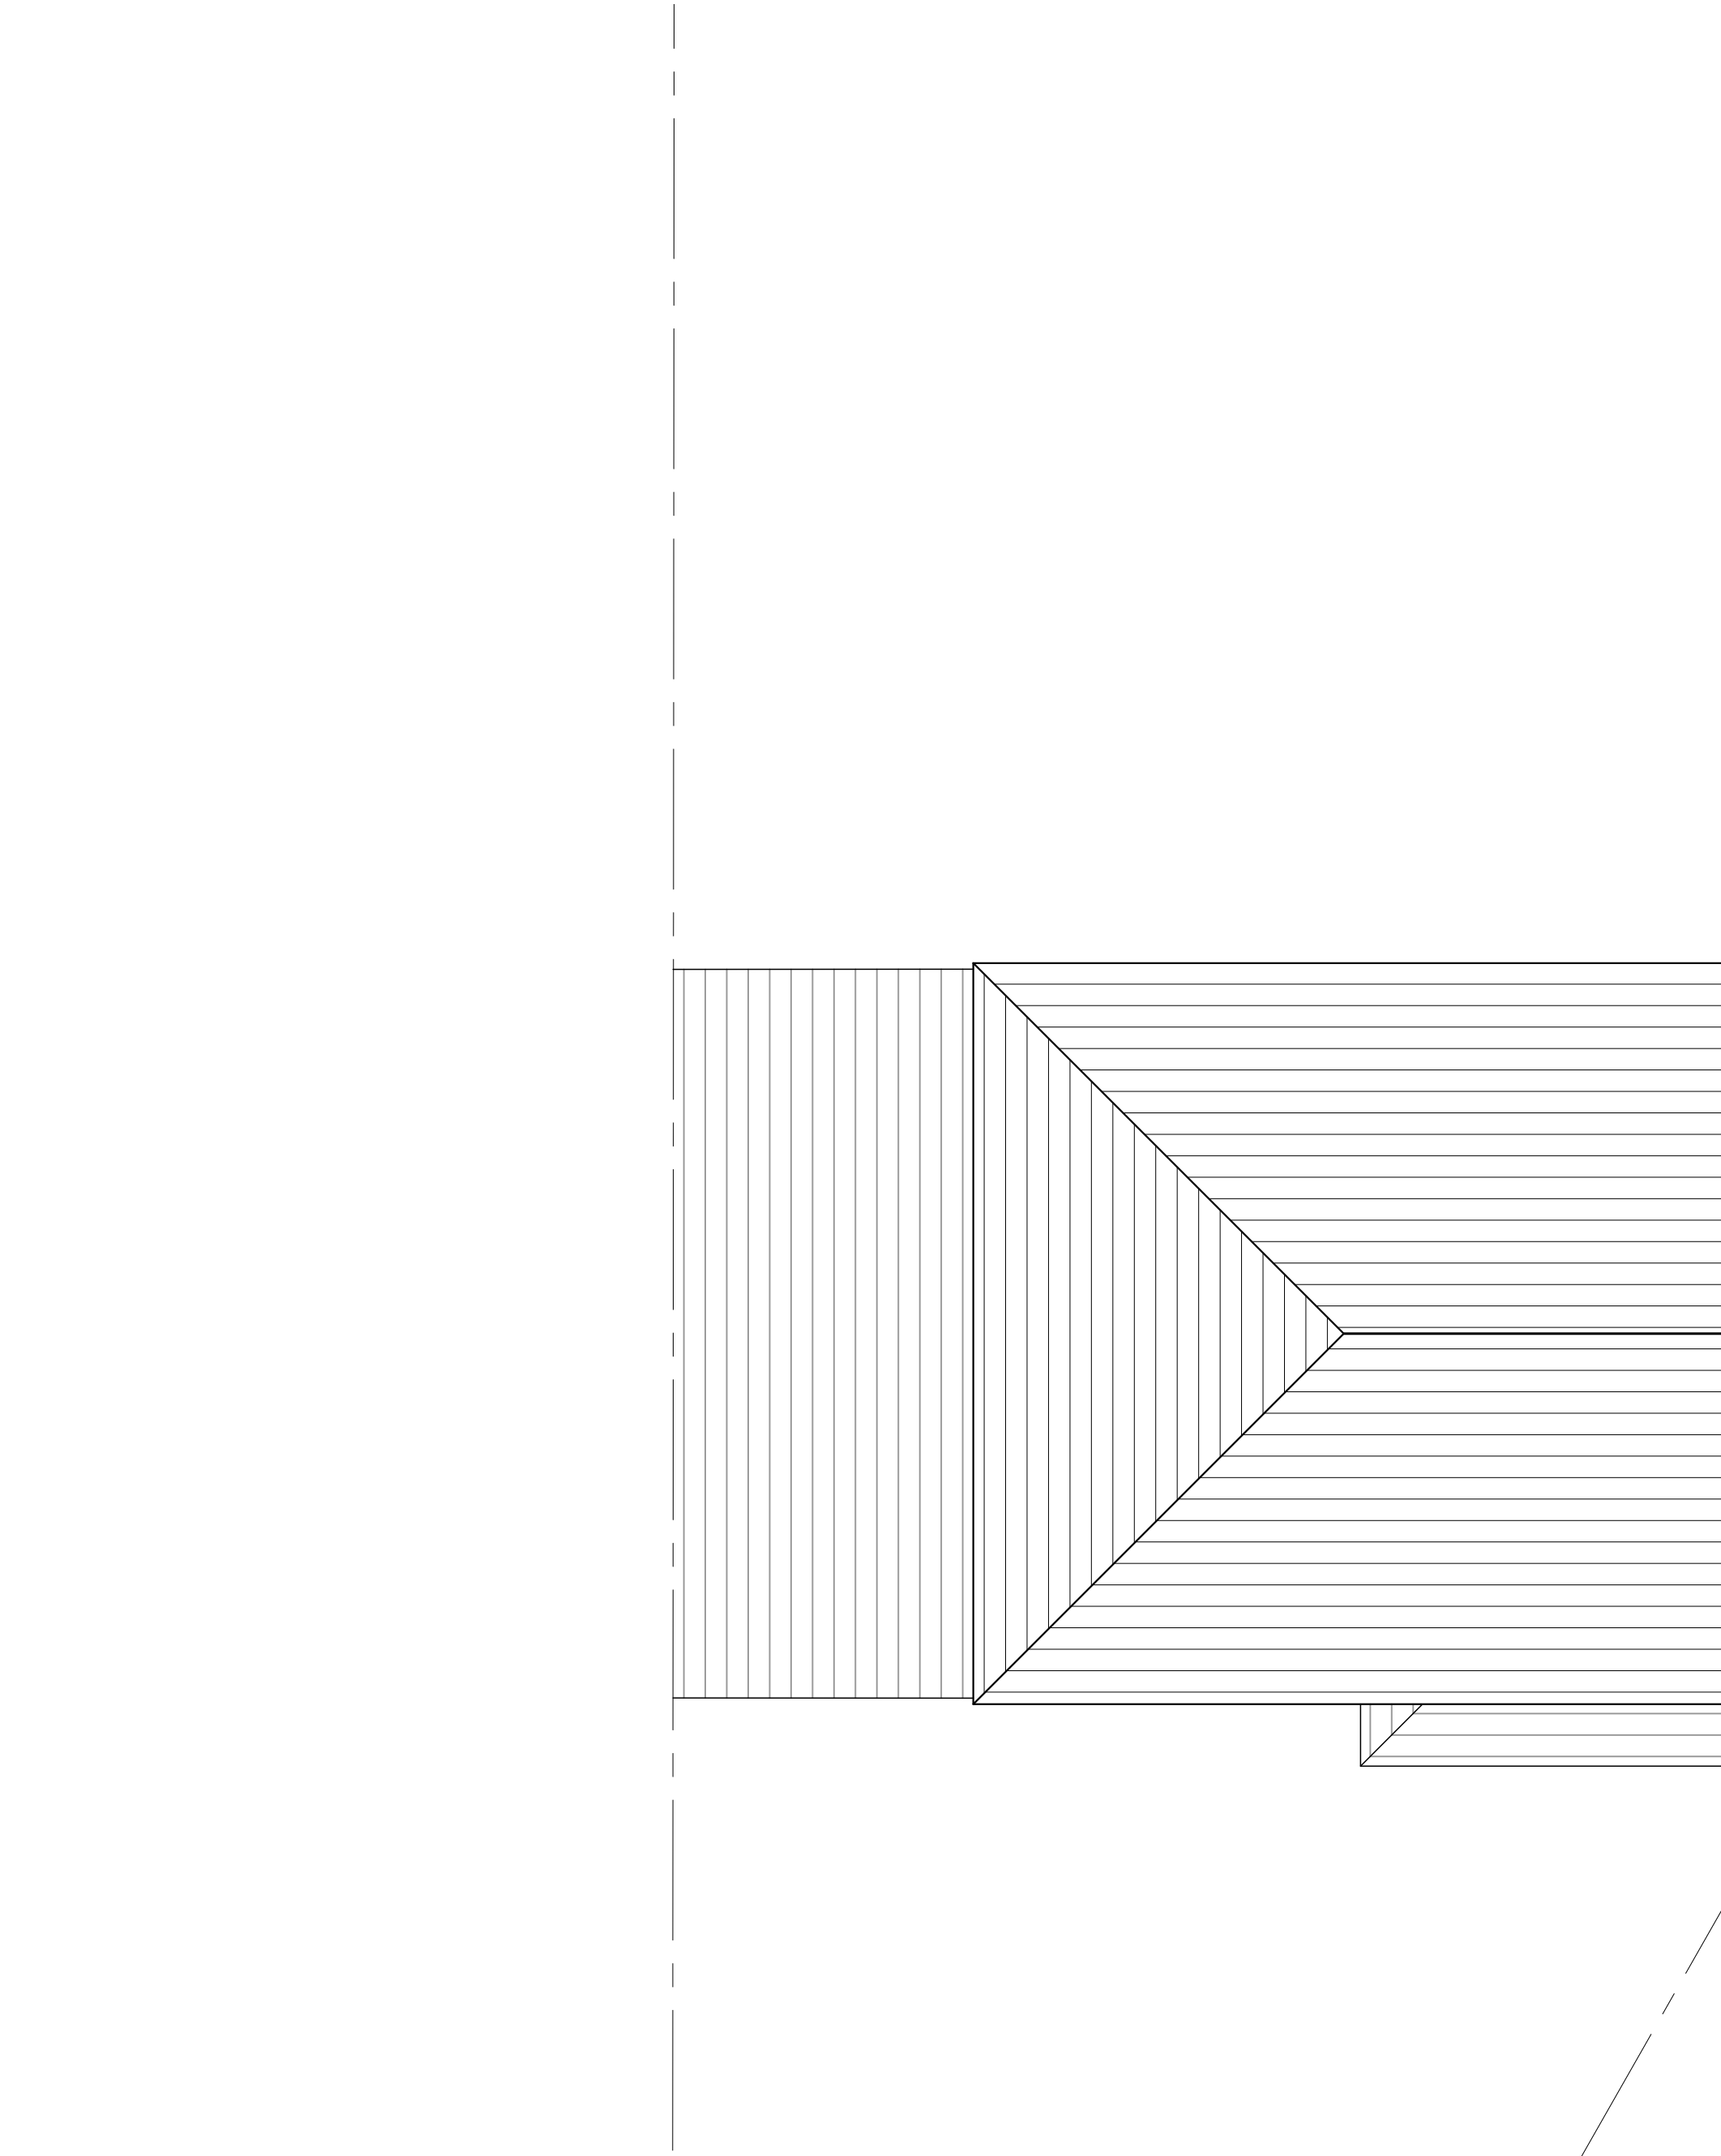

EXISTING ROOF PLAN

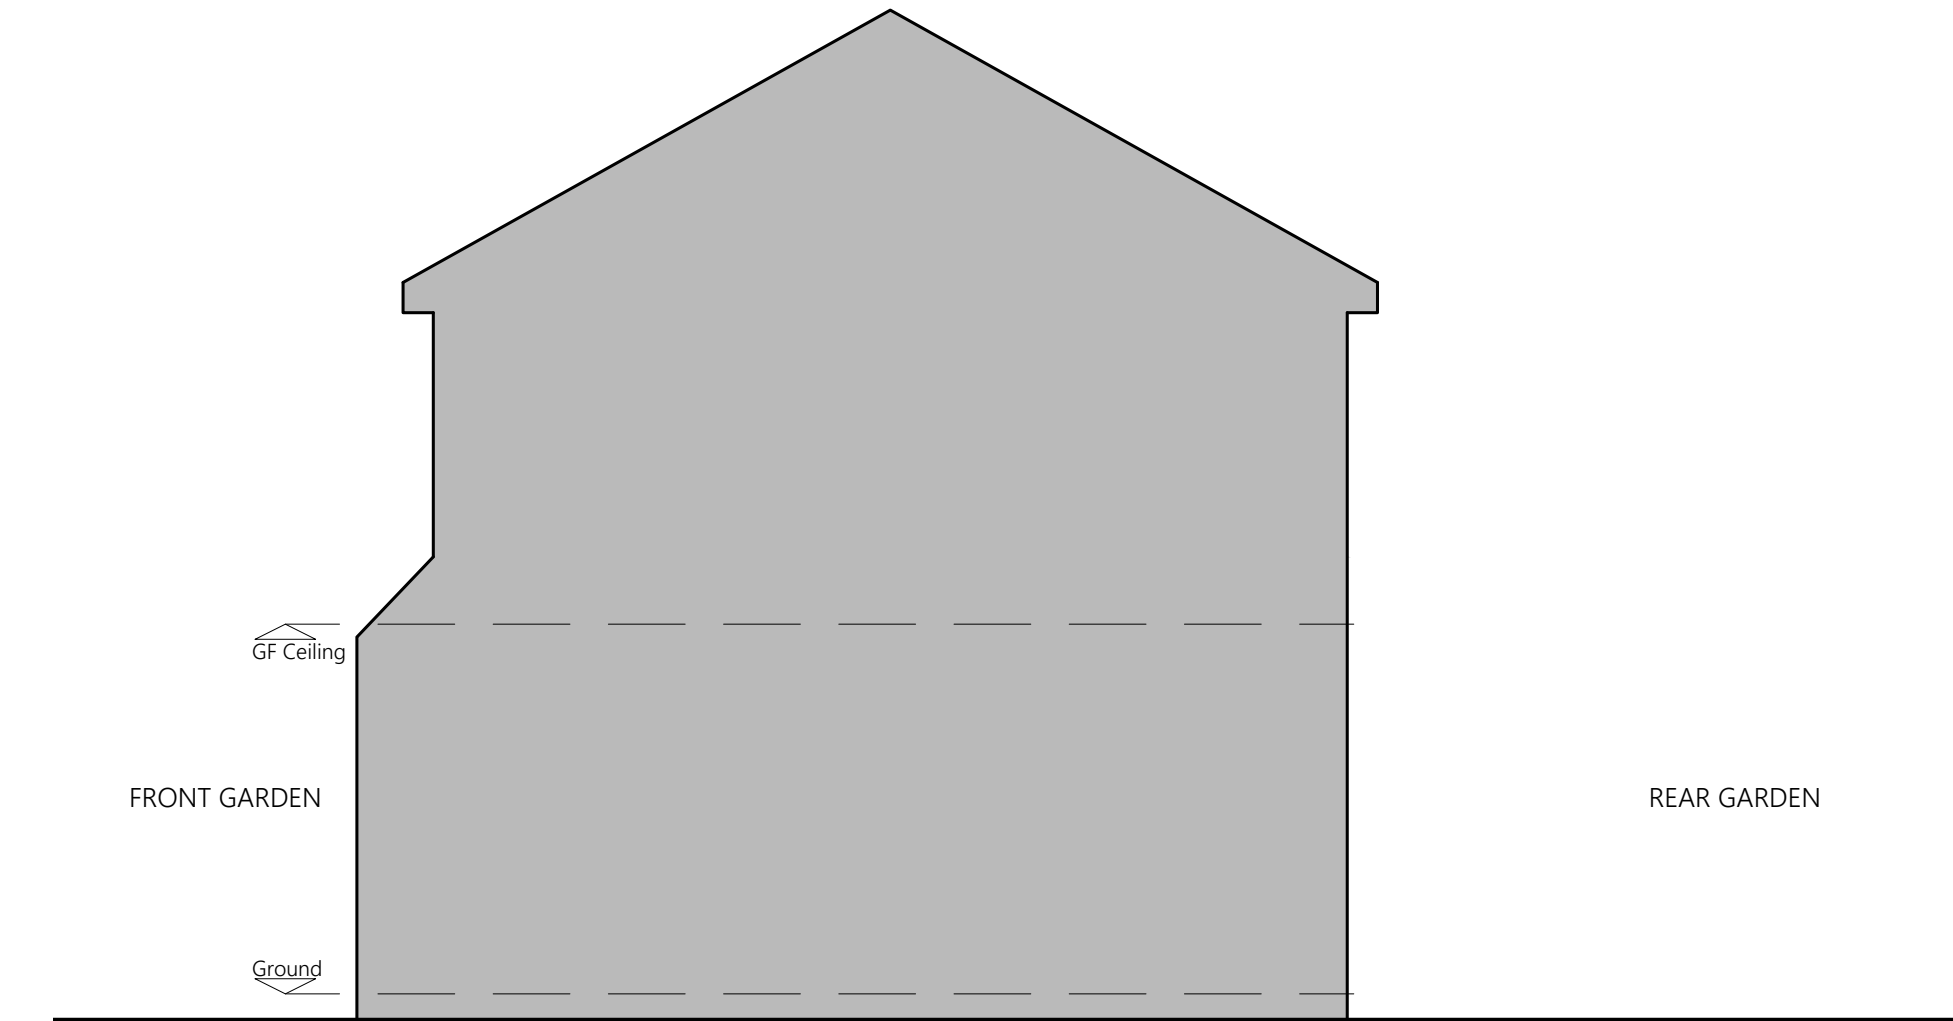

EXISTING SIDE ELEVATION

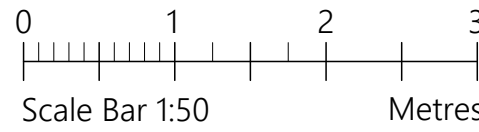

|                                                                                       |                                              |                                                                                   |         |
|---------------------------------------------------------------------------------------|----------------------------------------------|-----------------------------------------------------------------------------------|---------|
| PROJECT                                                                               | 39 Bunyard Street<br>Cheetham Hill<br>M8 ORE |                                                                                   |         |
| CLIENT                                                                                | K Nguyen                                     |                                                                                   |         |
| STATUS                                                                                | Information                                  |                                                                                   |         |
| DRAWING                                                                               | Existing Plans and Elevations                |                                                                                   |         |
| DWG No.                                                                               | 2517-02                                      | REV                                                                               |         |
| SCALE                                                                                 | 1:50@A1                                      | DATE                                                                              | Feb '25 |
|  |                                              | website: www.agbcad.co.uk<br>email: info@agbcad.co.uk<br>telephone: 07912 090 125 |         |