





3 Recessed Balcony (East) Bay Study Elevation
1 : 20

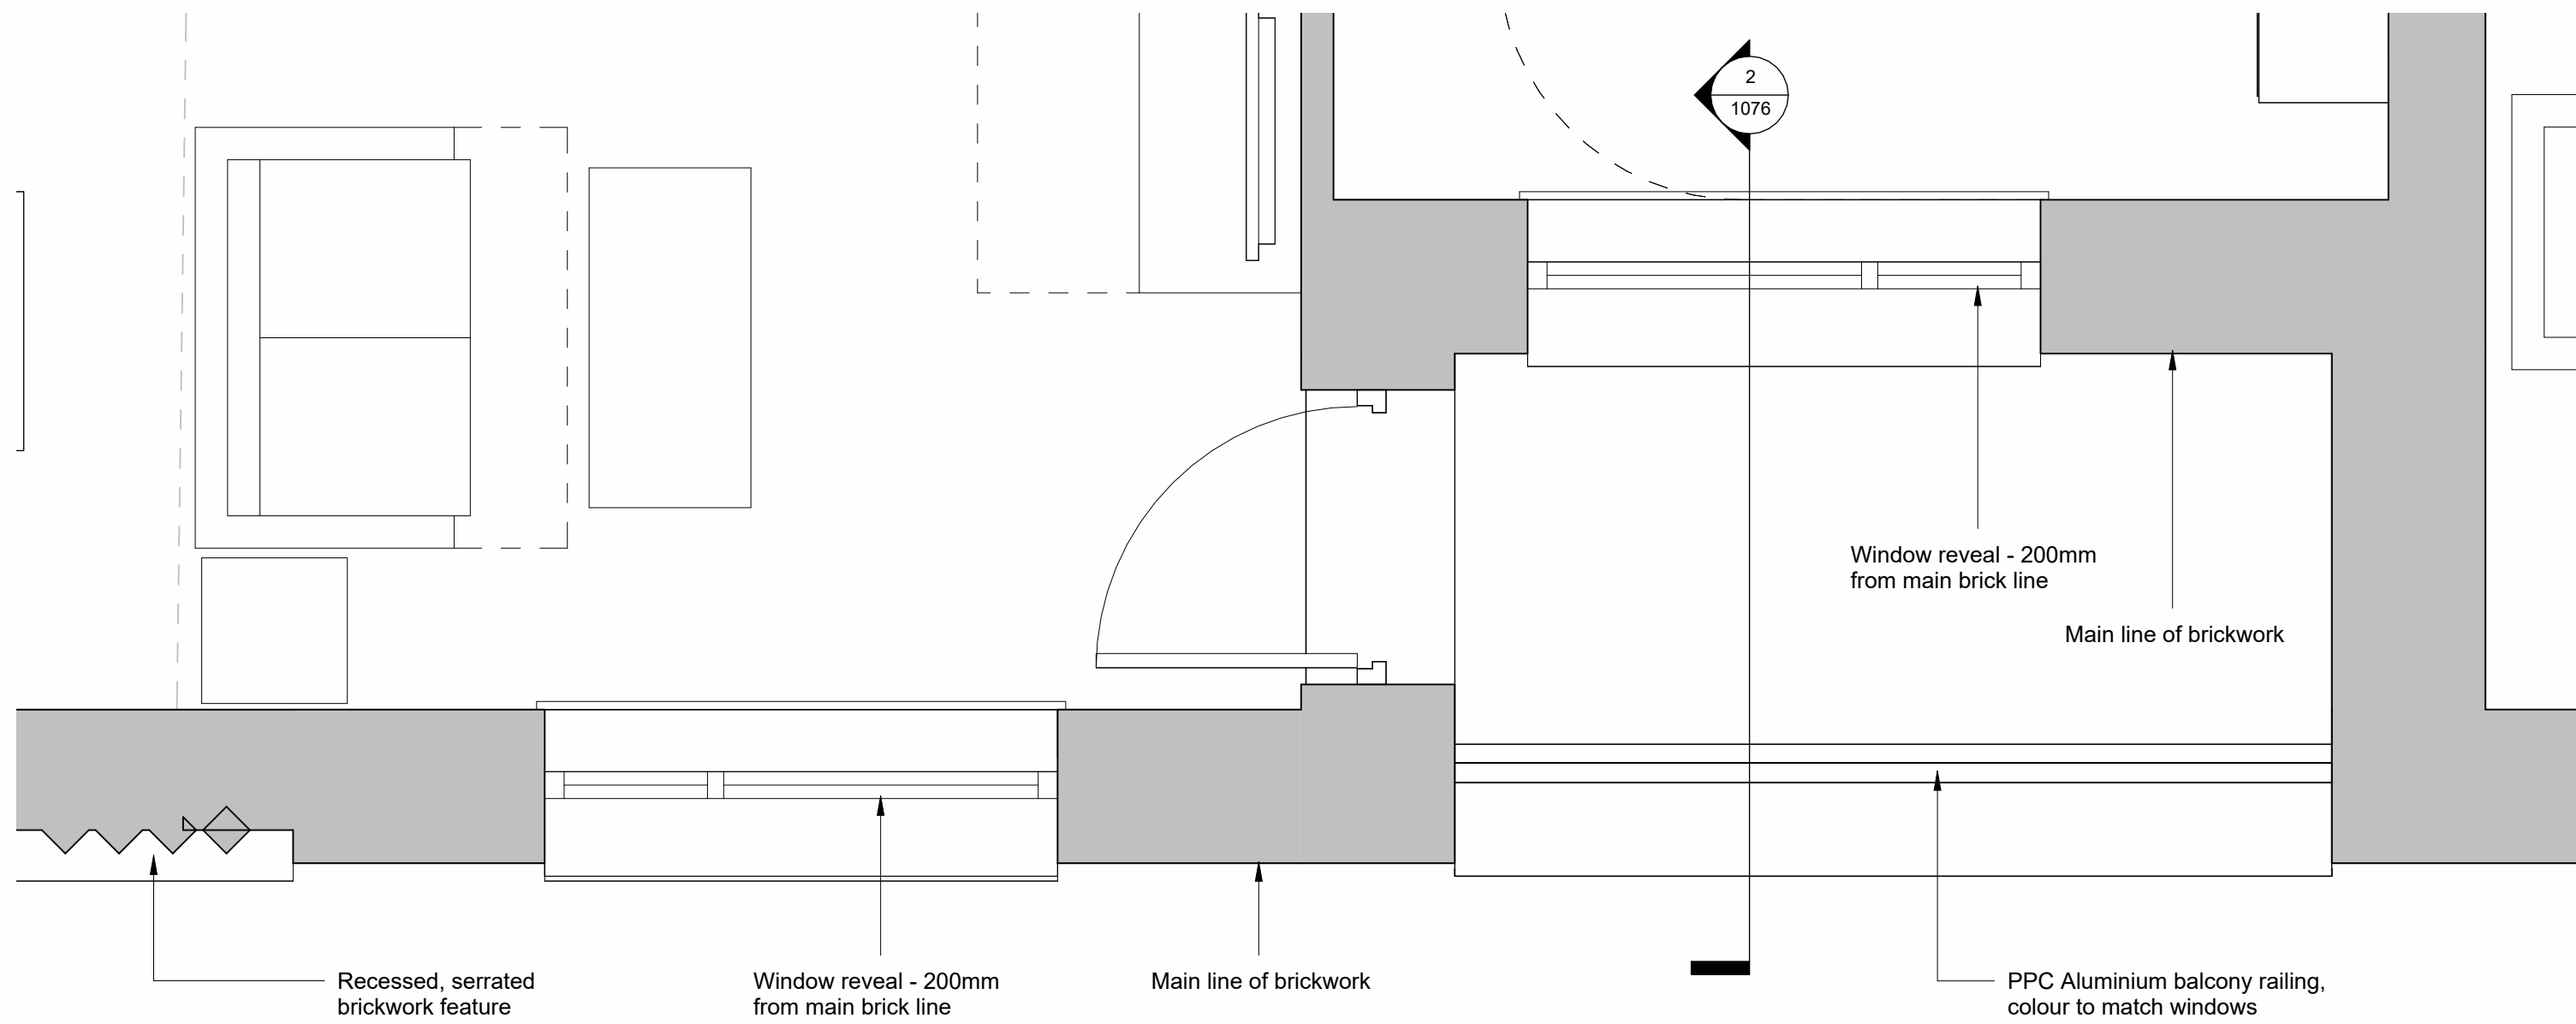

1 5th Floor Recessed Balcony (East)
1 : 20

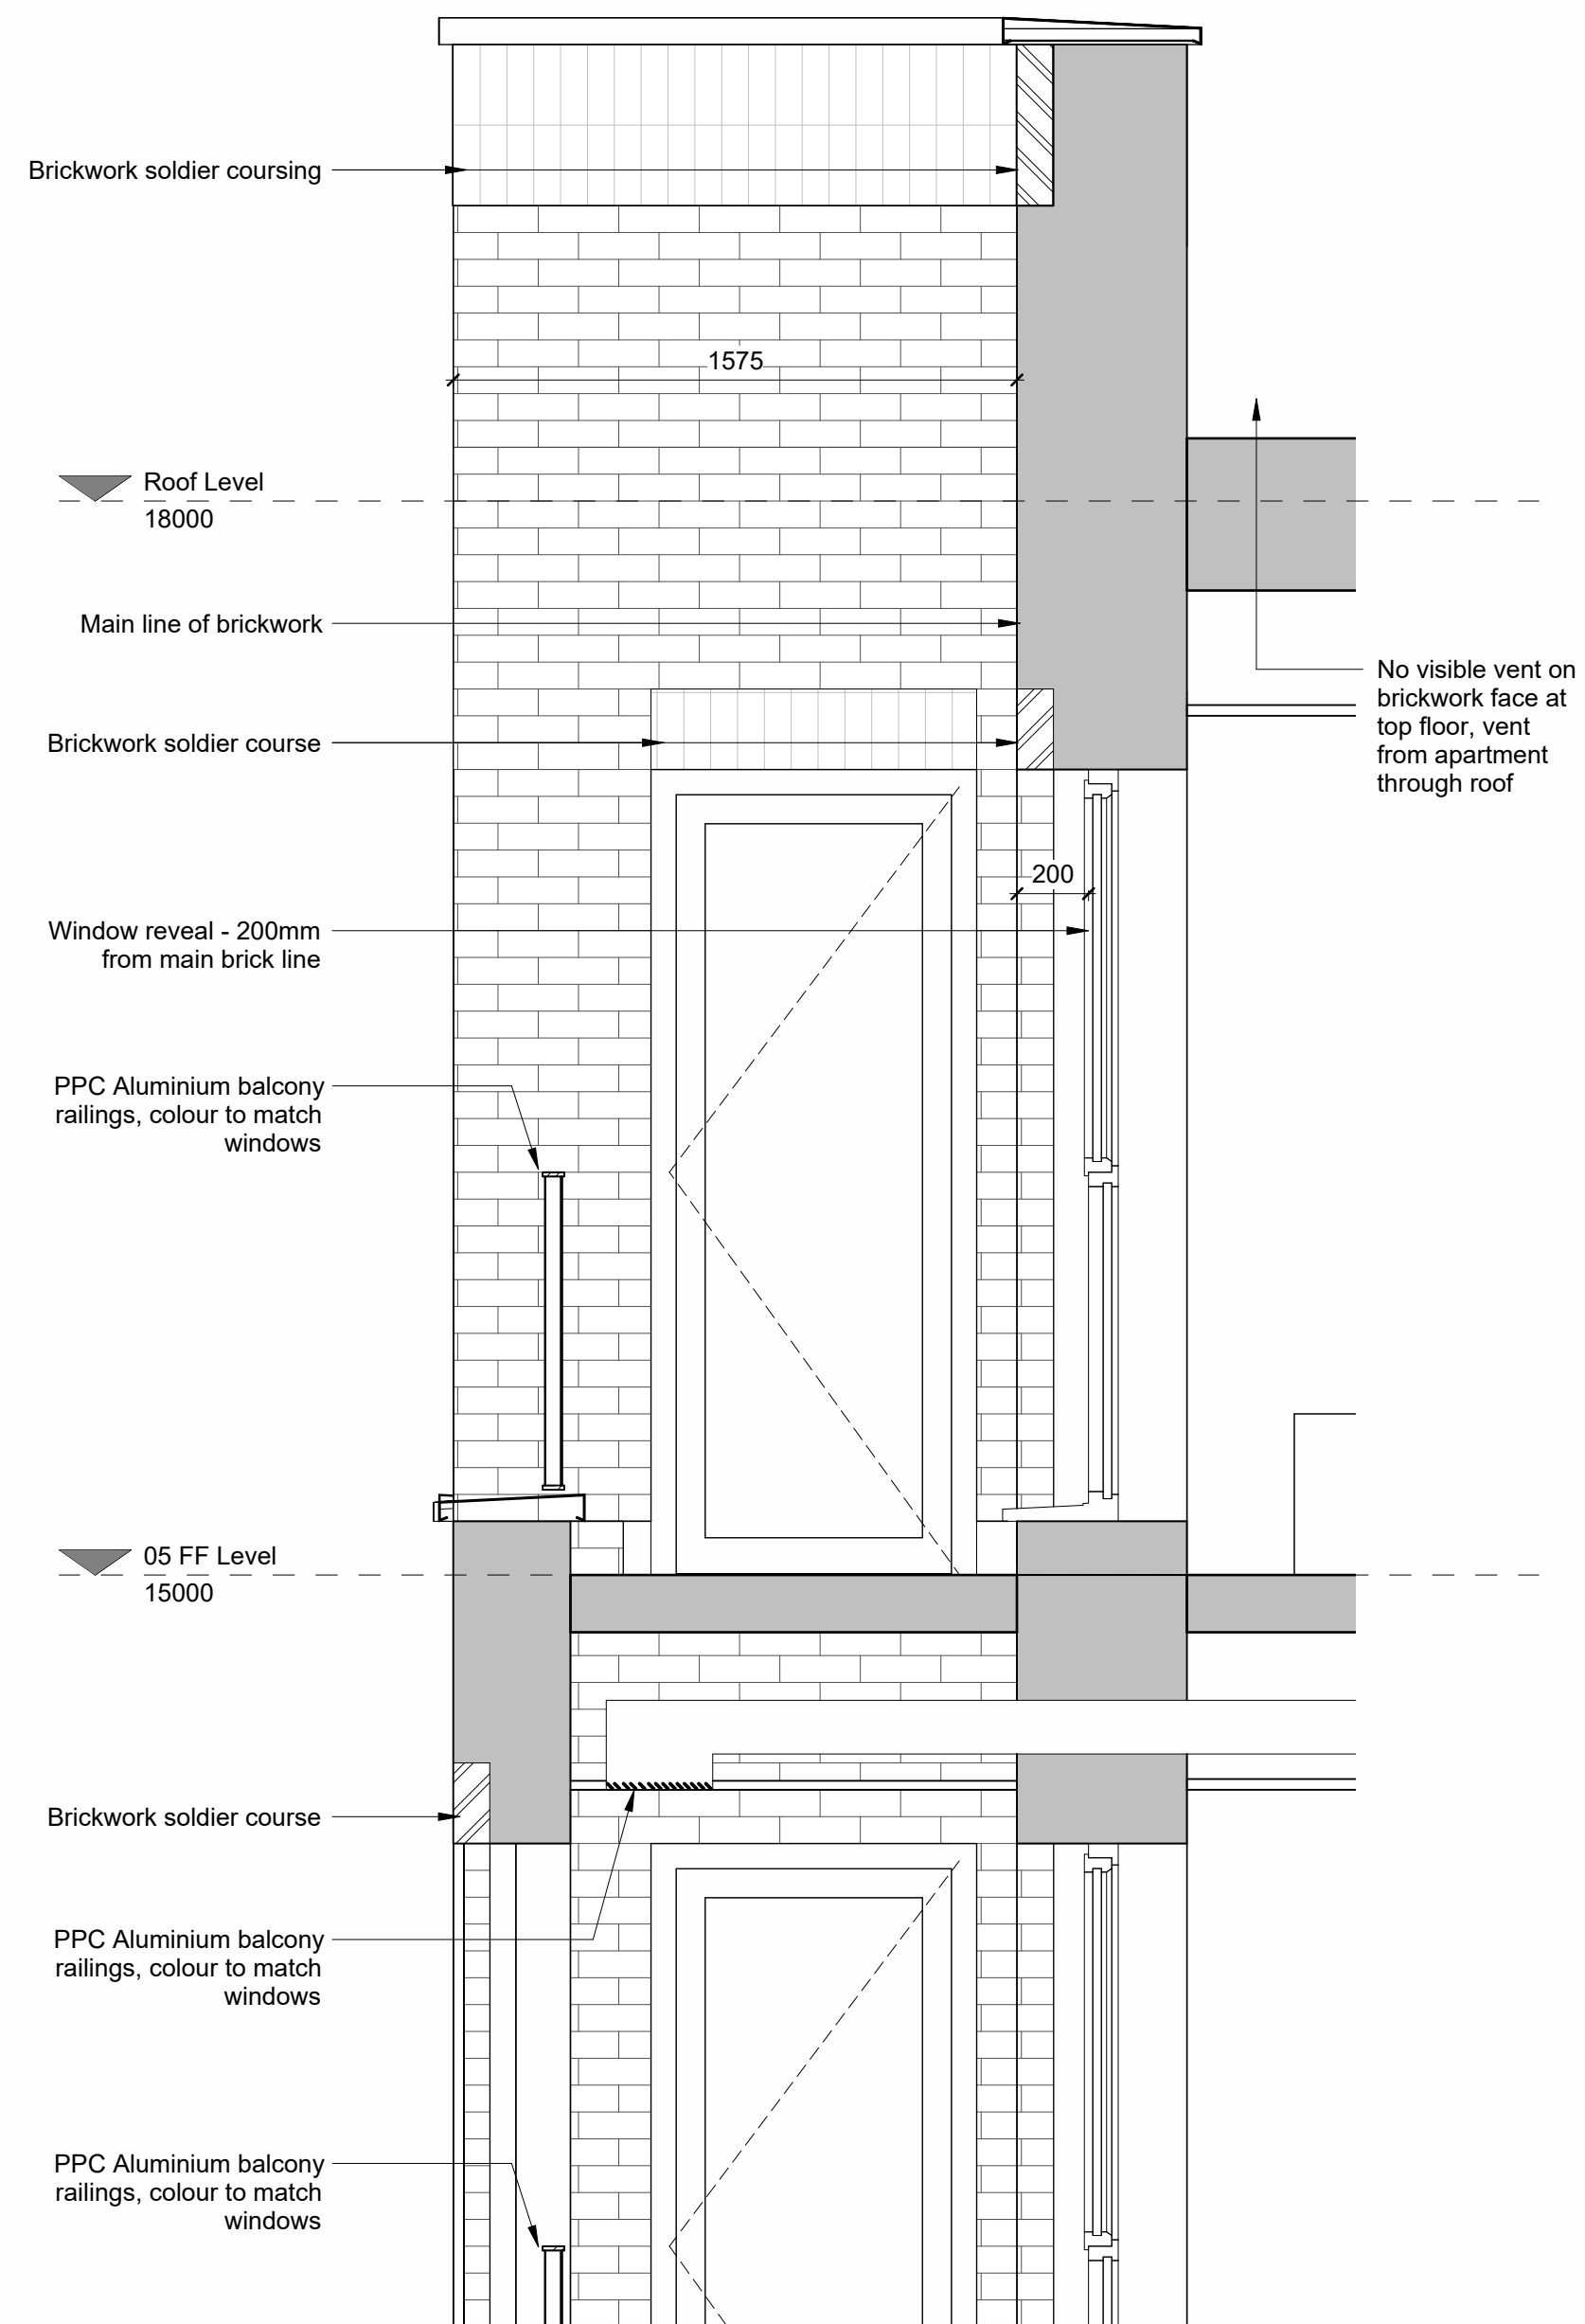

2 Recessed Balcony (East) Bay Study Section
1 : 20



4 Elevation Key (East)
1 : 400

© Bowker Sadler Partnership Limited
This drawing is the subject of copyright which vests in Bowker Sadler Partnership Limited. It is an infringement of copyright to reproduce this drawing, by whatever means, including electronic, without the express written consent of Bowker Sadler Partnership Limited which reserves all its rights.
Bowker Sadler Partnership Limited asserts its rights to be identified as the author of this design

Report Errors and Omissions to the Architect.
Check all dimensions on site
Drawing to be read in conjunction with the Health and Safety Plan and all relevant Risk Assessments

1:50
1:100
1m
2m
3m
4m
5m
6m

Rev. Date Dim. Chkd.

BowkerSadler

Project
Grey Mare Lane, Beswick

Client
Great Places Housing Group

Drawing
Typical Bay Study - Recessed Balcony East Elevation

Scale As indicated	Sheet Size @ A1	Drawn JC	Checked CL	Date 31/03/2025
Project No. 22-049 - BSA -	Originator Zone	Level Form	Discipline Number	Revision A - 1076

Status
Planning

Hatherlow House, Hatherlow, Romiley, Stockport, SK6 3DY
0161 406 7333 office@bowker-sadler.co.uk www.bowker-sadler.co.uk