


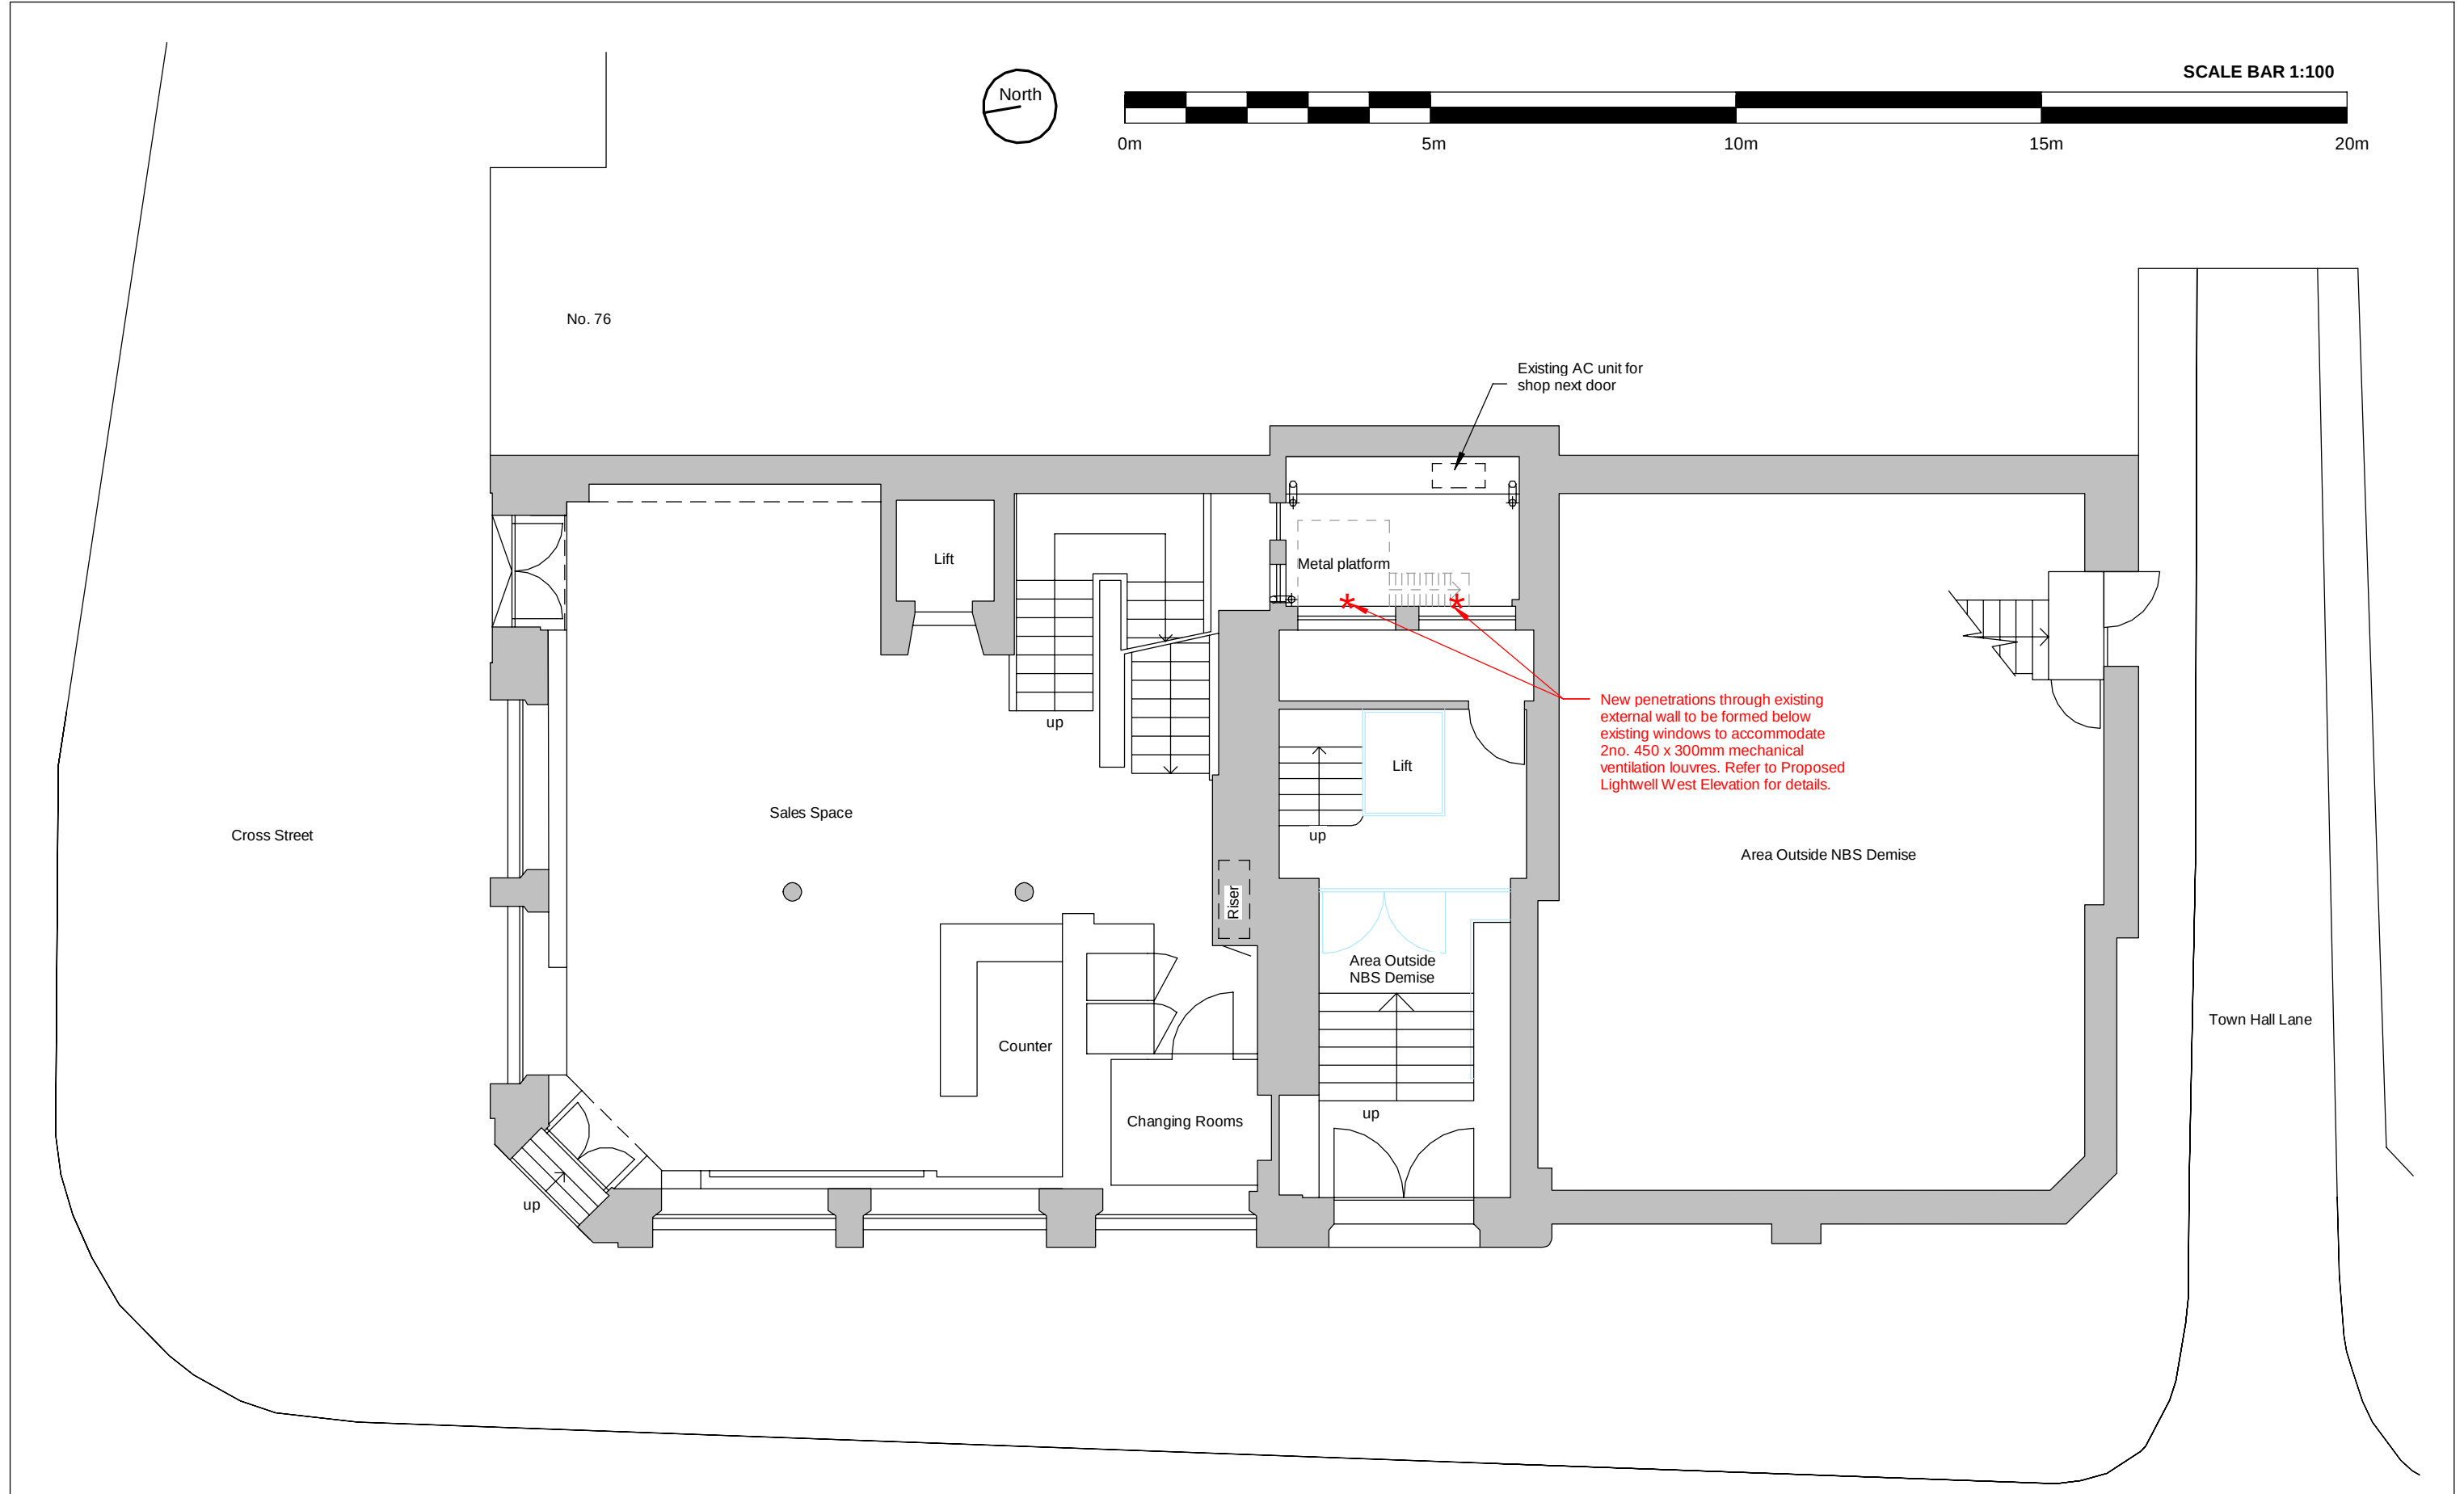

Proposed Block, Site and Ground Floor Plan
1 : 100

MWE ARCHITECTS

Unit One, Bearl Farm, Stocksfield, NE43 7AL
Telephone : (0191) 260 2299
Email : enquiries@mwearchitects.co.uk
Website : www.mwearchitects.co.uk

Rev.	By	Date	Description		
Client			Job No	Dwg No	Rev.
Newcastle Building Society			24003	P-01	
Job Title			Scale	Date	Rev.
74 King Street, Manchester M2 4NJ			1 : 100		
Description			Drawn by	Paper size	Date
PROPOSED BLOCK, SITE AND GROUND FLOOR PLAN			GI		
			A3		