




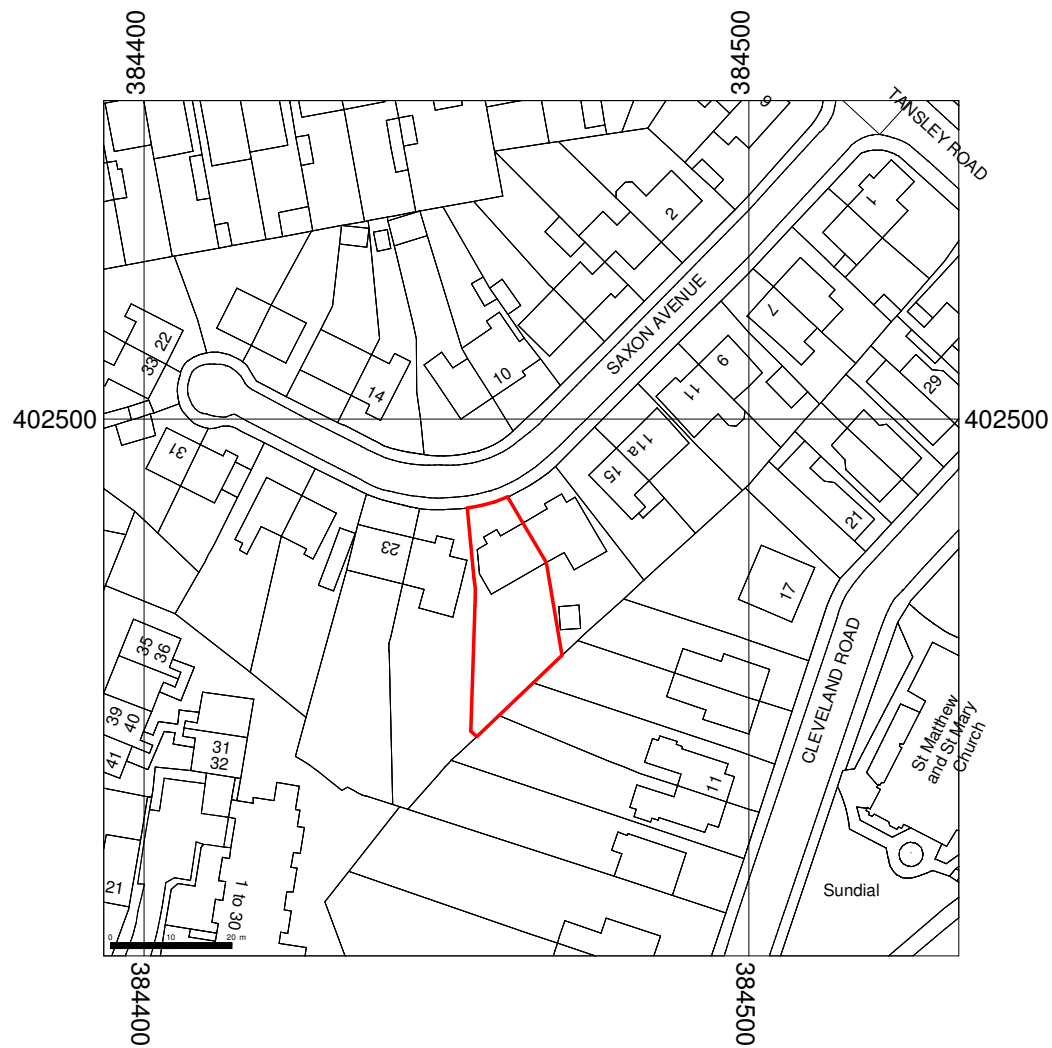

1 Location Plan
1 : 1250

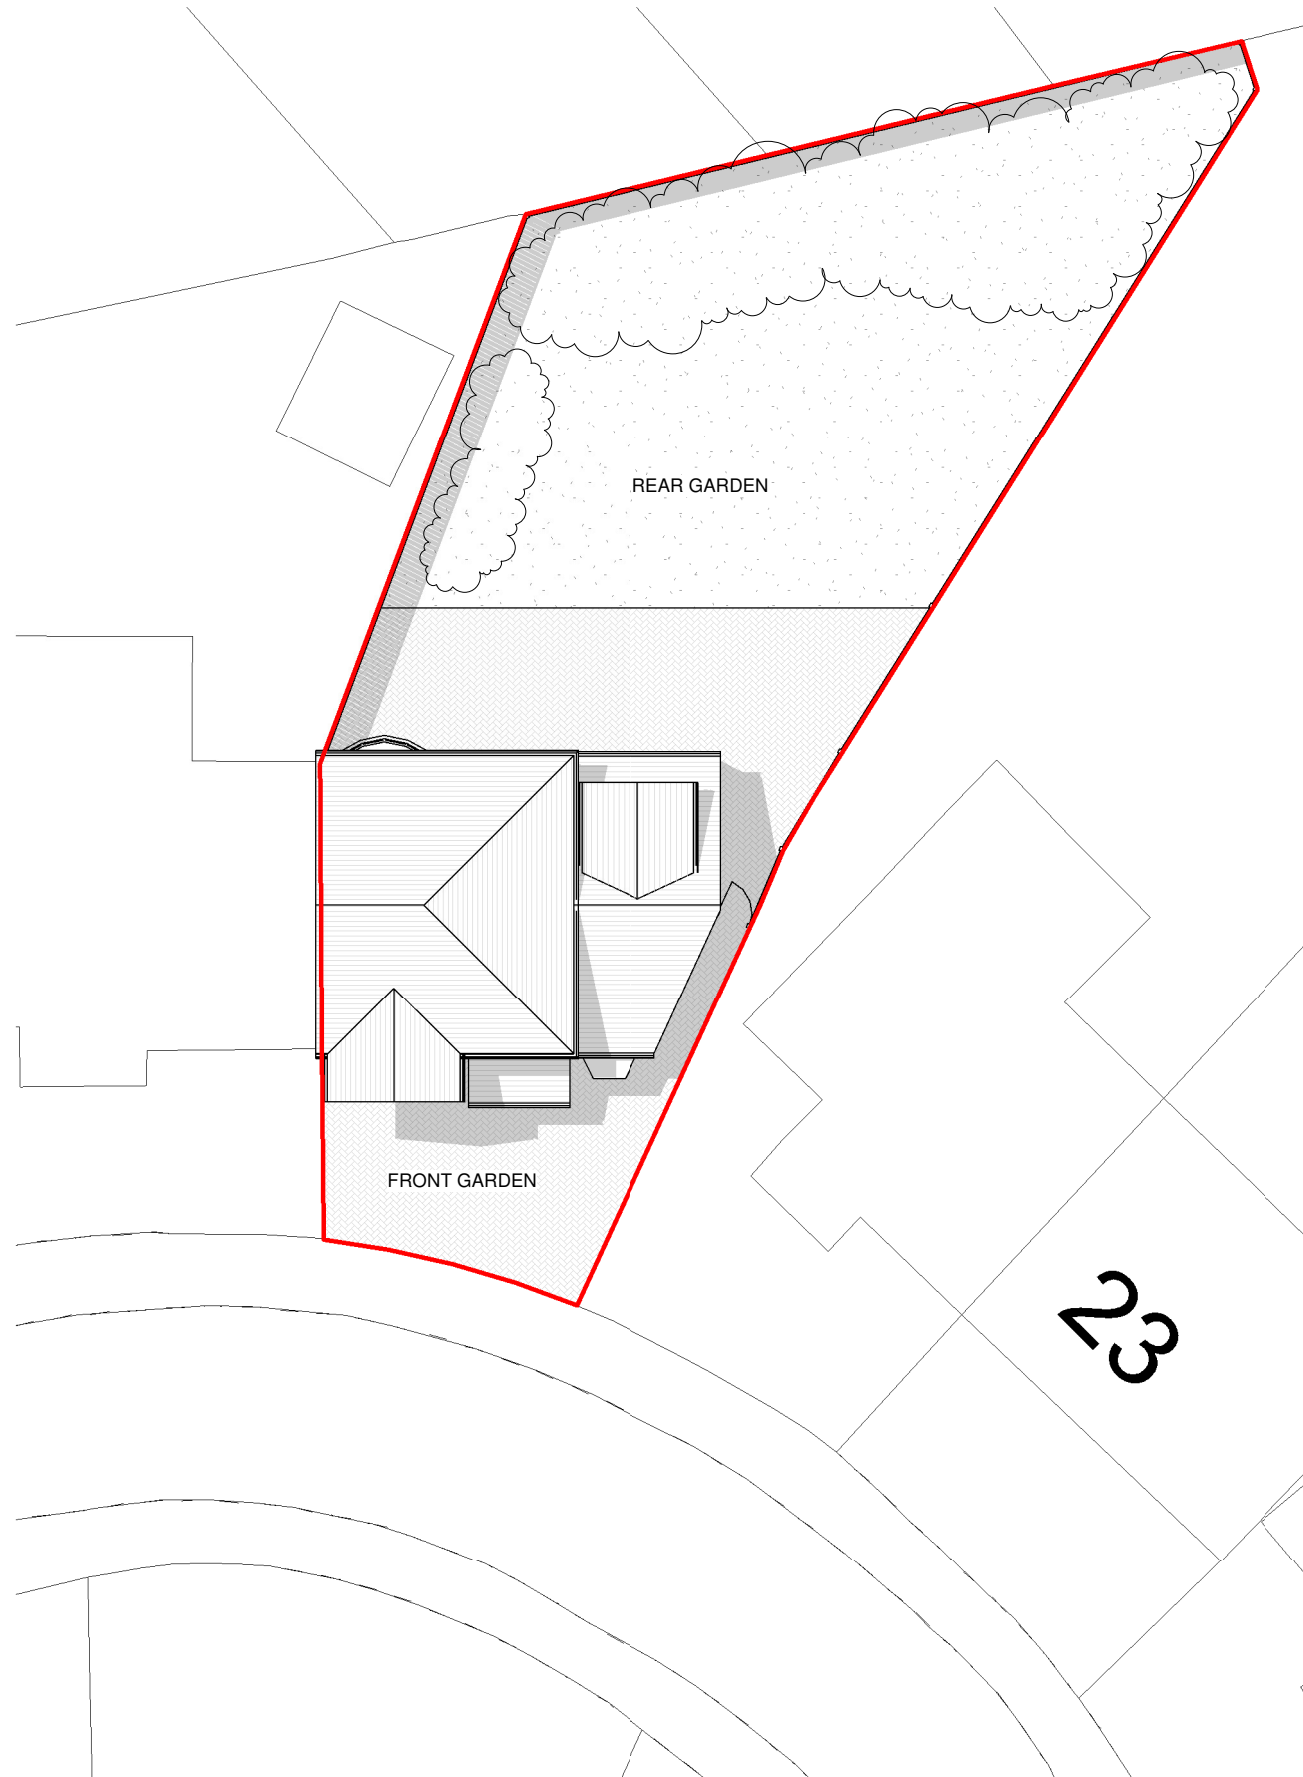

2 Existing Site Plan
1 : 200

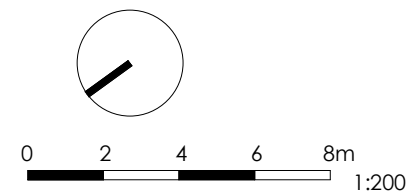

General Notes
The Architect shall have no responsibility for any use made of this document other than for that which it was prepared and issued.
All dimensions should be checked on site. Do not scale from this drawing
To be read in conjunction with all other Consultant's drawings.
The Architect to be immediately notified of any discrepancies.
Copyright on this drawing retained by the Architect.

LEGEND

 Site Boundary

P1 13/03/25 SA SH Initial Issue
No. Date Dwn Chk App Revision or reason for issue

Client
Idajet Bogdani

createit studios
... leave an impression

Architect
Create It Studios (NW) Ltd
3 Stevenson Square, Manchester M1 1DN
0161 521 3234
www.createitstudios.co.uk
info@createitstudios.co.uk

Project Title
19 Saxon Ave, Crumpsall, Manchester
M8 4QH

Scale / North Point
As indicated

Drawing Title
Location Plan & Existing Site Plan

Drawing Number	Revision
A1597(01)AP001	P1
Drawing Status	
Preliminary	