

Architects are to be notified of any discrepancies.  
Contractors must check all dimensions on site.  
This drawing is subject to copyright laws and is for use on this project only.  
This drawing is to be used solely for the information as titled only.  
For other information refer to the latest revision of any cross referenced drawings.  
To be read in conjunction with relevant design standards/protocols


This is a colour drawing. In order to ensure any subsequent reproduction is viewed correctly it should be printed in full colour.

| BOUNDARY SCHEDULE - OPTION 7D |                           |       |         |
|-------------------------------|---------------------------|-------|---------|
|                               | BOUNDARY                  | ACRES | SQM     |
|                               | SITE APPLICATION BOUNDARY | 2.23  | 9033.87 |

TREES REMOVED SUBJECT TO TREE SPECIALIST REVIEW & LPA APPROVAL. REFER TO LANDSCAPE ARCHITECT PROPOSALS.

EXISTING BUILDINGS AND SITE ELEMENTS TO BE DEMOLISHED / REMOVED.

| PARKING SCHEDULE OPT 7D    |          |
|----------------------------|----------|
|                            | QUANTITY |
| EVC SPACES                 | 2        |
| LIDL ACCESSIBLE SPACES     | 5        |
| LIDL PARENT & CHILD SPACES | 9        |
| LIDL STANDARD SPACES       | 86       |
| GRAND TOTAL                | 102      |

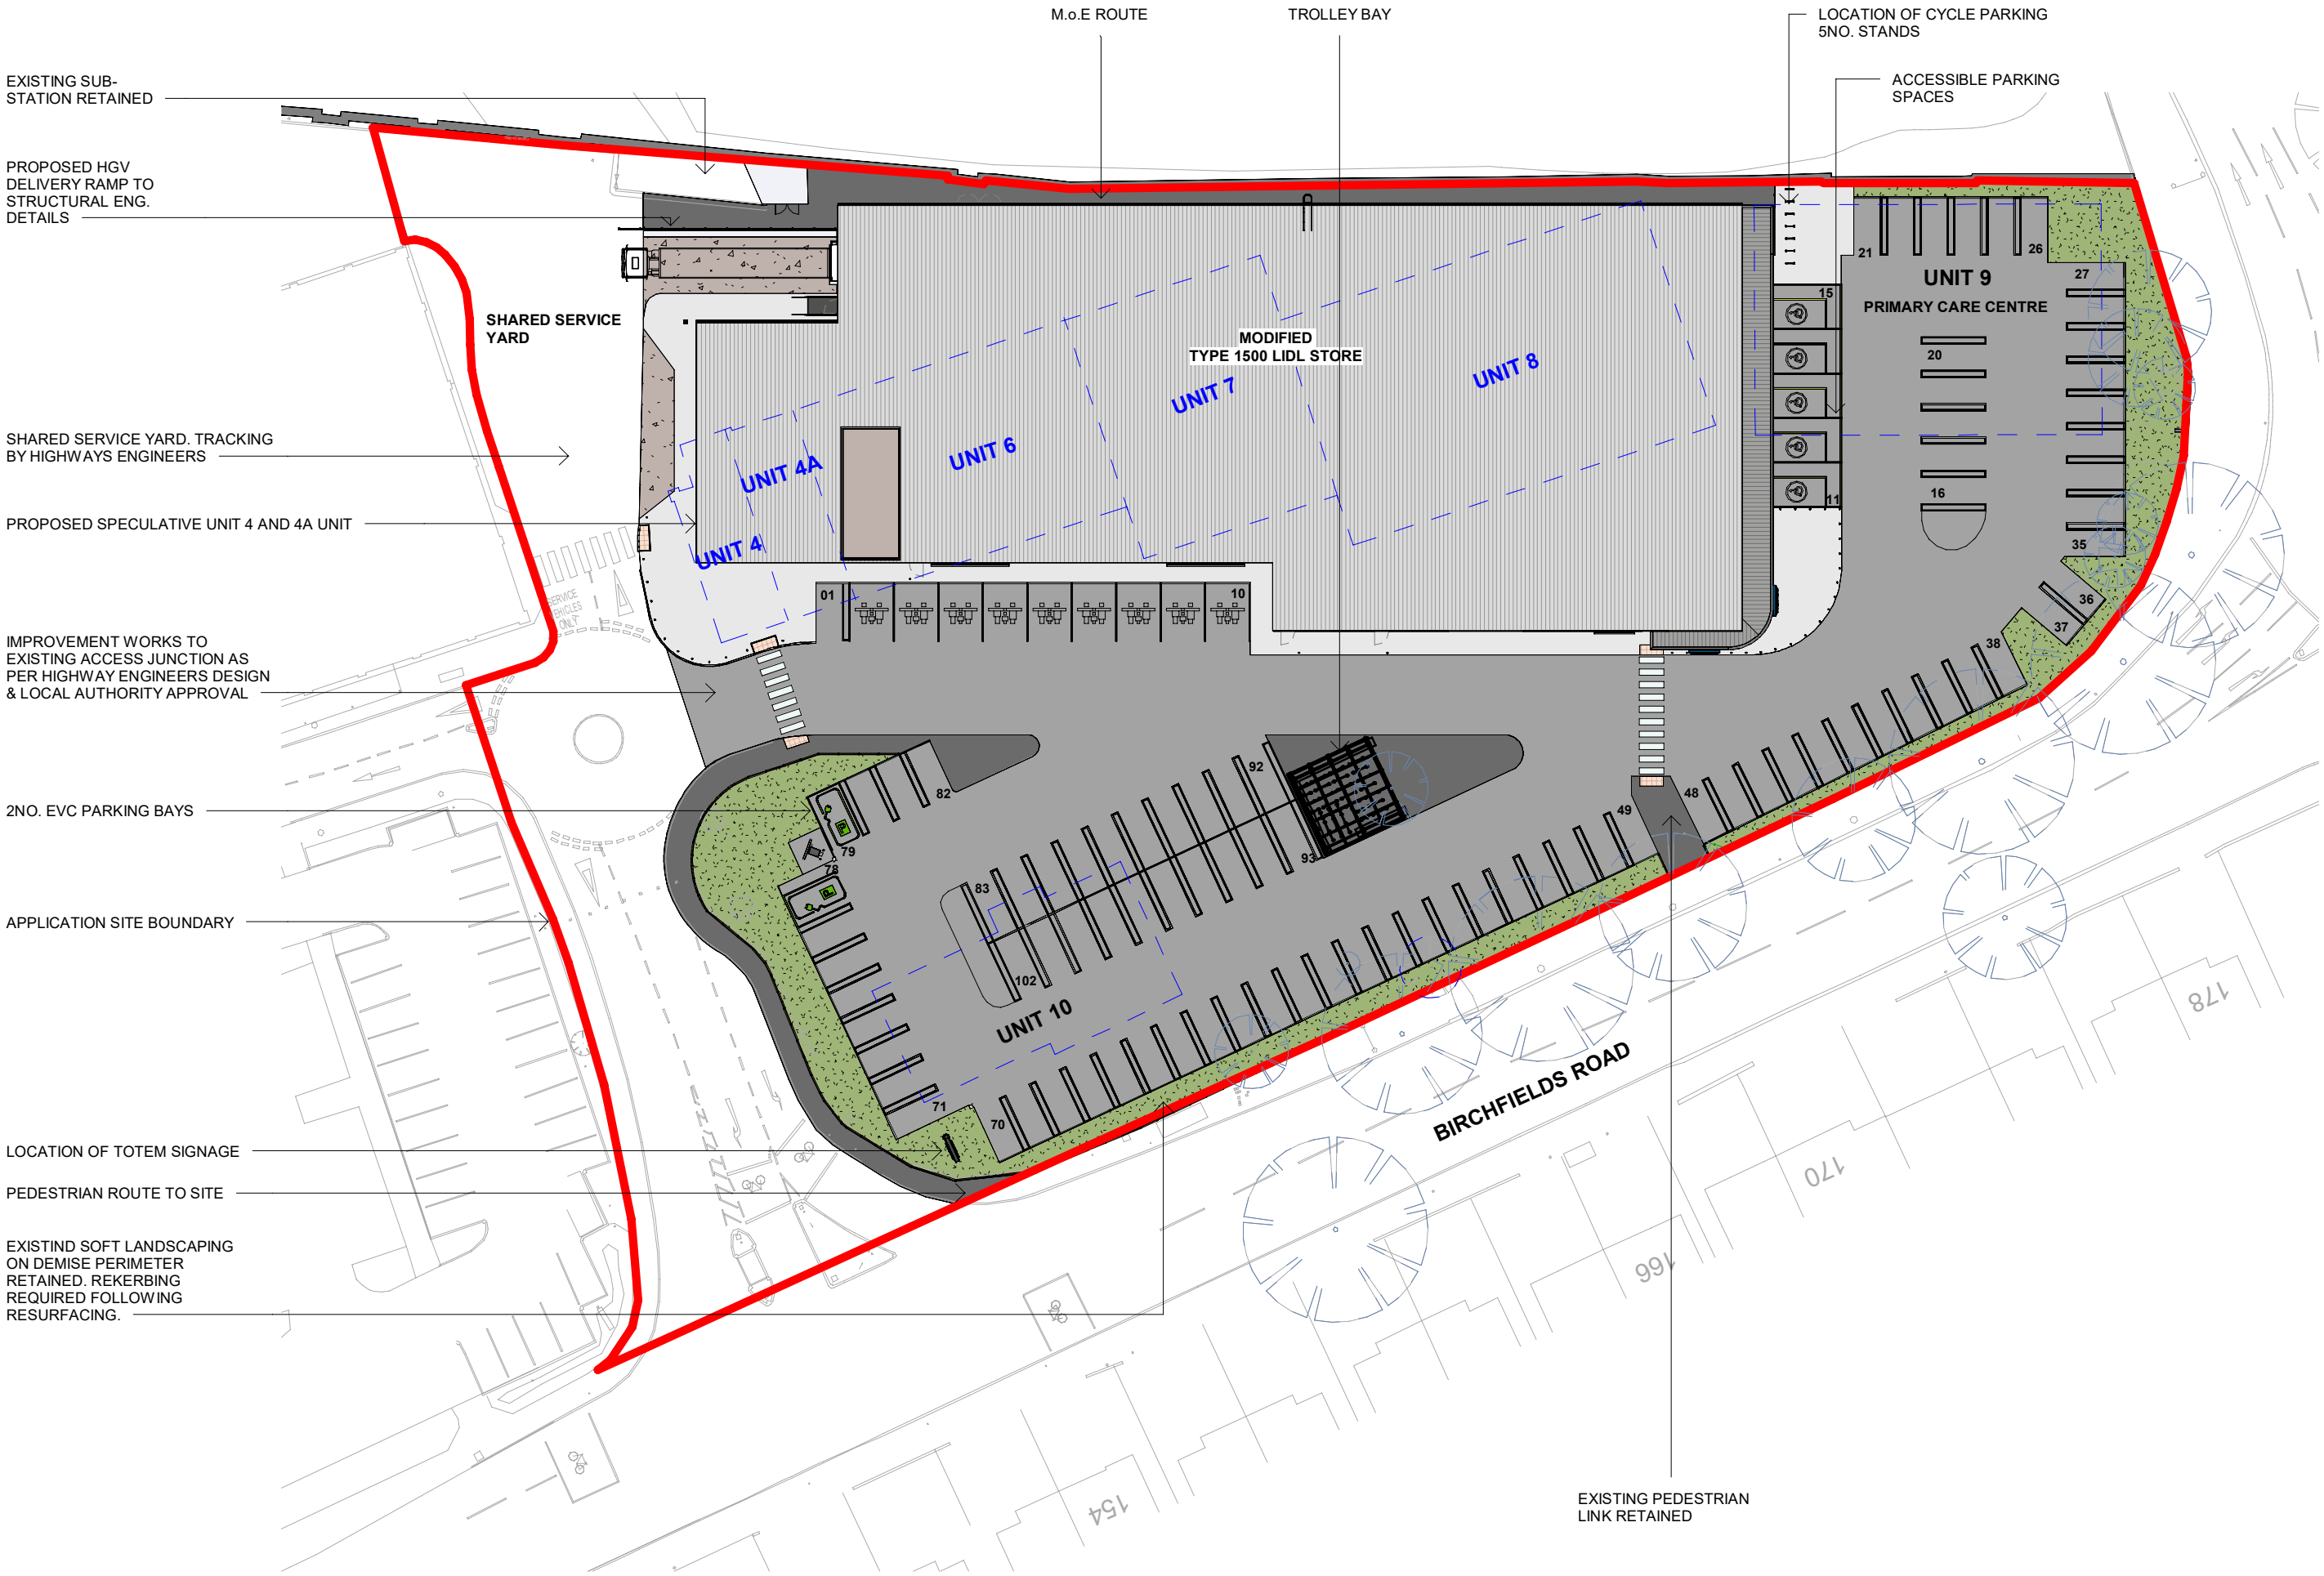

|     |                                                       |          |     |     |
|-----|-------------------------------------------------------|----------|-----|-----|
| P8  | UNIT 1 DEMISE REMOVED AND SIGNAGE DESCRIPTION UPDATED | 13.02.25 | MK  | NP  |
| P7  | SIGNAGE NOTE UPDATED                                  | 30.01.25 | MWC | NP  |
| P6  | UNIT 1 DEMISE ADDED                                   | 21.10.24 | MWC | NP  |
| C6  | UPDATED AS PER LATEST LIDL SPEC - PLANNING            | 27.02.24 | SP  | JM  |
| C5  | PLANNING UPDATE AS PER CLIENTS REQUEST                | 13.11.23 | SP  | JM  |
| C4  | PLANNING PACK AMENDMENTS                              | 17.10.23 | SI  | JM  |
| C3  | ALTERATIONS TO SCHEME - PLANNING ISSUE                | 03.10.23 | SP  | JM  |
| C2  | SCHEME UPDATED. ISSUED FOR PLANNING                   | 01.02.22 | MN  | JM  |
| C1  | Planning issue                                        | 09.04.21 | DM  | JM  |
| P5  | EVC spaces added                                      | 07.04.21 | DM  | JM  |
| P4  | Layout updated to show phase 2, VRF units & flagpole  | 06.04.21 | DM  | JM  |
| P3  | Unit 4 revised                                        | 19.03.21 | DM  | JM  |
| P2  | Layout updated                                        | 11.12.20 | DM  | JM  |
| P1  | First issue                                           | 09.10.20 | DM  | JM  |
| Rev | Description                                           | Date     | Drm | Ckd |

Status

LEGAL

**SMR**

SMALLEY MARSEY RISPIN

**ARCHITECTS**

Floor 2 The Exchange Station Parade Harrogate HG1 1TS  
01423 707 757 admin@smrarchitects.co.uk

Project

FOLLOWFIELD RETAIL PARK

Client



Drawing Title

PROPOSED SITE PLAN

| Proj Ref     | Origin | Zone    | Level | Type | Role | Num | Status | Rev       |
|--------------|--------|---------|-------|------|------|-----|--------|-----------|
| ---          | 7397   | - SMR   | - 00  | - XX | - DR | - A | - 2003 | - A3 - P8 |
| SMR Job Ref  | Sheet  | Scale   | Drawn |      |      |     |        |           |
| 7397-00-2003 | A2     | 1 : 500 | DM    |      |      |     |        |           |