




EXISTING ELEVATION ON CHEETHAM HILL ROAD - ELEVATION 1

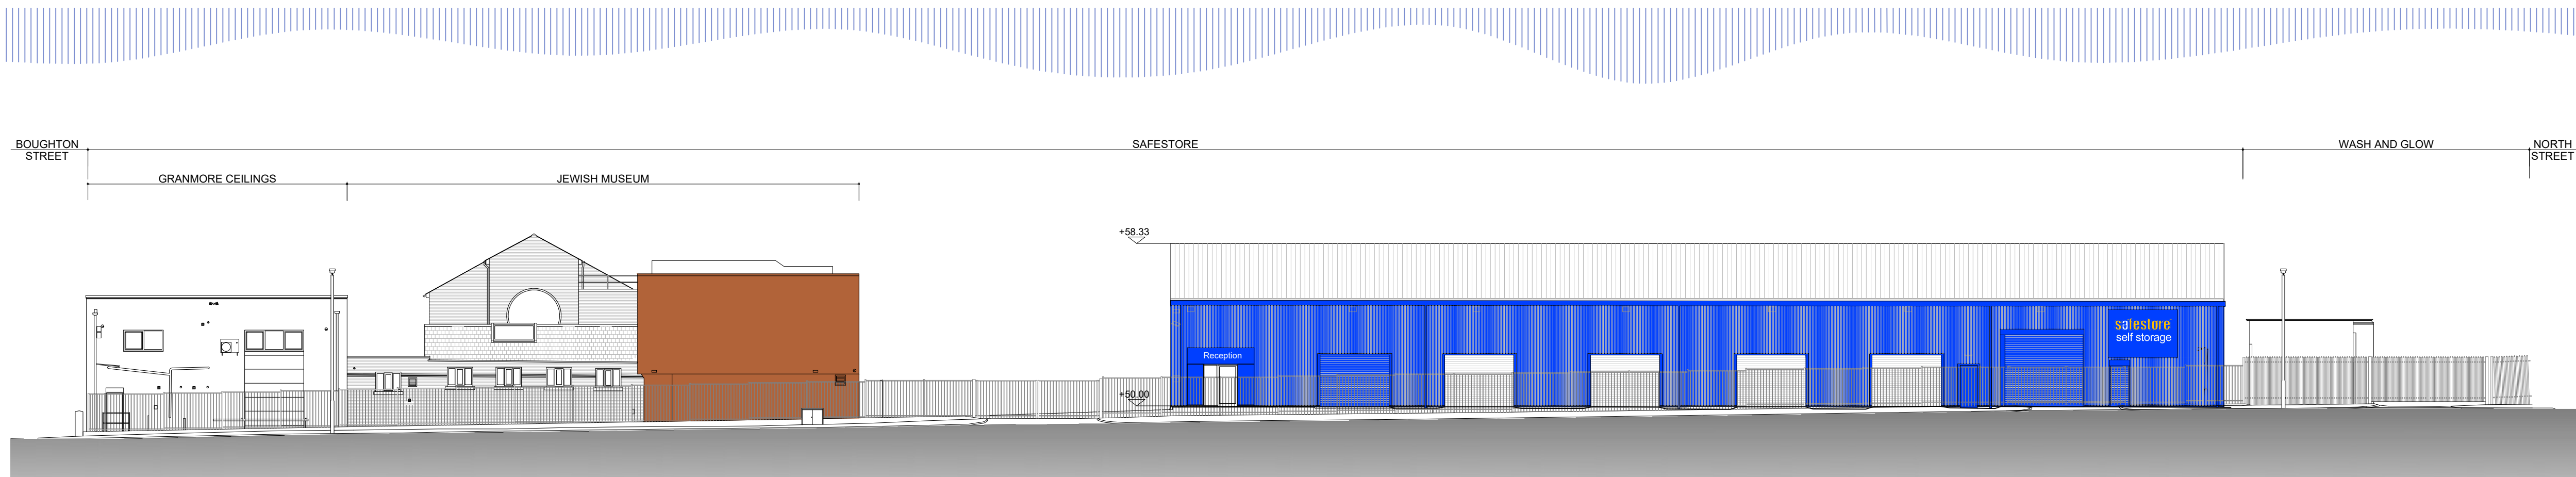

EXISTING ELEVATION ON STOCK STREET - ELEVATION 2

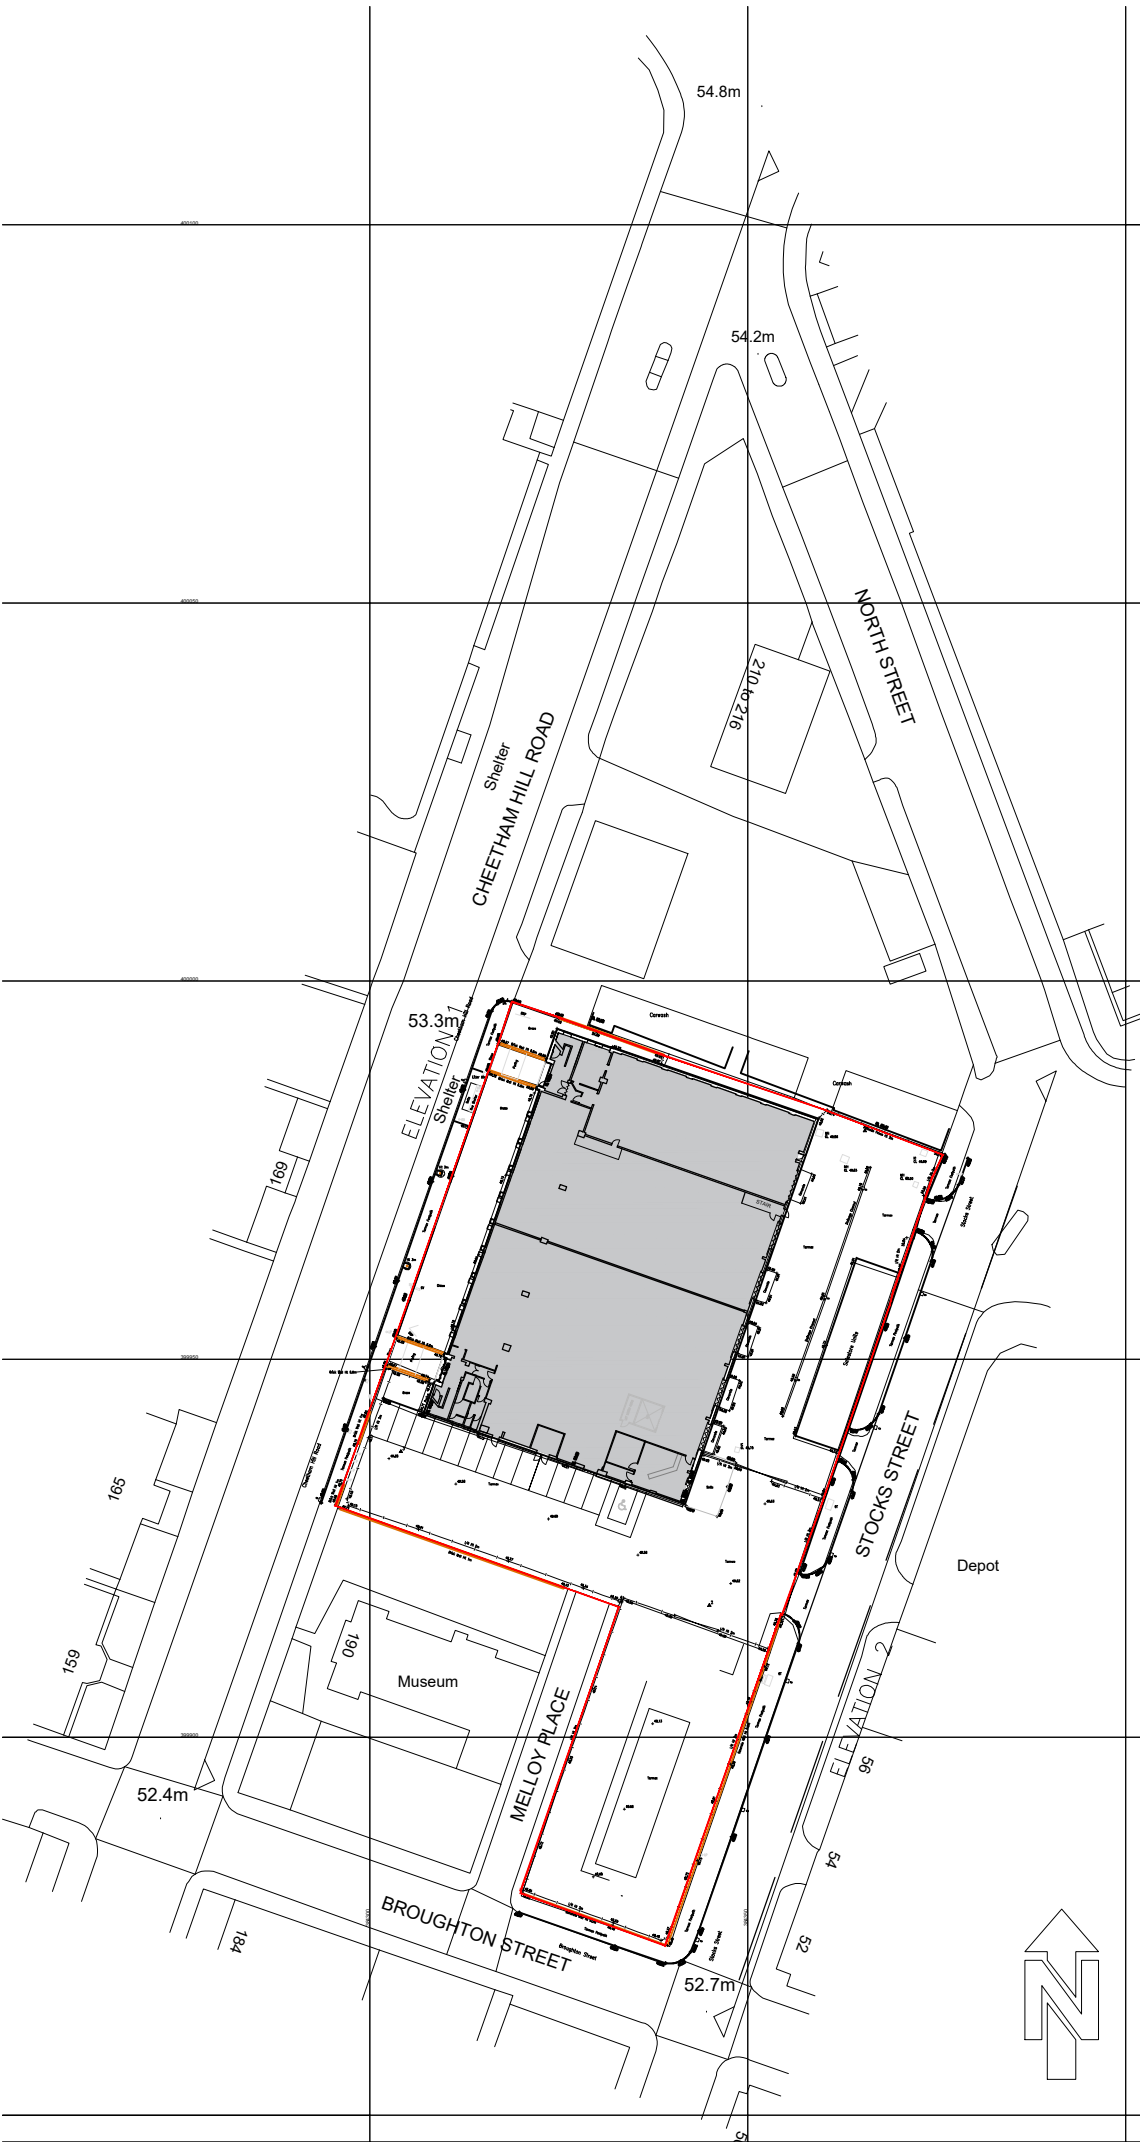

PROPOSED SITE PLAN
Scale 1:1000

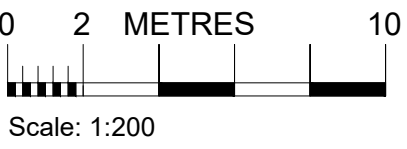

P R E L I M I N A R Y		
F O R A P P R O V A L		✓
T E N D E R		
C O N S T R U C T I O N		
A S B U I L T		
T E W A N D S M I T H		
A R C H I T E C T S A N D S U R V E Y O R S		
Revisions:		
Project:		
SAFESTORE		
CHEETHAM HILL ROAD		
MANCHESTER M8 8LW		
Title:		
EXISTING CONTEXTUAL SECTIONS		
Date: 29.11.2023	Dwg No.	Rev:
Scale: 1:200@A0	4664-06	-
Drawn: ER		
Checked: BF	© Proprietor: Tew and Associates Limited	
QUOITS HOUSE, 4 HARBOROUGH ROAD, KINGSTHORPE, NORTHAMPTON, NN2 7AZ TEL: (01604) 791197 FAX: (01604) 717991 EMAIL: architects@tewassociates.co.uk WEB: www.tewassociates.co.uk		