




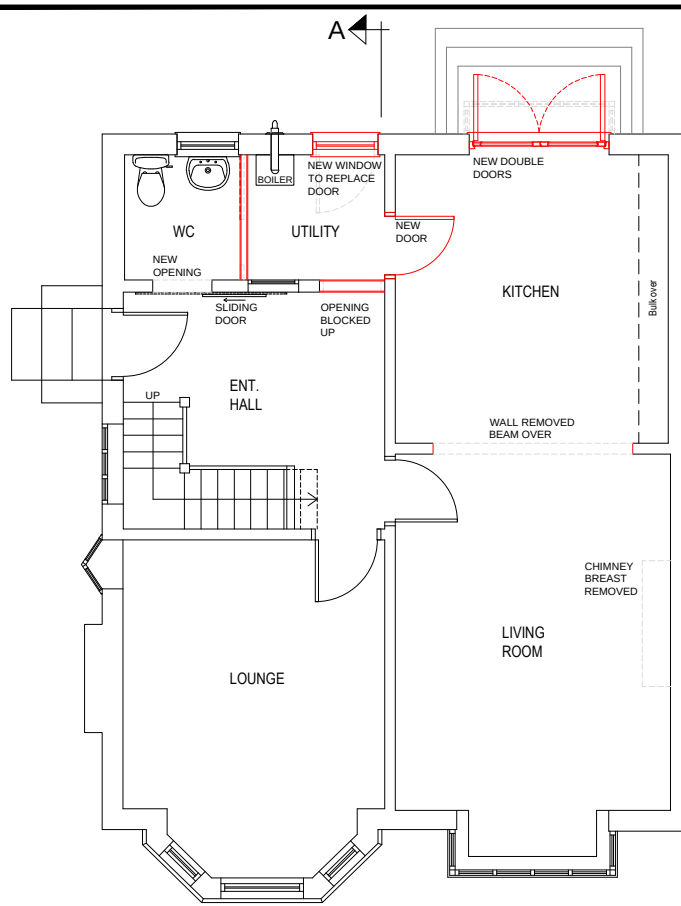


PROPOSED GROUND FLOOR PLAN

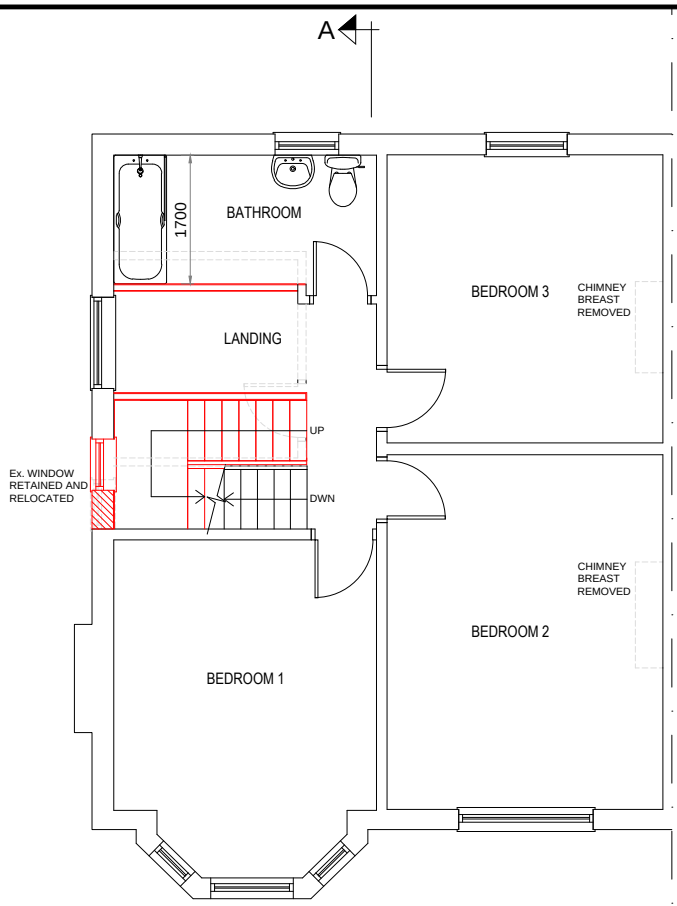

PROPOSED FIRST FLOOR PLAN

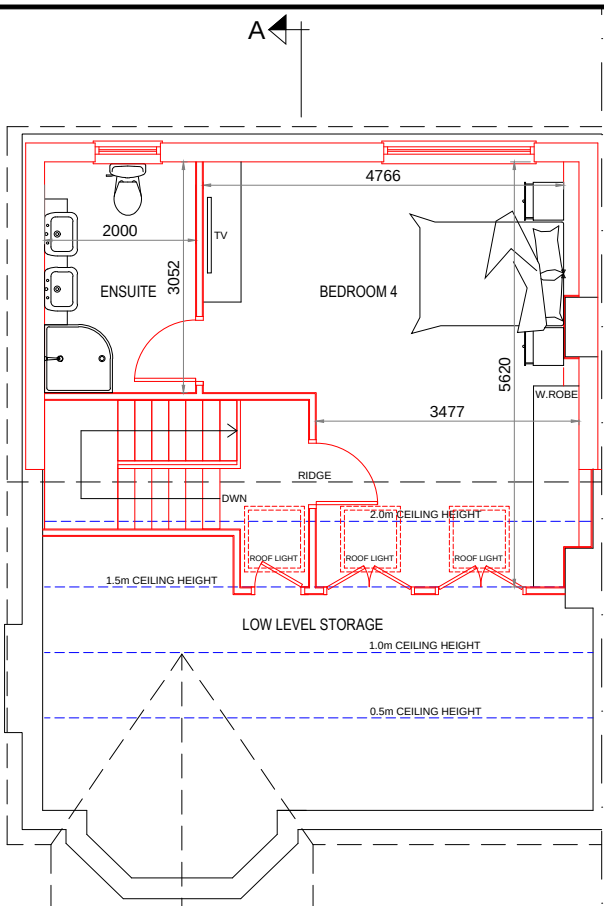


PROPOSED LOFT PLAN

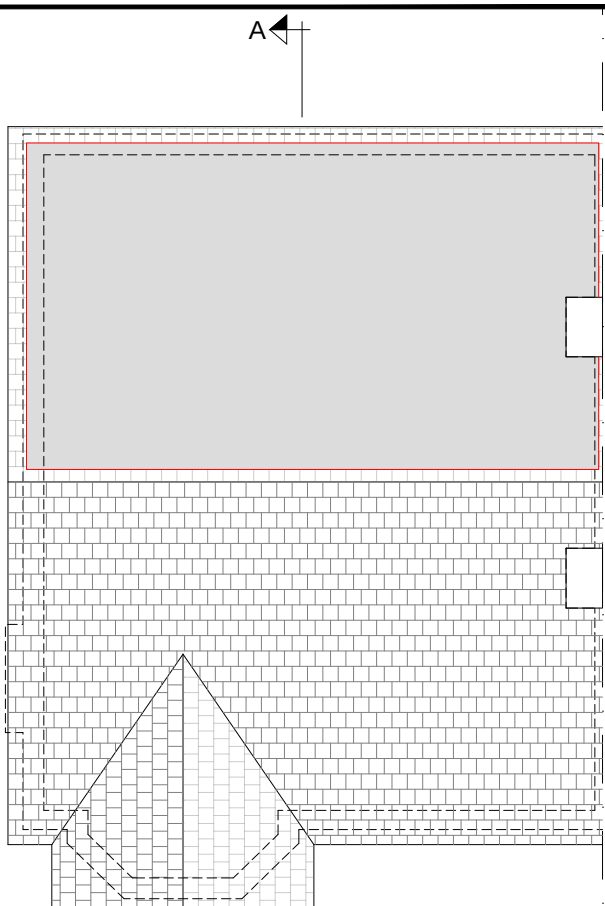


PROPOSED ROOF PLAN



PROPOSED FRONT ELEVATION

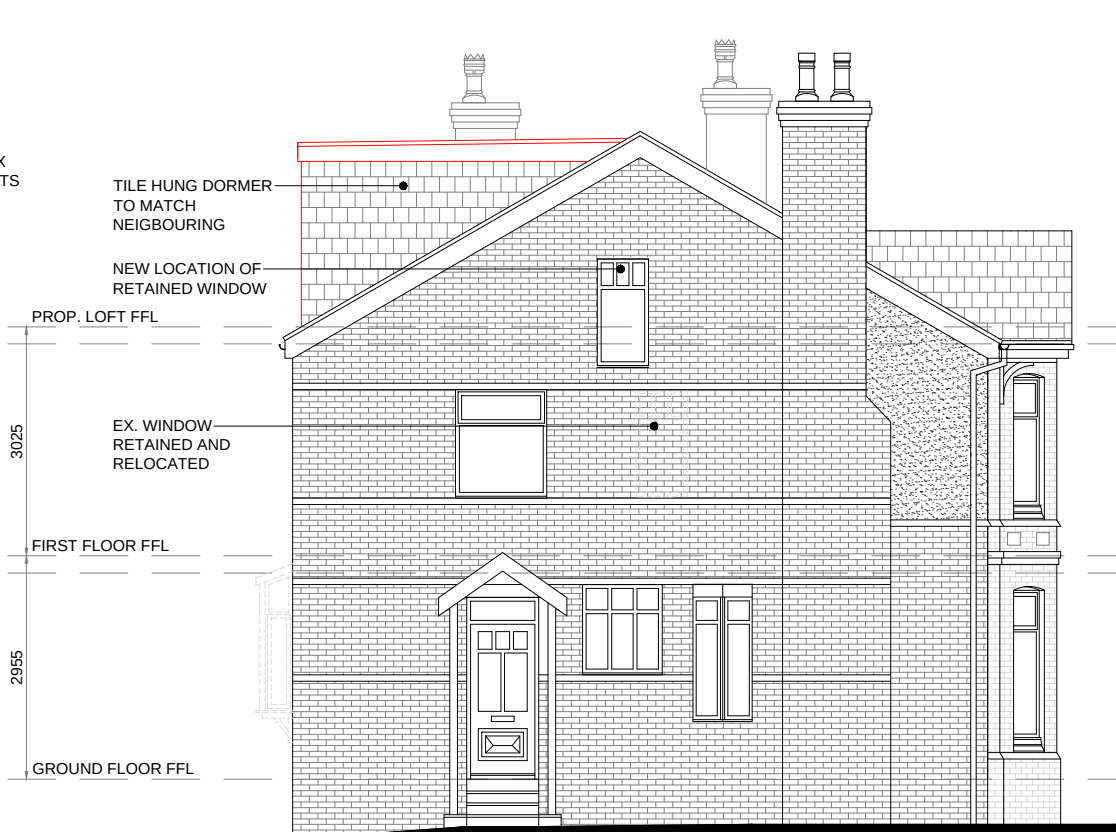

PROPOSED SIDE ELEVATION

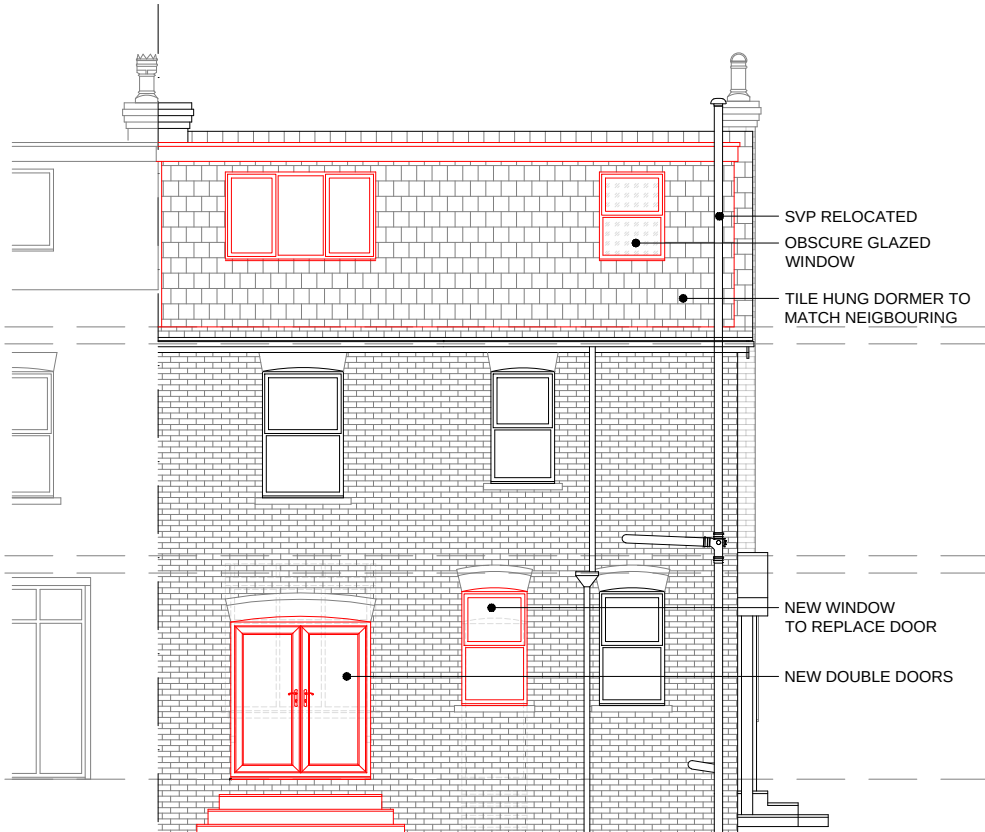

PROPOSED REAR ELEVATION



SCALE 1:100

PROJECT	PROPOSED ALTERATIONS / EXTENSION 5 DAWLISH ROAD CHORLTON-CUM-HARDY, MANCHESTER M21 8XR	TITLE	PROPOSED PLANS & ELEVATIONS	DATE	18.03.25	DRG No.	537/02
CLIENT	ALEC			SCALE	1:100 (A3)	AMENDMENT	B