
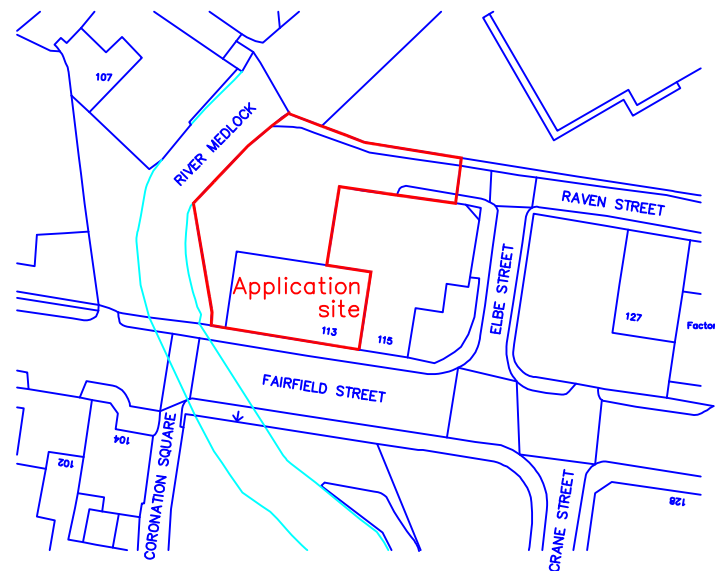


Appendix B Existing Site and Proposed Plans

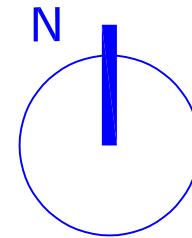

0 20 40 60 m


113 Fairfield Street
Manchester
M12 6EL

scale 1:1250@A4
January 2025

TJ11-00

Location Plan

PPY design Ltd

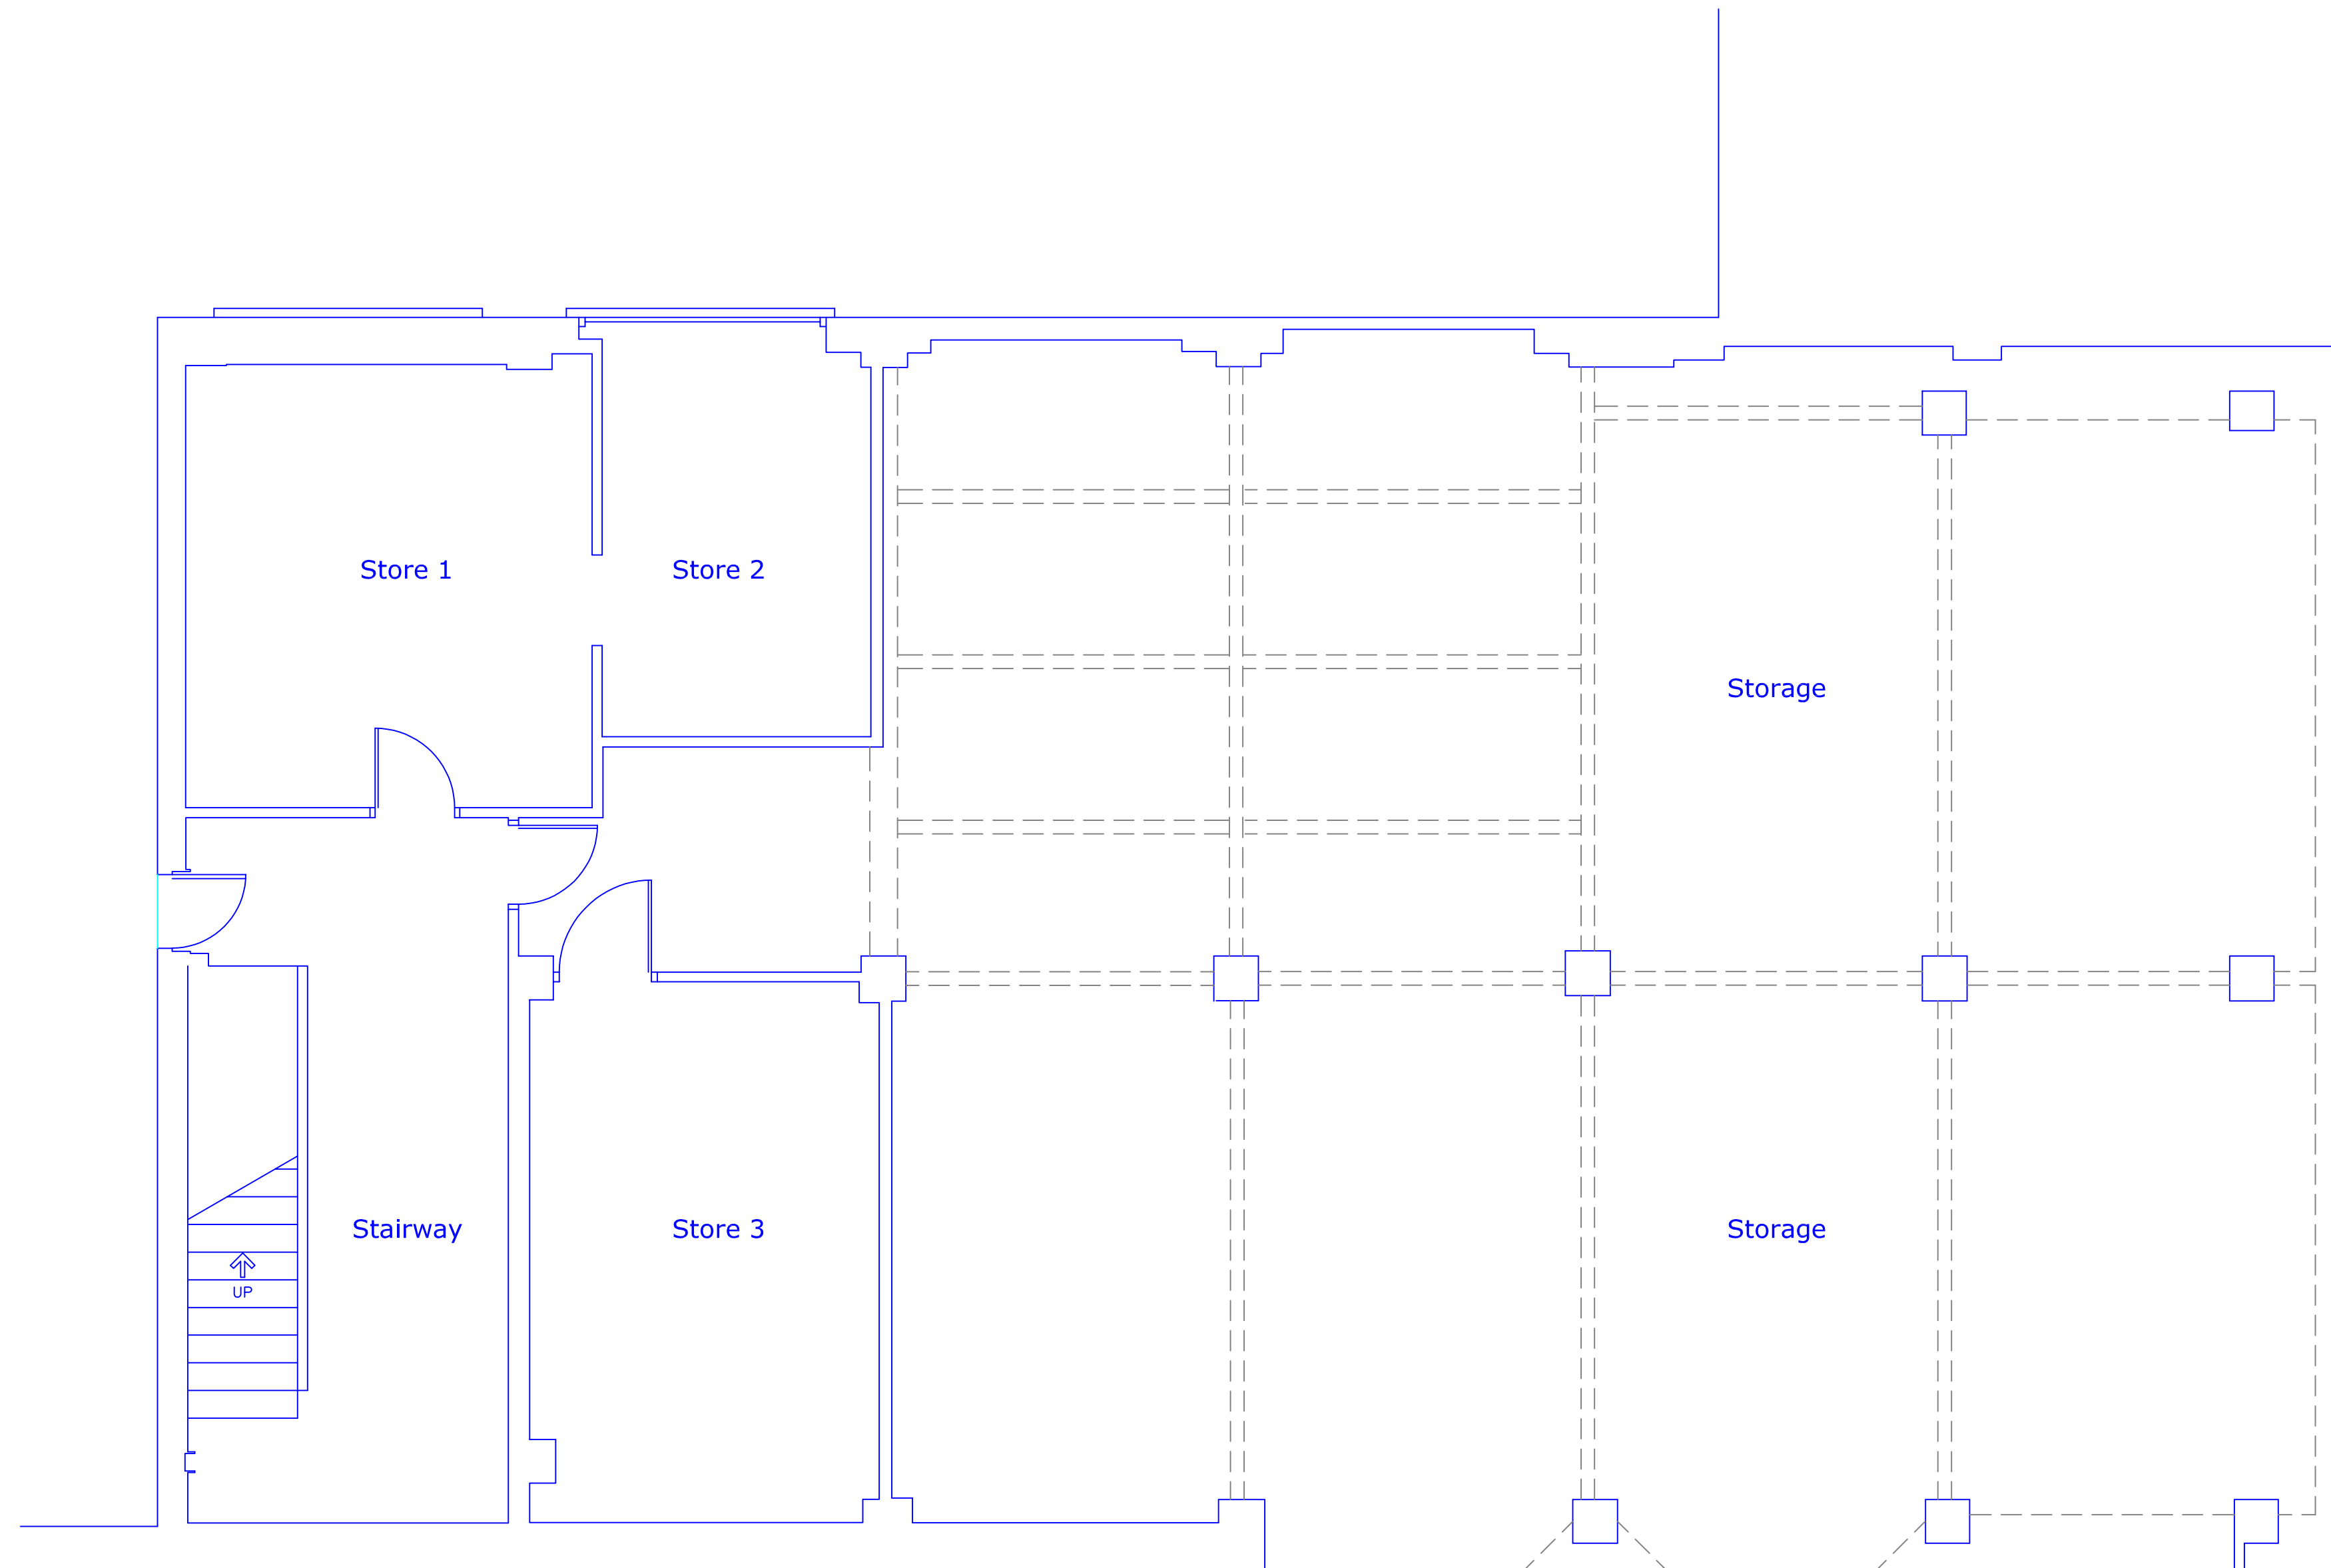

Existing Basement Floor Plan

This drawing and design concept is the property of PPY design. It should not be reproduced without written permission

0123m

113 Fairfield Street
Manchester
M12 6EL

scale 1:50 at A1
January 2025


TJ1-01

Existing Plan


PPY design Ltd

2 Helmshore Road, Holcombe Village
Ramsbottom, Lancashire BL8 4PA


Gary Dearden BAC(hons) DipArch RIBA
garyppdesign@gmail.com
T. 01706 822731 M. 07712 669482

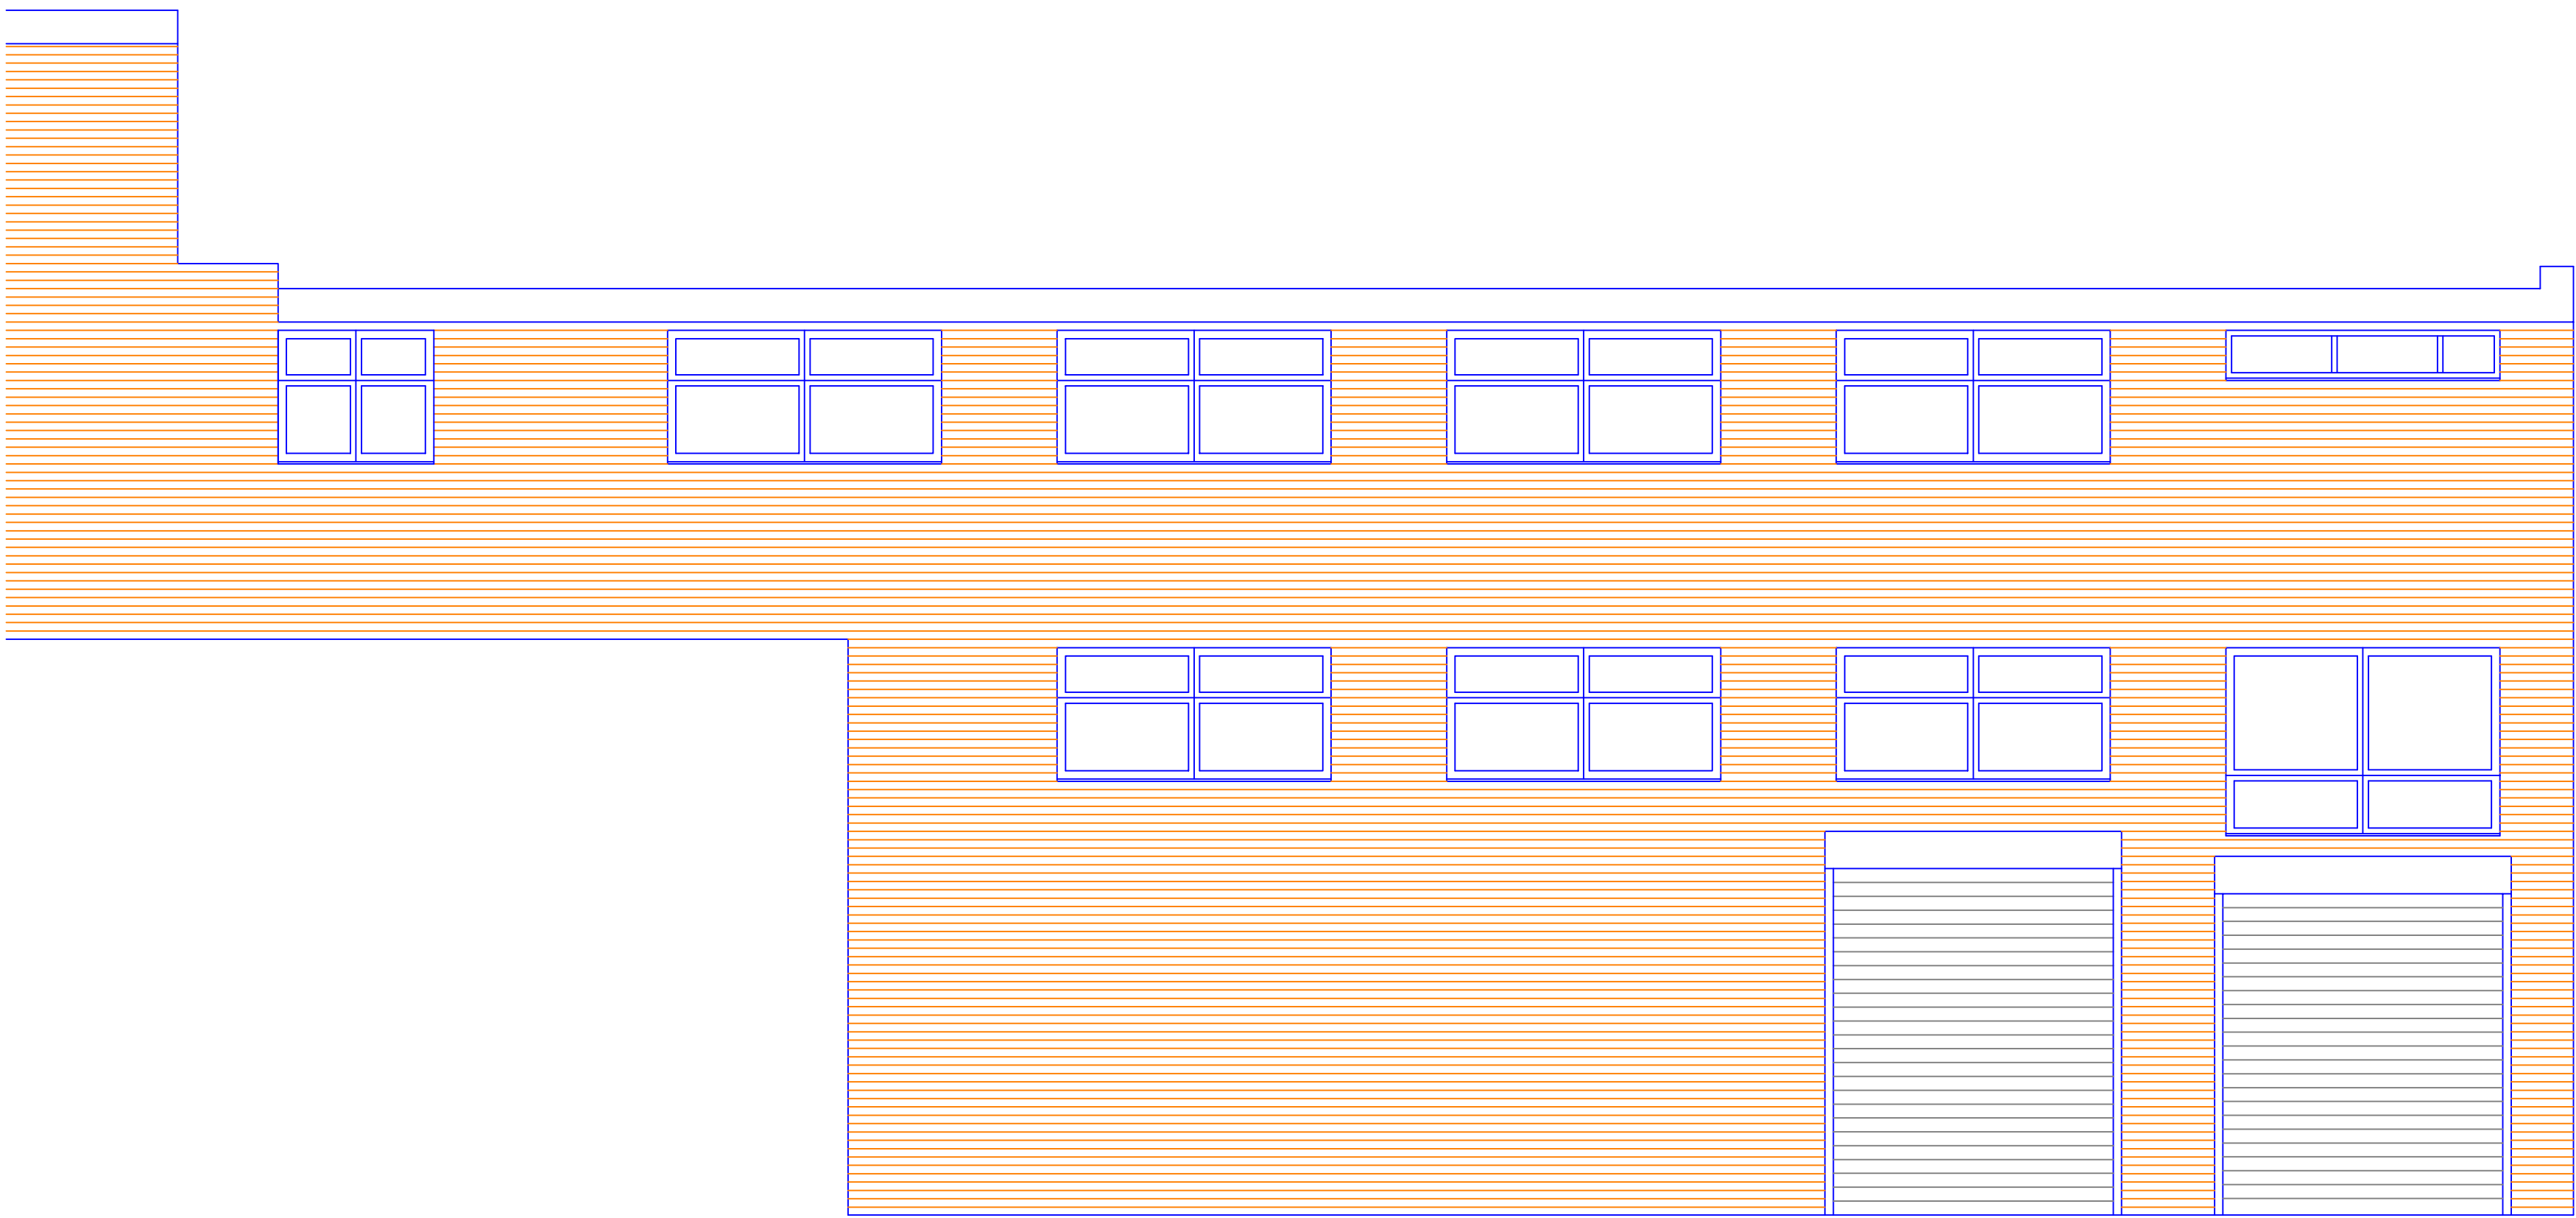

Existing North Elevation

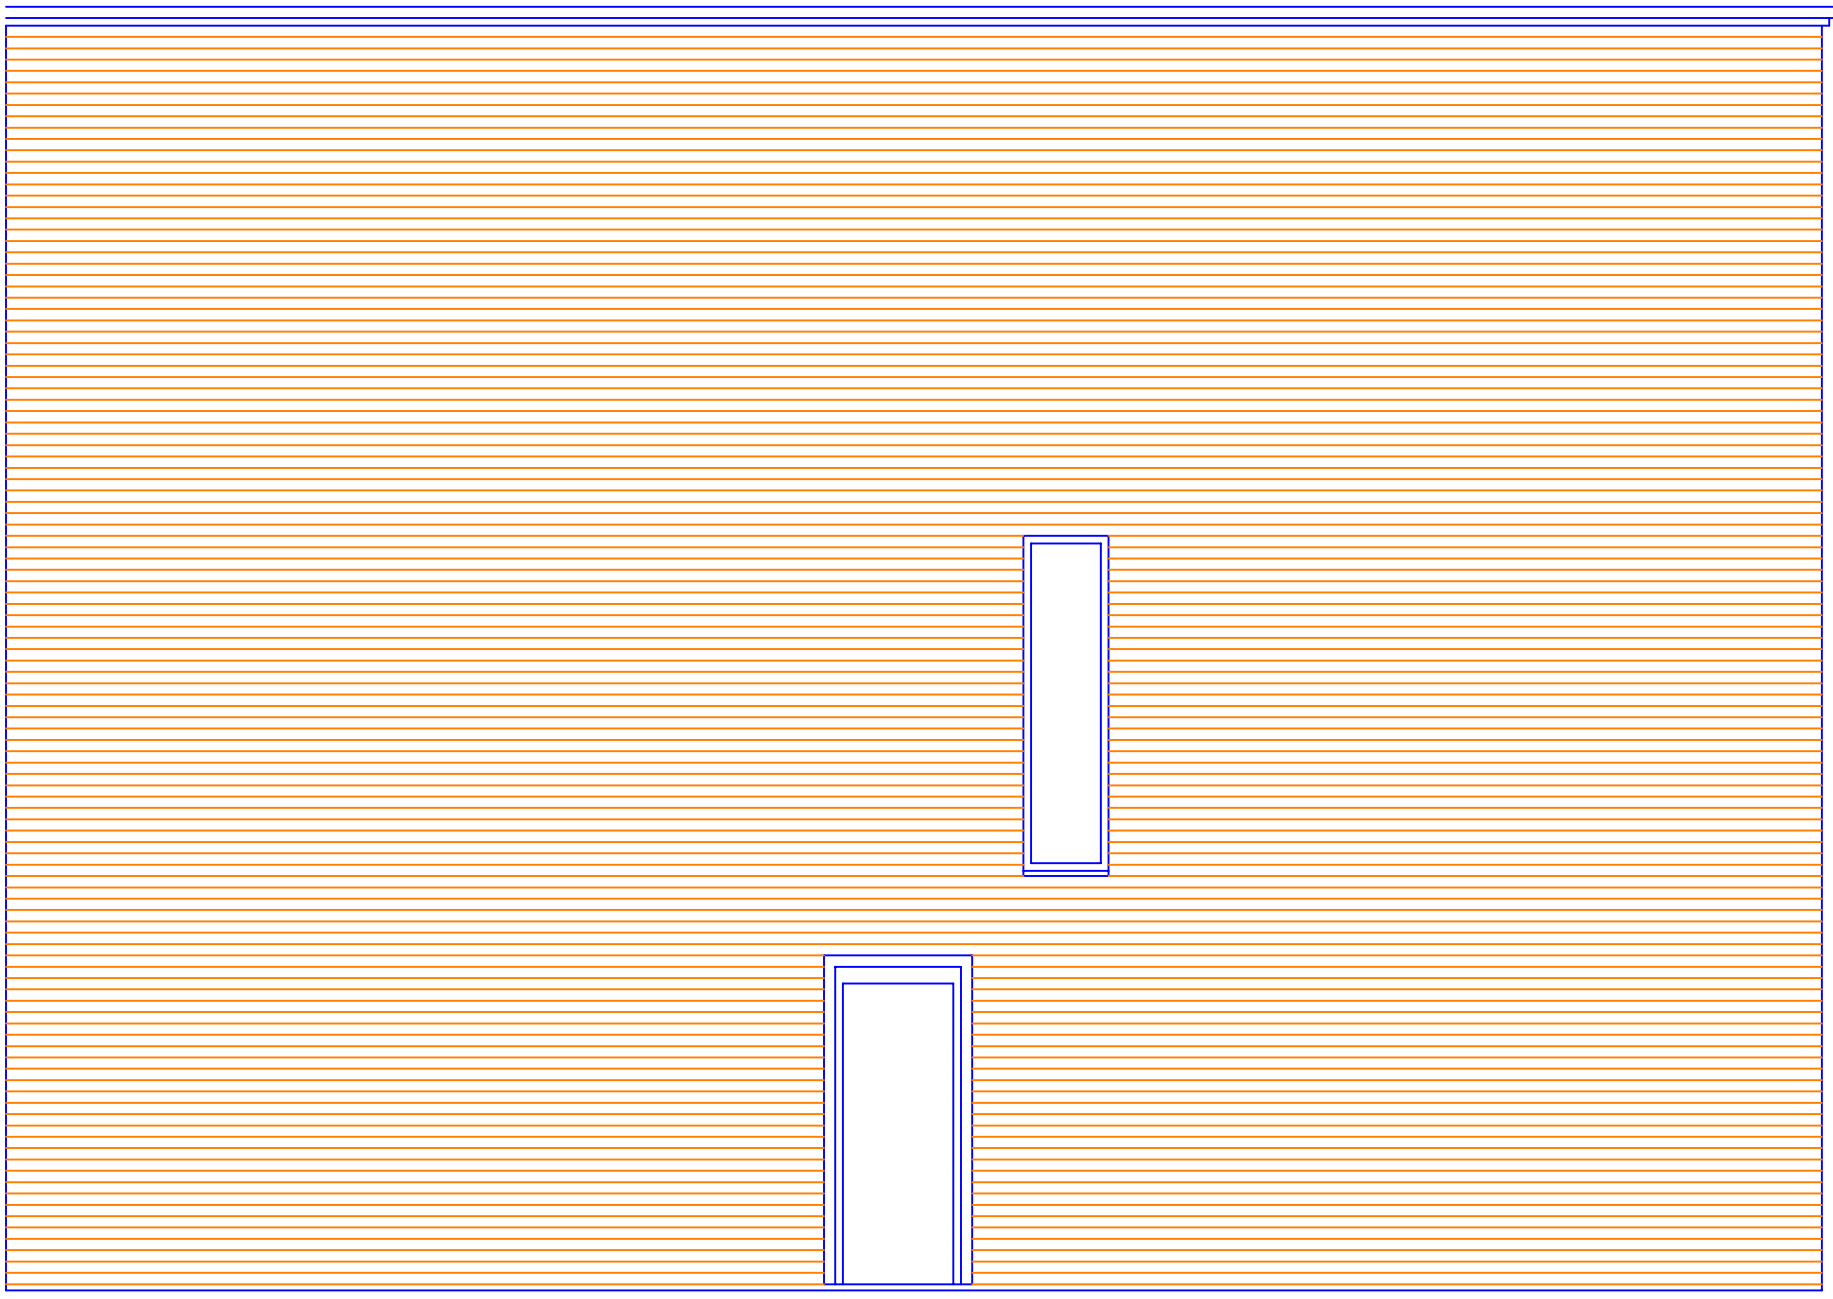


Existing West Elevation

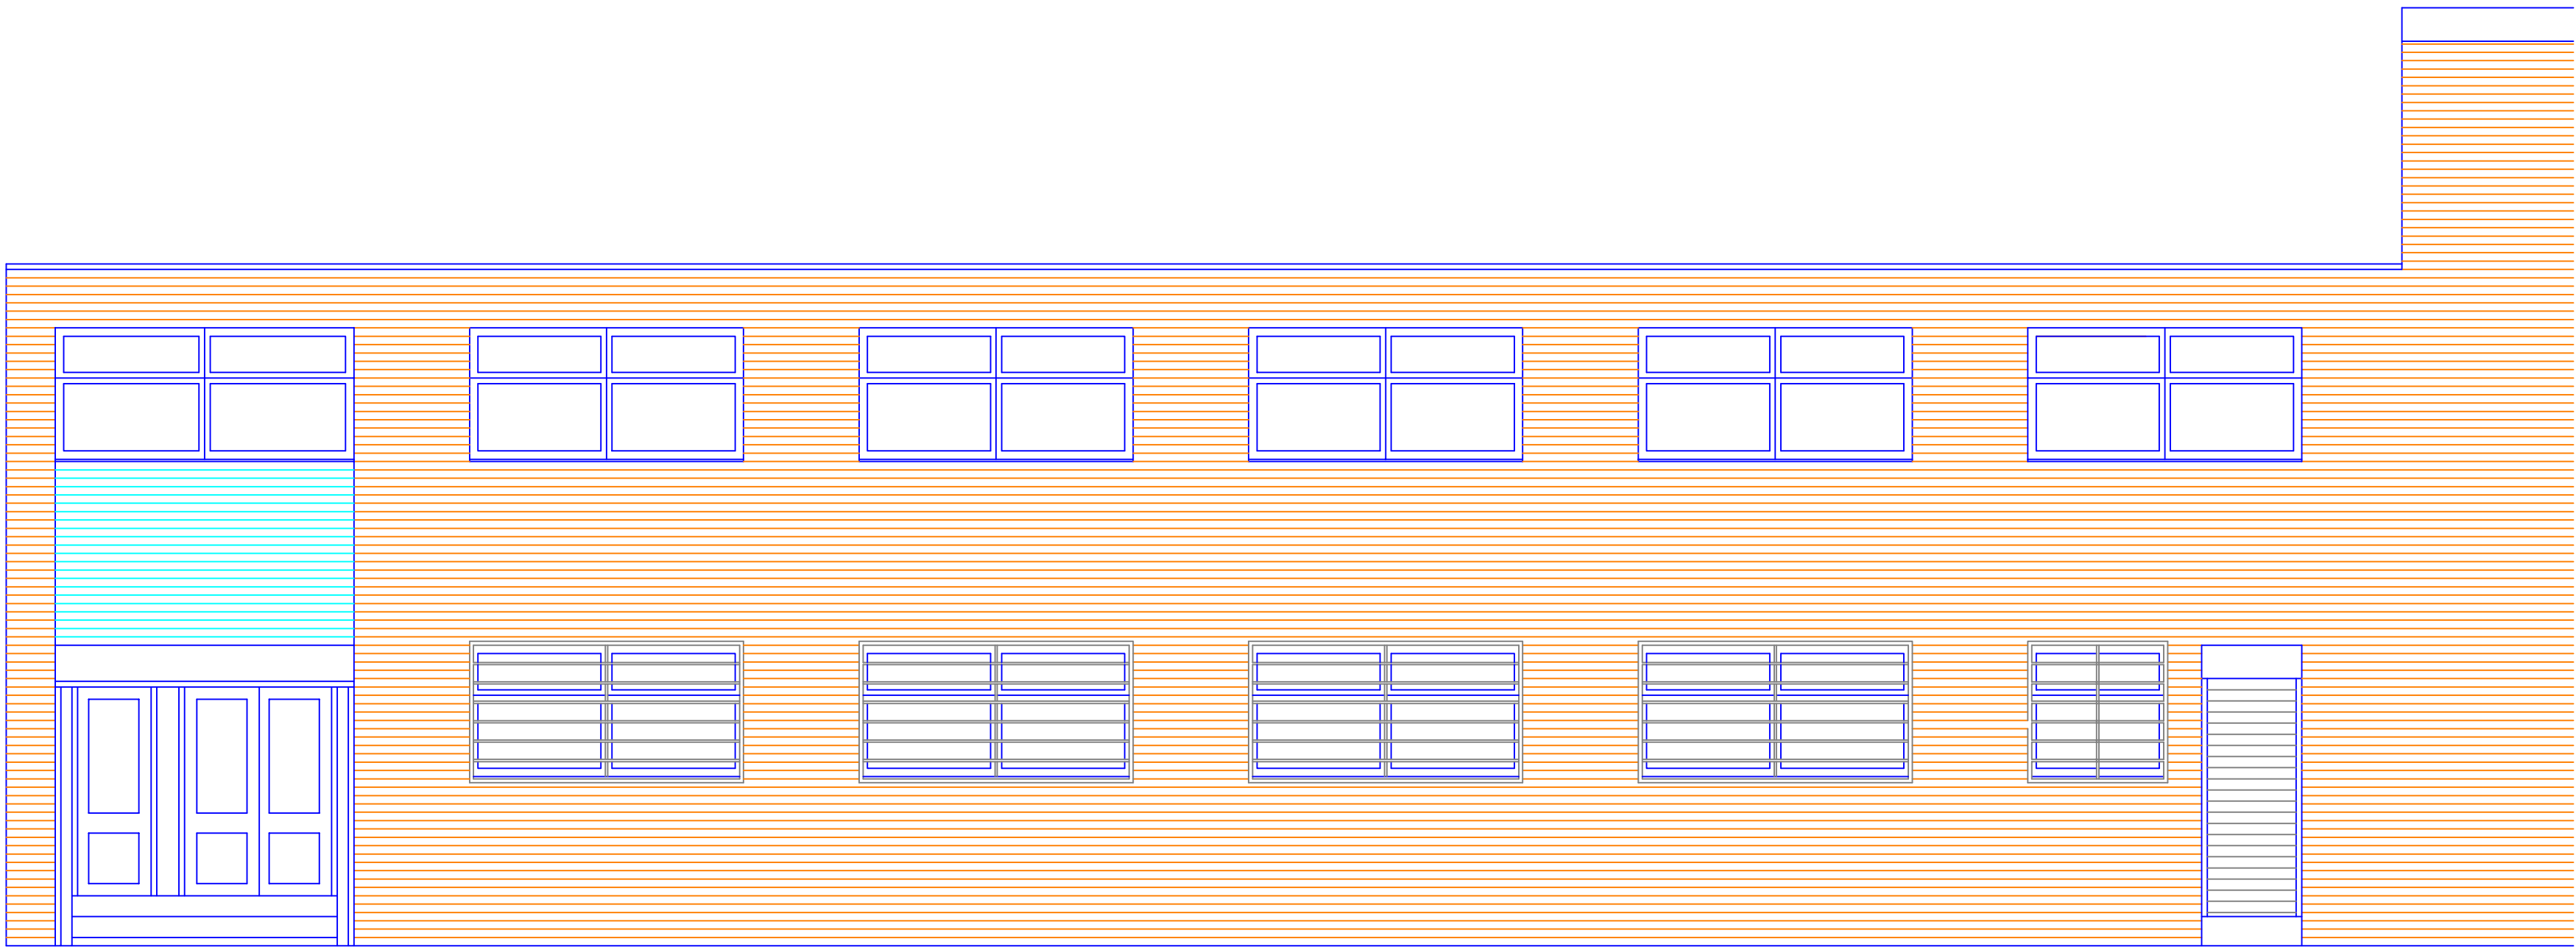

Existing South Elevation

This drawing and design concept is the property of PPY design. It should not be reproduced without written permission

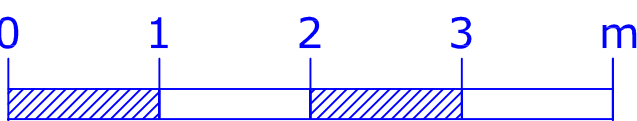

113 Fairfield Street
Manchester
M12 6EL
scale 1:50 at A1
January 2025


TJ1-02 Existing Elevations

PPY design Ltd

2 Helmshore Road, Holcombe Village
Ramsbottom, Lancashire BL8 4PA

Gary Dearden BAC(hons) DipArch RIBA
garyppdesign@gmail.com

T. 01706 822731 M. 07712 669482

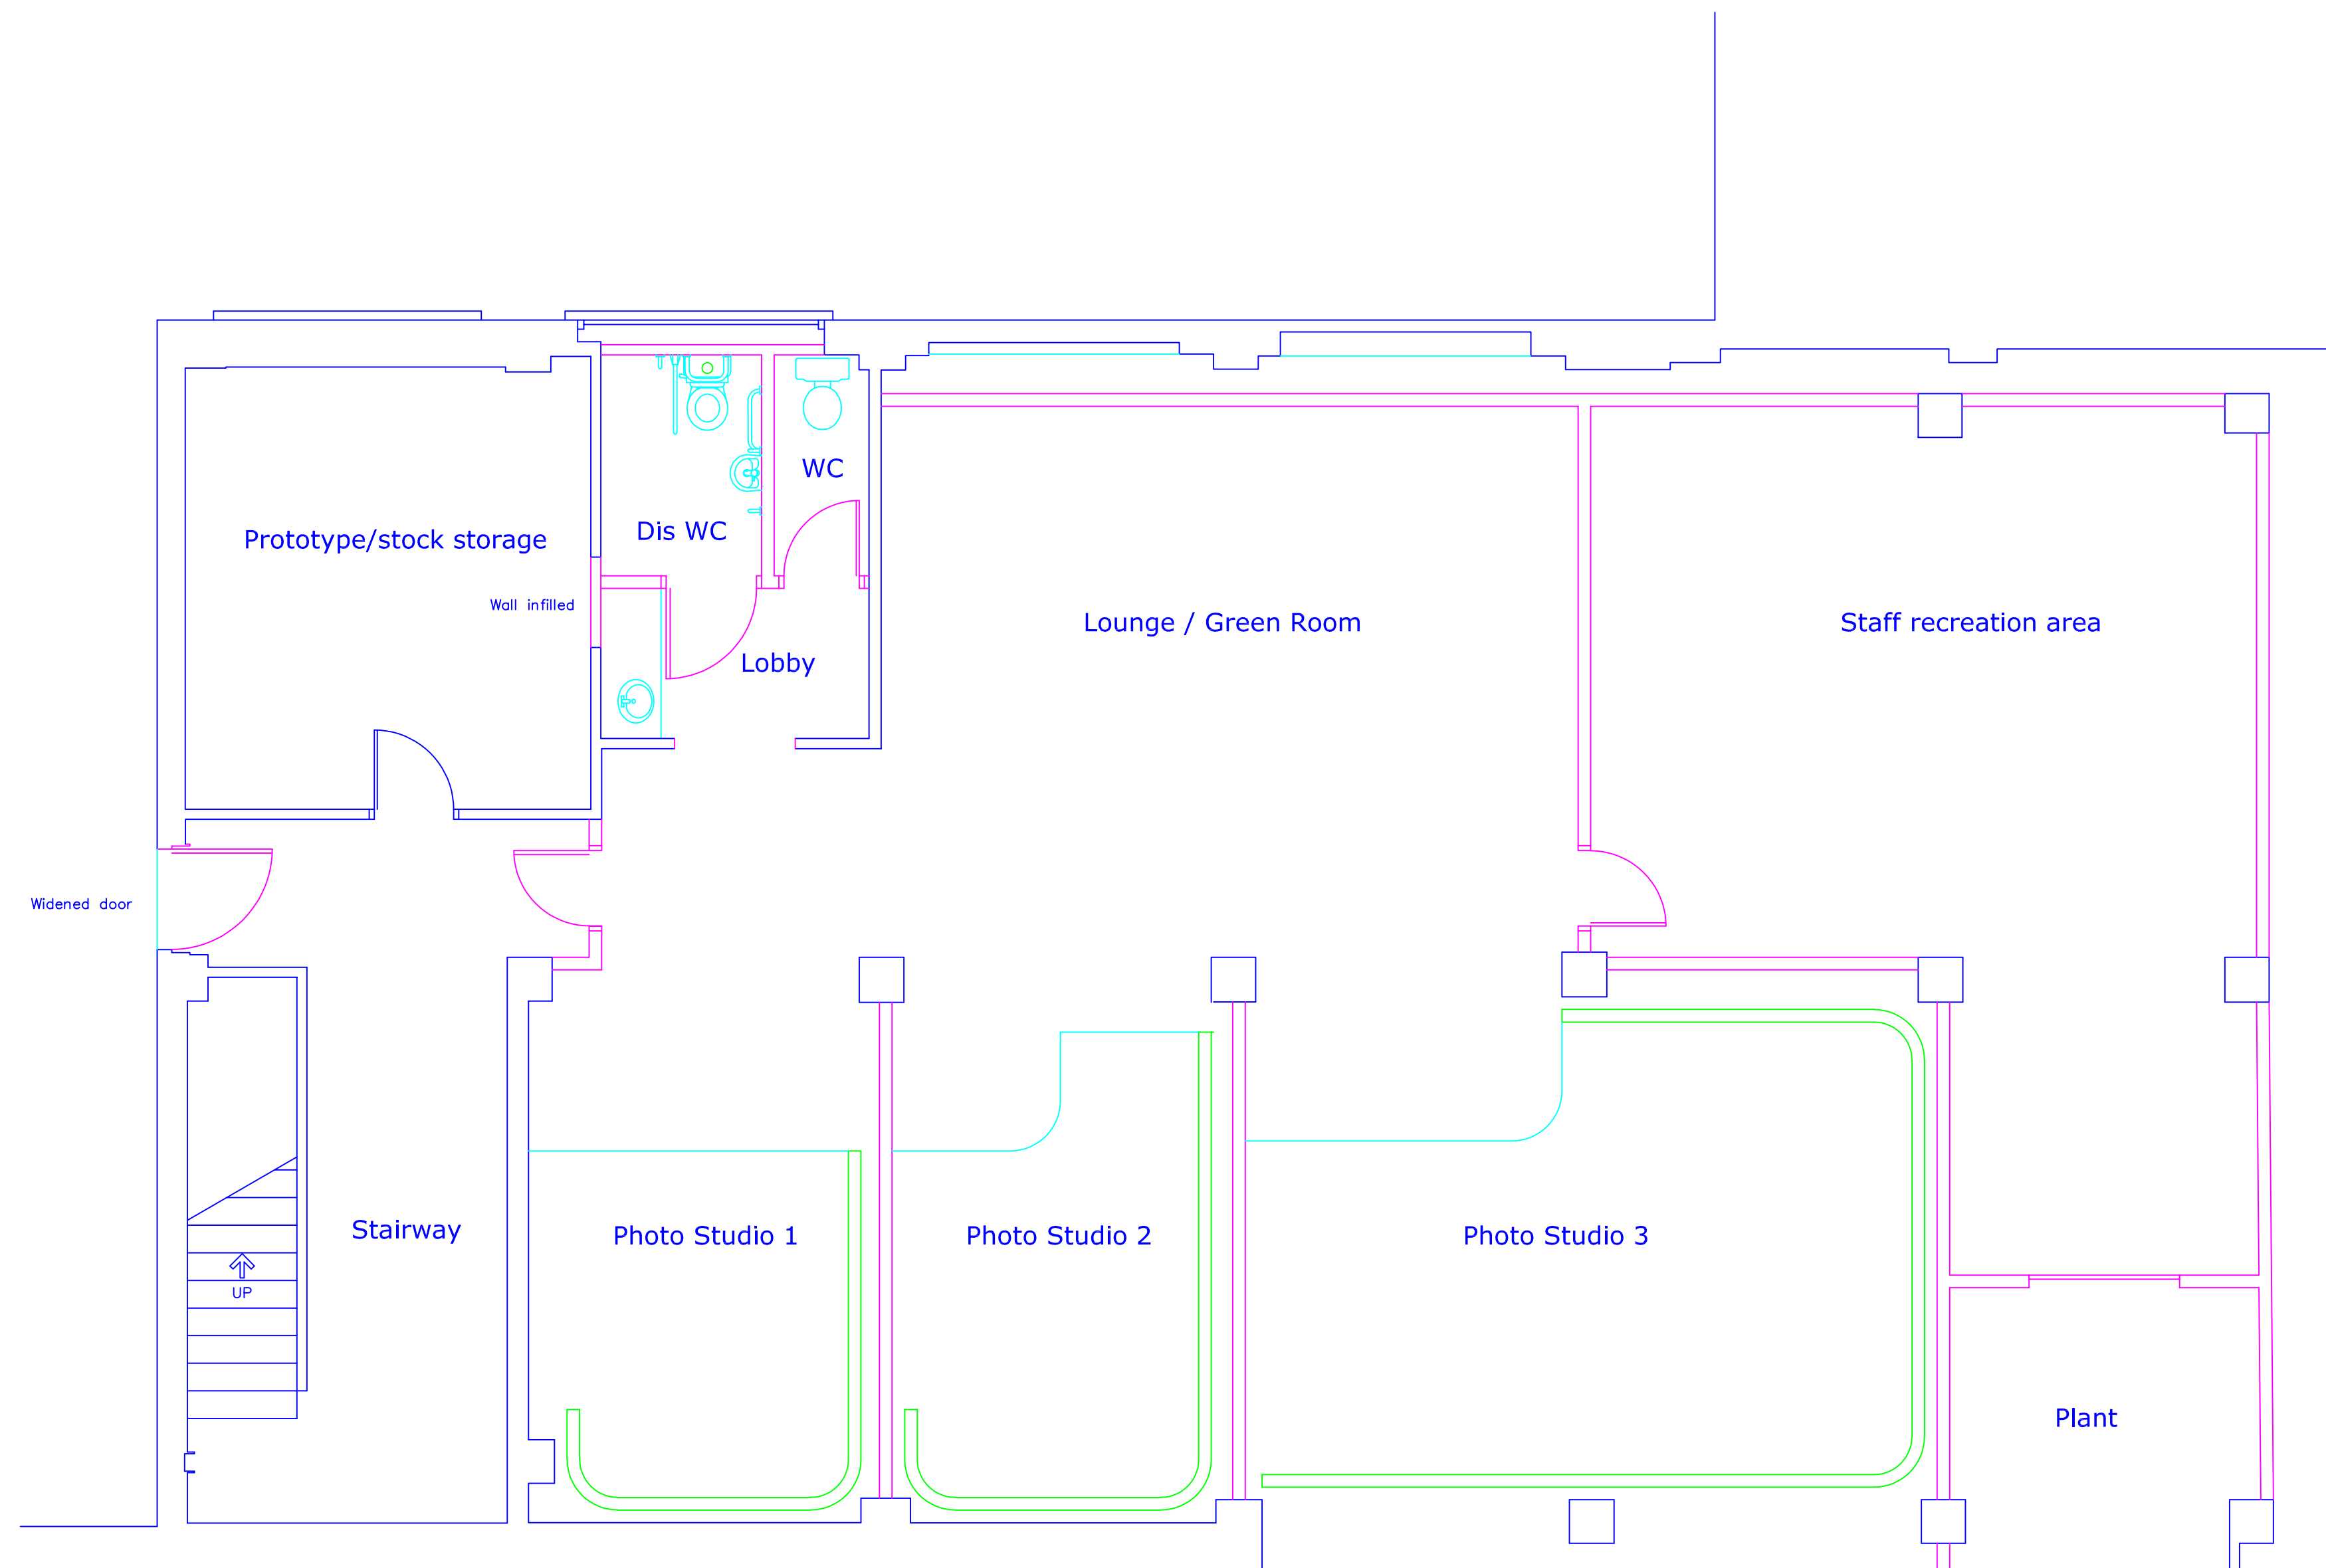

Proposed Basement Floor Plan


This drawing and design concept is the property of PPY design. It should not be reproduced without written permission

0	1	2	3	m
113 Fairfield Street Manchester M12 6EL scale 1:50 at A1 January 2025				
TJ1-03				
Proposed Plan				
PPY design Ltd				


2 Helmshore Road, Holcombe Village
Ramsbottom, Lancashire BL8 4PA

Gary Dearden BAC(hons) DipArch RIBA
garyppdesign@gmail.com


T. 01706 822731 M. 07712 669482

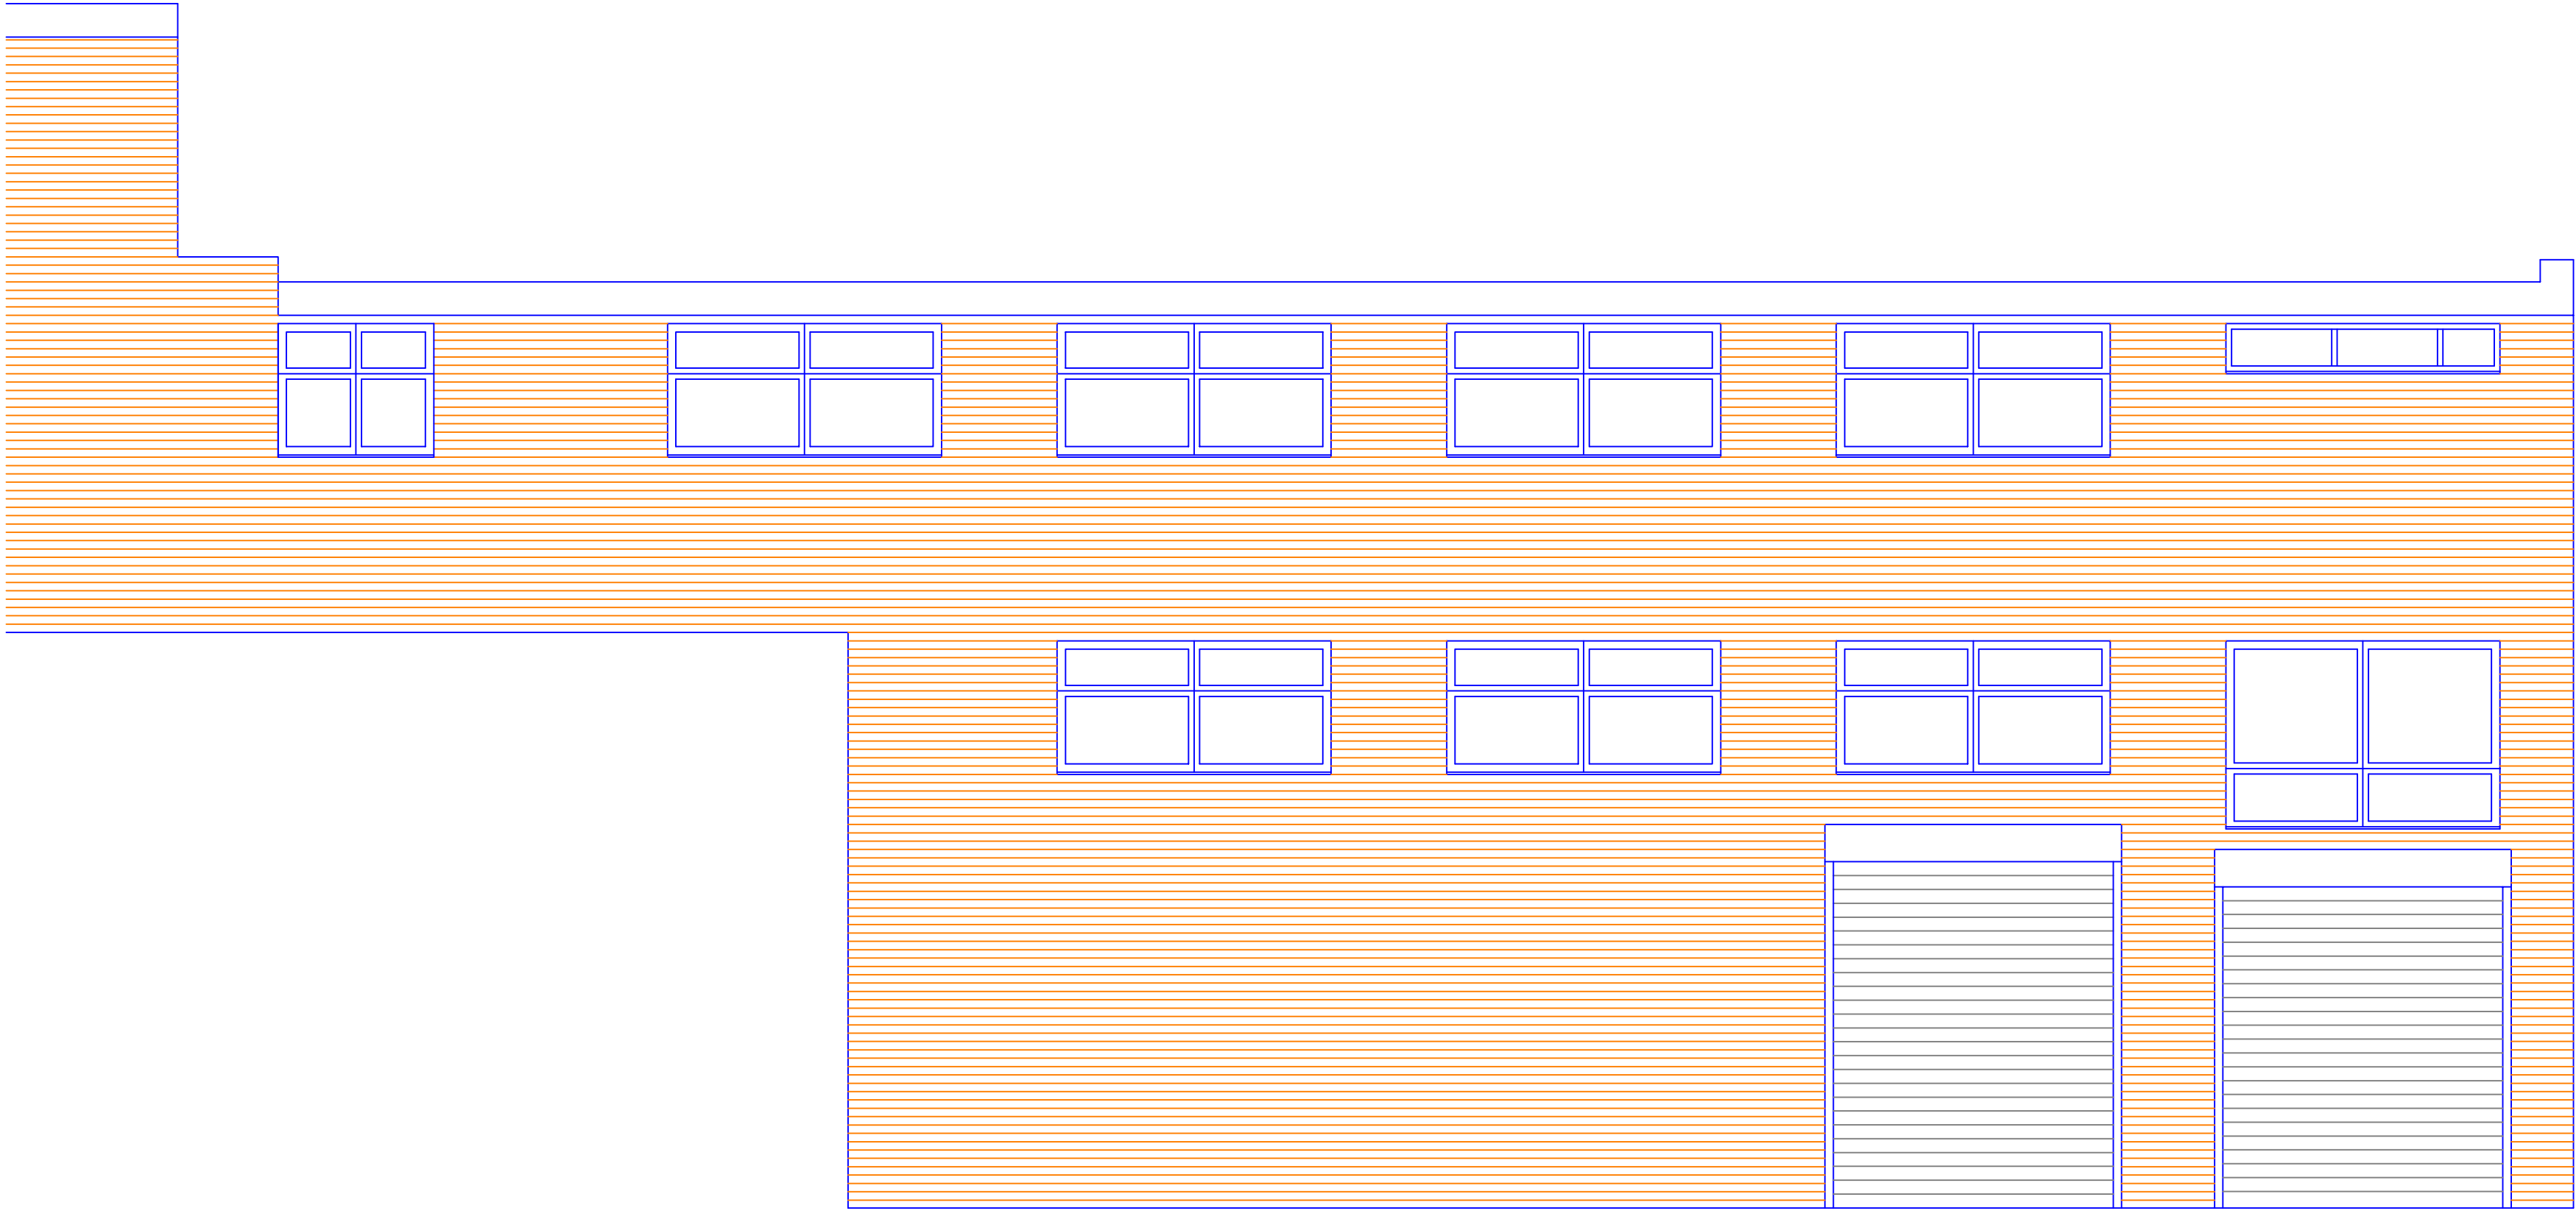

Proposed North Elevation

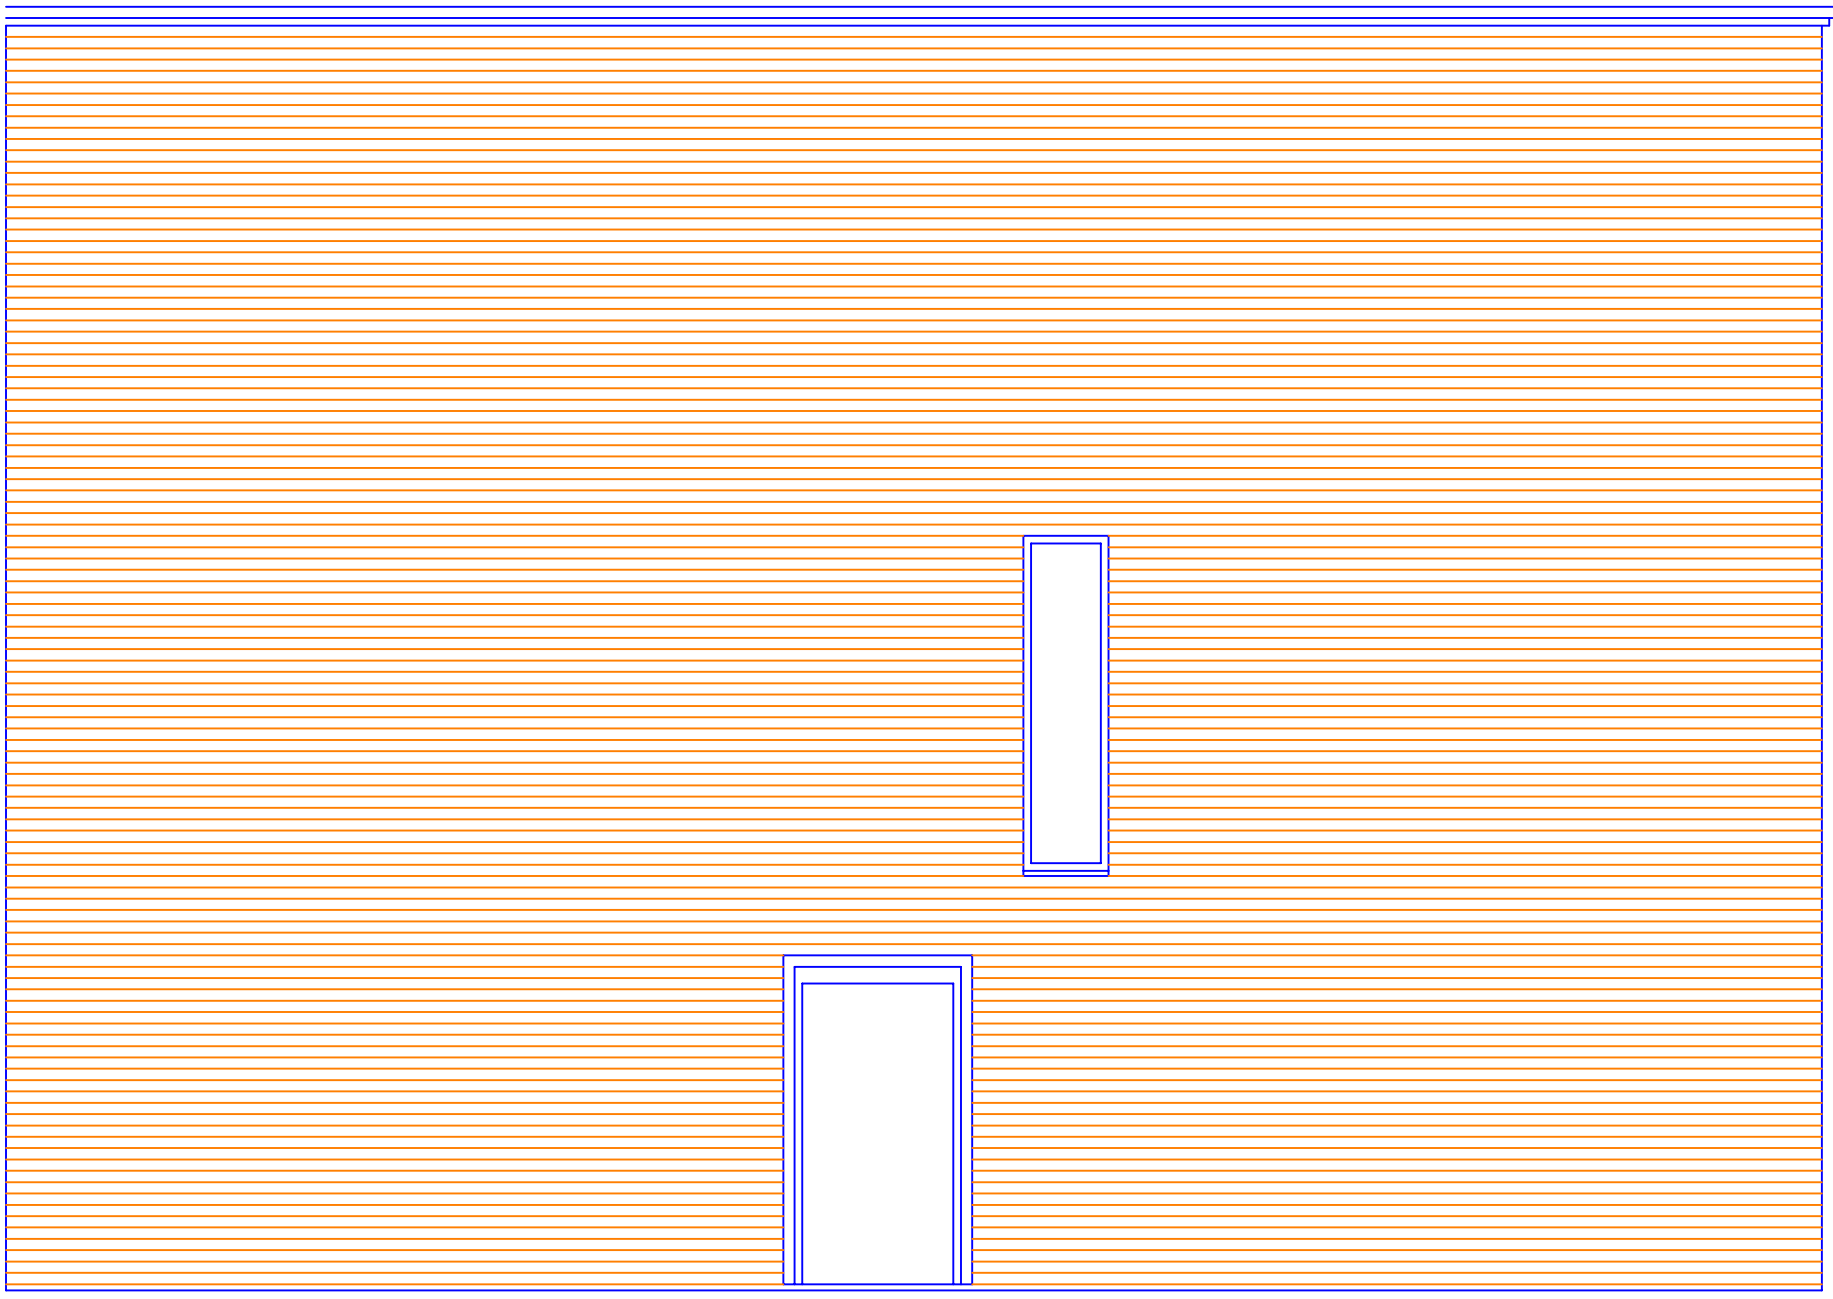


Proposed West Elevation

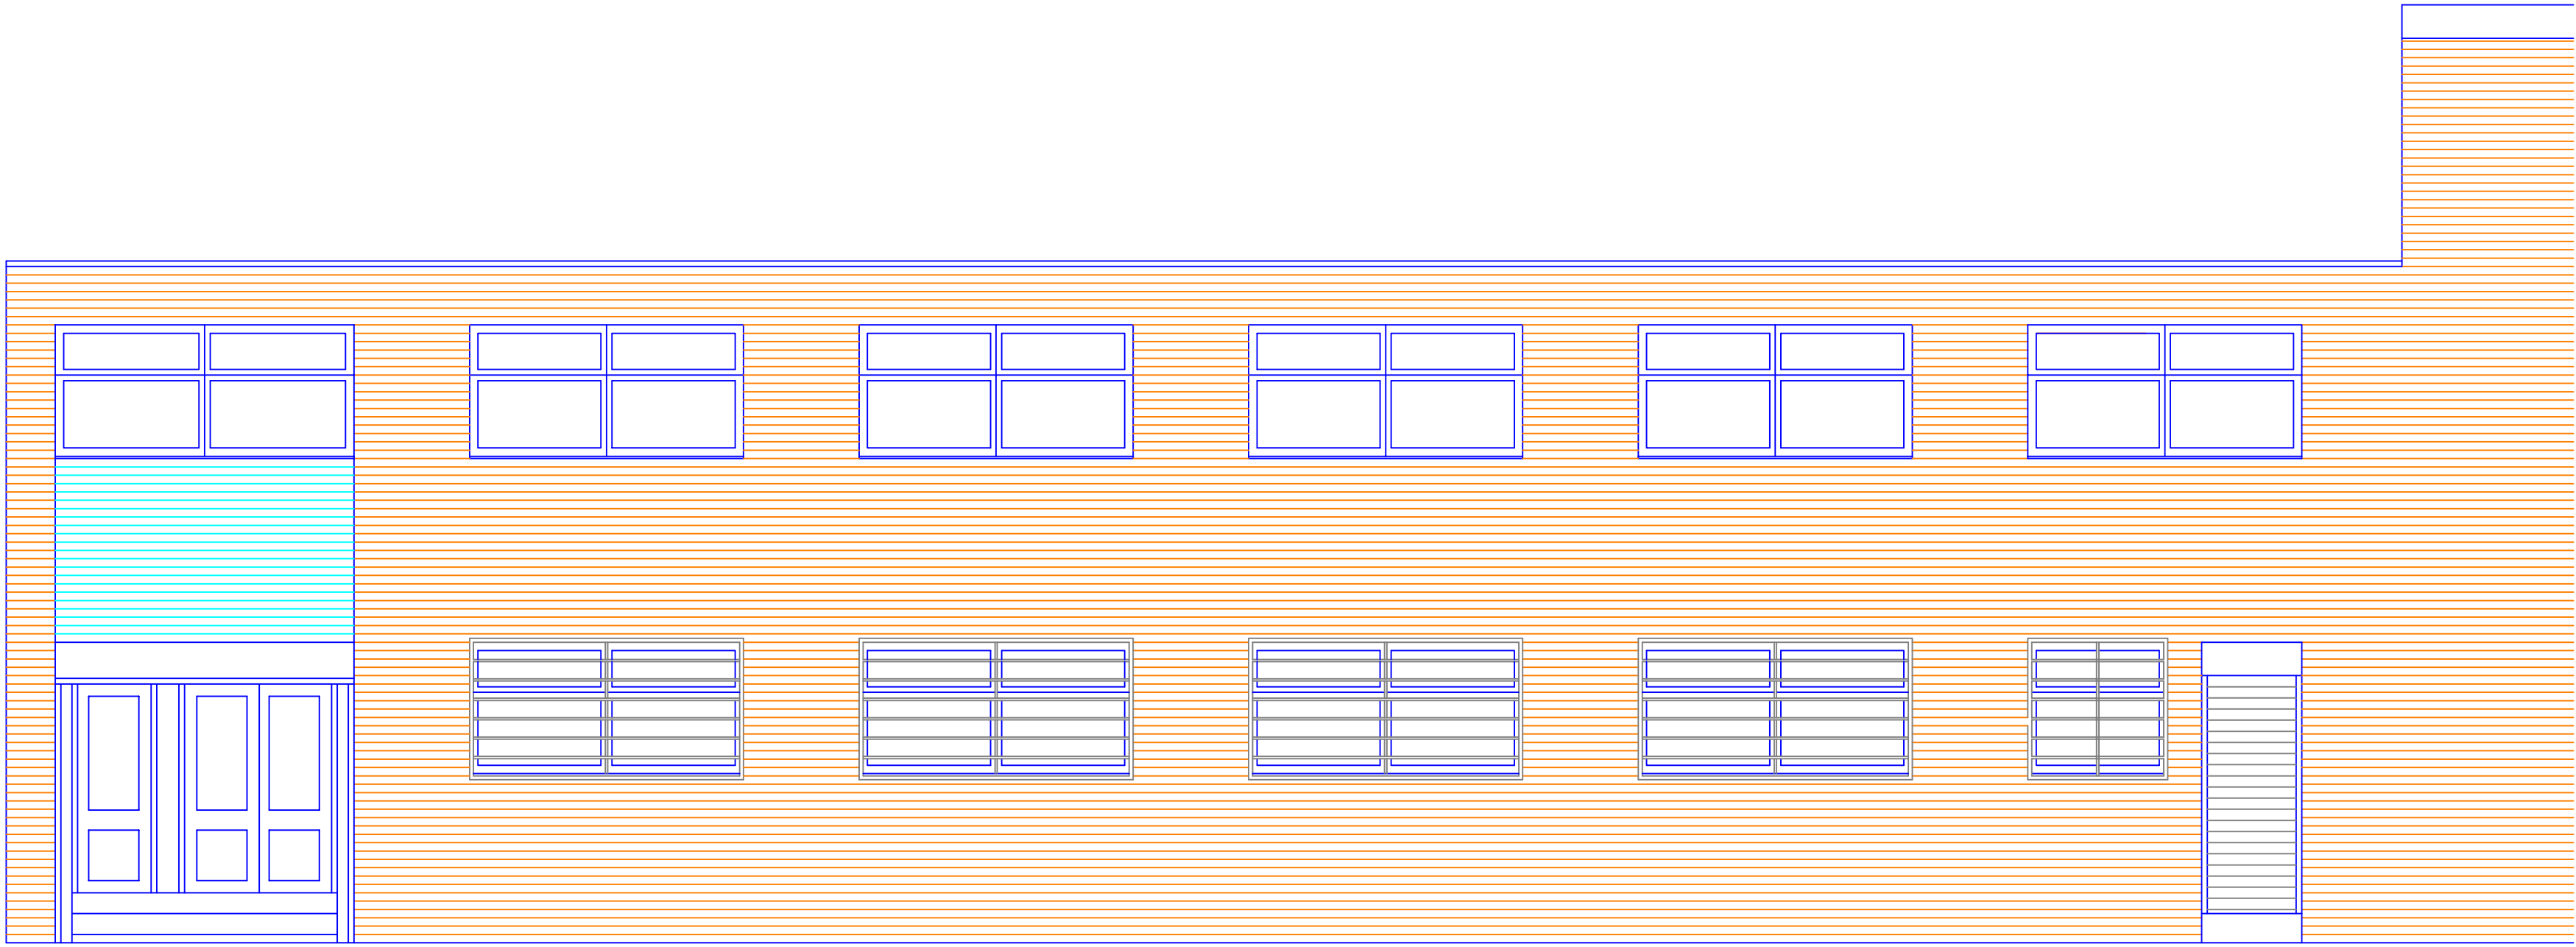

Proposed South Elevation

This drawing and design concept is the property of PPY design. It should not be reproduced without written permission

 

113 Fairfield Street
Manchester
M12 6EL

scale 1:50 at A1
January 2025

TJ1-04

Proposed Elevations

PPY design Ltd

2 Helmshore Road, Holcombe Village
Ramsbottom, Lancashire BL8 4PA

Gary Dearden BAC(hons) DipArch RIBA
garyppdesign@gmail.com
T. 01706 822731 M. 07712 669482