

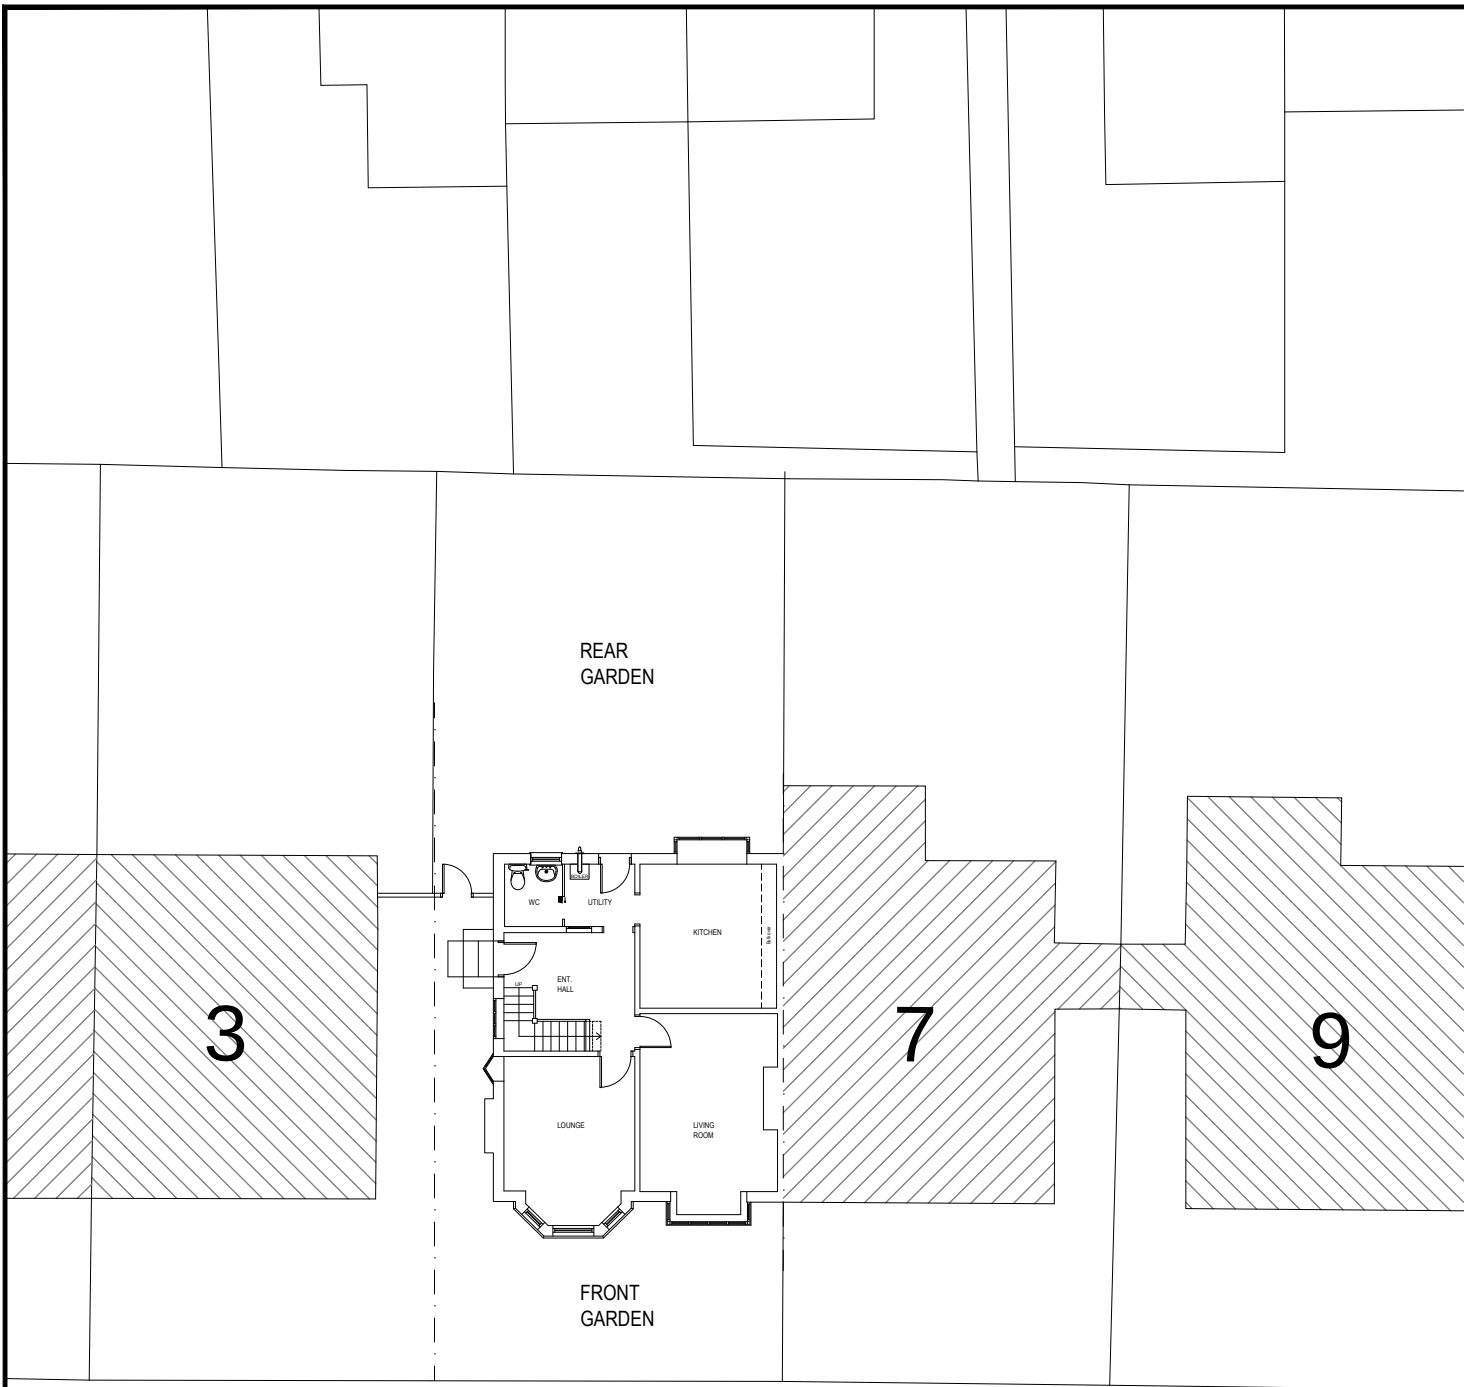


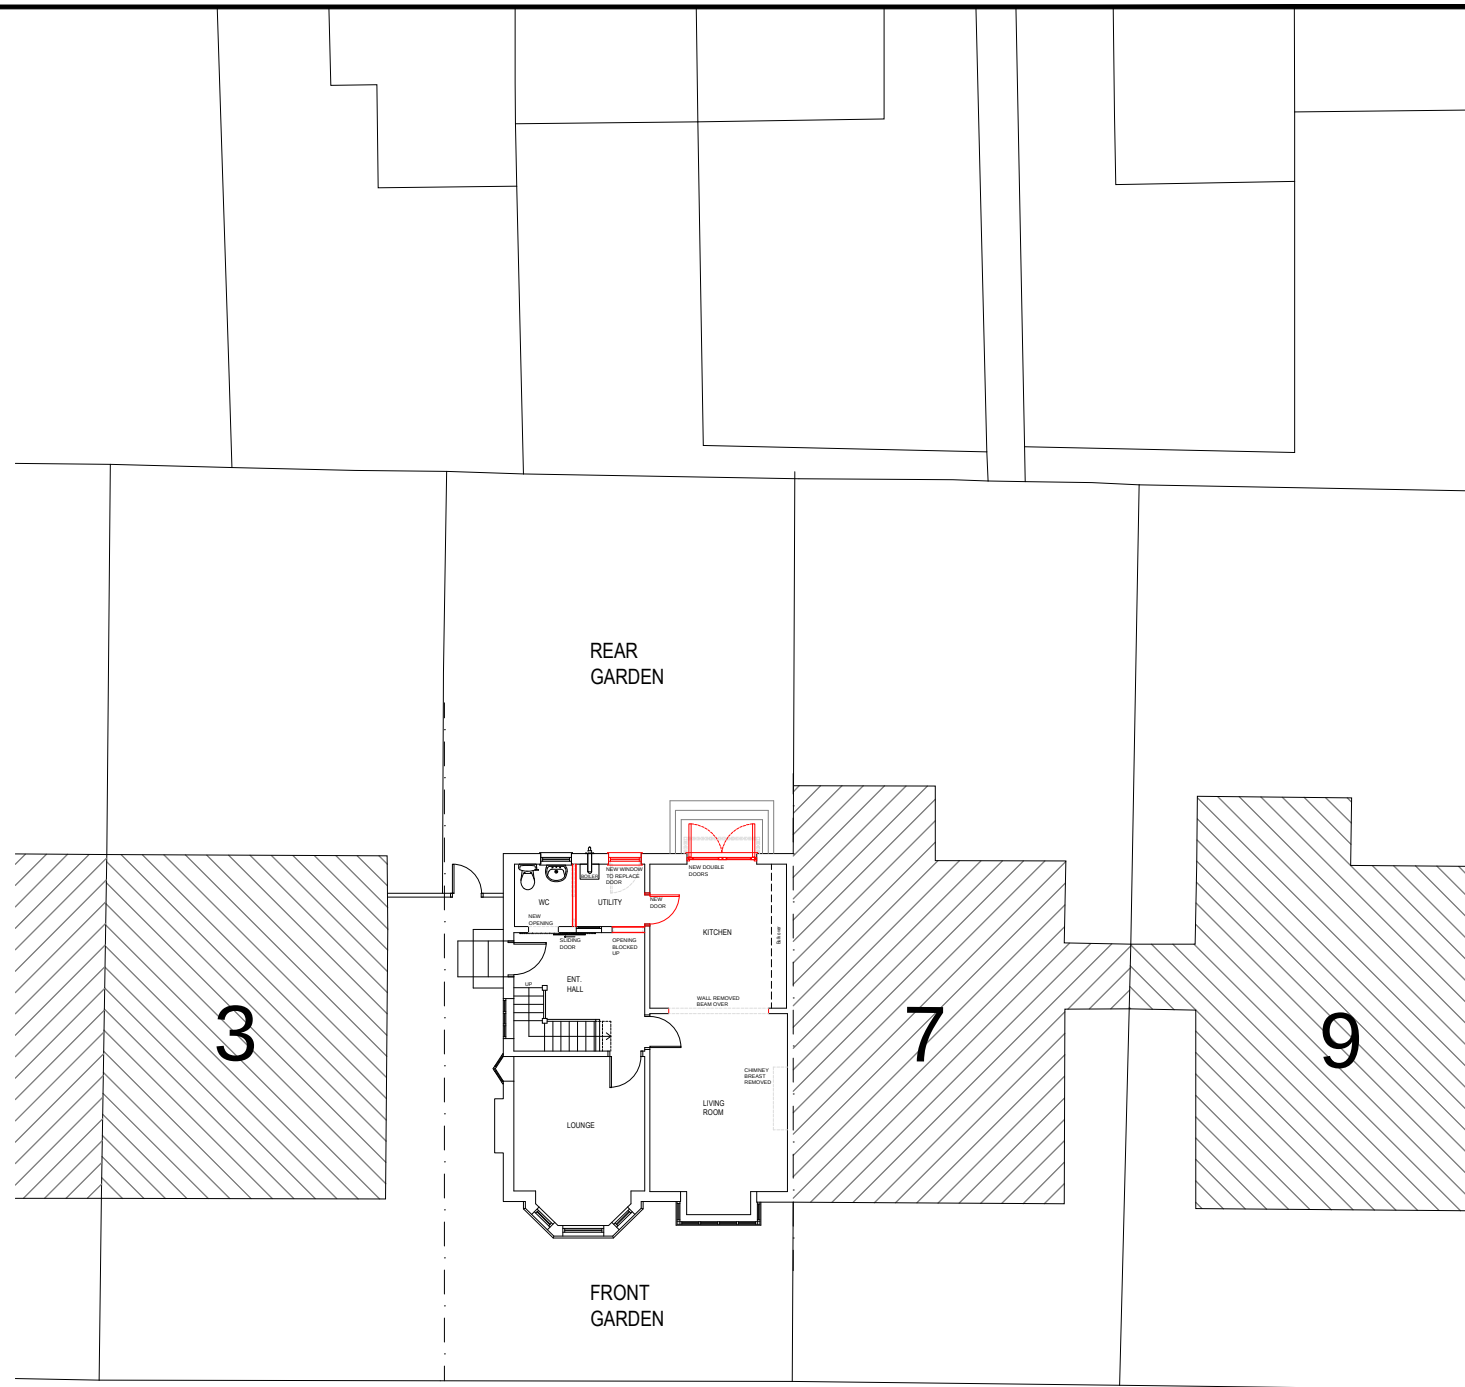

EXISTING SITE PLAN

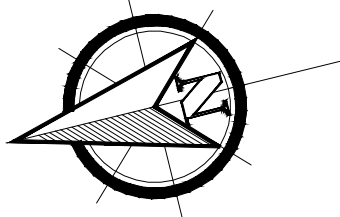

PROPOSED SITE PLAN

PROJECT	PROPOSED ALTERATIONS / EXTENSION 5 DAWLISH ROAD CHORLTON-CUM-HARDY, MANCHESTER M21 8XR	TITLE EXISTING & PROPOSED SITE PLANS	DATE	DRG No. 537/04
			18.03.25	
CLIENT	ALEC		SCALE 1:200 (A3)	AMENDMENT A