


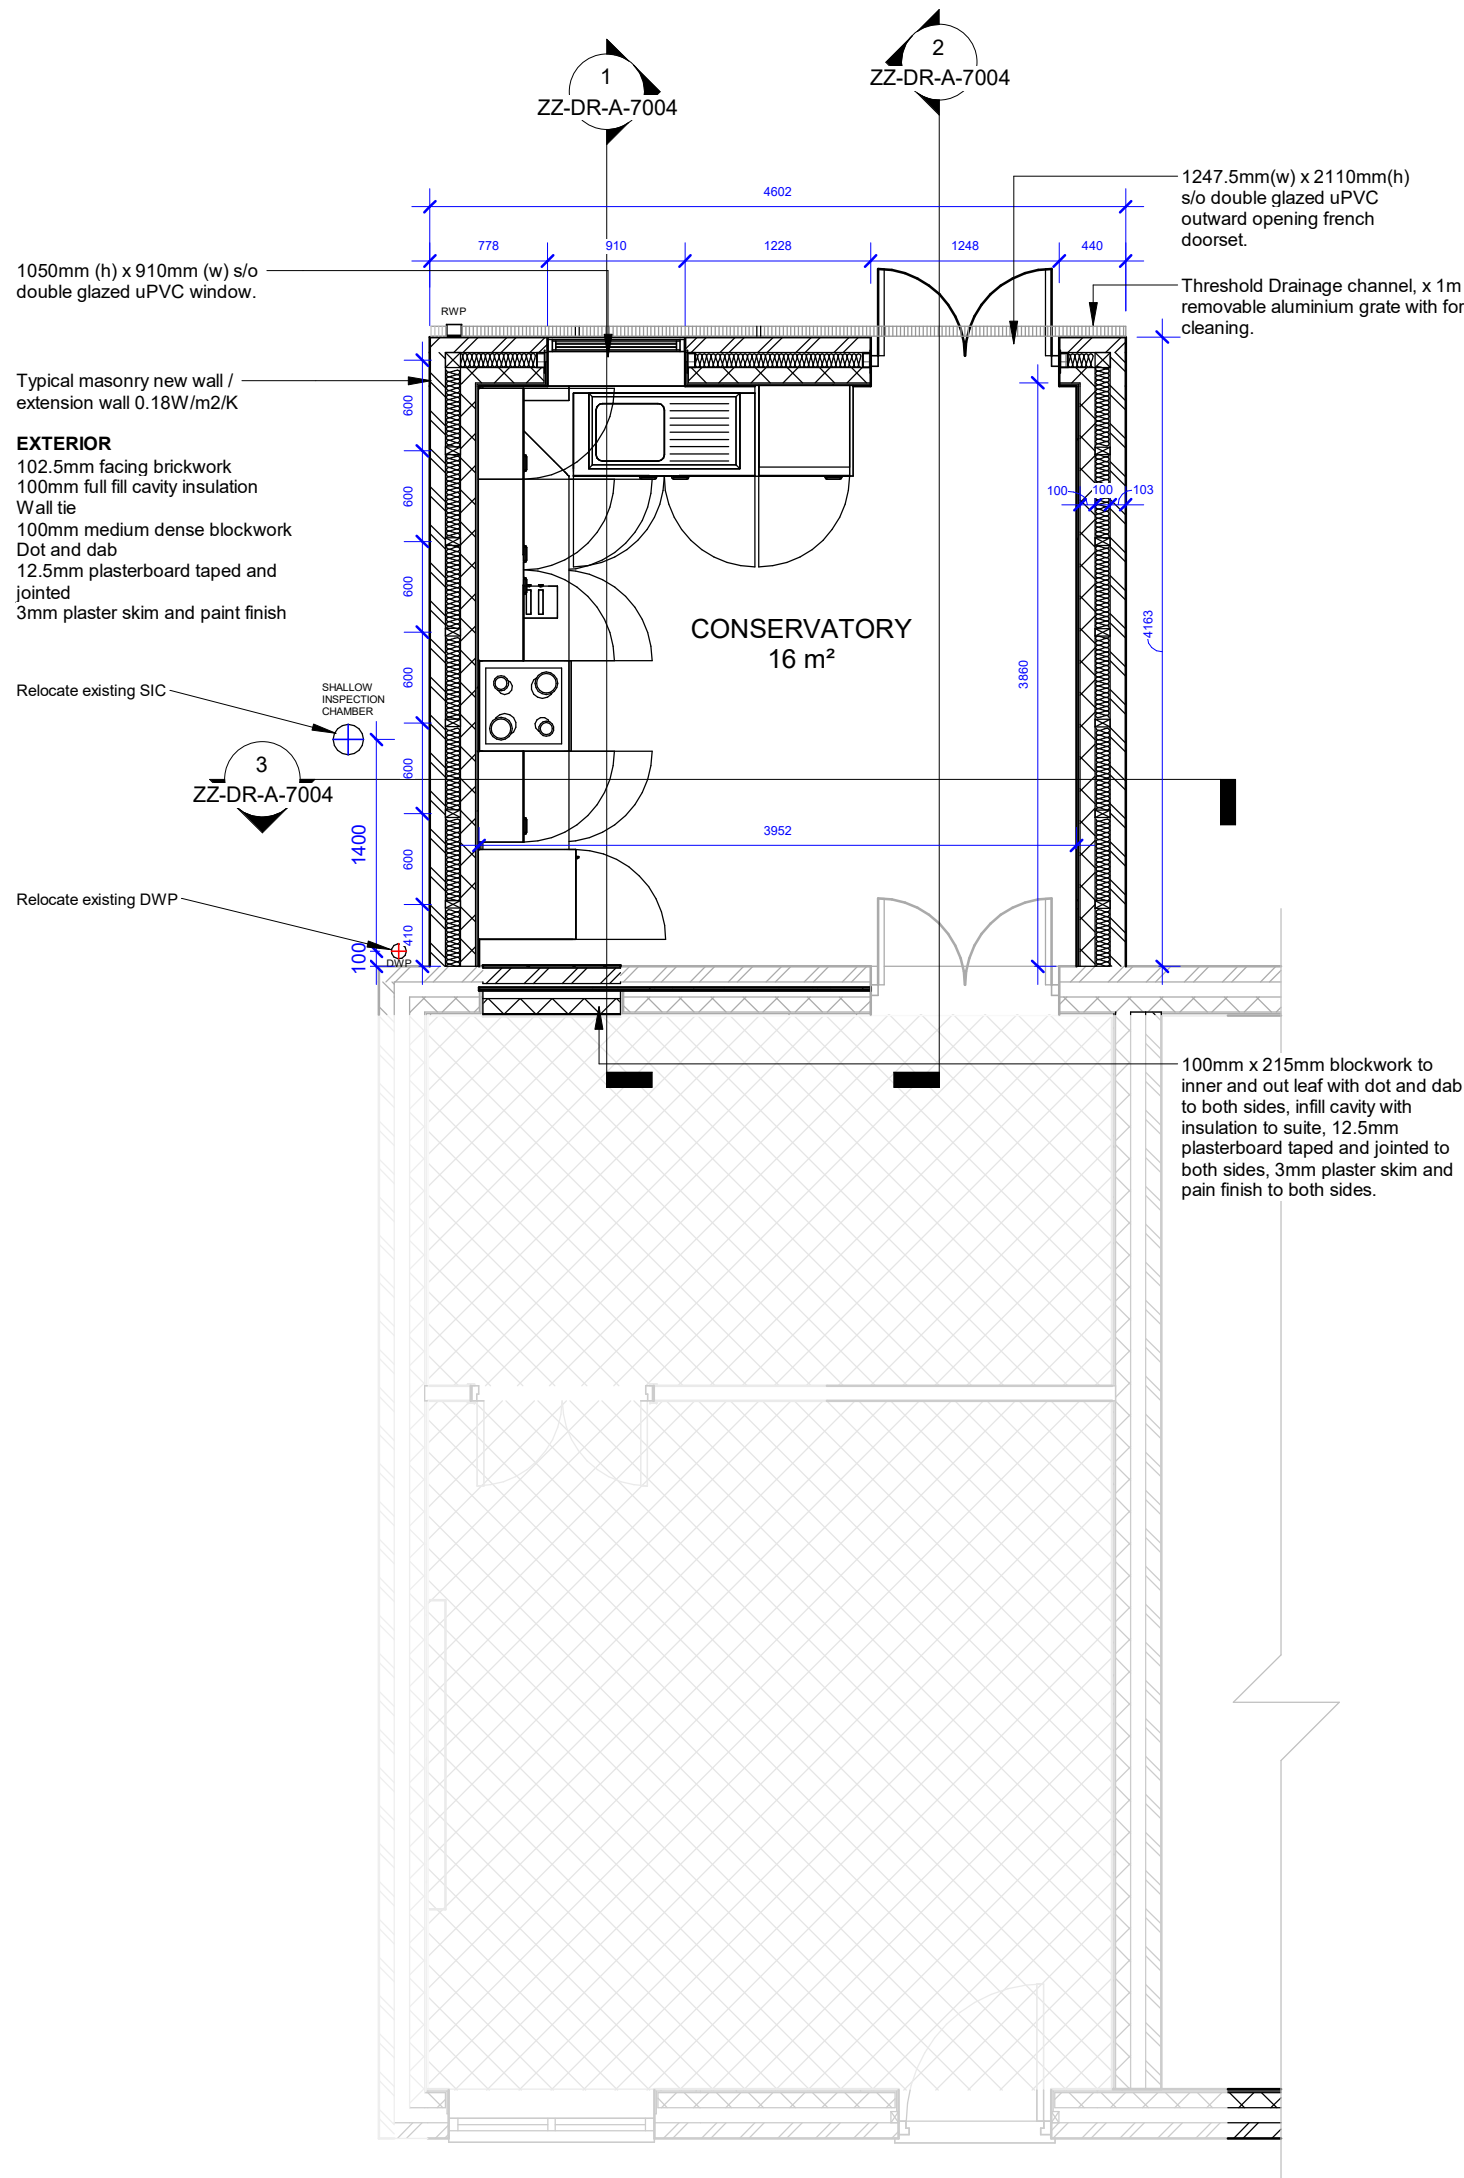

1 Proposed Ground Floor Plan 1/50
1 : 50

THIS DRAWING (OR ANY PART THEREOF) MAY NOT BE COPIED, TRANSMITTED OR DISCLOSED TO ANY THIRD PARTY OR UNAUTHORISED PERSON WITHOUT THE PRIOR WRITTEN PERMISSION OF THE ARCHITECT.

THIS DRAWING IS TO BE READ IN CONJUNCTION WITH ALL OTHER RELEVANT DRAWINGS PREPARED BY CONSULTANTS AND SUB-CONTRACTORS.

REPORT ANY DISCREPANCIES TO THE ARCHITECT OR REPRESENTATIVES THEREOF.

© ALL RIGHTS RESERVED. NO PART OF THIS DRAWING MAY BE REPRODUCED OR TRANSMITTED IN ANY FORM OR BY ANY MEANS WITHOUT THE WRITTEN PERMISSIONS OF THE COPYRIGHT HOLDER

ONCE PRINTED AND DISTRIBUTED THIS DOCUMENT IS ASSUMED UNCONTROLLED

DO NOT SCALE FROM THIS DRAWING. WORK ONLY TO PRINTED DIMENSIONS.



NOTE:

- NEW EXTENSION BRICK AND MORTAR TO MATCH EXISTING.
- DURING DEMOLITION, ANY BRICK IN GOOD CONDITION TO BE REUSED TO BLOCK UP EXISTING WINDOW OPENING.
- CONTRACTOR TO MAKE GOOD TO ANY DISTURBED AREAS.

Rev	By	Description	Date									
 IVANI ARCHITECTURAL SERVICES PLANNING & BUILDING REGULATIONS JINDUNGO9@HOTMAIL.COM t: 07853101008 Client Name: Mario Nikaj Site Name: 15 Royle Green Rd, Northenden, Wythenshawe, Manchester M22 4WQ Project Name: Rear Extension Drawing Title: Proposed Plan Setting Out <table><tr><td>Project No: 1503-2025</td><td>Sheet Size: A2</td><td>Scale: 1 : 50</td></tr><tr><td>Drawn by: IF</td><td>Checked by: Checker</td><td>Approved by: IF</td></tr><tr><td colspan="2">Suitability:</td><td>Status:</td></tr></table> Drawing Number: ZZ-DR-A-7003				Project No: 1503-2025	Sheet Size: A2	Scale: 1 : 50	Drawn by: IF	Checked by: Checker	Approved by: IF	Suitability:		Status:
Project No: 1503-2025	Sheet Size: A2	Scale: 1 : 50										
Drawn by: IF	Checked by: Checker	Approved by: IF										
Suitability:		Status:										