


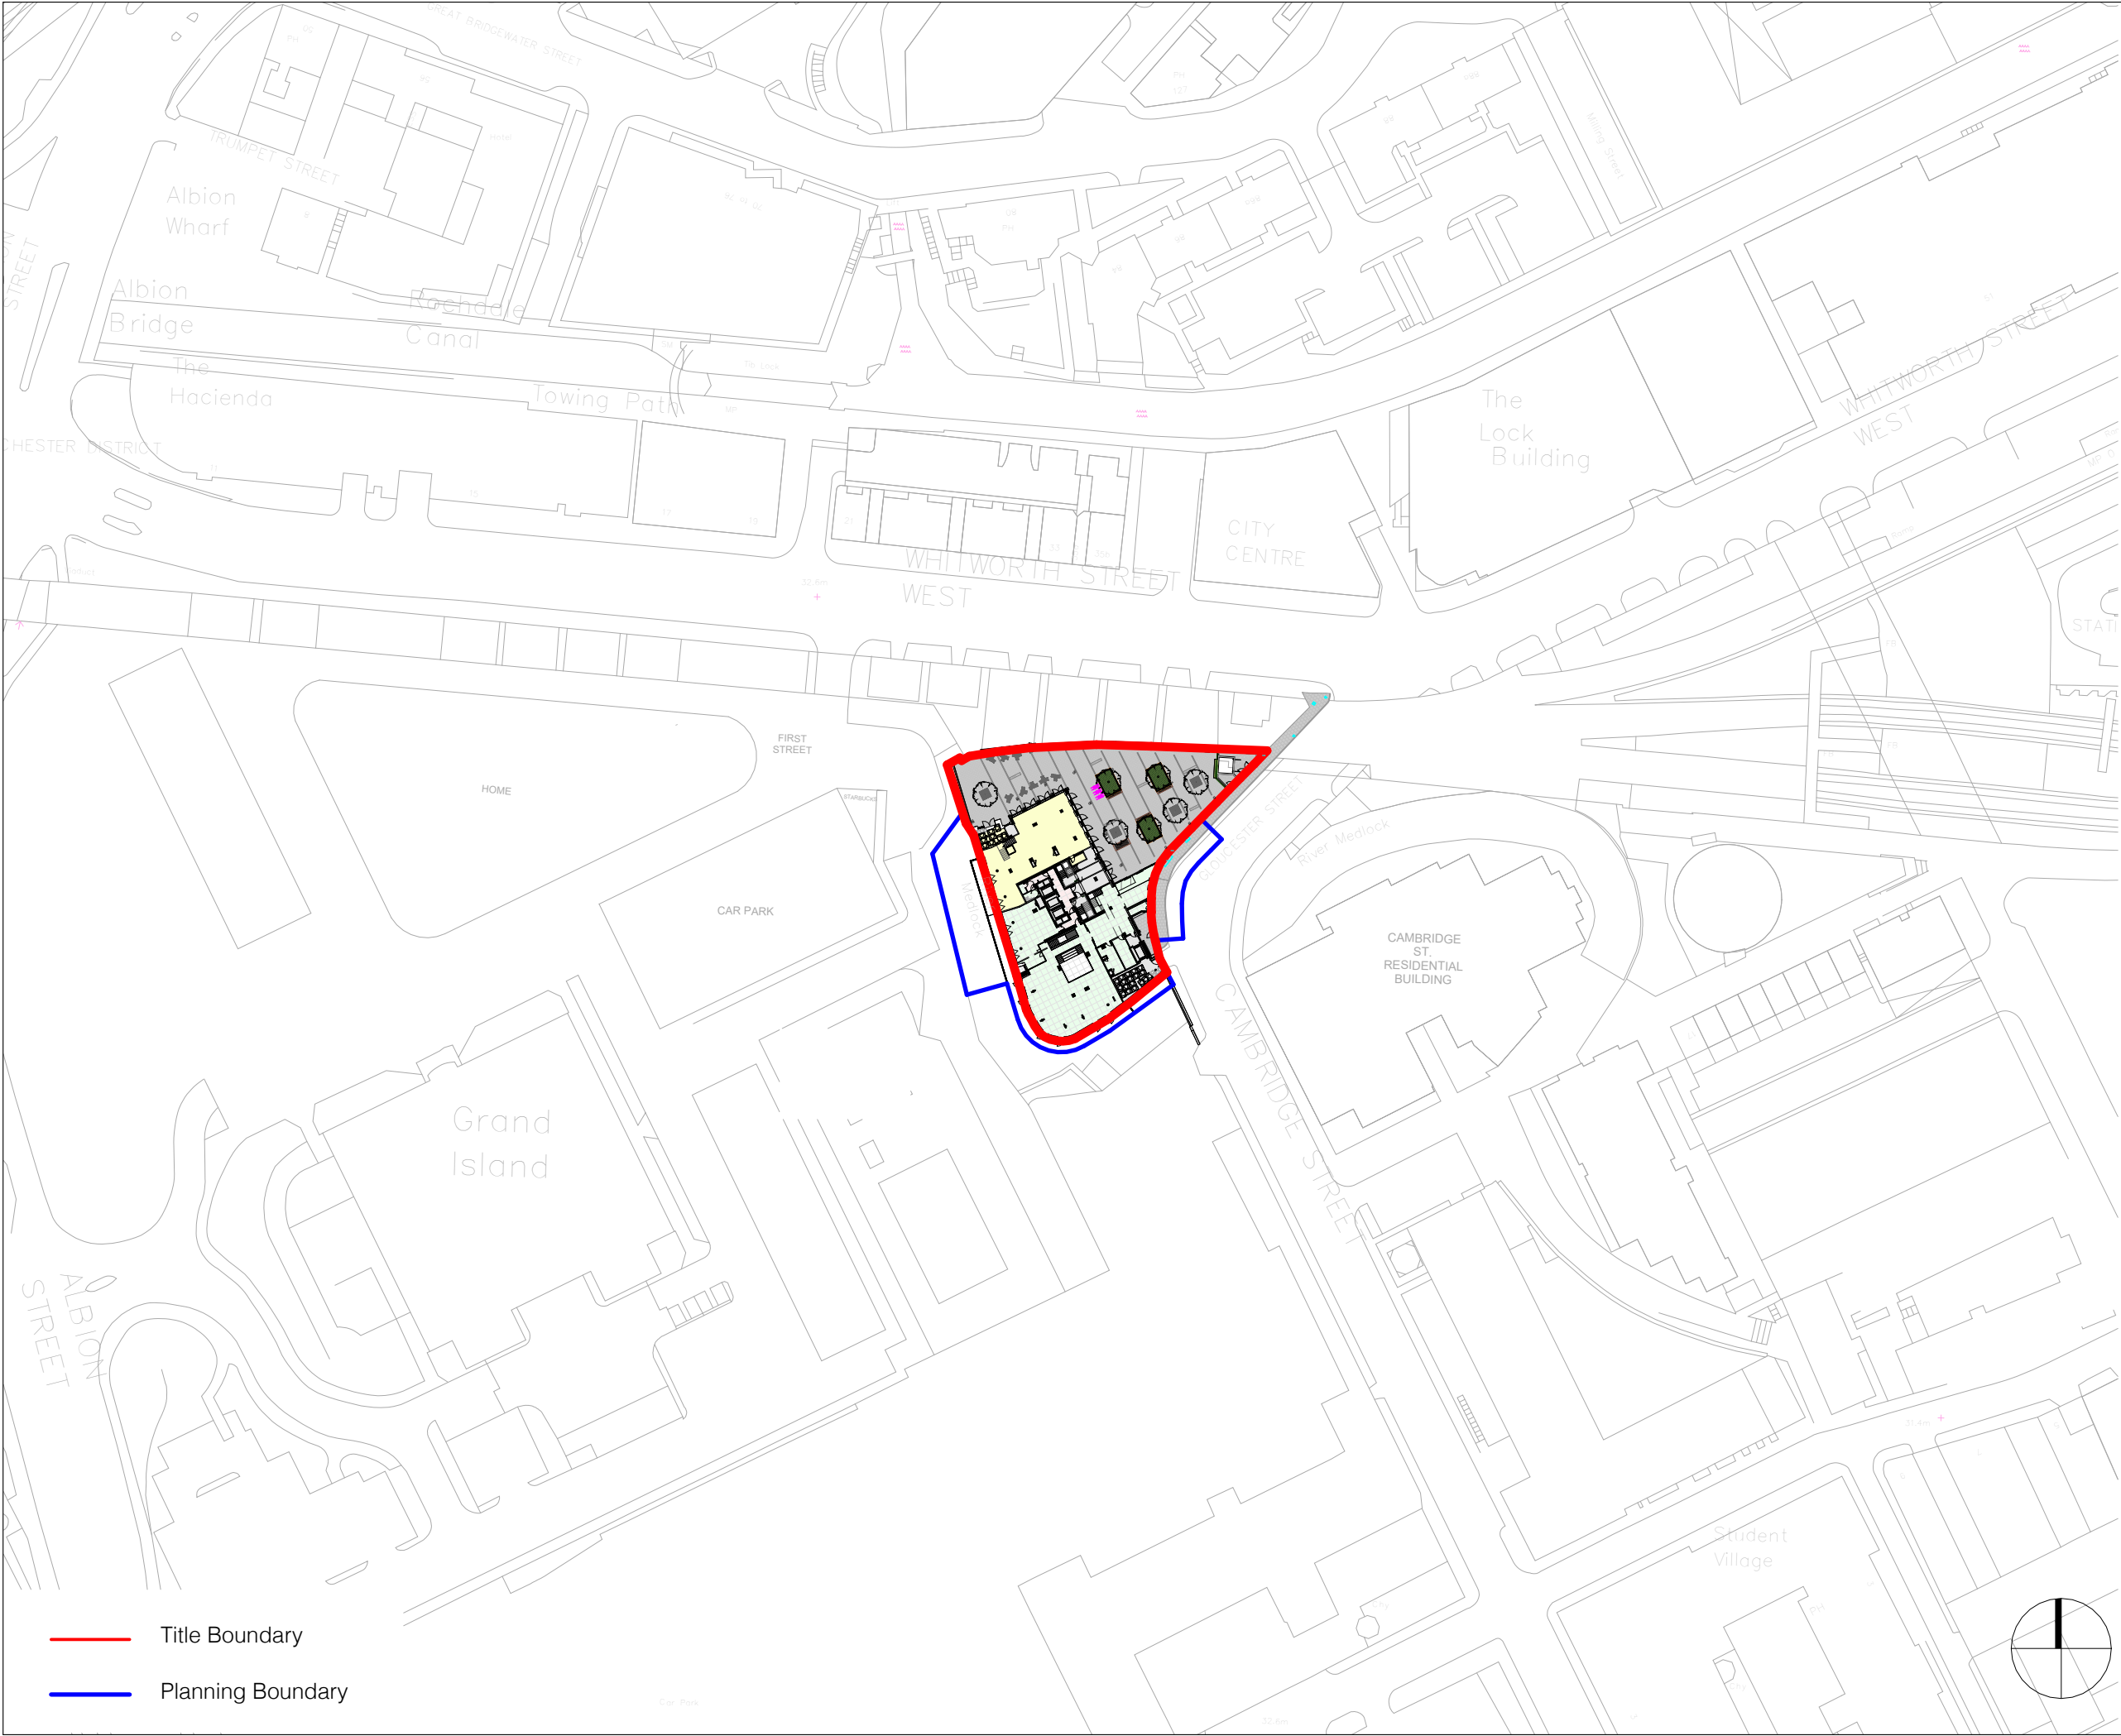

DO NOT SCALE  
Work to annotated dimensions only. Read drawings in conjunction with relevant specification, Structural Engineers' and Services Engineers' drawings. Confirm all dimensions before commencement of any work on site or fabrication.

|      |                                                       |            |
|------|-------------------------------------------------------|------------|
| P4   | Planning Issue                                        | 26.02.2025 |
| P3   | Issued for information                                | 12.02.2025 |
| P2   | Layout updated following changes to BS9991:09.01.2025 |            |
| P1   | First Issue                                           | 15.11.2024 |
| Rev: | Details:                                              | Date:      |

client:

Manner

project:

The Hotspur Press

job number:

0655

status:

Stage 03

title:

1.1250 Site Plan

scale:

1 : 1250

@ A3

drawing number:

0655-HOD-THP-00-DR-A-(-)-853

current revision date:

26.02.2025

revision:

P4

SGI Studios  
Manchester M15 4LE  
t: +44(0)161 832 9842  
e: info@hodderandpartners.com  
w: www.hodderandpartners.com

hodder+partners