


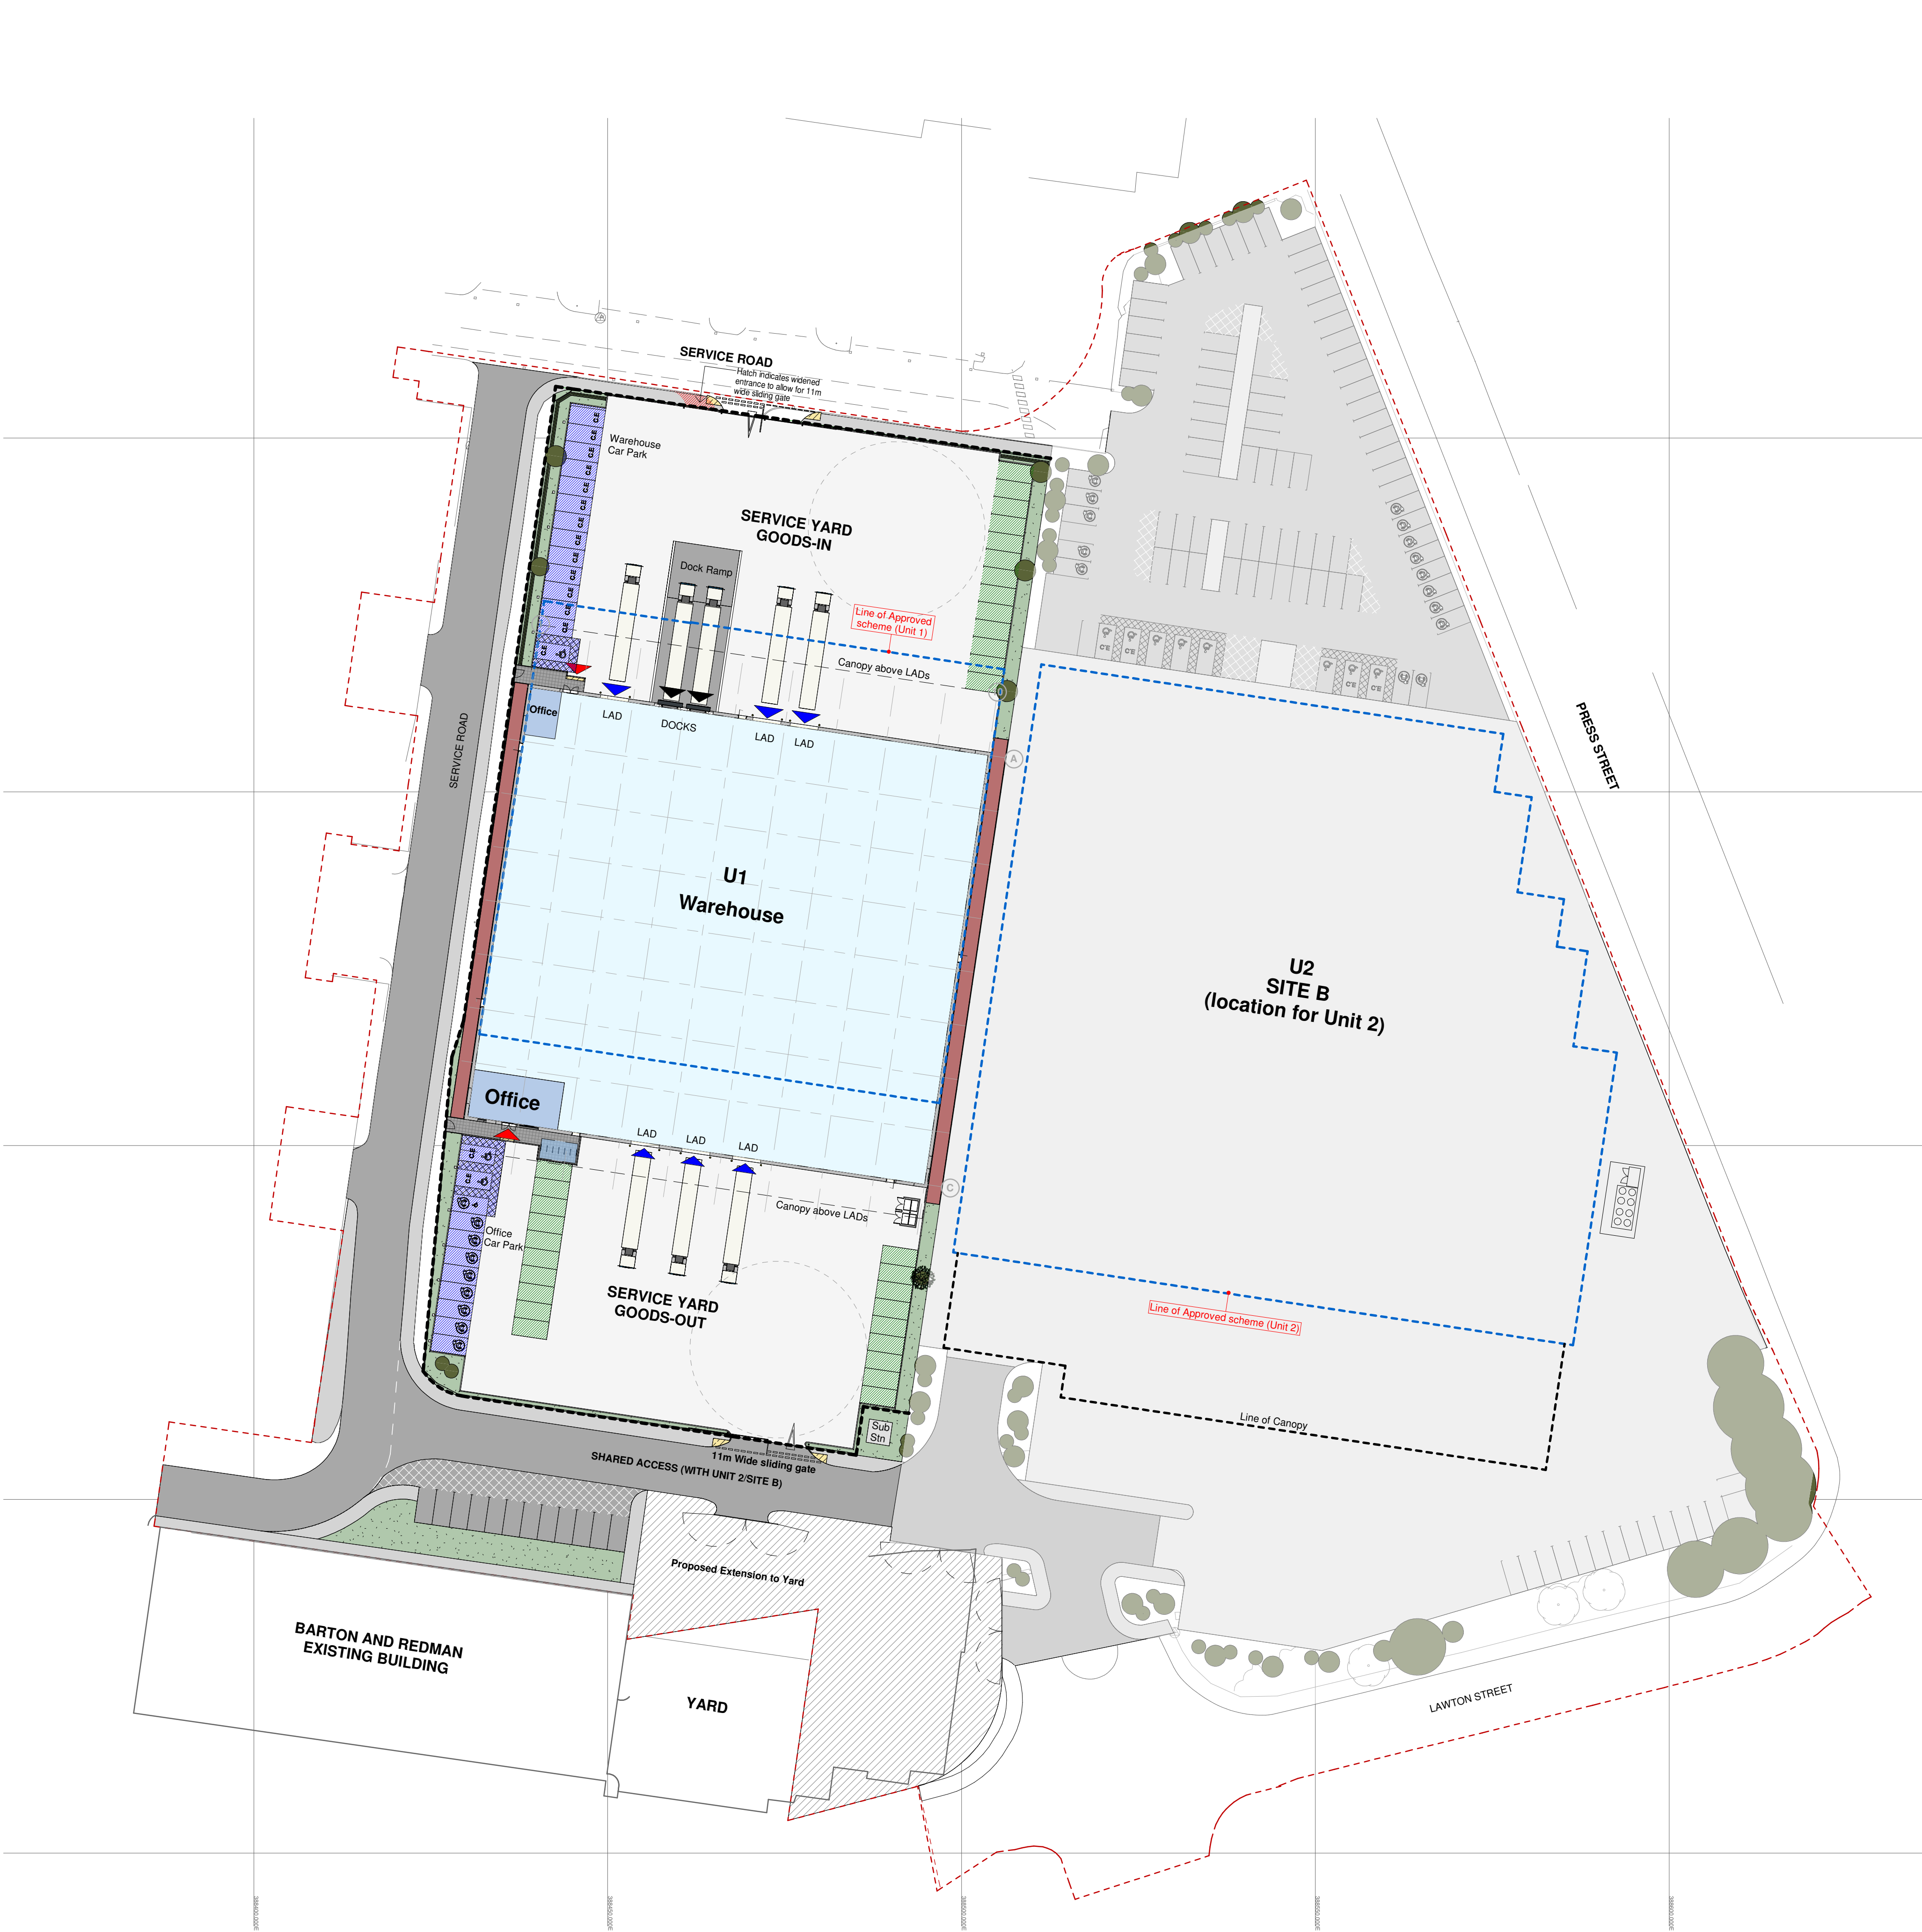

Schedule_AreaPlan_GIA		
Name	Area	
	Metric	Imperial
Unit 1		
GF GIA	4,000.00 m²	43,056 ft²
	4,000.00 m²	43,056 ft²

Parking Schedule	
Description	Count
Staff Parking - Electric vehicle charging disabled parking bay	1
Staff Parking - Cable Enabled Bay	13
Staff Parking - Cable Enabled Disabled Parking Bay	3
Staff Parking - Electric Vehicle Charging Bay	8
Standard other space car parking bay	32
TOTAL: 57	57

Drawing Status

PLANNING

This drawing is © C4 Projects and is not to be copied, reproduced or re-distributed either in whole or in part without the prior written permission of the originator.

The originator shall have no responsibility for any liability, loss, cost, damage or expense arising from or relating to any use of this document other than for its intended purpose on this project.

This drawing shall be read in conjunction with all other relevant drawings, specifications and associated documentation. Any discrepancies, errors or omissions are to be reported to the originator before proceeding with work.



This drawing can be scaled for planning purposes only. All dimensions are to be checked on site by the contractor prior to proceeding with any work. Contractors to work to figured dimensions only & scaled figures are not to be used for construction purposes.

DISCLAIMER
When this drawing is issued in CAD, it is an uncontrolled version issued for information only, to enable the recipient to prepare their own documents/ drawings for which they are solely responsible.

SOFTWARE INTEROPERABILITY
C4 Projects prepared this drawing using Autodesk REVIT Architecture.

C4 Projects does not accept liability for any loss or degradation of any information held in the drawing resulting from the translation from the original file format to any other file format or from the recipient's reading of it in any other programme.

Planning Application Boundary

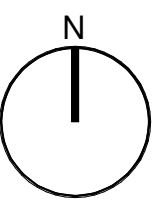 

PARKING LEGEND

Staff Parking space

Other Parking Space

P09	Drawing updated to suit planning comments	GV	06.03.25	SS
P08	Landscape Species Updated	GV	04.11.24	GV
P07	Parking to Existing Unit updated following planning officer comments	JTJ	06.09.24	SS
P06	Parking updated following planning officer comments	JTJ	04.09.24	SS
P05	Updated following comments from planning officer	JTJ	15.08.24	SS
P04	Drawing updated for planning issue	JTJ	21.06.24	SS
P03	Drawing updated as per client requirement for planning issue	JTJ	10.06.24	SS
P02	Kerbs and Dock Ramp updated	JTJ	22.05.24	SS
P01	First Issue of Drawing	JTJ	29.04.24	SS
Rev	Revision Details	Drawn	Date	Checked

t: 01925 751 852
e: info@c4projects.co.uk
www.c4projects.co.uk

Project Management • Architecture • Building Surveying • Cost Consultancy

1st Floor 340 Firecrest Court Warrington WA1 1RG	7th Floor Phoenix House Manchester M2 4JF
---	--

Client
Barnfield Construction

Project
Unit 1, New Smithfield Market,
Manchester

Drawing Title
Site
Site Plan as Proposed

Drawn by JTJ Created 27-02-2024

C4 Job no. **23-131** Scale As indicated @ A1

Drg no.
23131-C4P-80-S01XX-D-A-8003

Status: Purpose of Issue	Rev
S2 FOR INFORMATION	P09