




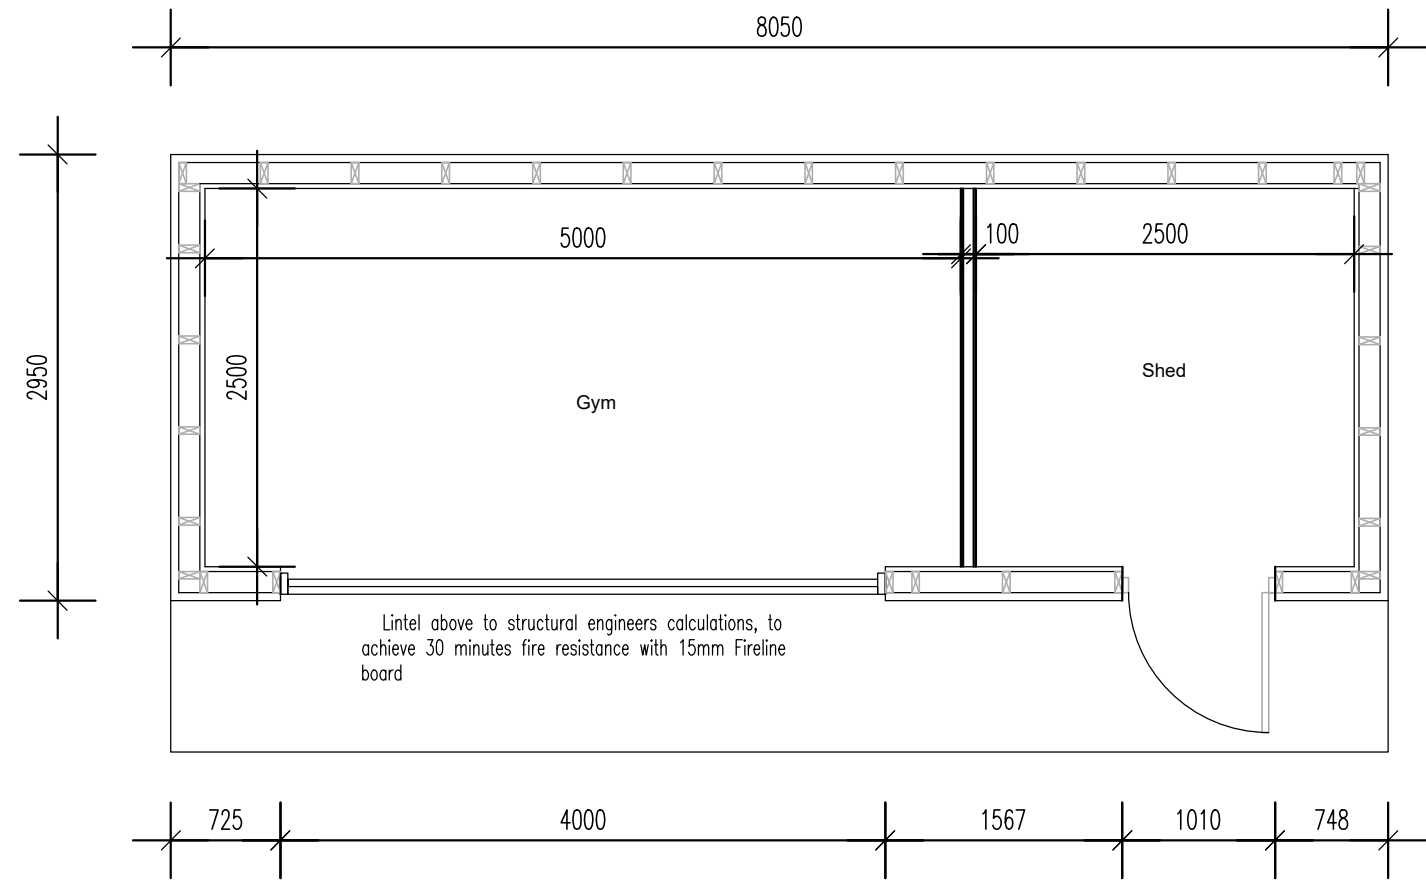


Proposed Ground Floor Plan
Scale: 1:50

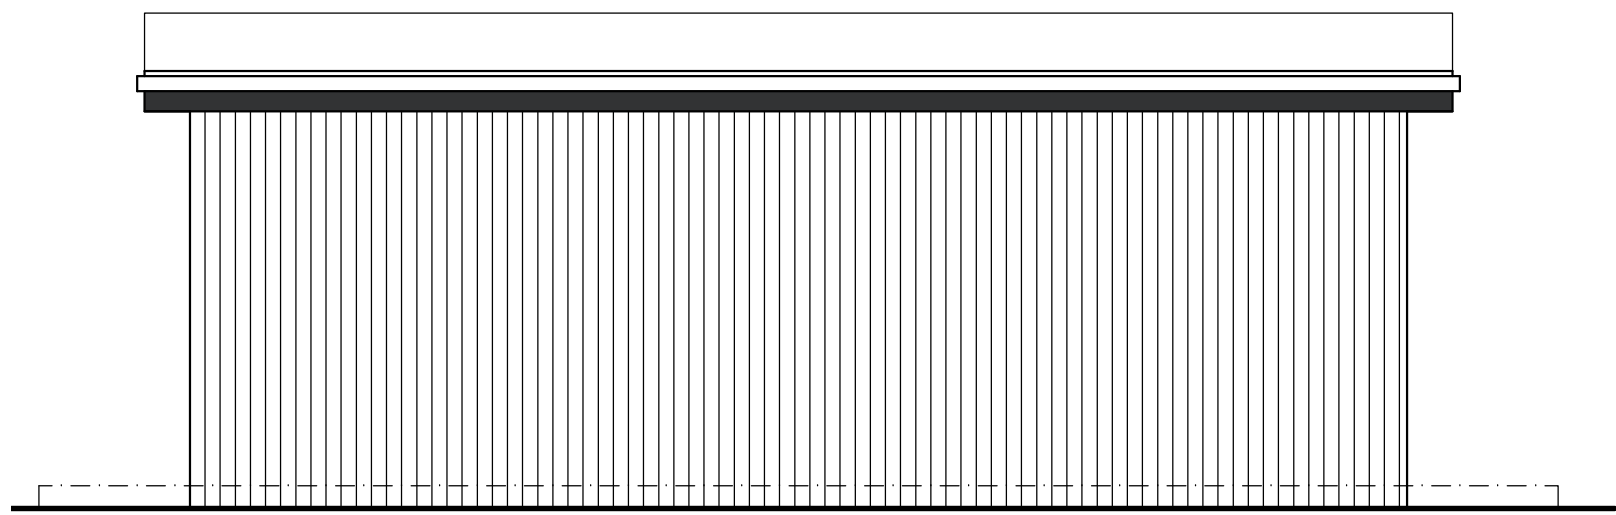


Proposed West Facing Front Elevation
Scale: 1:50

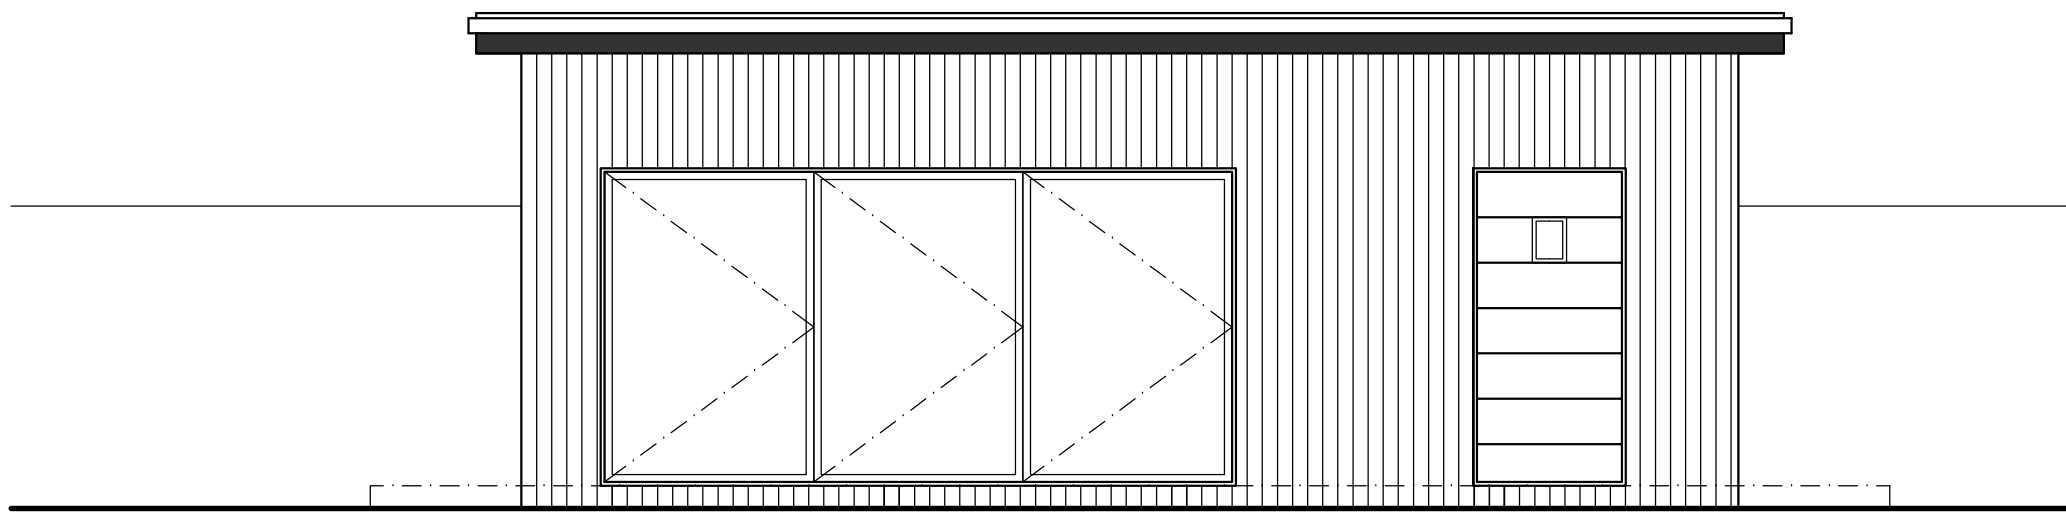






Proposed East Facing Front Elevation
Scale: 1:50

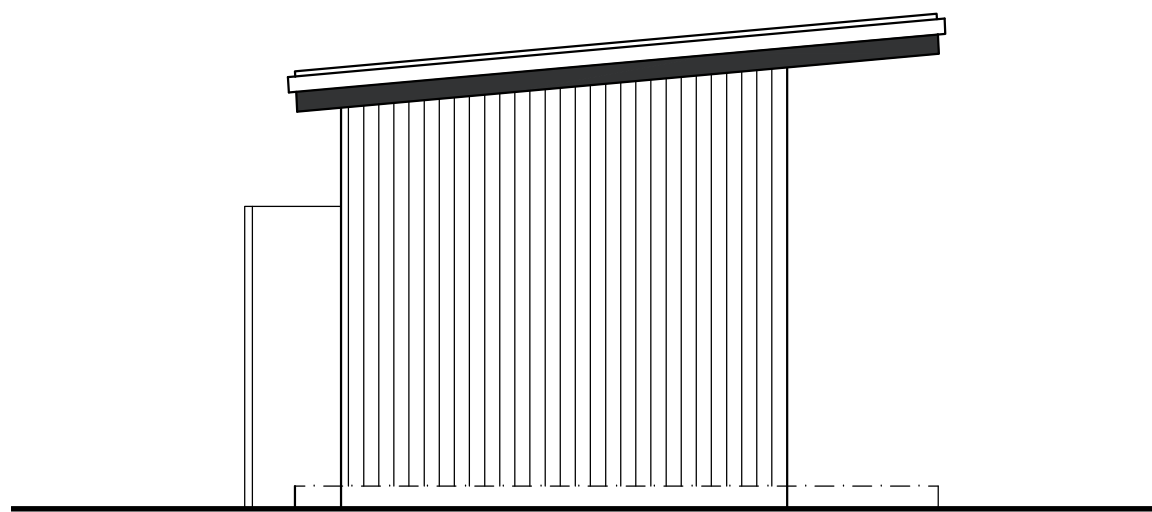

Proposed South Facing Side Elevation
Scale: 1:50

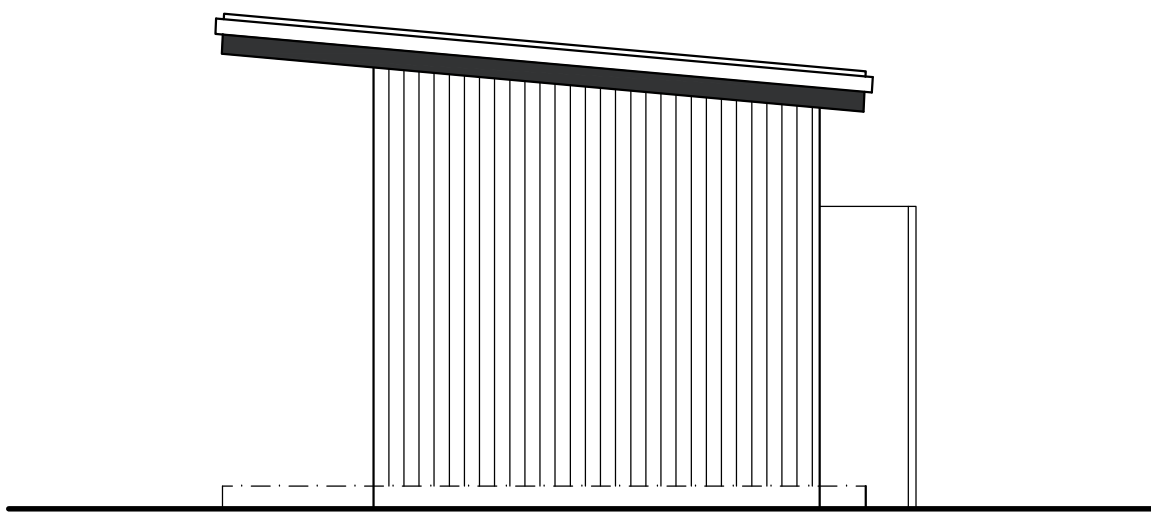

Proposed North Facing Side Elevation
Scale: 1:50

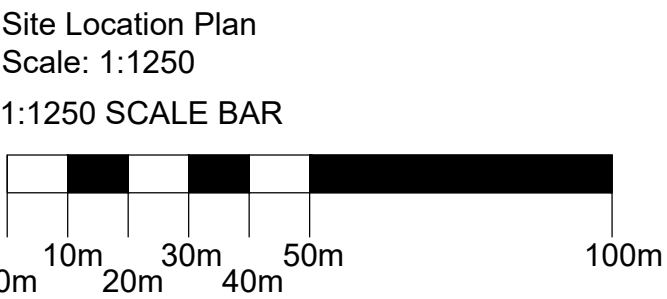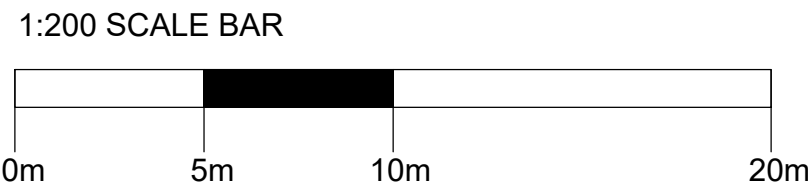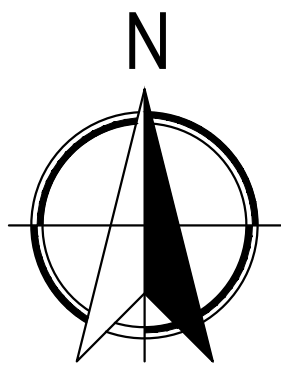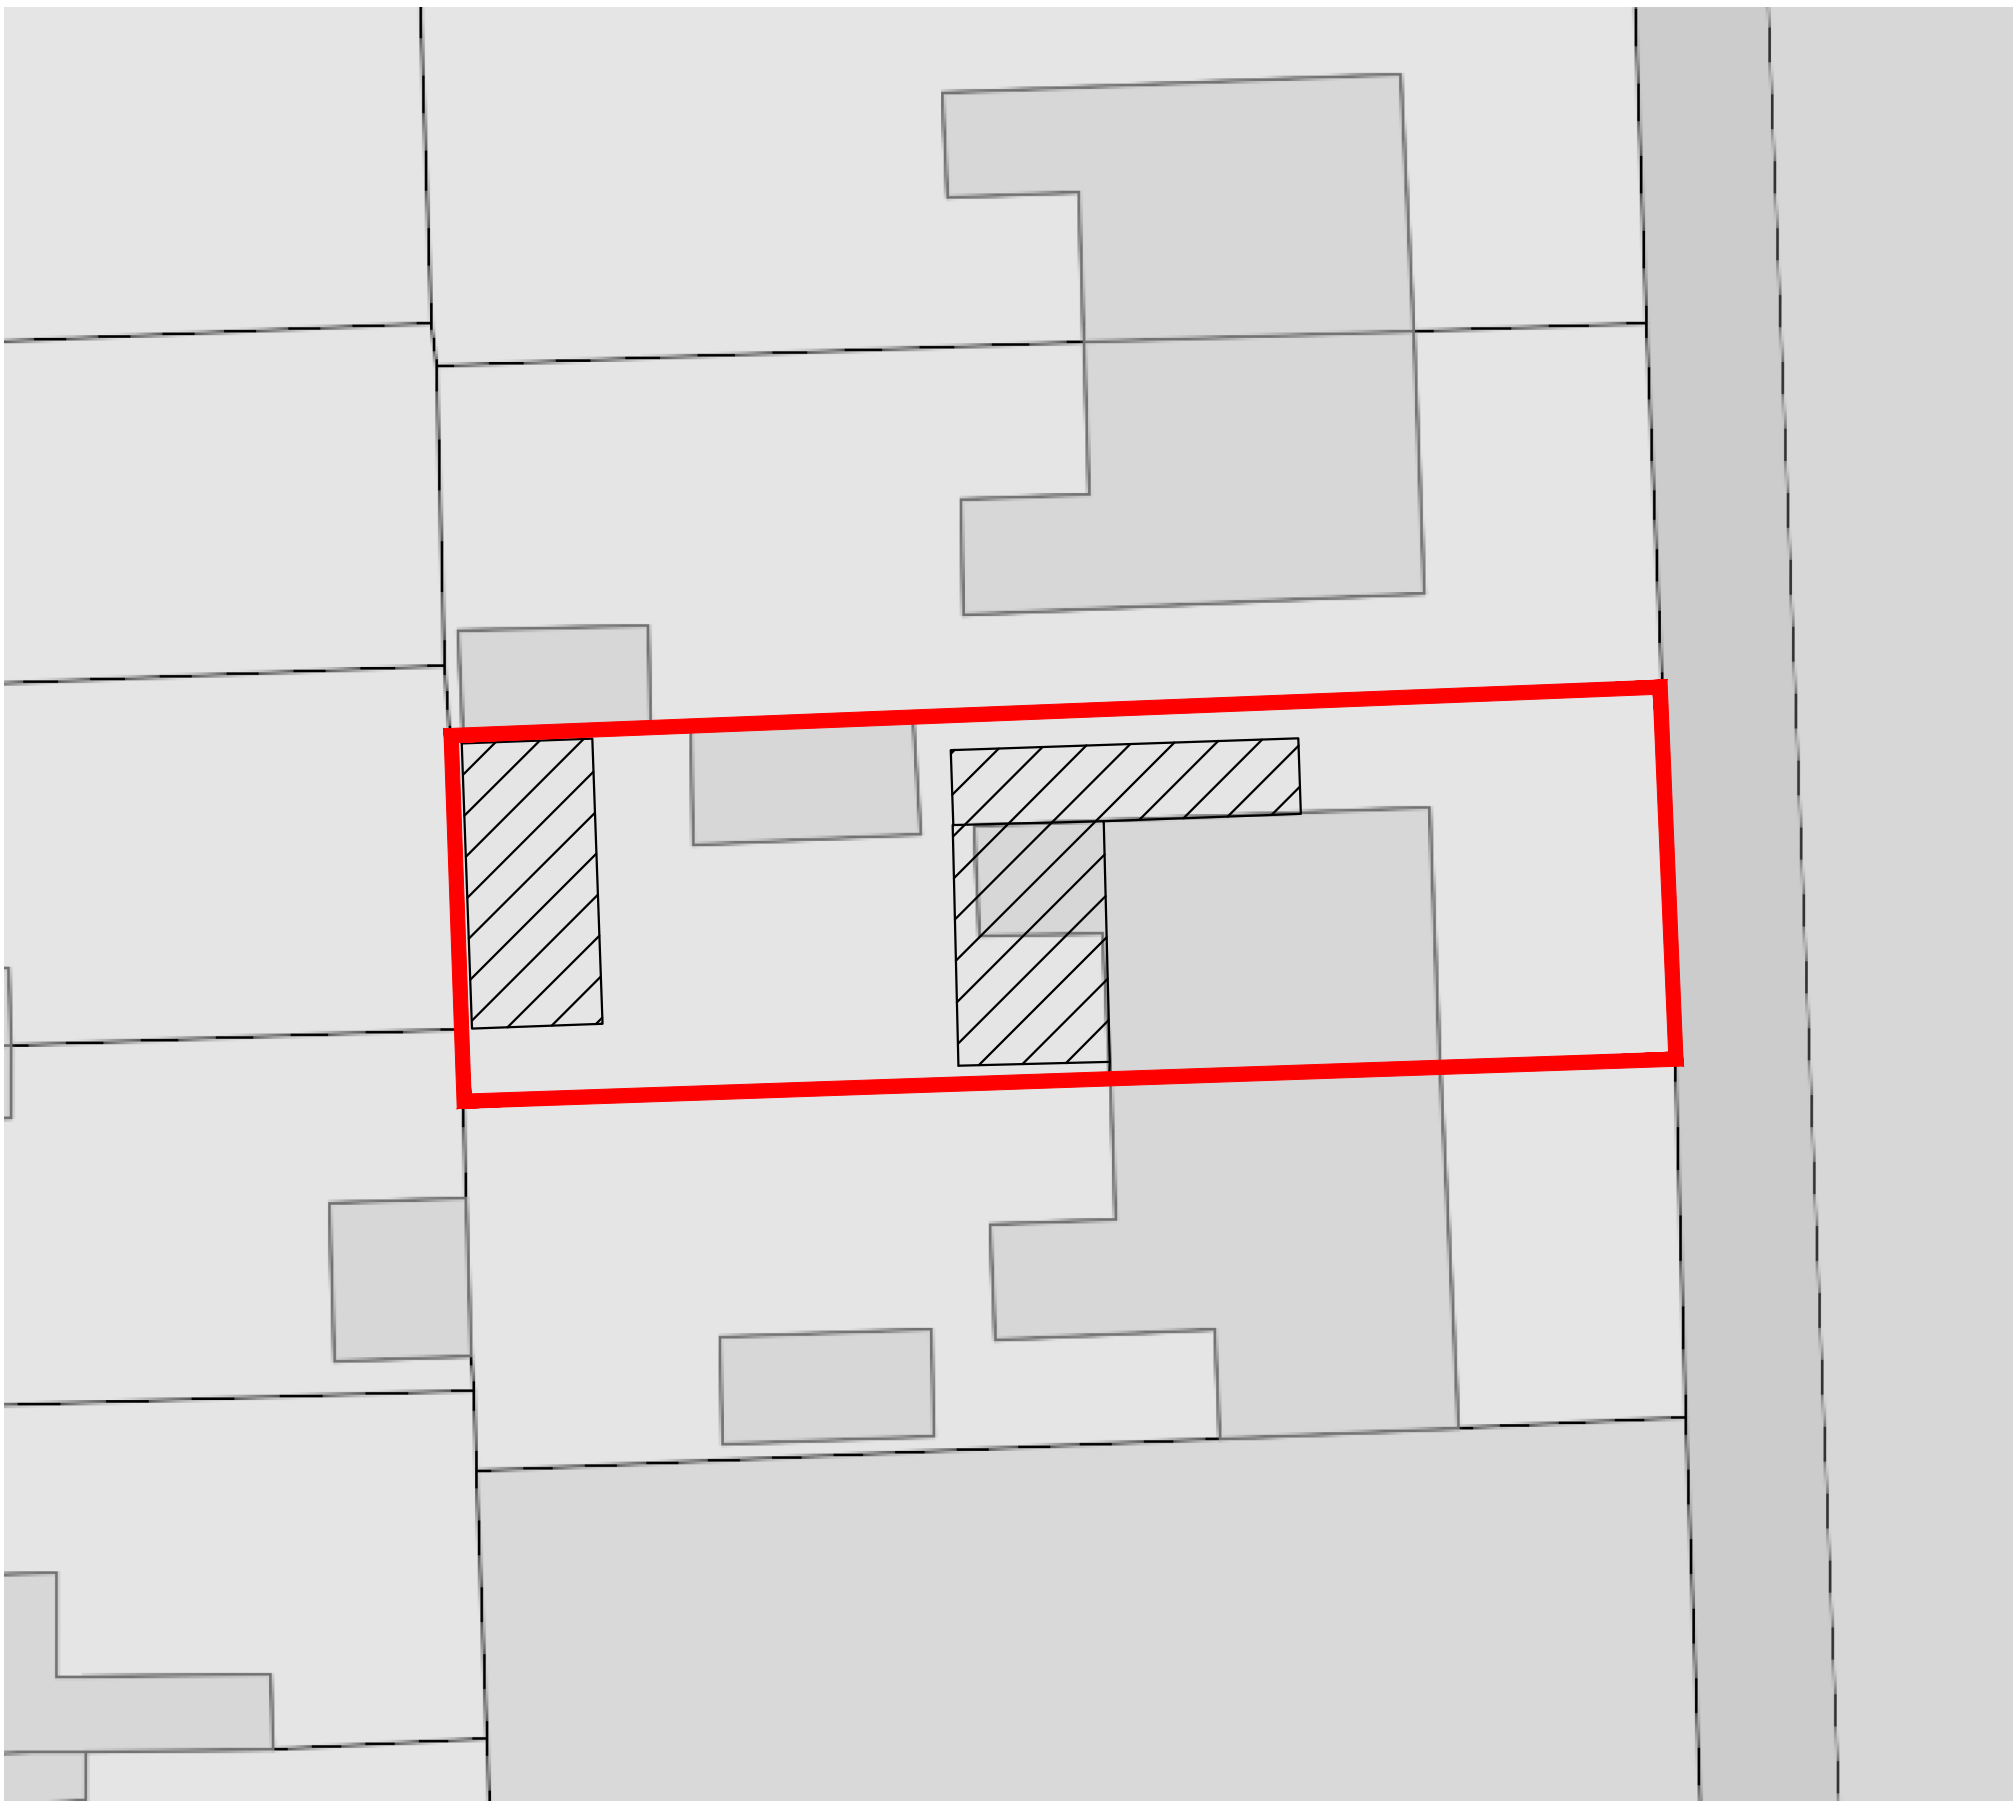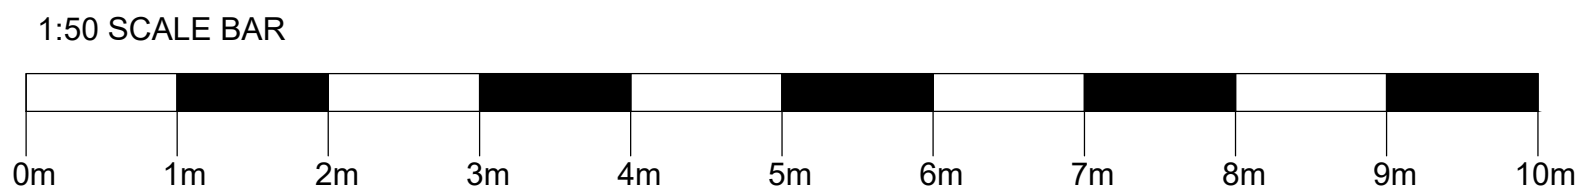

PLANNING DRAWING

James Burton
Architectural
Design

Mr Liam Dunk
72 St Werburgh's Road Chorlton, M21 0TJ
Proposed Two Storey Side Extension, Rear Extension
& Garden Gym
Proposed Plans and Elevations
February 2025
Drawing 2025/103A
Scale: As shown @A1