




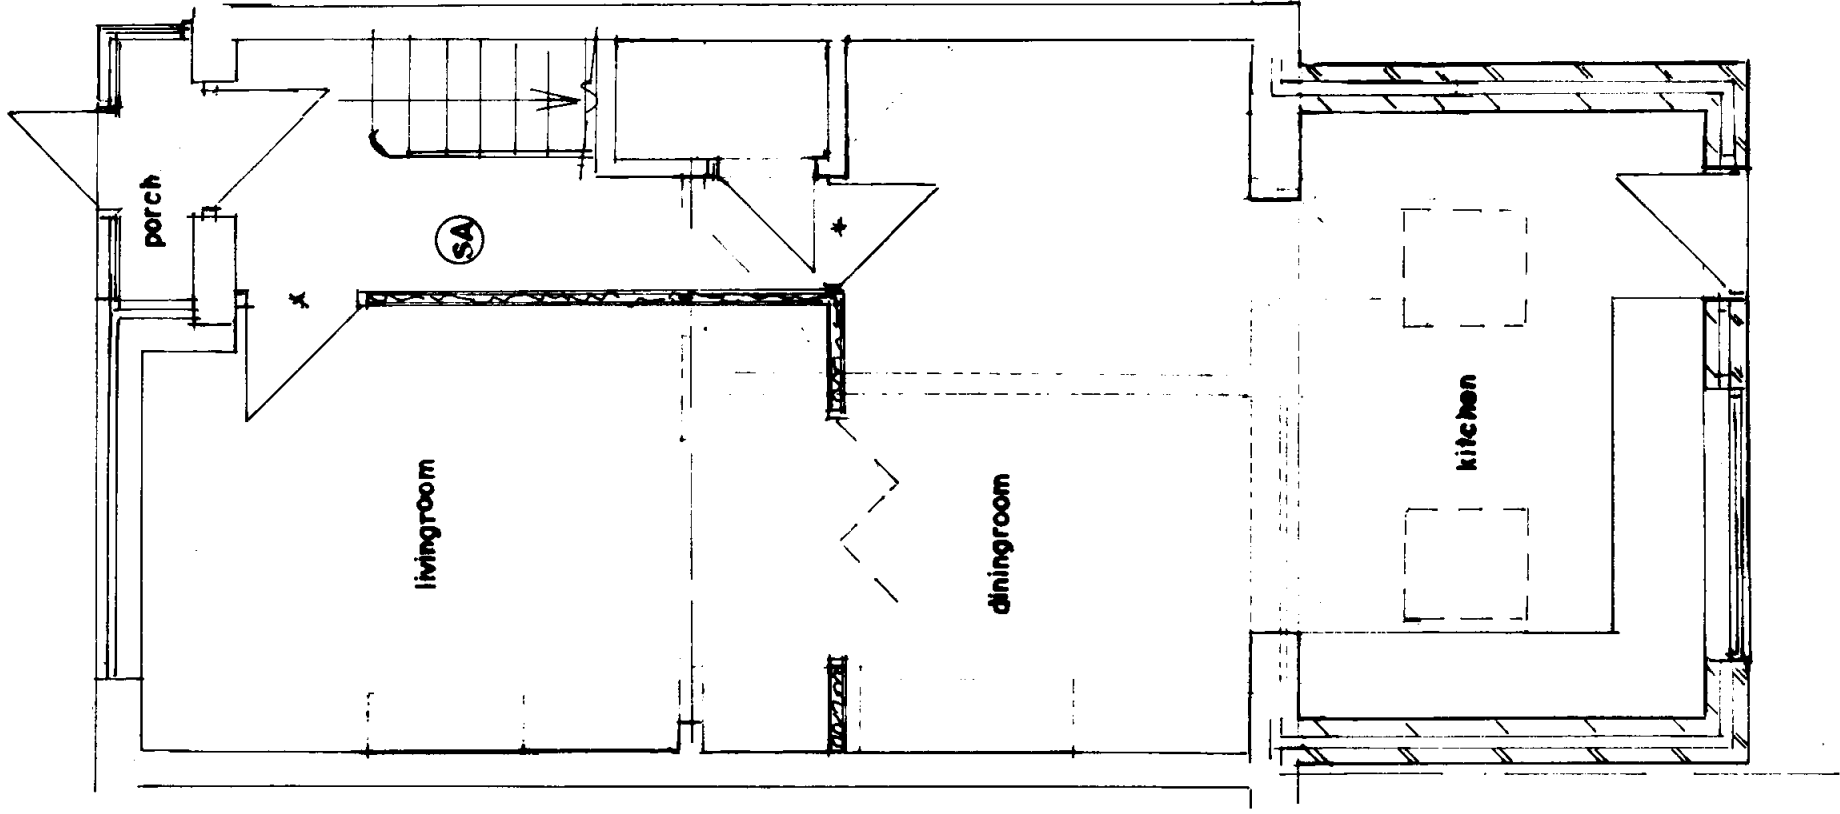


GROUND FLOOR PLAN
(PROPOSED)

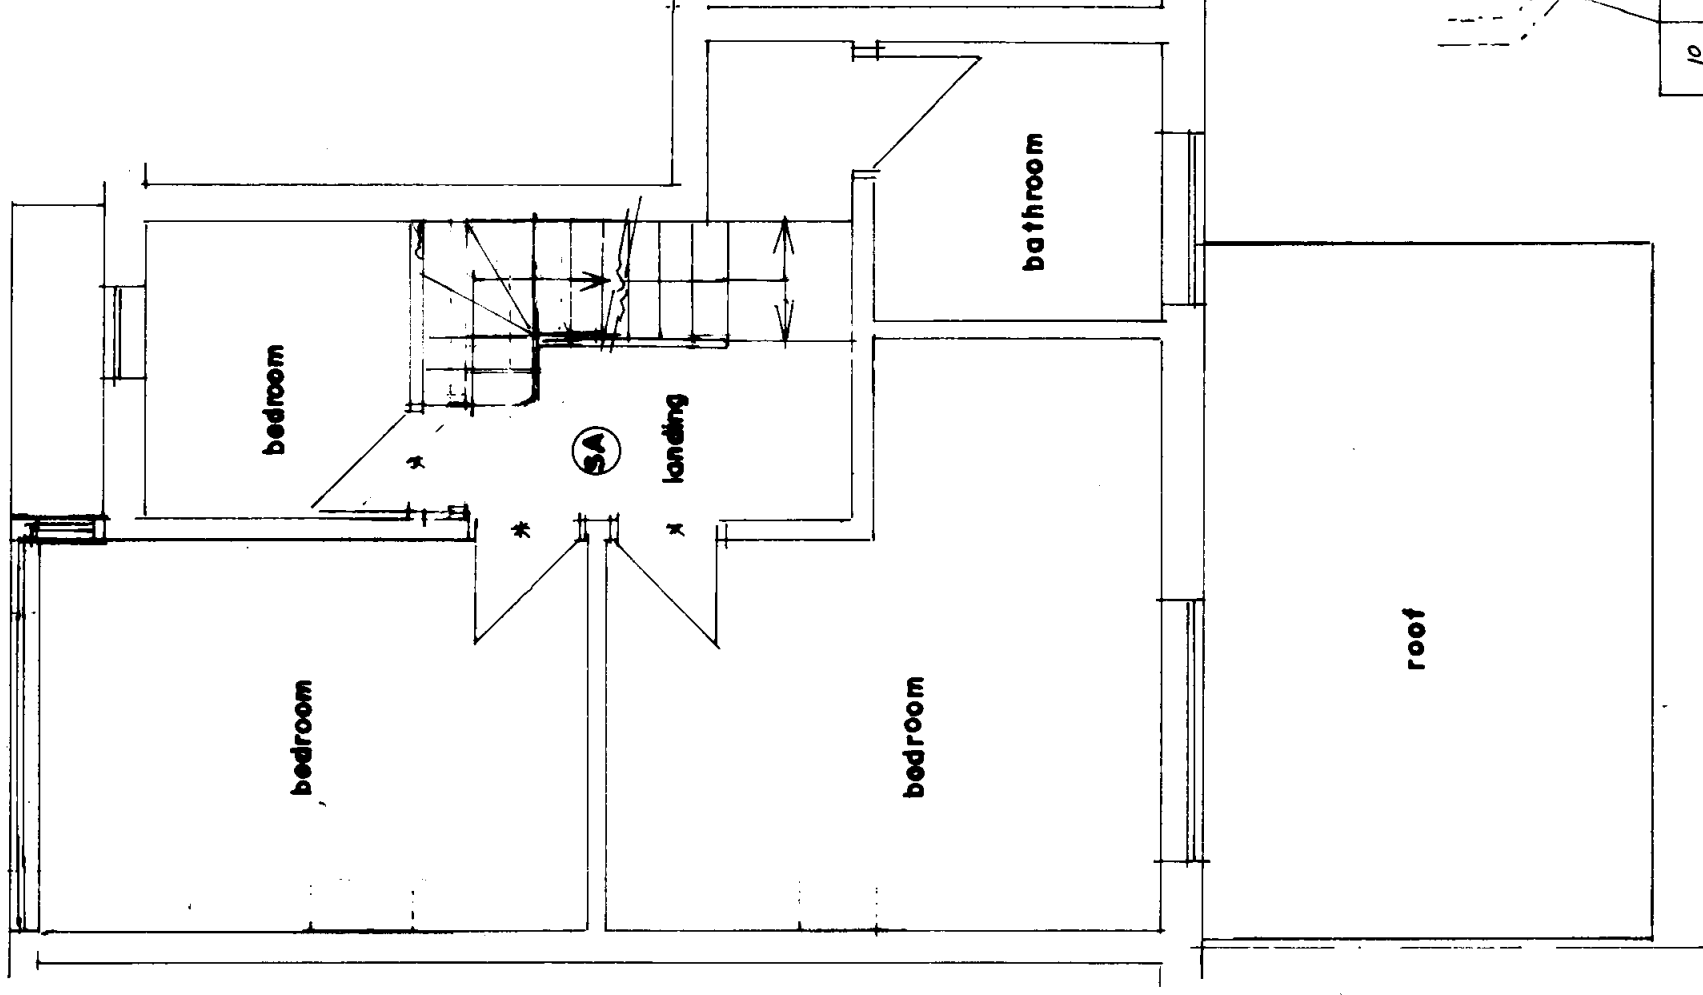

FIRST FLOOR PLAN
(PROPOSED)

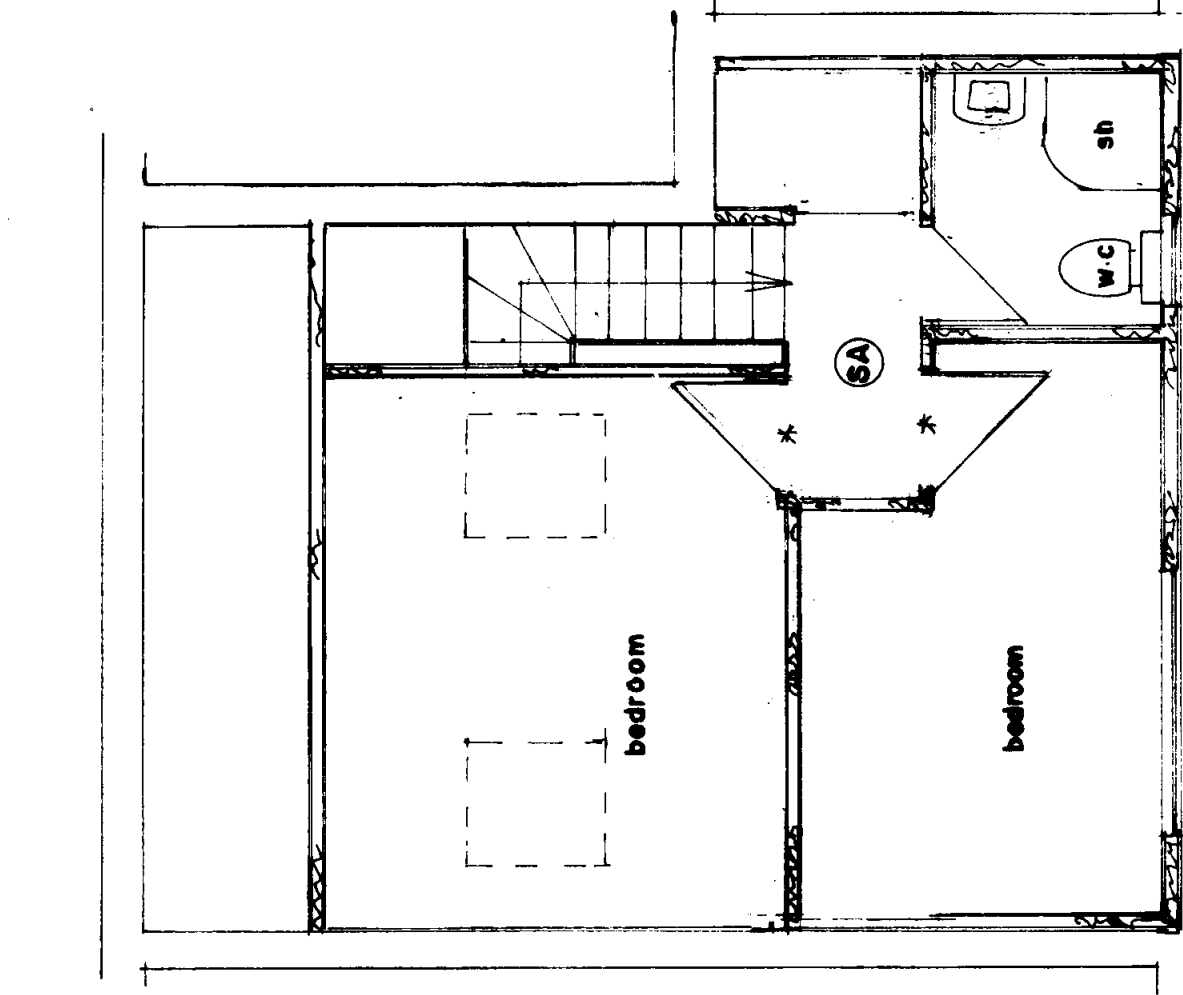

SECOND FLOOR PLAN
(PROPOSED)

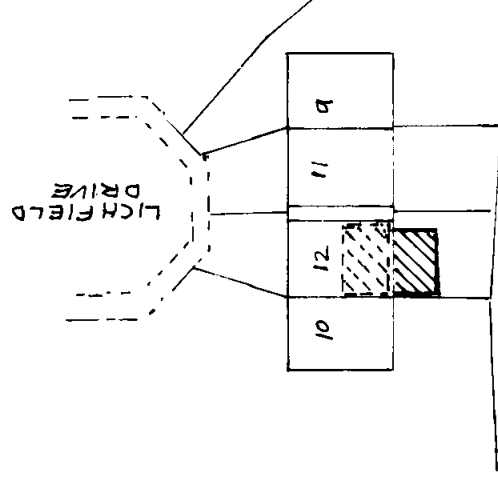

SITE PLAN
(PROPOSED)
SCALE 1:500

BUILDING DESIGN SERVICES

M. FAROOQ

418 Bury Road Rochdale OL11 5EU.

Tel: 01706 712231 Mob: 07967605763

**PROPOSED SINGLE STOREY REAR EXTENSION AND
REAR DORMER AT 12 LICHFIELD DRIVE
MANCHESTER M8 0QF**

For: Mr & Mrs ALTAF HUSSAIN SHAH BIBI

Plan

Scale 1:50

2254/2