




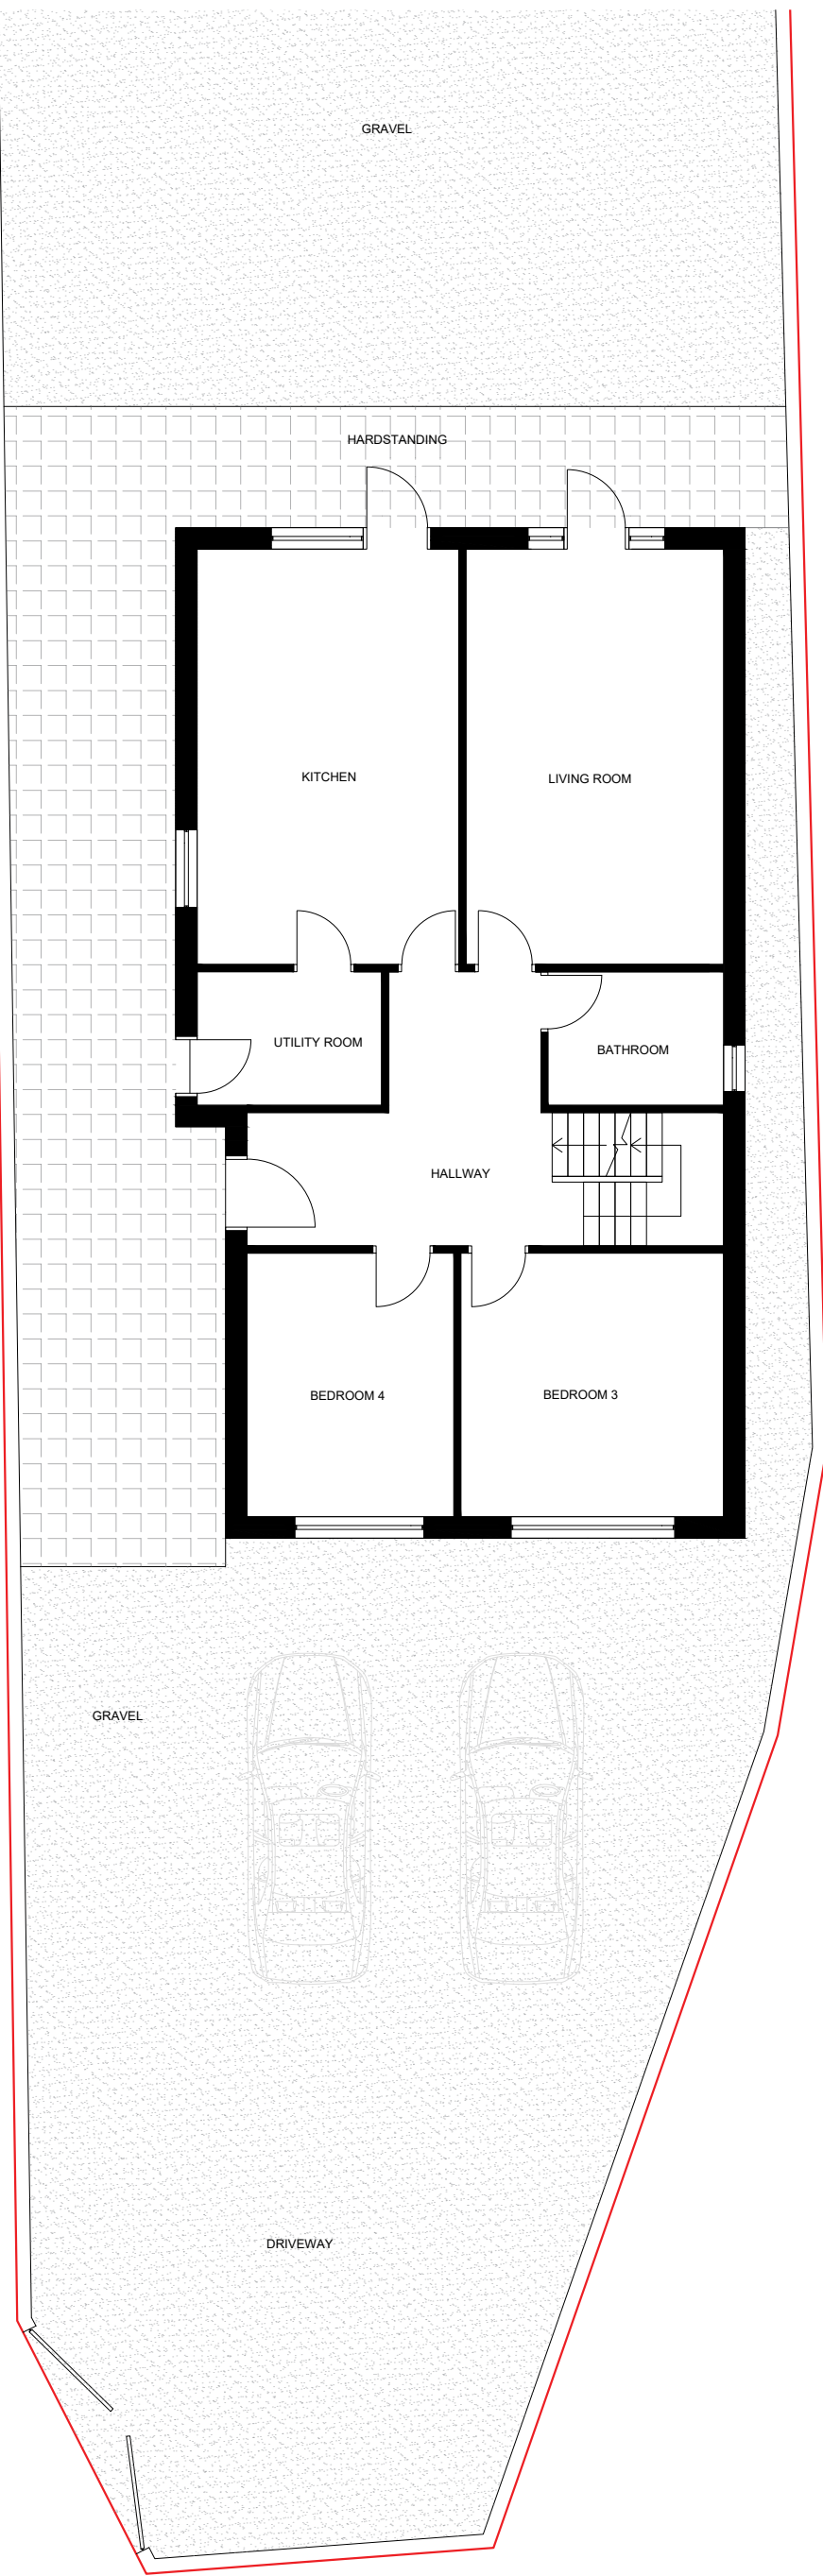

Existing Ground Floor Plan

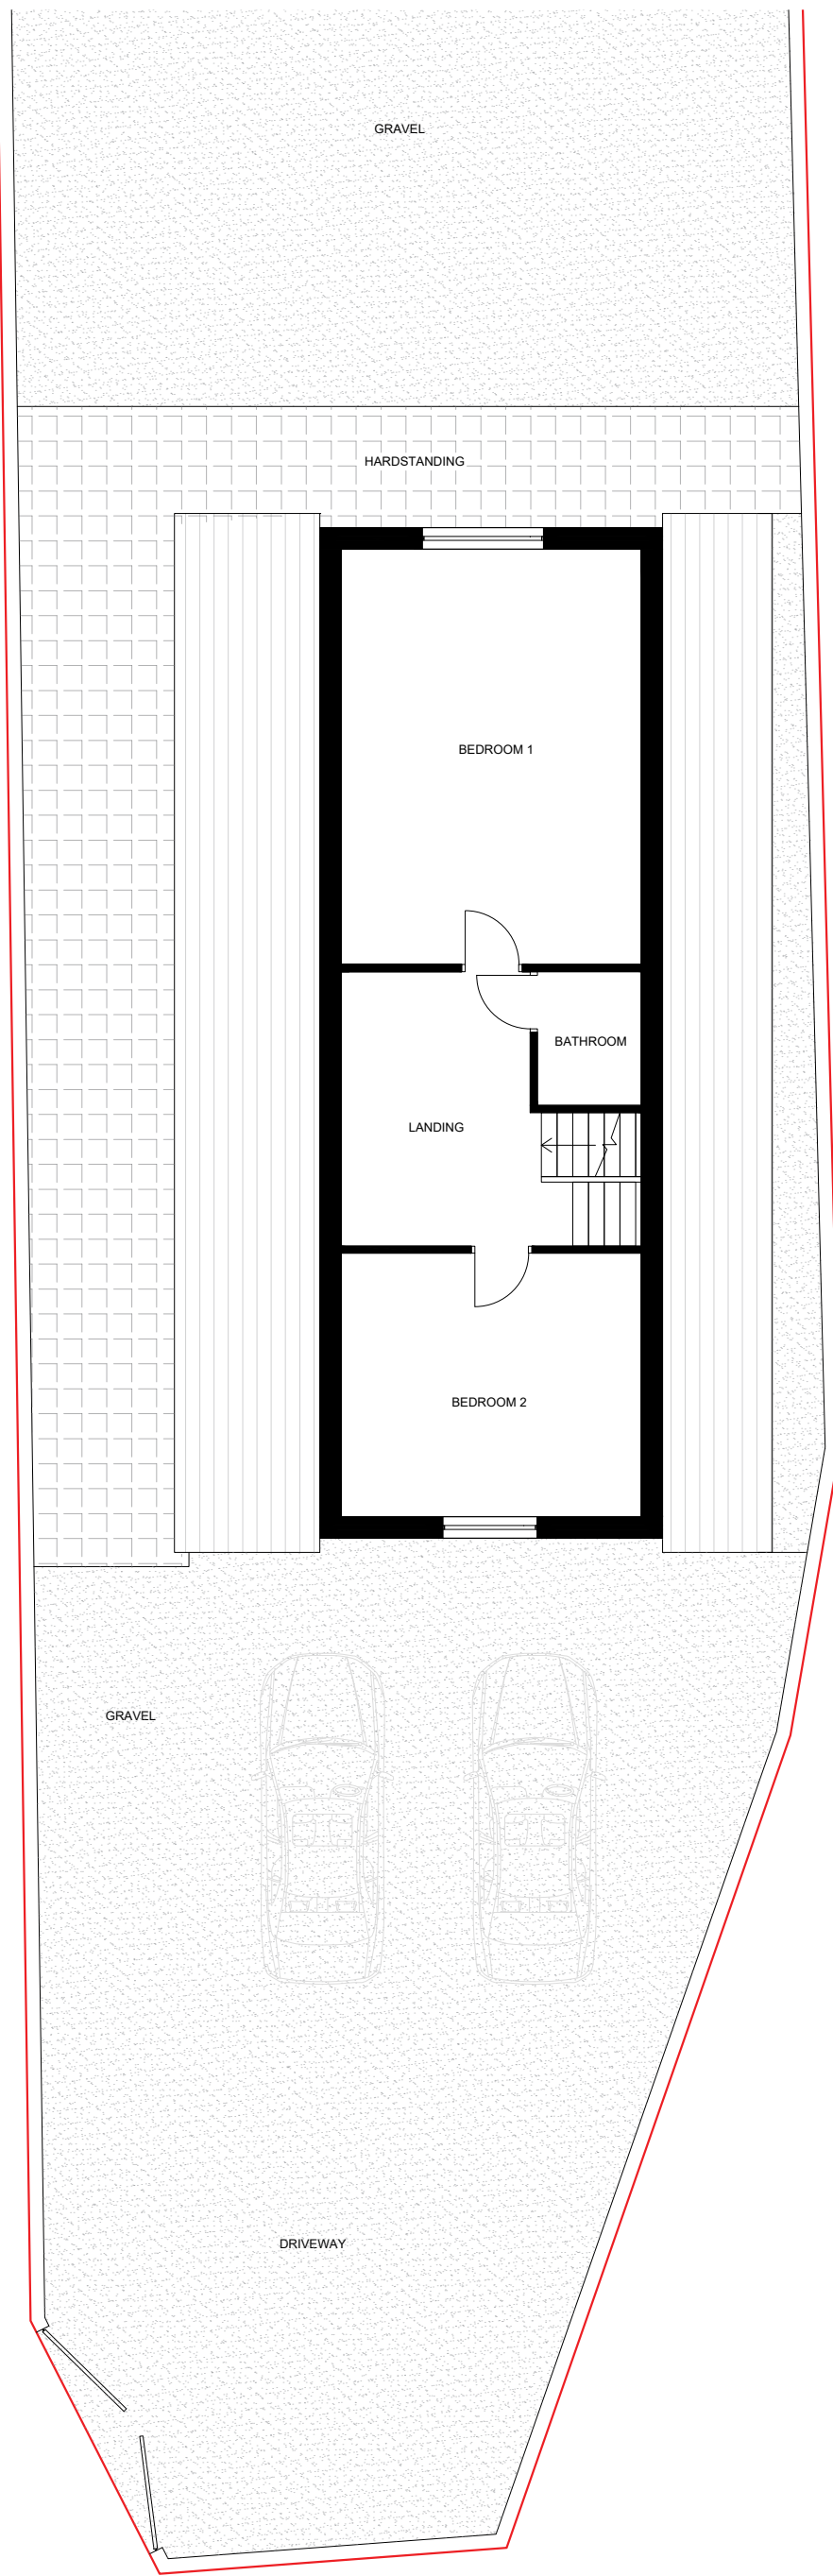


Existing First Floor Plan

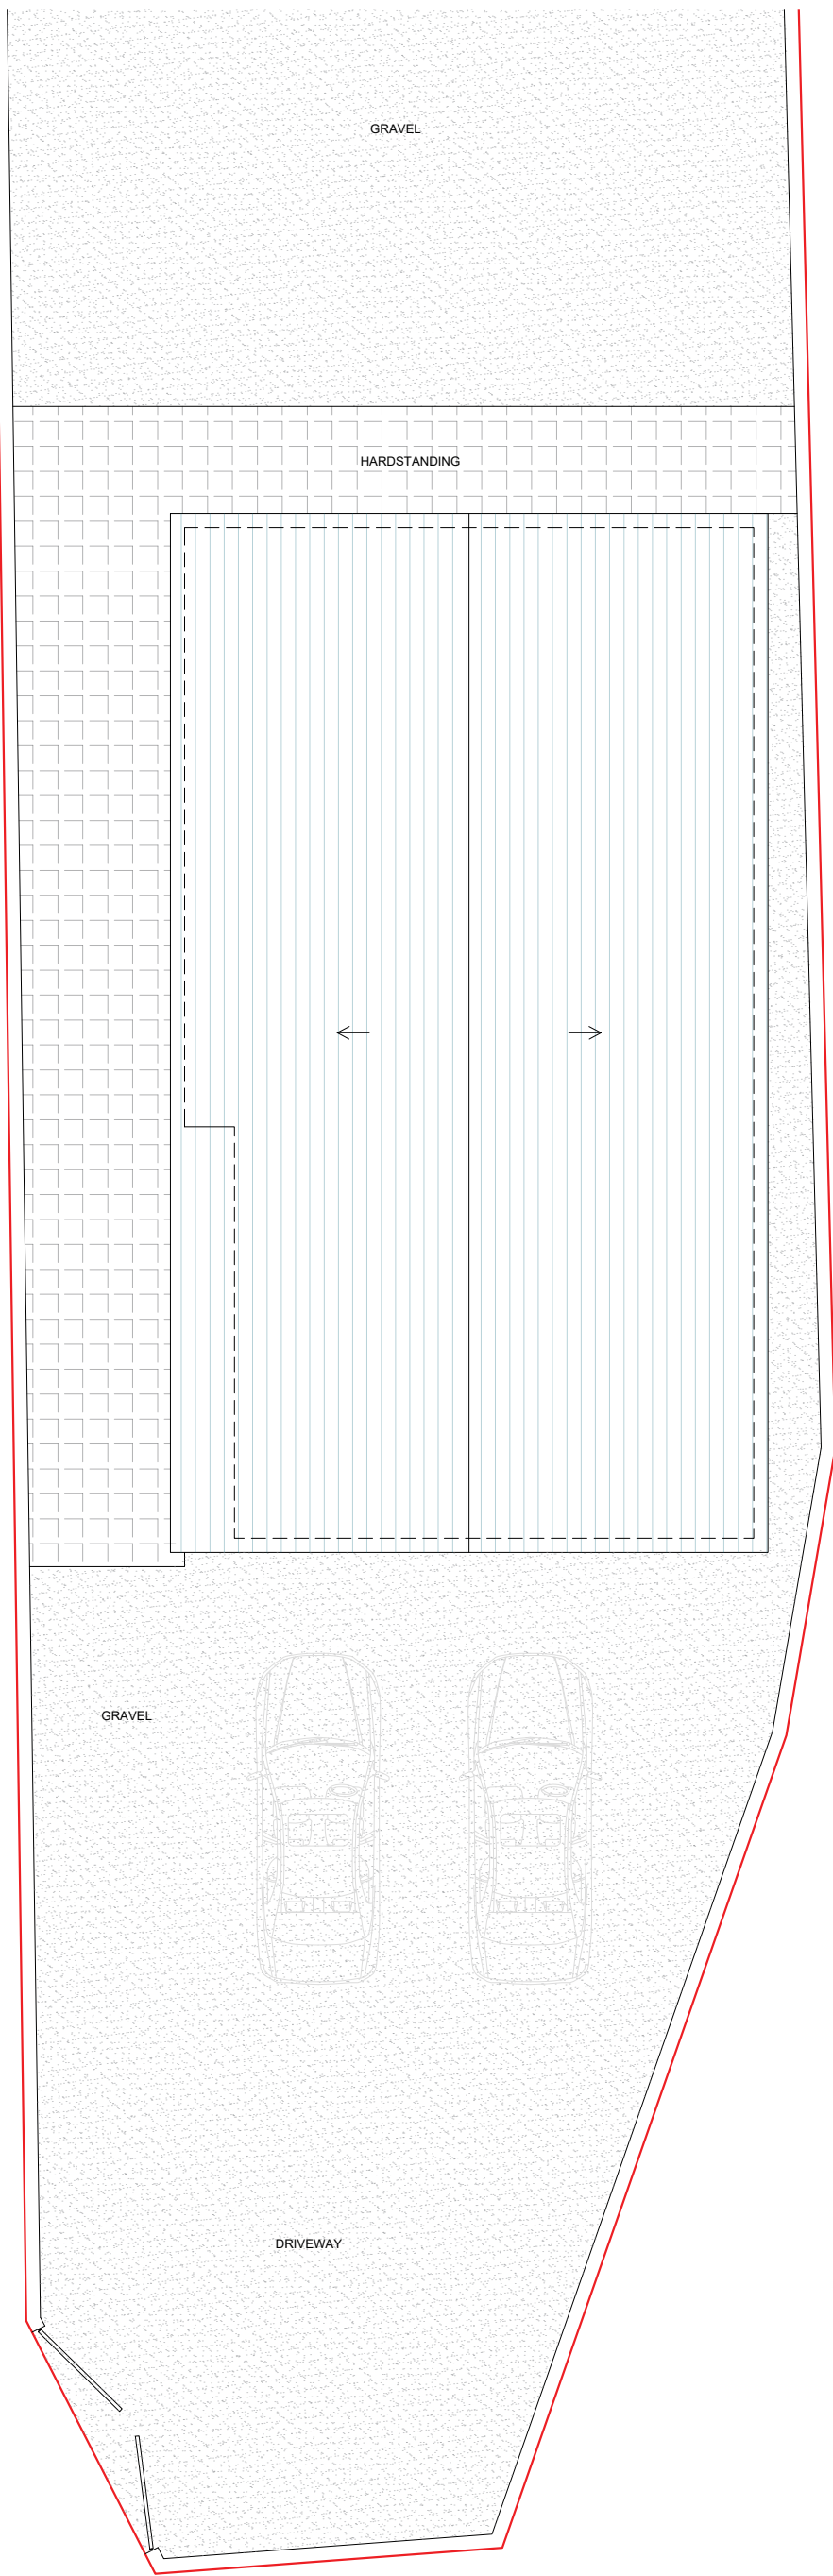

Existing Roof Plan

Any dimensions shown should be checked on site and discrepancies reported to the Architect prior to construction. Designs are not coordinated with engineer projects. Do not scale for construction purposes.

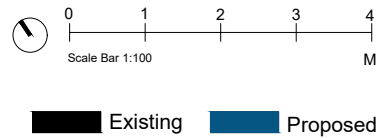

Drawing Name
Existing Plans

Project Address
21 Victoria Terrace,
Manchester M12 4LB

Drawing No.
21VictoriaTerrace_
ExistingPlans_V2

Scale
1/100 at A2

Designer
EC

Date
14.01.2025

Drawing No.
04

Revision
V2



Planning By Design Ltd
www.planning-by-design.co.uk
hello@planning-by-design.co.uk