




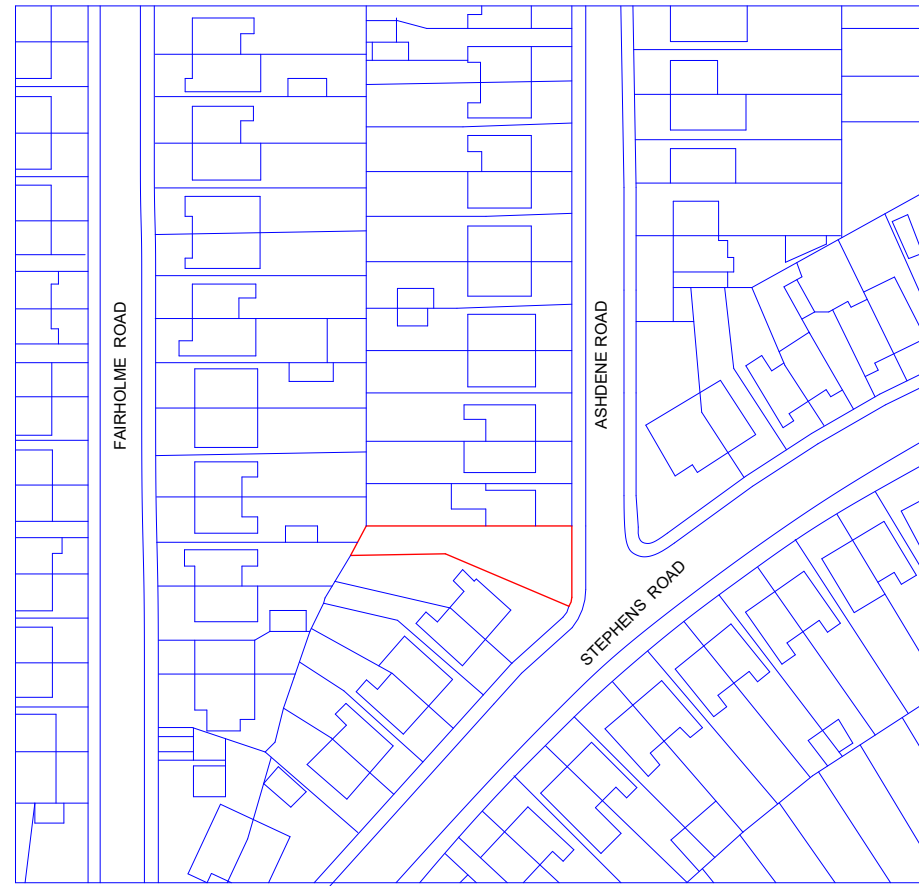


Location Plan

1 : 1250

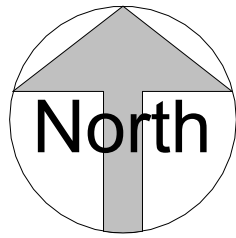

VISUAL SCALE 1:1250 @ A3

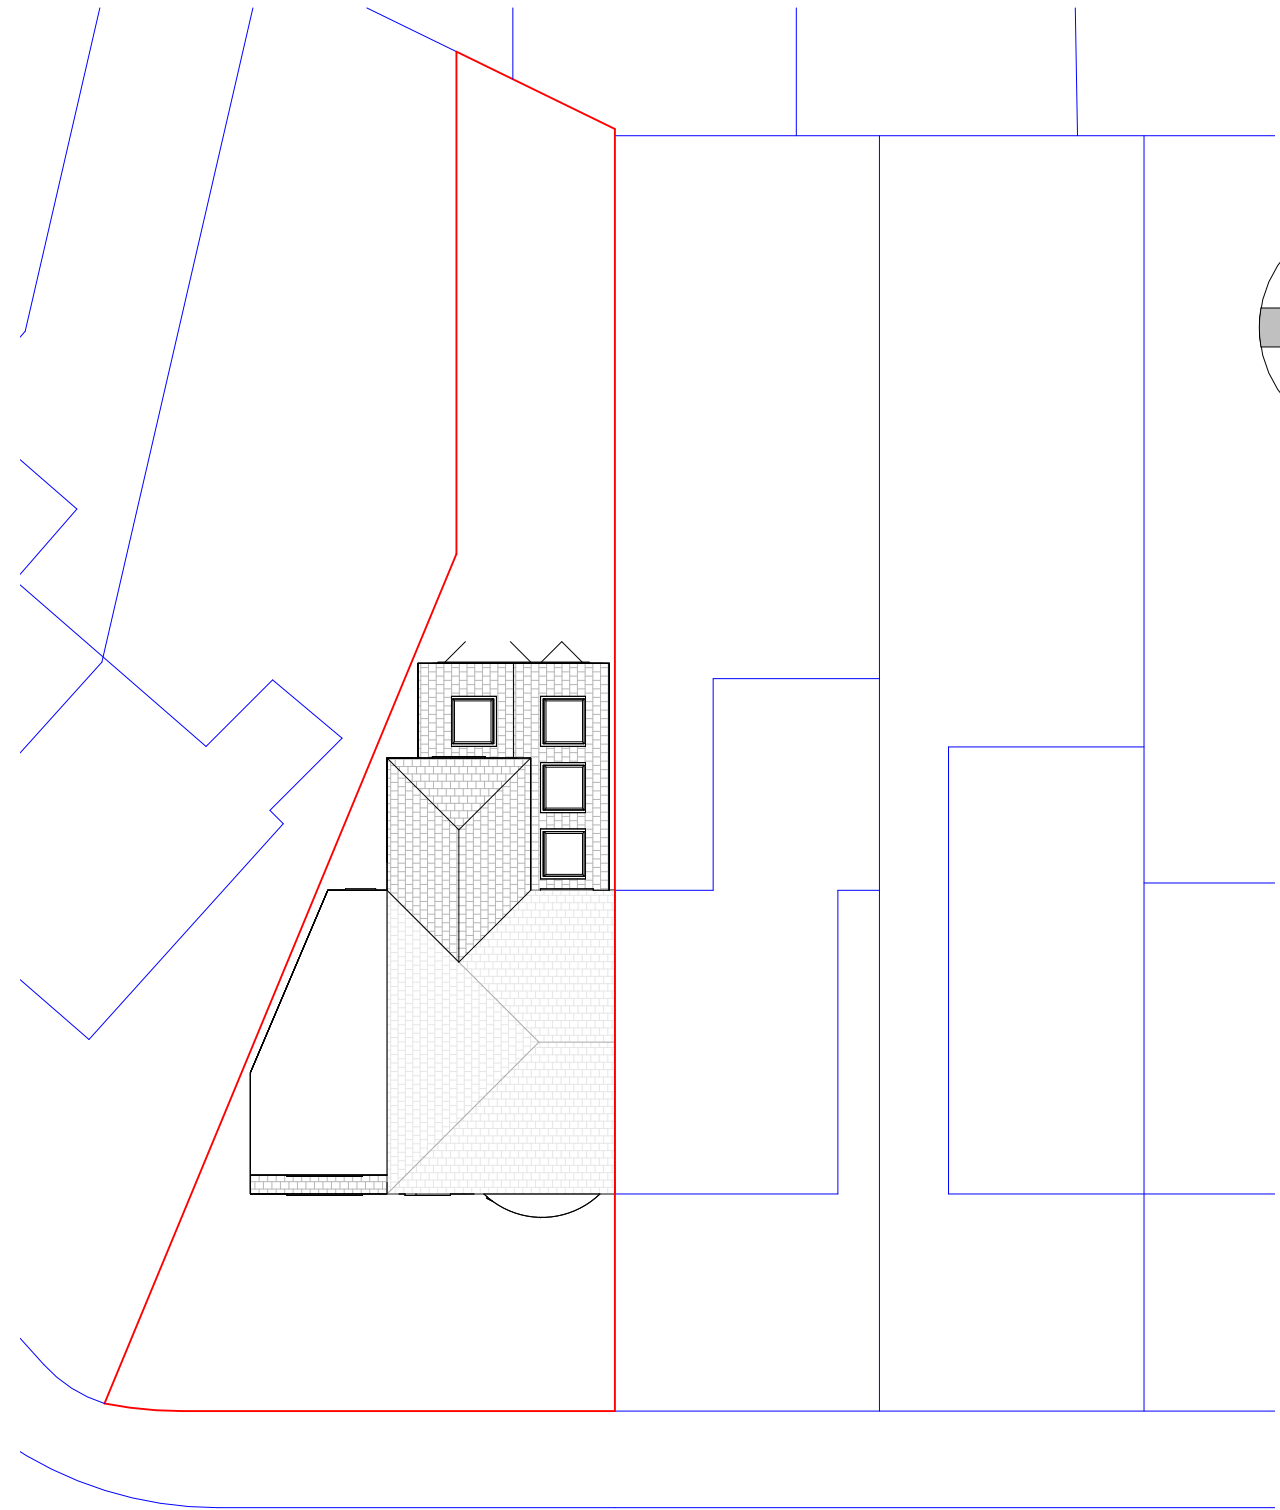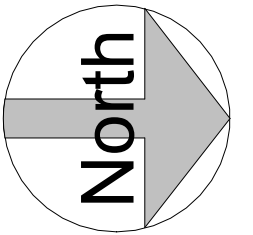

Site Plan

1 : 200



VISUAL SCALE 1:200 @ A3

ASHDENE ROAD

THIS DRAWING IS THE COPYRIGHT OF MD DESIGN CONSULTANCY. DO NOT SCALE FROM THESE DRAWINGS. ALL LEVELS/DIMENSIONS TO BE CHECKED ON SITE PRIOR TO WORKS COMMENCING. REPORT ALL DISCREPANCIES TO CLIENT/DESIGNER.

**Proposed First Floor Side & Part Double
Part Single Rear Extension**

76 Ashdene Road, Manchester M20 4RZ

Location & Site Plan
(DR) A205

Project Number
0040

Client Name
Syed Islam

Drawn By
MDR

Rev	Description	Date
A	First Issue	02.02.25
B	Plans amended following clients comments	04.02.25
C	Submitted for planning approval	05.02.25

Revision **C**

CIAT

affiliate



MD DESIGN
CONSULTANCY

07728417797
dabeer@mddesigns.co.uk