



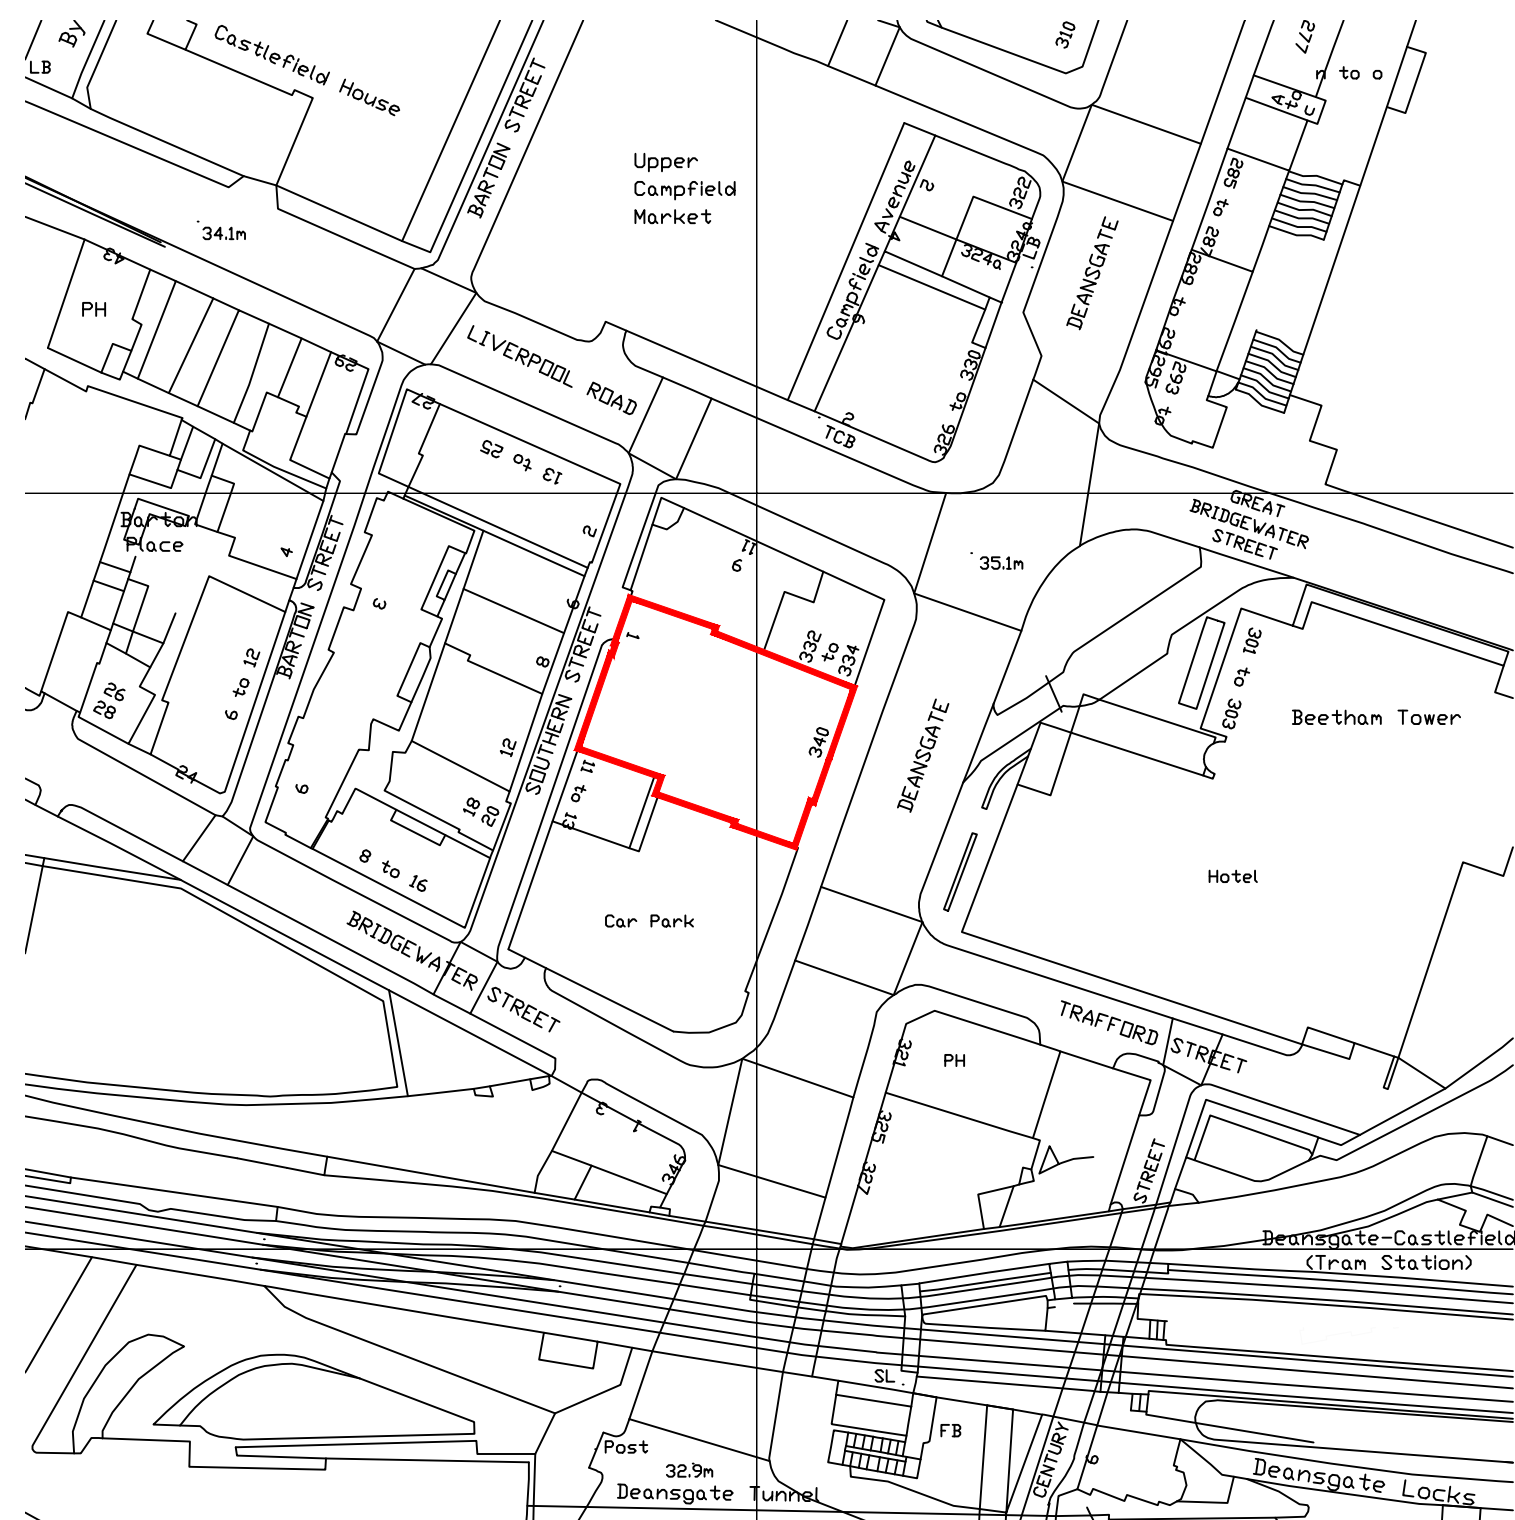

BLOCK PLAN.  
Scale 1:1000

FIXING ROD WELDED TO DECORATIVE  
PANEL AND BOLTED TO LOUVRE FLANGE

DECORATIVE PANEL 940mm x 240mm  
OPENING 900mm x 200mm

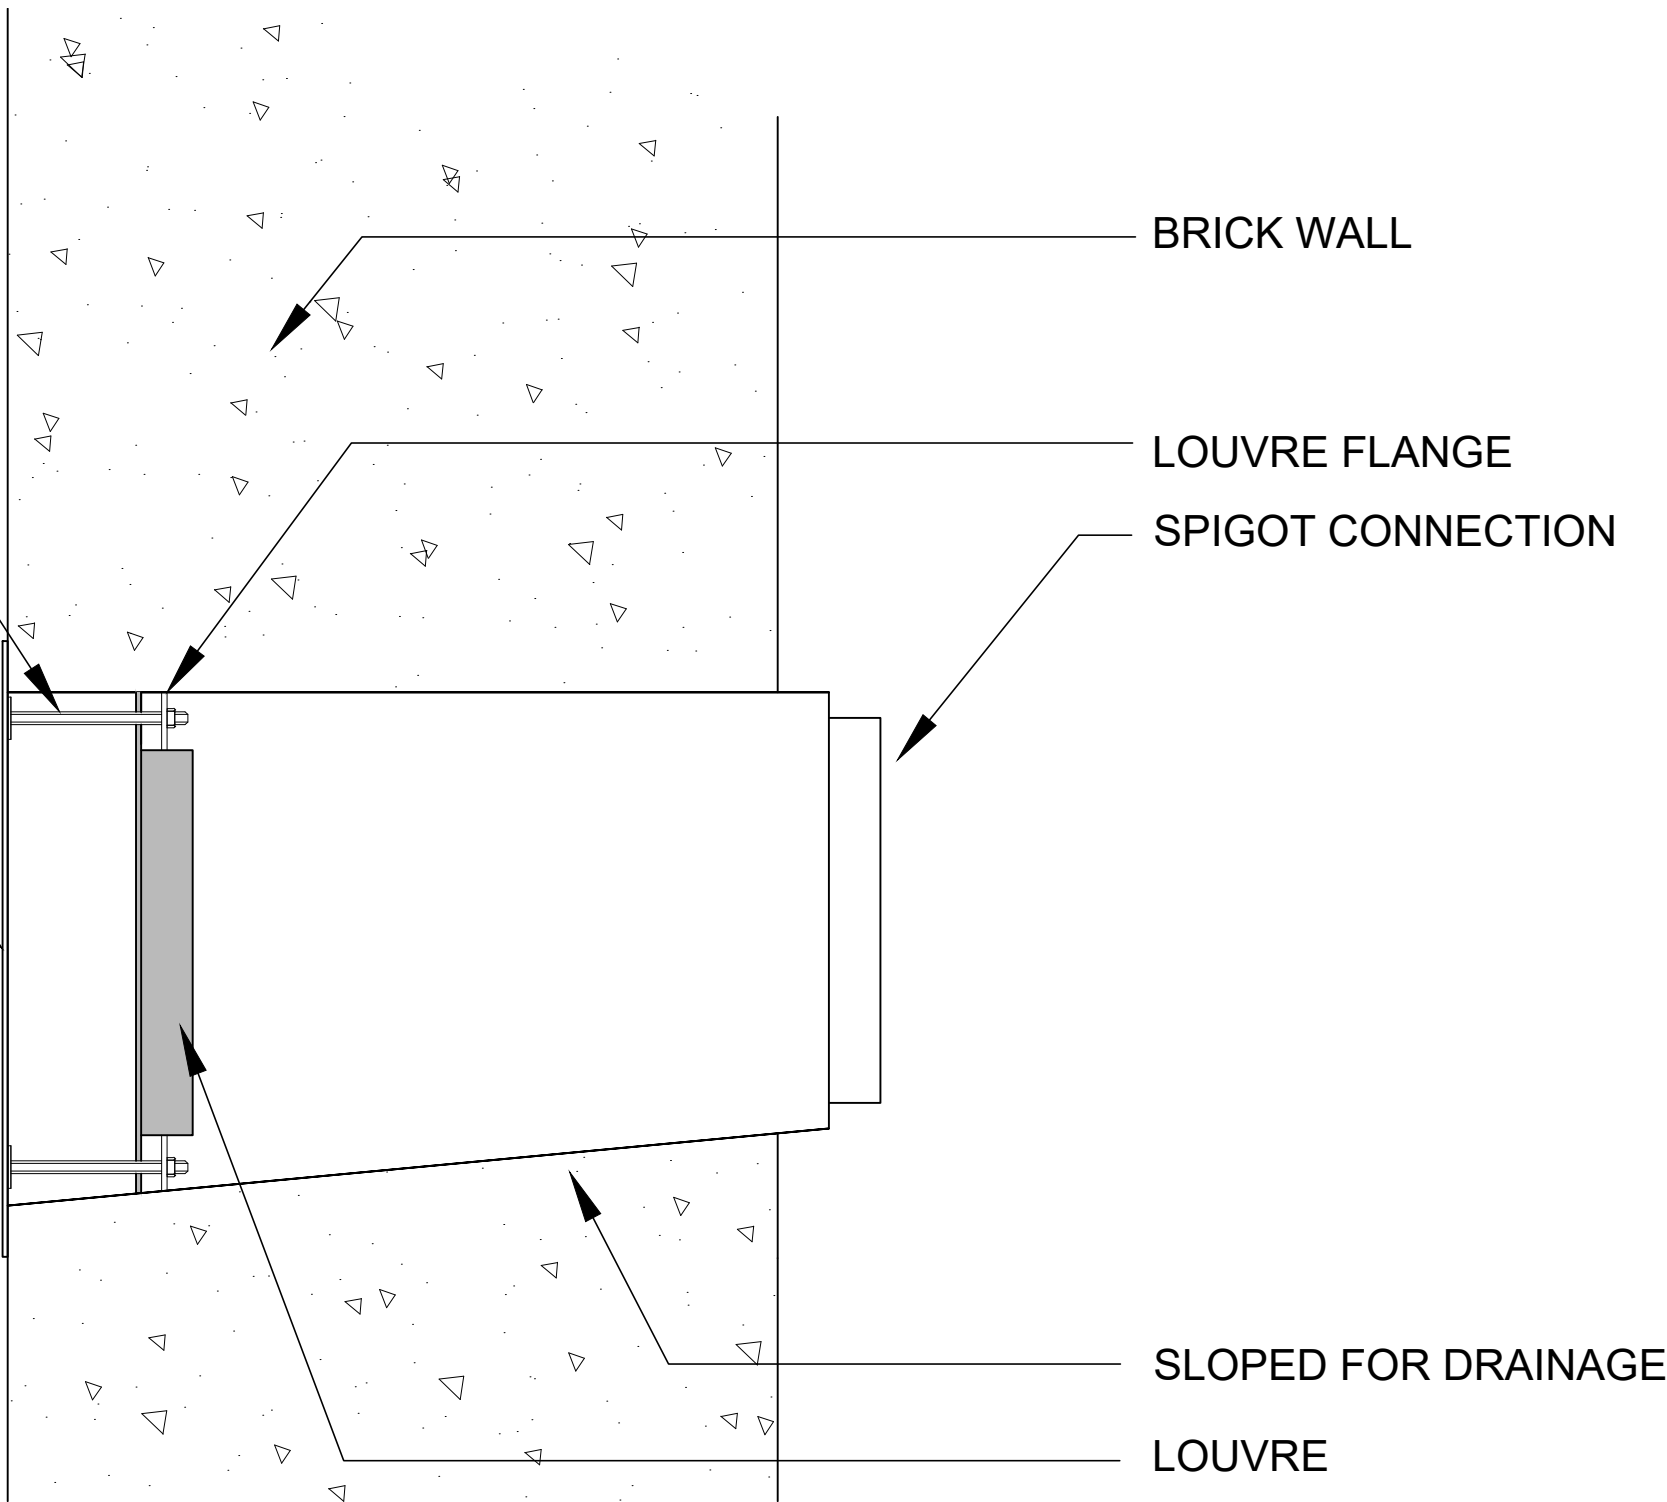

LOUVRE / DECORATIVE PANEL FIXING DETAIL  
Scale 1:5



PROPOSED REAR ELEVATION to SOUTH STREET.  
Scale 1:100


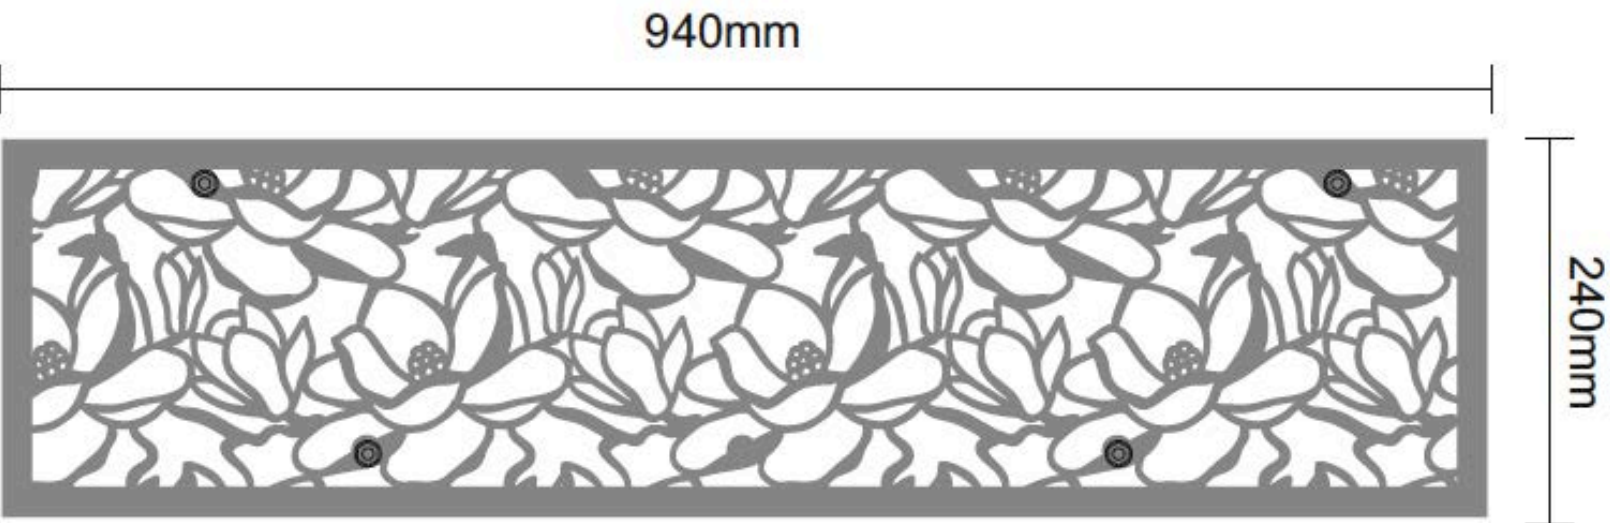


IMAGE 'A'.

|                 |             |          |
|-----------------|-------------|----------|
| P1 FOR APPROVAL |             | 11.10.24 |
| Rev             | Description | Date     |

 

AXD Environmental  
Building N2, CBTC  
Euxton Lane,  
Chorley, Lancashire. PR7 6TE.  
T: 01772 337777  
E: sales@axdenvironmental.co.uk  
W: www.axdenvironmental.co.uk

|             |                  |               |
|-------------|------------------|---------------|
| Drawn<br>PS | Date<br>11.10.24 | Scale         |
| Ckd<br>JT   | Date<br>11.10.24 | Various at A1 |

Client  
-

Project Title  
340 Deansgate,  
Manchester.

Drawing Title  
External Louvre Installation Detail

|                                  |    |
|----------------------------------|----|
| Drawing No.<br>C13283-M-57-XX-01 | P1 |
|----------------------------------|----|

Status.  
FOR APPROVAL