




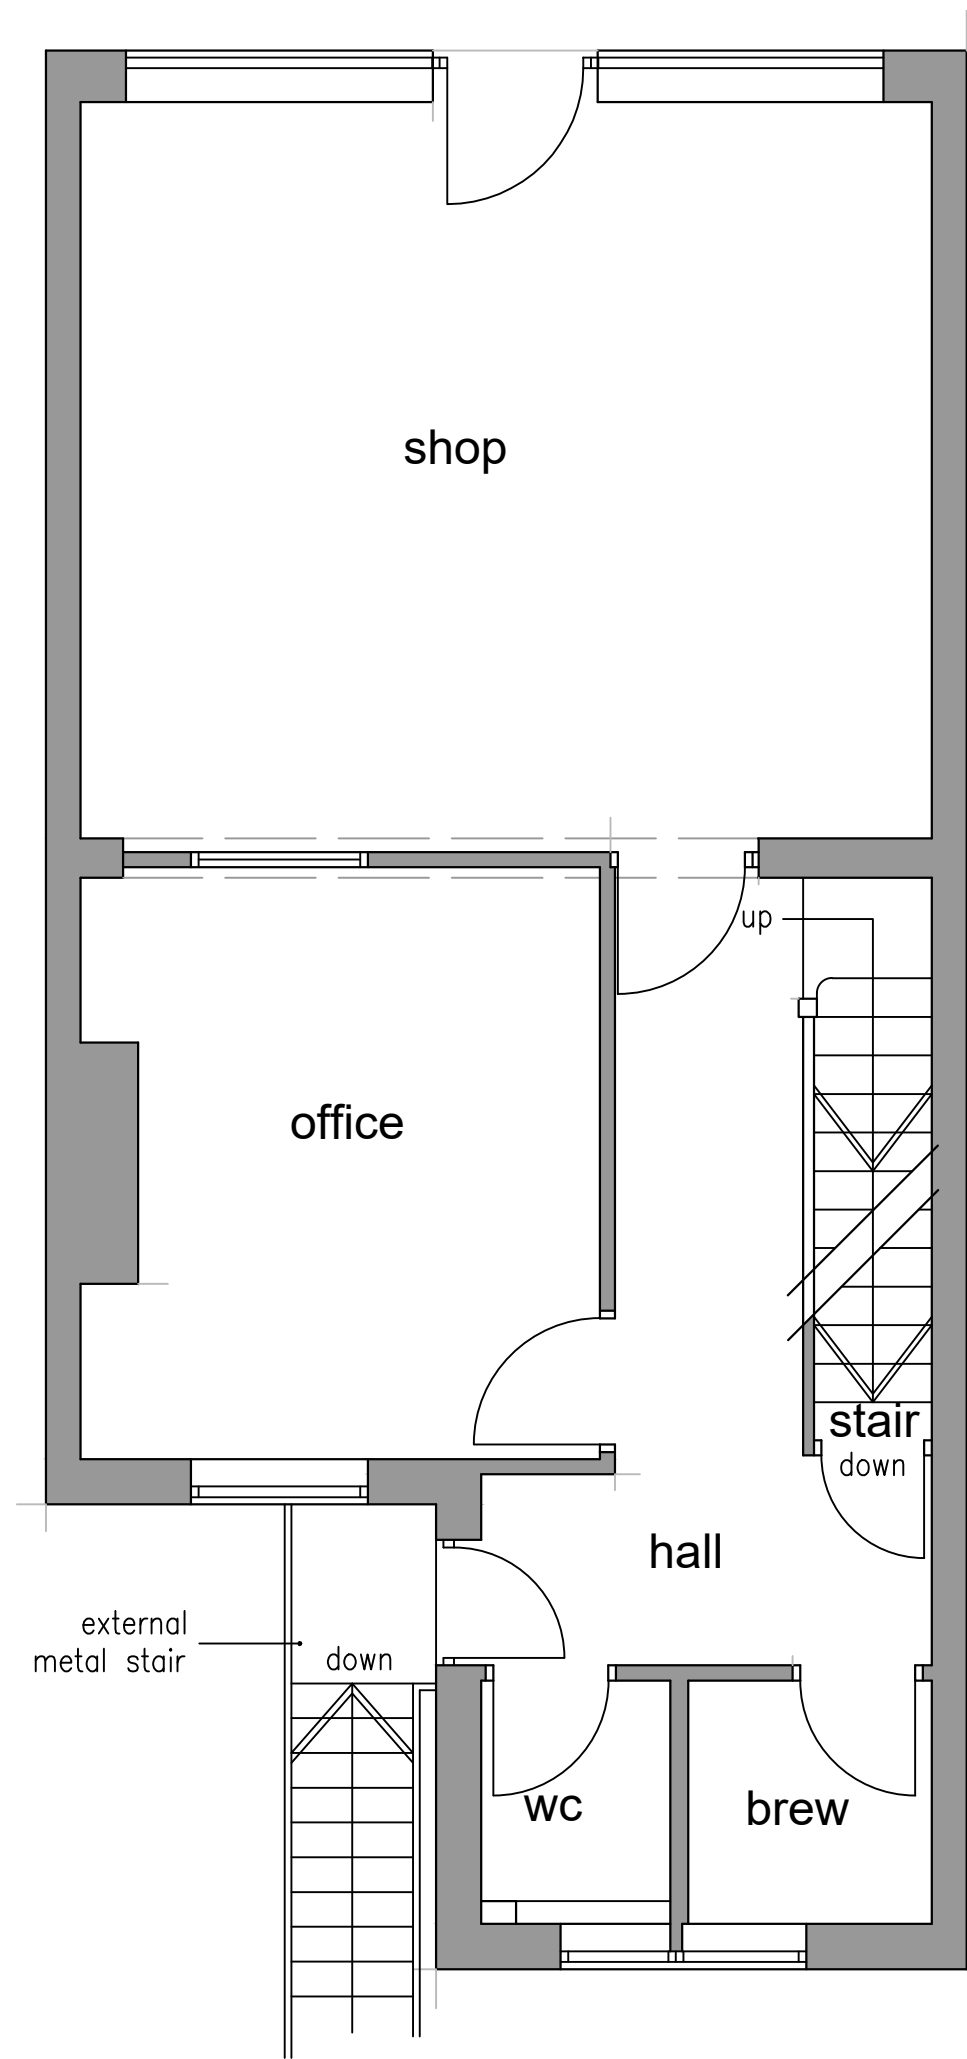


ground floor plan 59m²

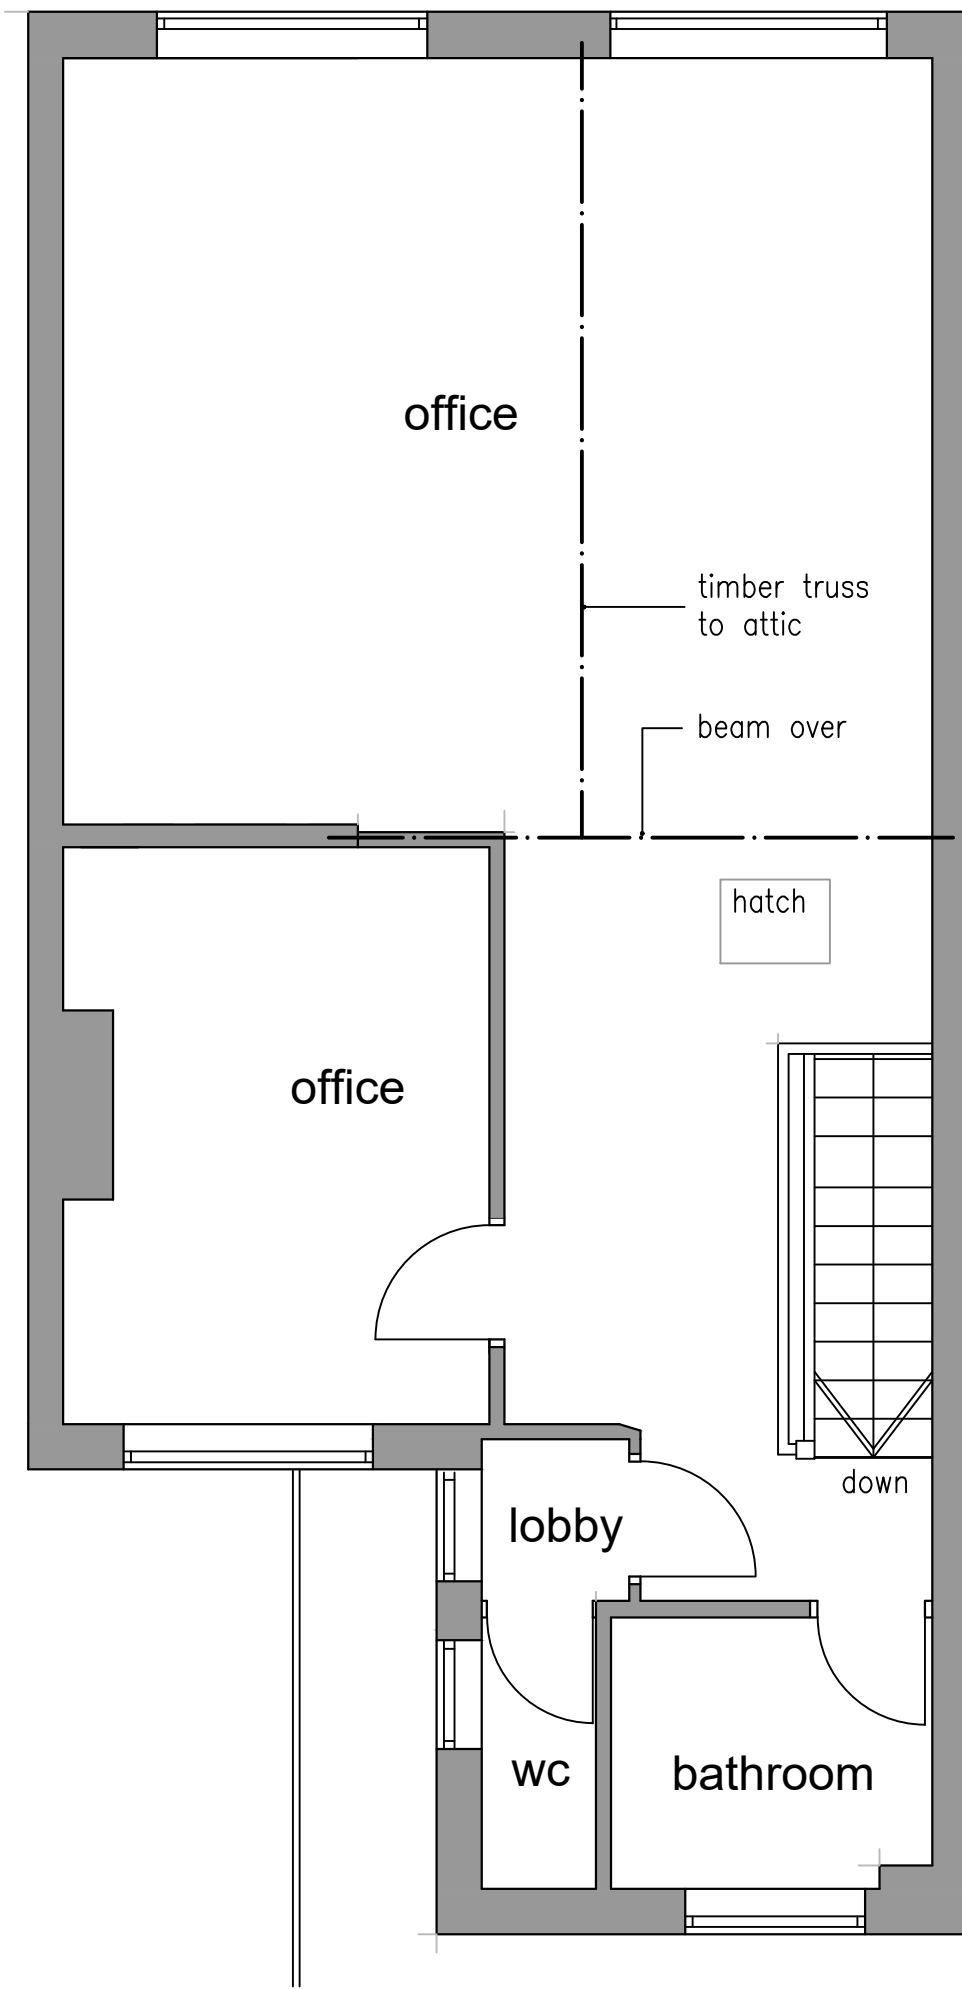

first floor plan 59m²

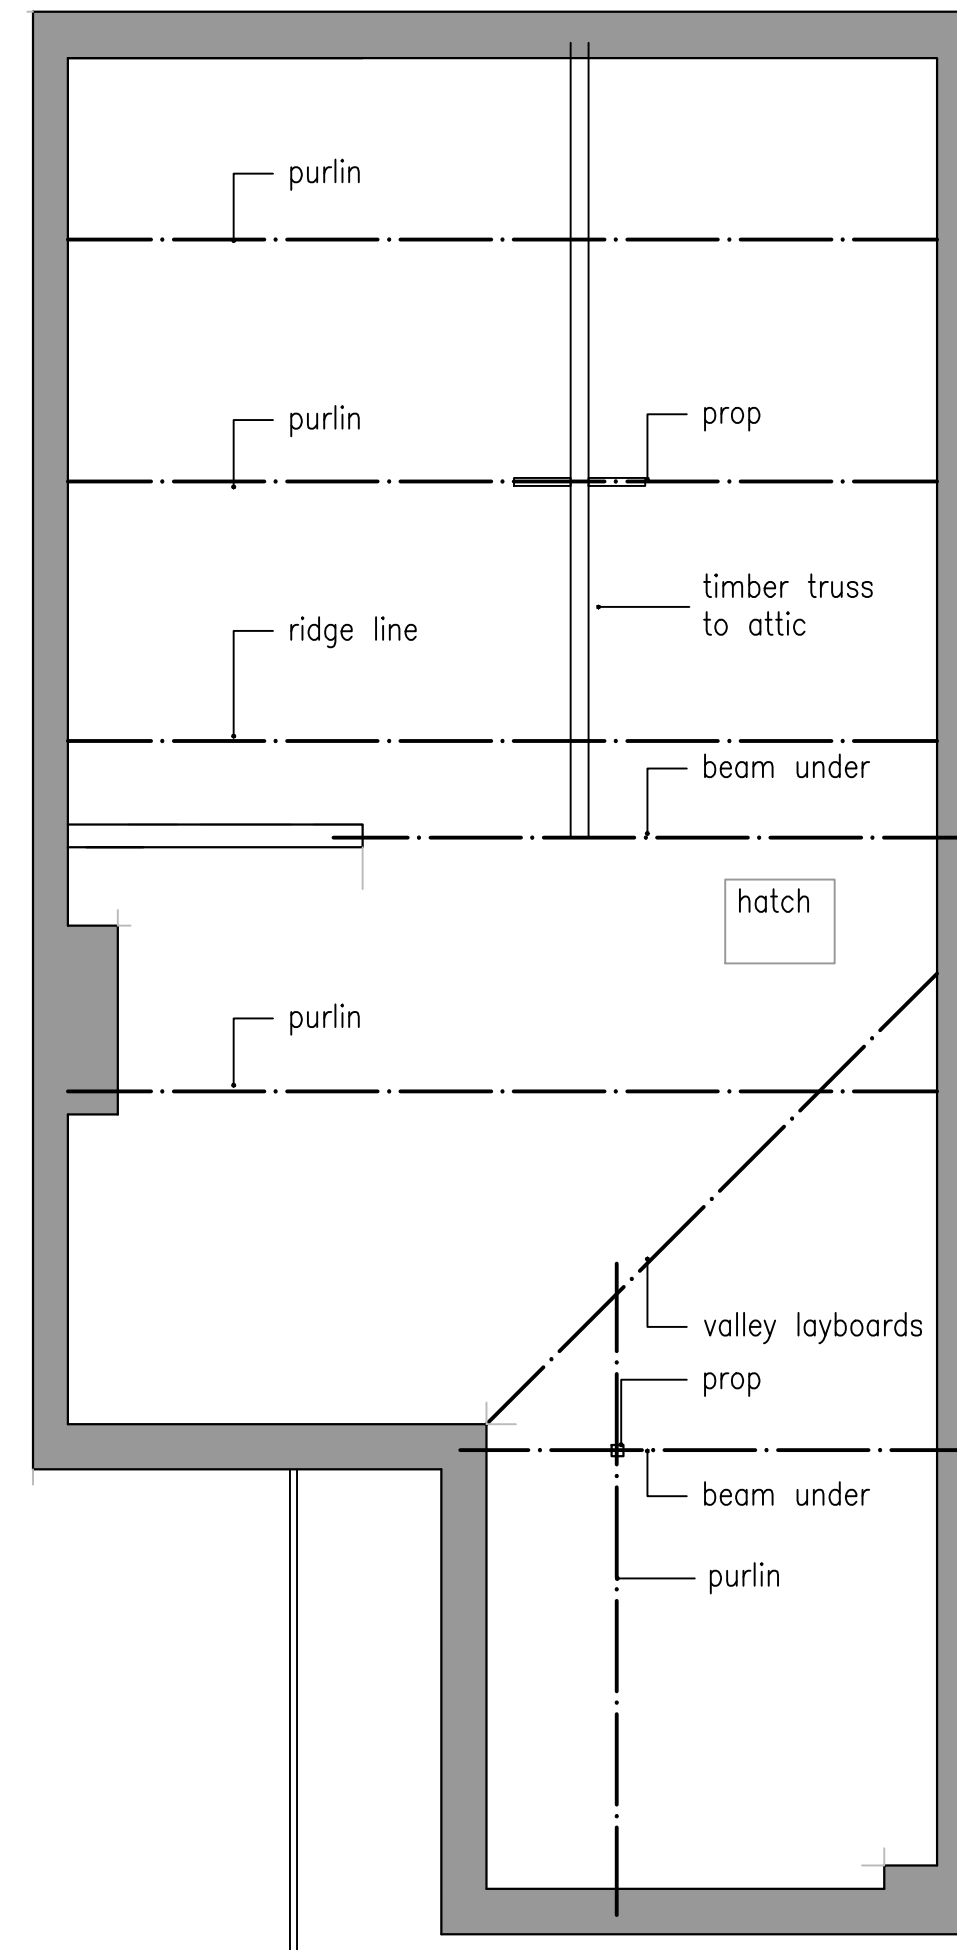

attic plan

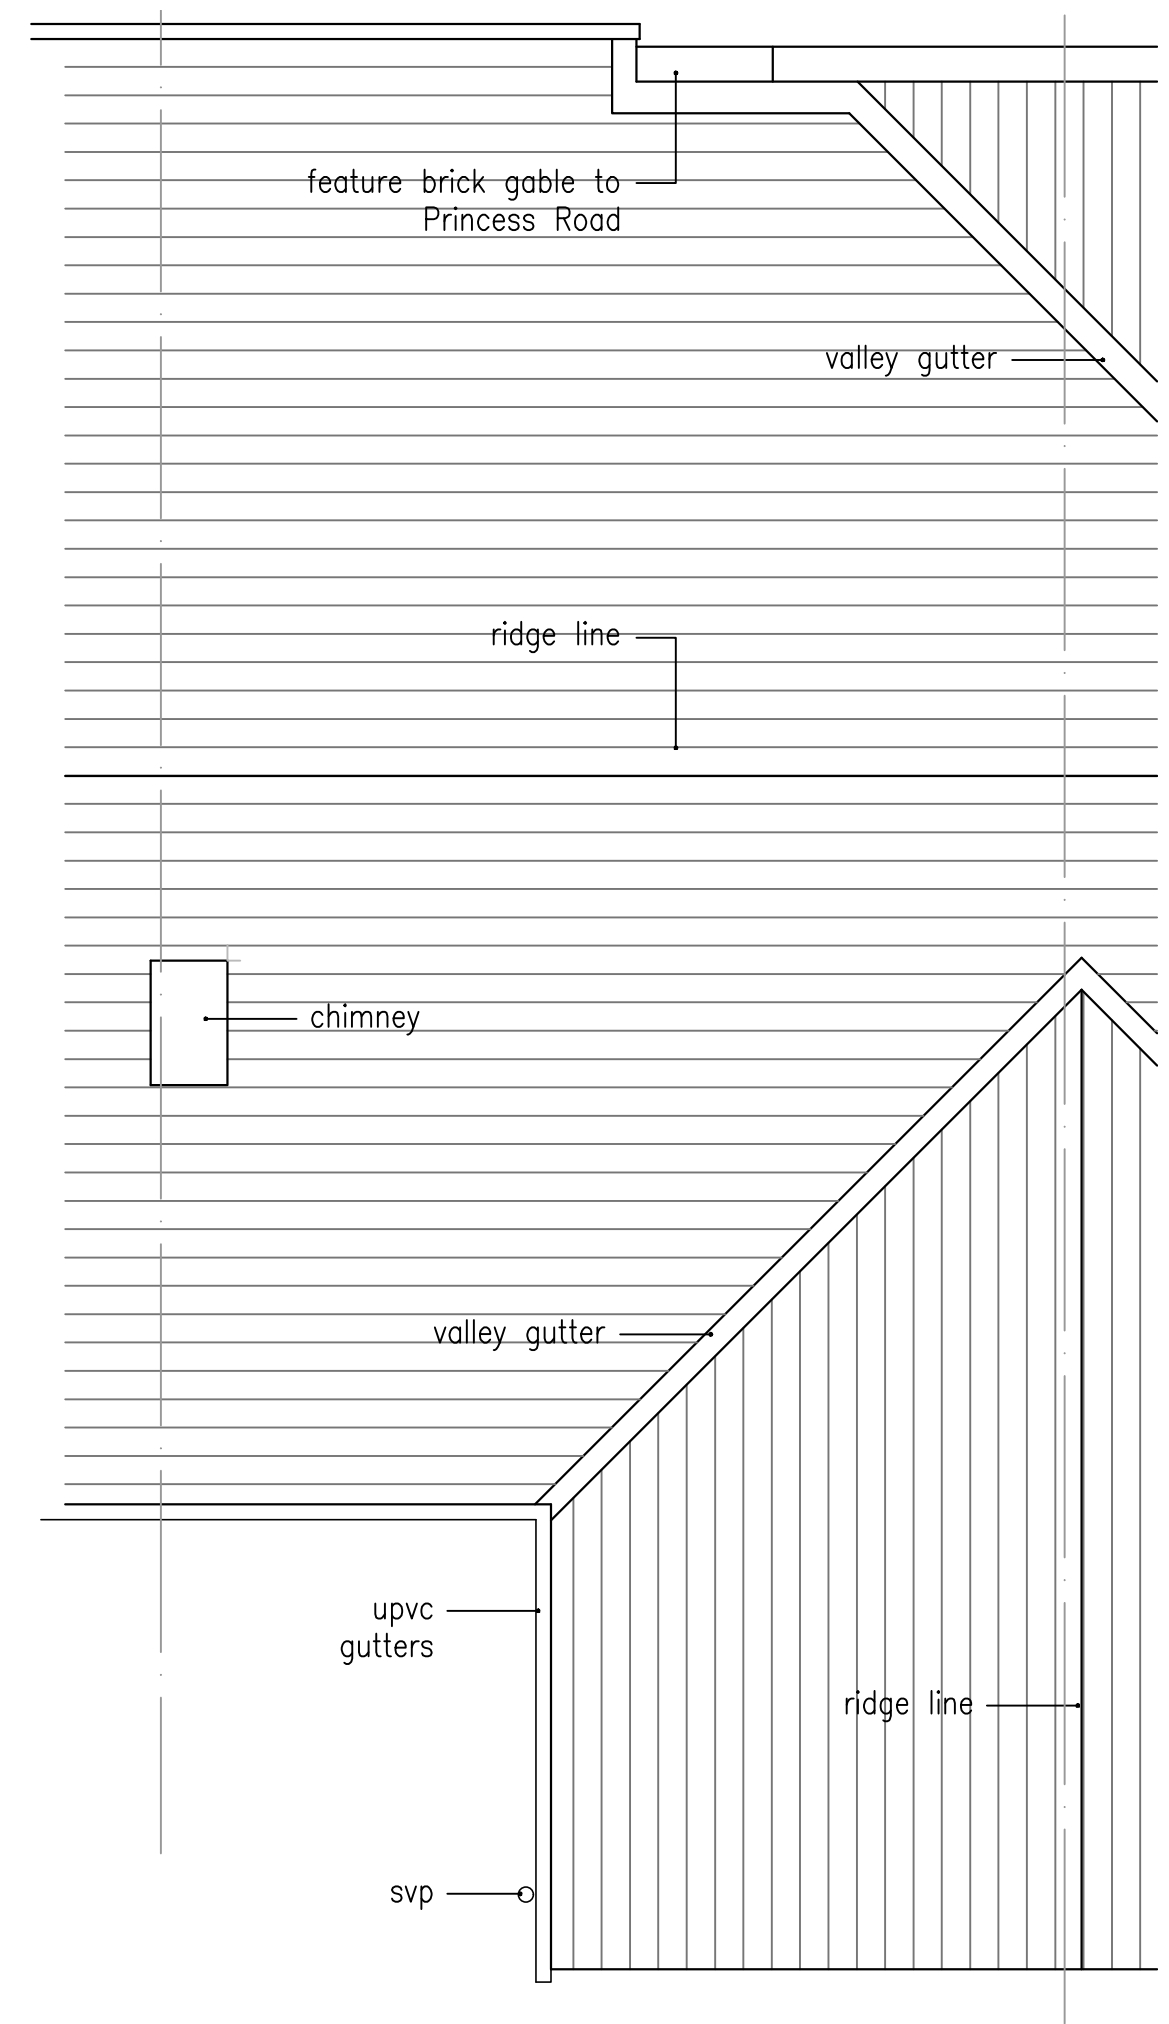

roof plan

A ROOF PLAN ADDED
revisions

18.12.24

existing floor plans
465 princess road
manchester

date: august 2024

scale 1:50 @a2

status: for comment

dwg. d502 03 rev A

DO NOT SCALE - IF DIMENSIONS ARE NOT GIVEN PLEASE ASK
COPYRIGHTED TO ARCHITECTURAL DESIGNWORKS LTD

architectural designworks limited

designworks



fourth floor 59 piccadilly manchester M1 2AQ t: 0161 332 1943 e: architects@archdesignworks.co.uk