



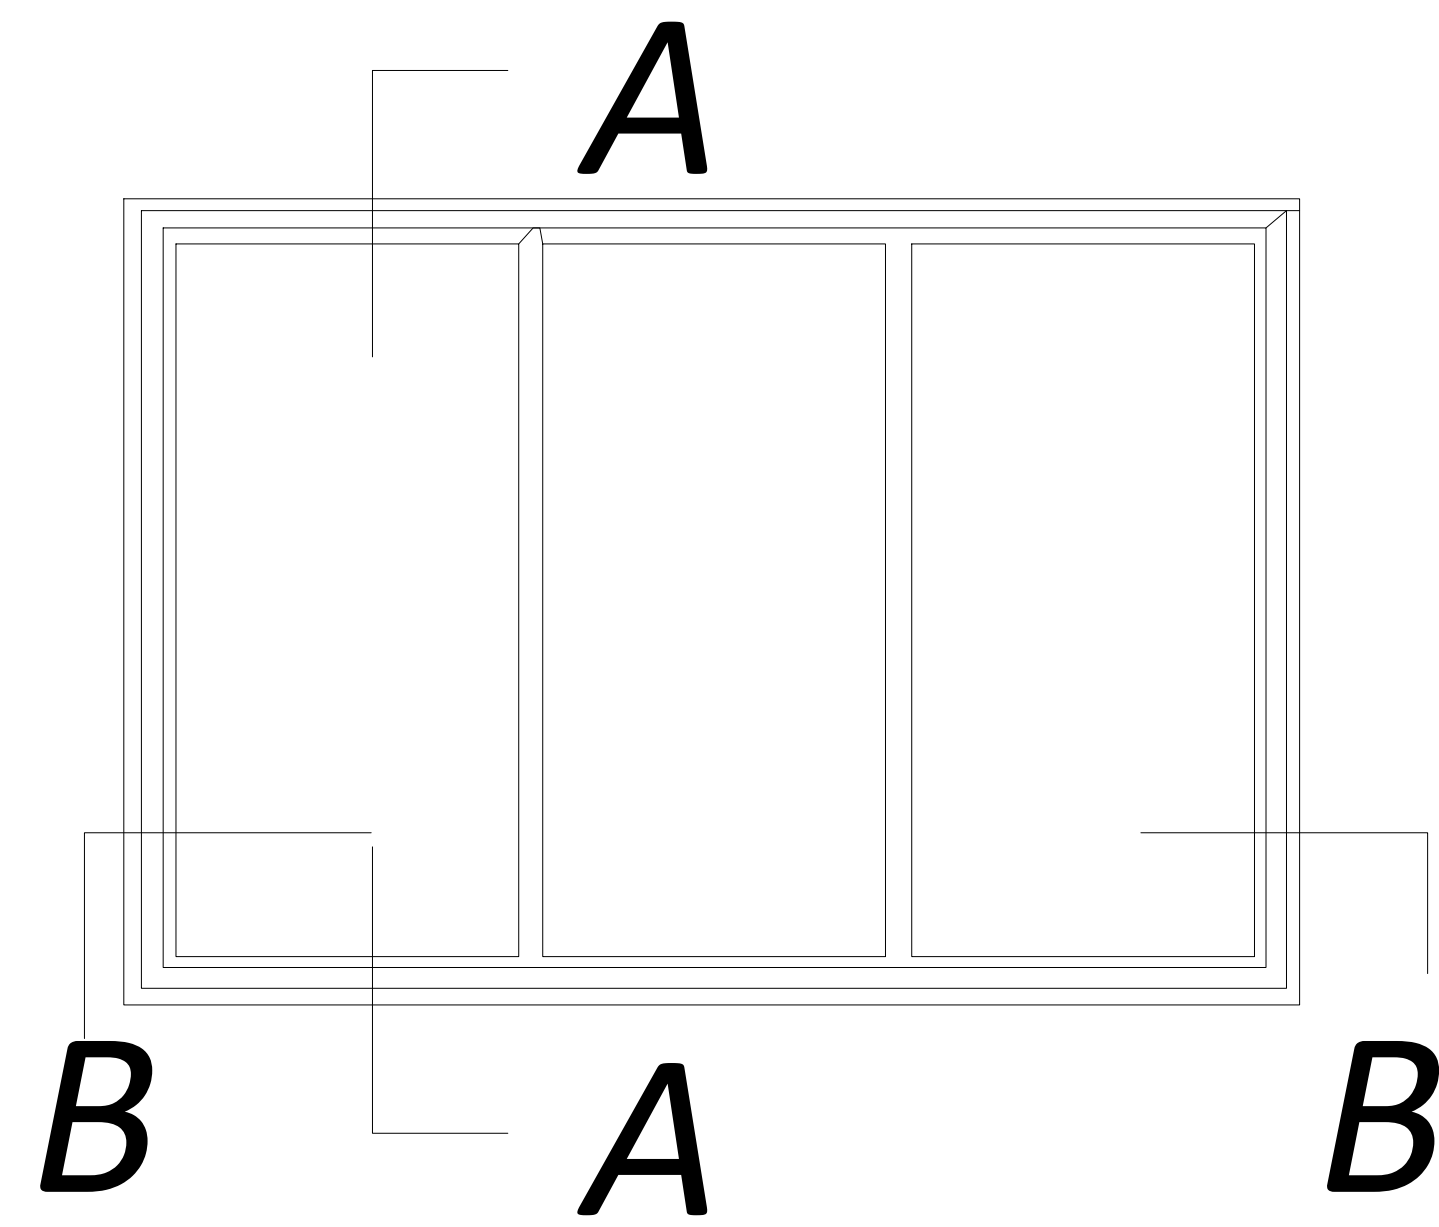


Specification


Aluminum 6063-T6 alloy to BS EN 755-9 standard, powder coated to BS 6496 to 60- 80 micron finish.

Aluminum Finish:White- RAL 9003 Satin.
Sub Frame : Primed high qaulity with 2 coats, FSC mix credit radiata pine clear grade. FSC mix credit TT- COC-002 157.

Timber size: 43mmx 16mm
Glazing : All Frames are factory glazed
Gasket colour :white
Trim 20mm uPVC Single Bullnosed White
Ironmongery : intergrated button included
locking button as a extra option.
Reverse option also available

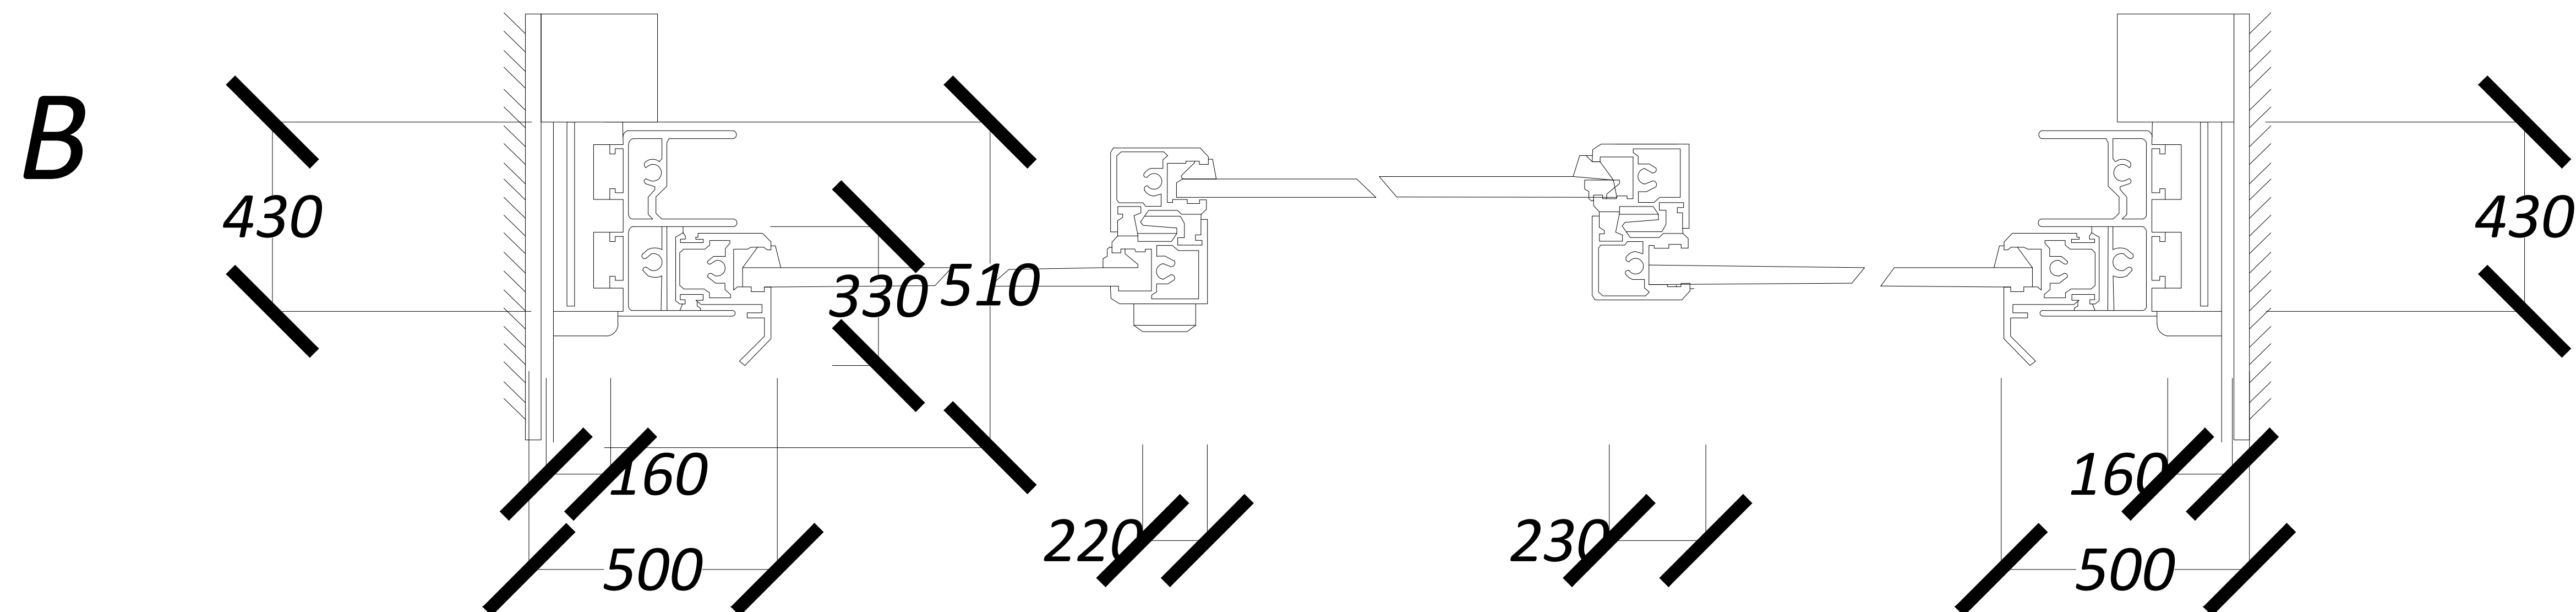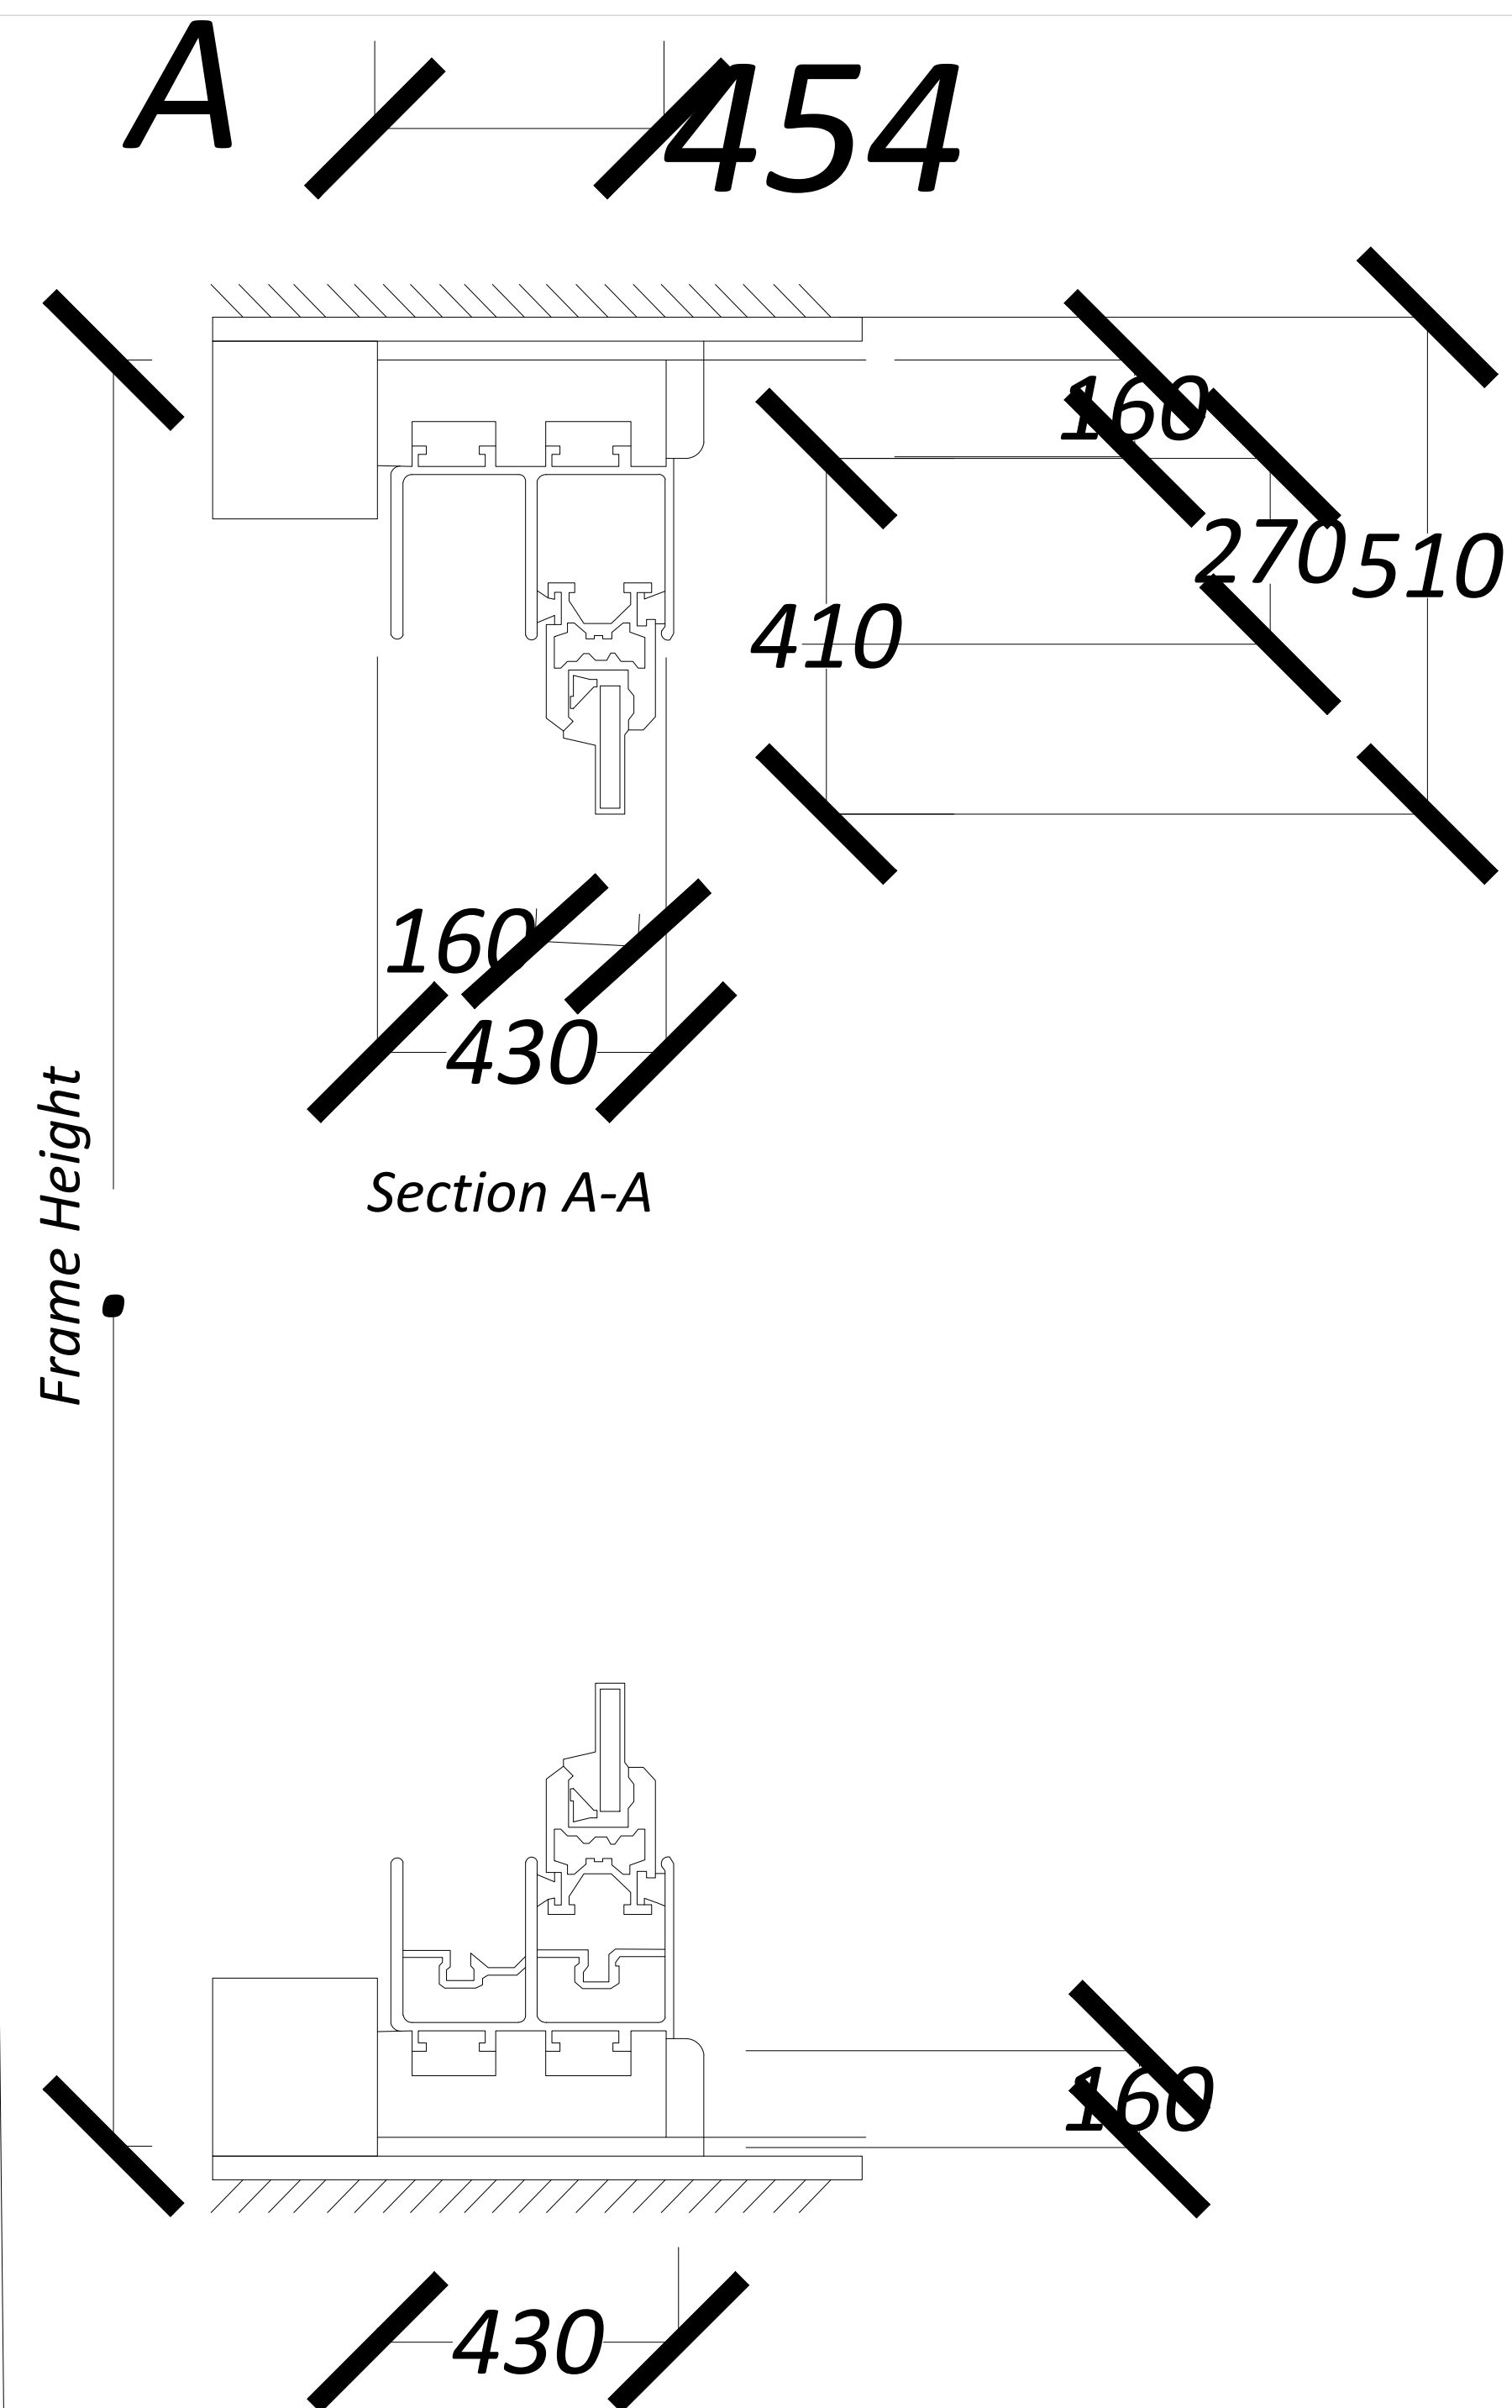

Withington Library Roof Plan
SCALE @ 1:100

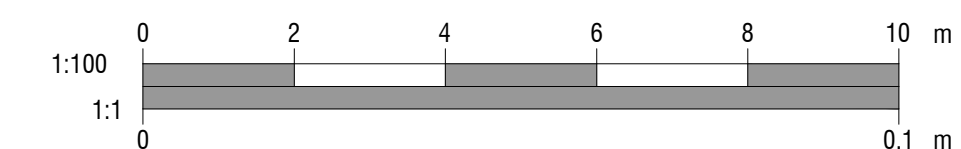

Notes:

Copyright: All rights reserved. This drawing must not be reproduced without permission from Drees & Sommer UK Ltd. Do not scale off this drawing. All dimensions are to be checked on site by contractor / sub contractor. Any discrepancies to be reported to Drees & Sommer UK Ltd.

DREES & SOMMER

1.06 South Harrington Building
182 Sefton Street
Liverpool
L3 4BQ
Tel: 0151 430 2340

Office Locations
Ashford, Birmingham, Leeds, Liverpool, London, Manchester & Oxford.
www.dreeso.uk

PLANNING

Rev	Date	Revision notes	By	Check
Client		Drawing Title		
MCC Equans PSDS		section through secondary glazing details		
Project Title		Drawn	Date	
Decarbonisation Scheme		CB	01/25	
Withington Library		Checked	Date	
		GM	01/25	
DWG No.	24615.114	Scale	1:100	Revision