




PLAN KEY:

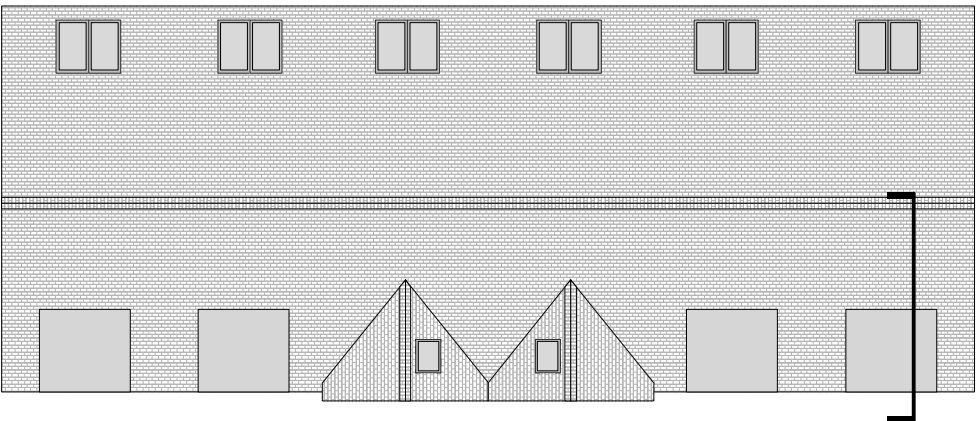

ELEVATION KEY:

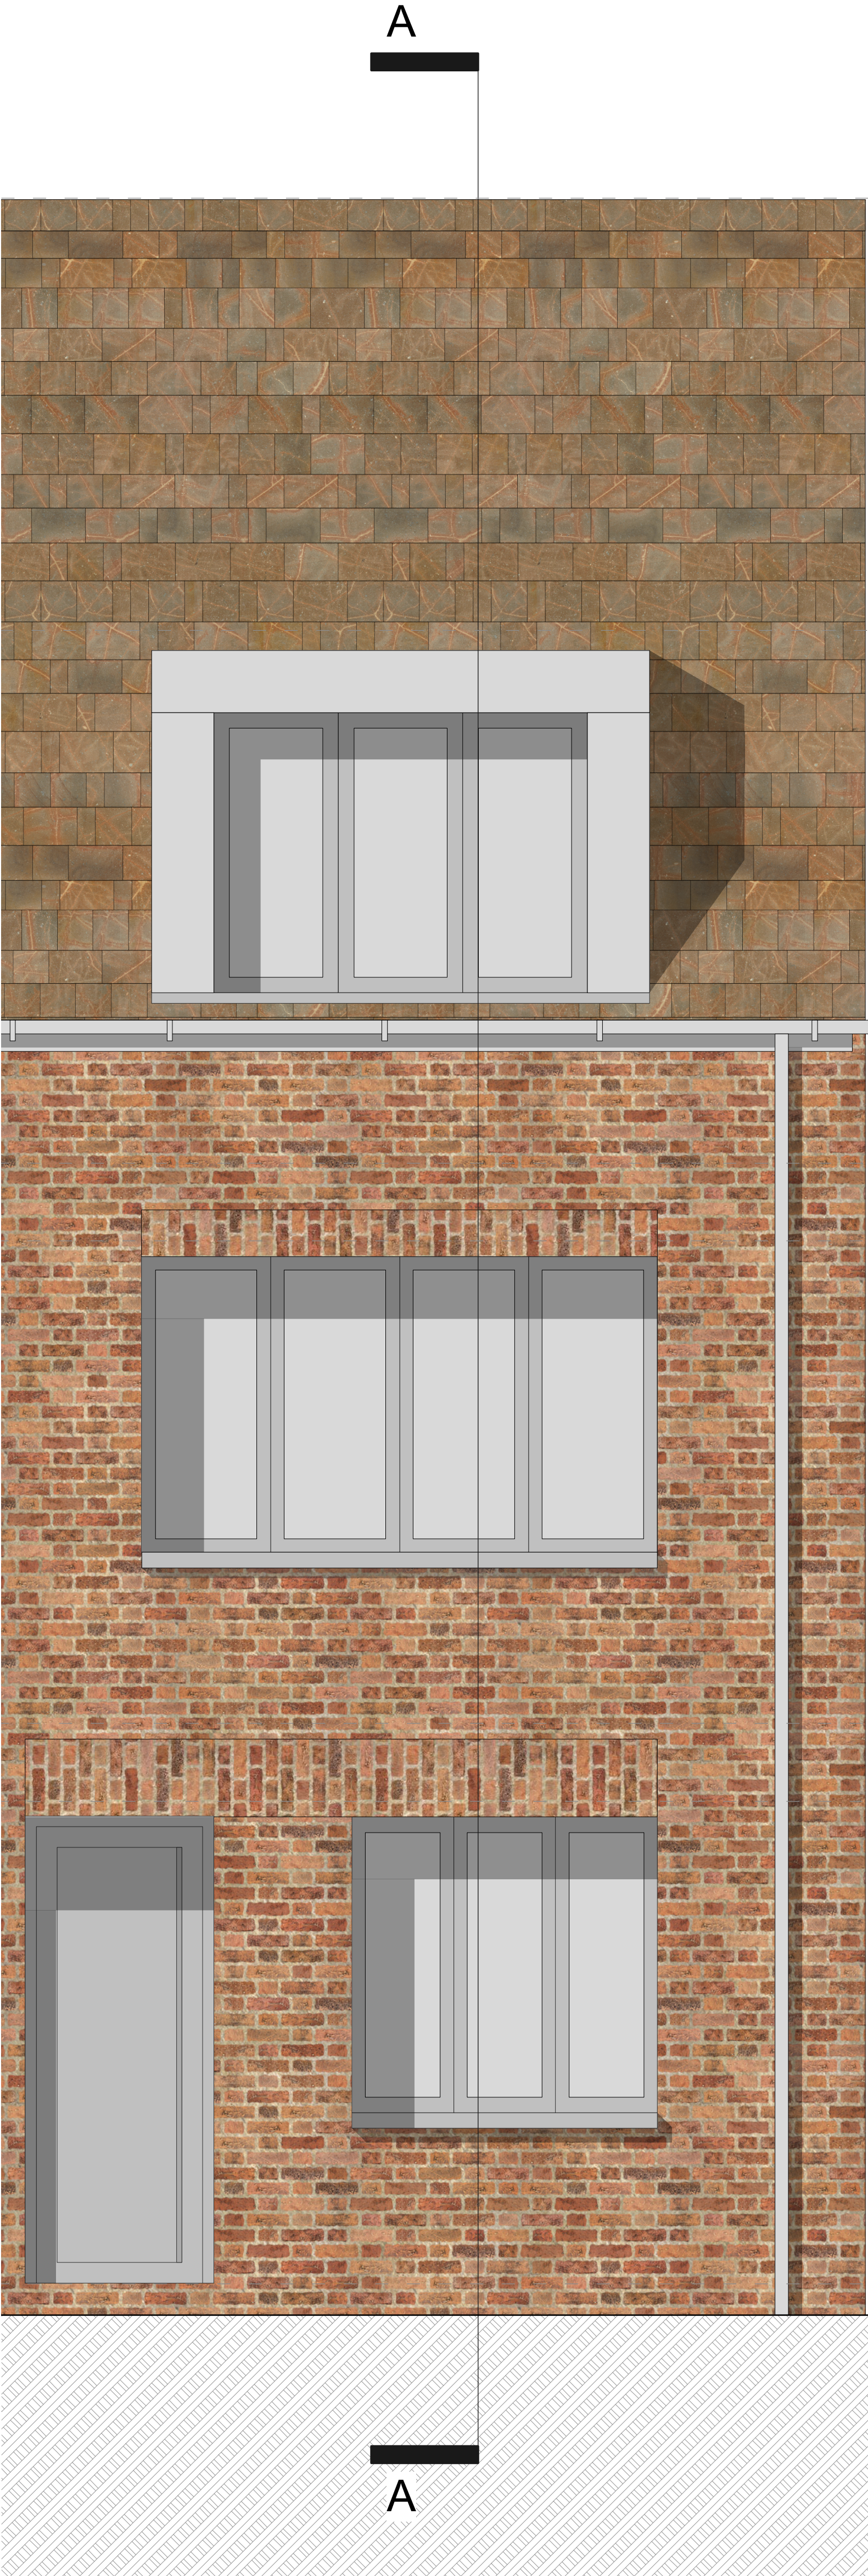

BLOCK TYPE A
FRONT ELEVATION
1:20

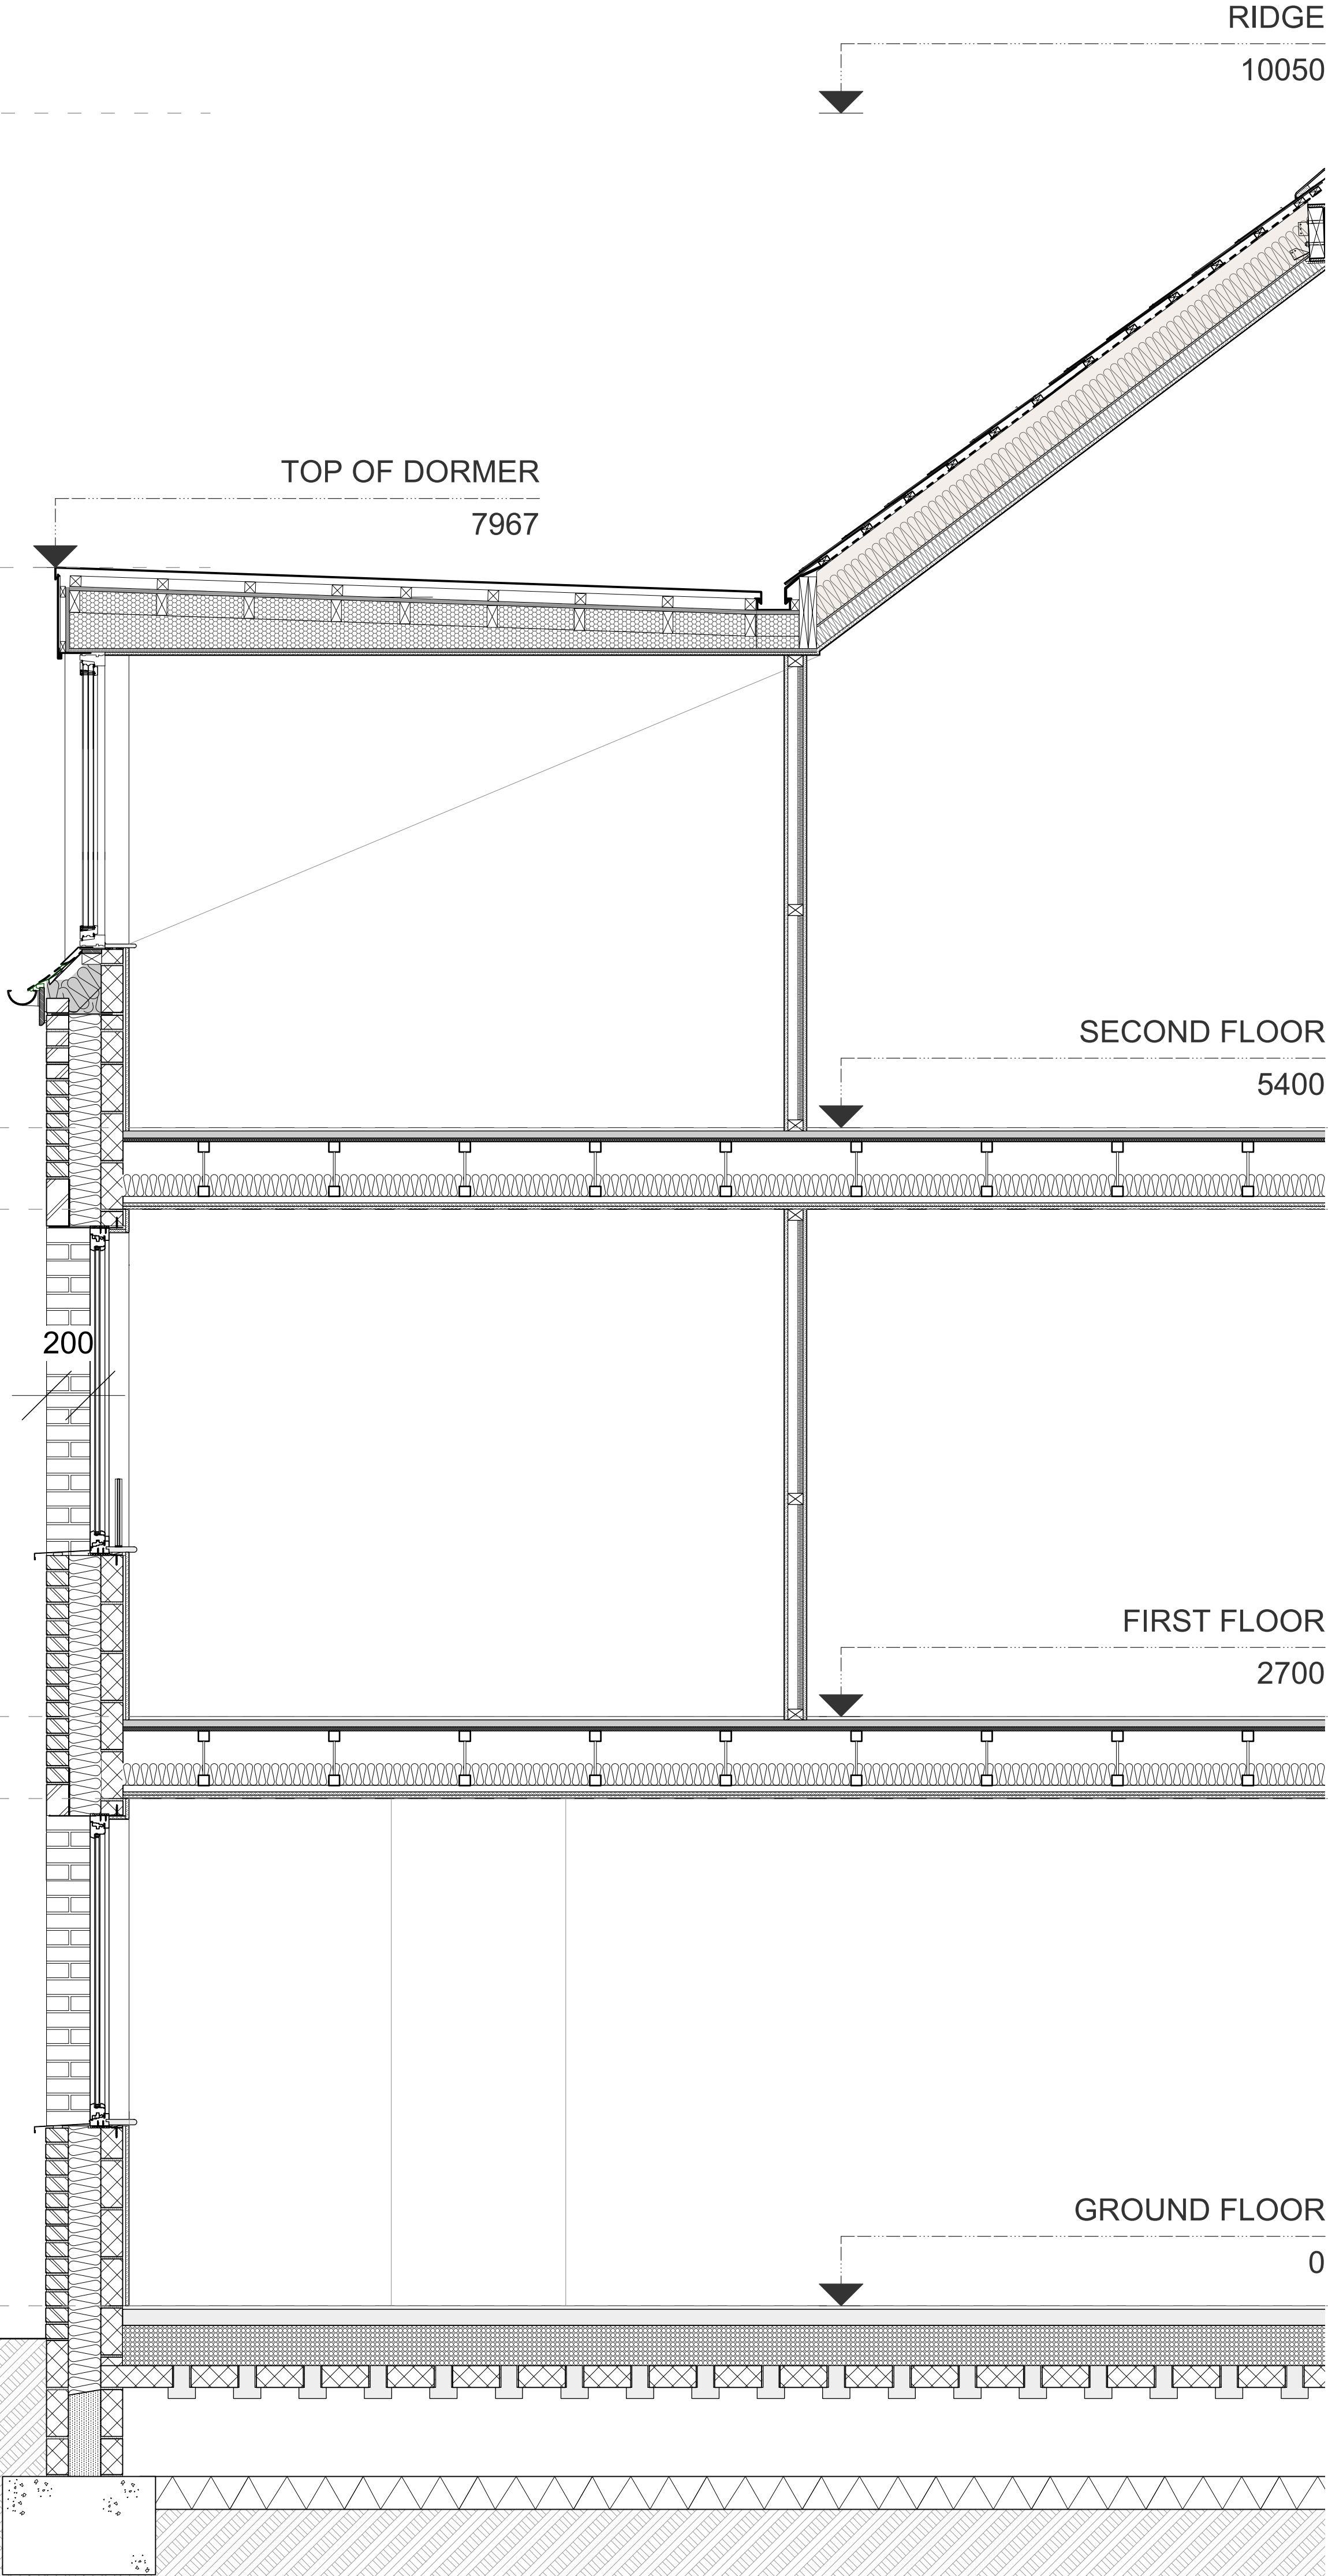

SECTION AA
1:20

PROPOSED DETAIL SECTION AA
1:20@A1

PLANNING

IMPORTANT NOTES:

REVISION	DATE	DESCRIPTION
A	21/02/25	AMENDED WINDOW TRANSOM

CLIENT: VIEWS
PROJECT: PROPOSED RESIDENTIAL DEVELOPMENT
ADDRESS: BURNAGE CRICKET CLUB, M19 1AX
DRAWING TITLE: PROPOSED DETAIL SECTION AA
SCALE: 1:20@A1
DATE: JANUARY 2025
DRAWING NO: AB15_P_1001A

OLLIER SMURTHWAITE ARCHITECTS
40 King Street, Manchester, M2 6BA
T 0161 883 0838
F 0161 883 0839
E mail@olliersmurthwaite.com