


The builder must check the site and the approved drawings before commencing the works and must take any working measurements as necessary. Any discrepancy in the drawing must be reported to the client .

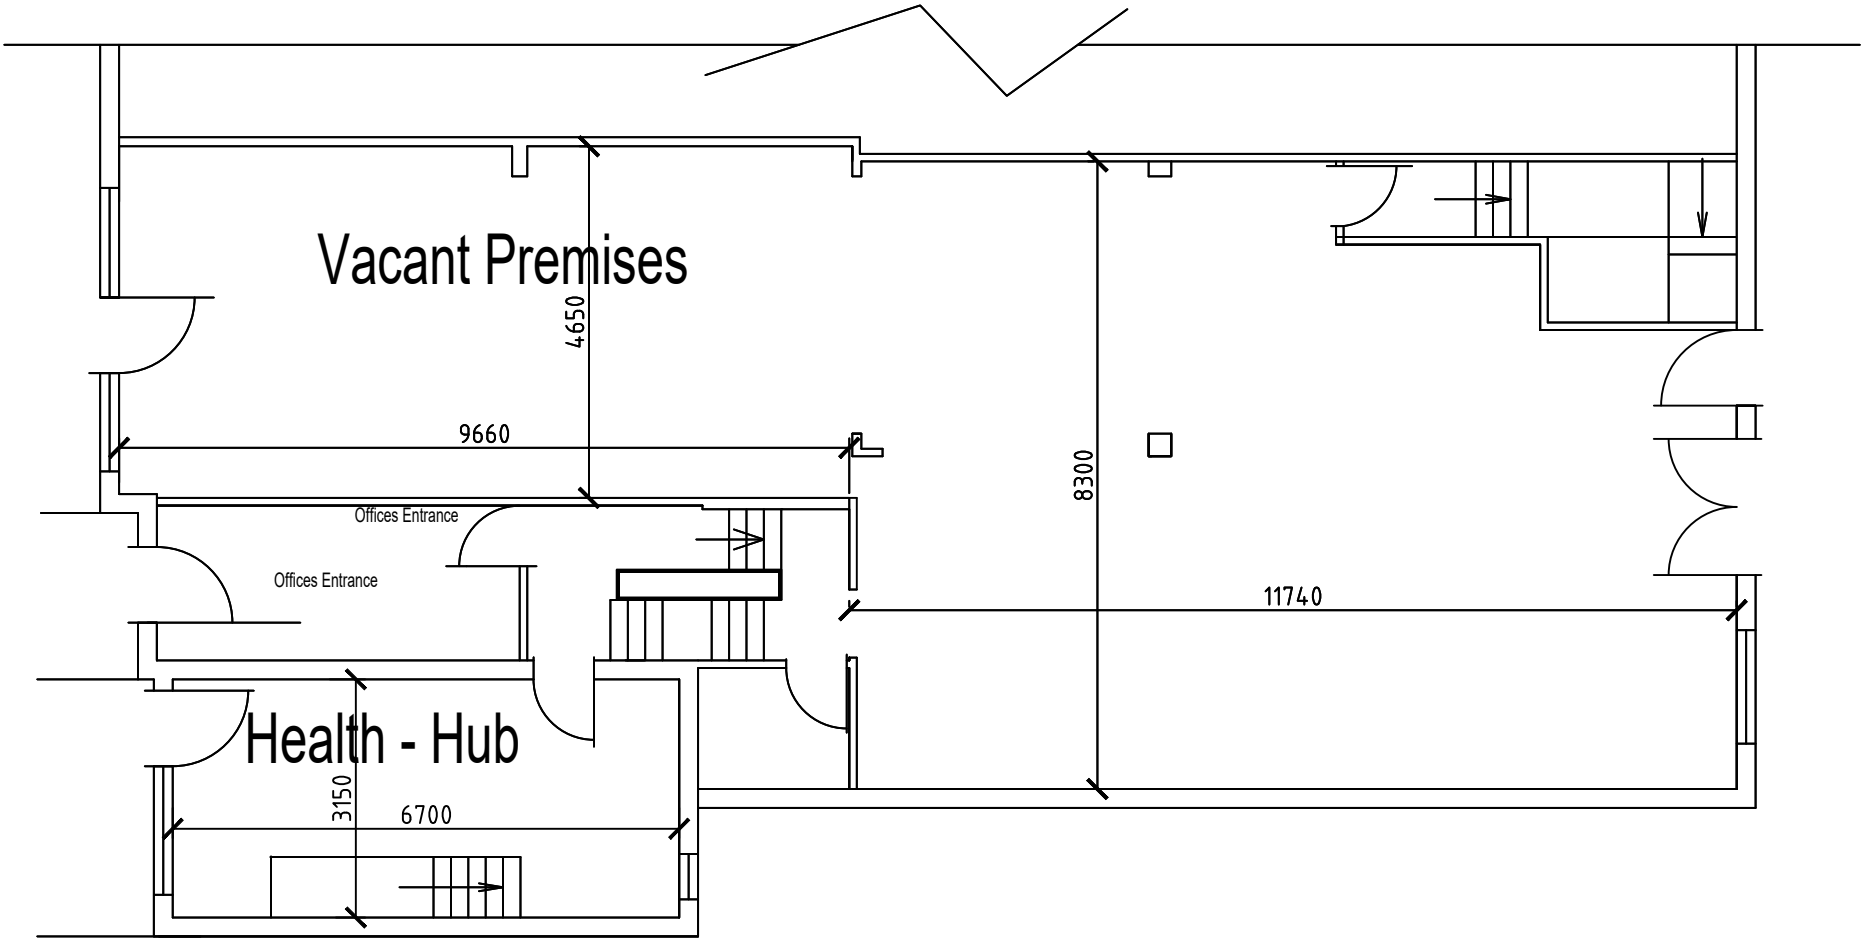

Ground Floor Plan

REVISION			initial	
no.	date	description		
A	11.03.25	Planning		

HSN

Engineering Design Services Ltd

428 Cheetham Hill Road Cheetham Manchester

M8 9LE, UK 01617956385,07940197333

project title	Proposed Sub Division of a Commercial Units into Individual Units .			
client	Mr Mohammed Saddique			
dwg. title	Existing Ground Floor Plan			
dwg.no.	sheet no.	scale.	job no.	
2A		1:100 @A3		
443 Cheetham Hill Road Cheetham Manchester M8 0PF				
drawn by.	checked by.	approved by.	date	
TZ		-	March 2023	