


AREAS		
TOTAL SITE AREA - 5,082.43m ² /1.26 ACRES		
EXISTING BUILDING (GIFA)		
Ground floor	1 882.73m ²	20 265.54ft ²
First floor	1 910.53m ²	20 564.77ft ²
TOTAL	3 793.26m ²	40 830.31ft ²

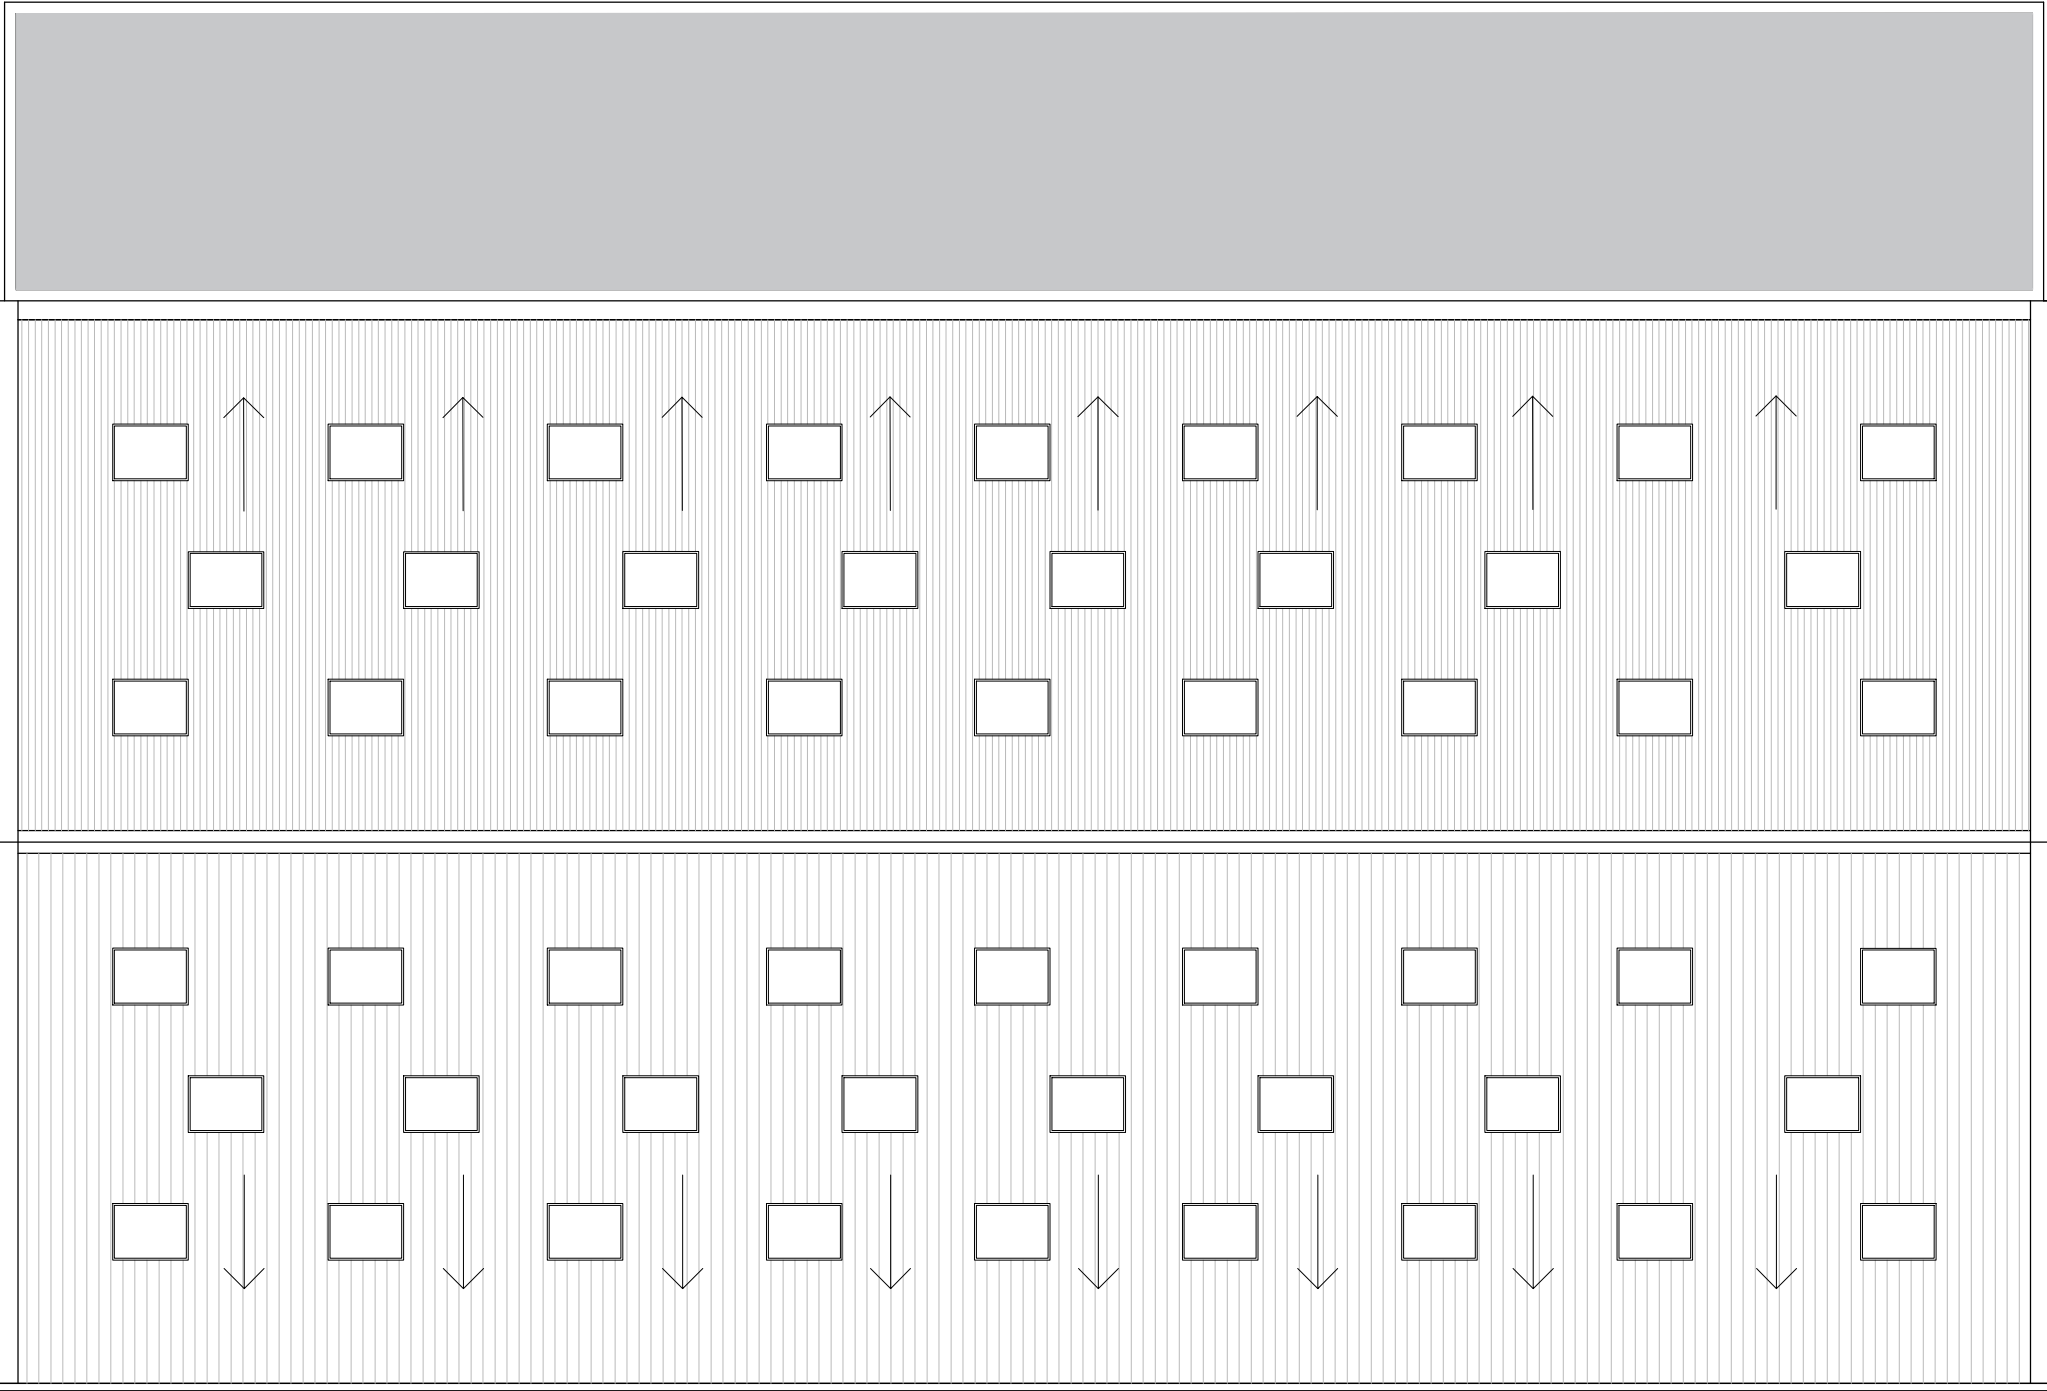

Scale: 1:200

PLANNING APPLICATION DRAWING ONLY

TEW AND SMITH

ARCHITECTS AND SURVEYORS

Drawing issue:

Revisions:

Project:
SAFESTORE
PROPOSED NEW BUILDINGS
CHEETHAM HILL ROAD
MANCHESTER, M8 8LW

Title:
EXISTING ROOF PLAN

Date: 13.12.2023	Drg No. 4664-04	Rev. -
Scale: 1:200@A3		
Drawn: ER		
Checked: BF	© Proprietor: Tew and Associates Limited	

QUOITS HOUSE, 4 HARBOROUGH ROAD,
KINGSTHORPE, NORTHAMPTON, NN2 7AZ
TEL: (01604)791197 FAX: (01604) 717991
EMAIL: architects@tewassociates.co.uk
WEB: www.tewassociates.co.uk