


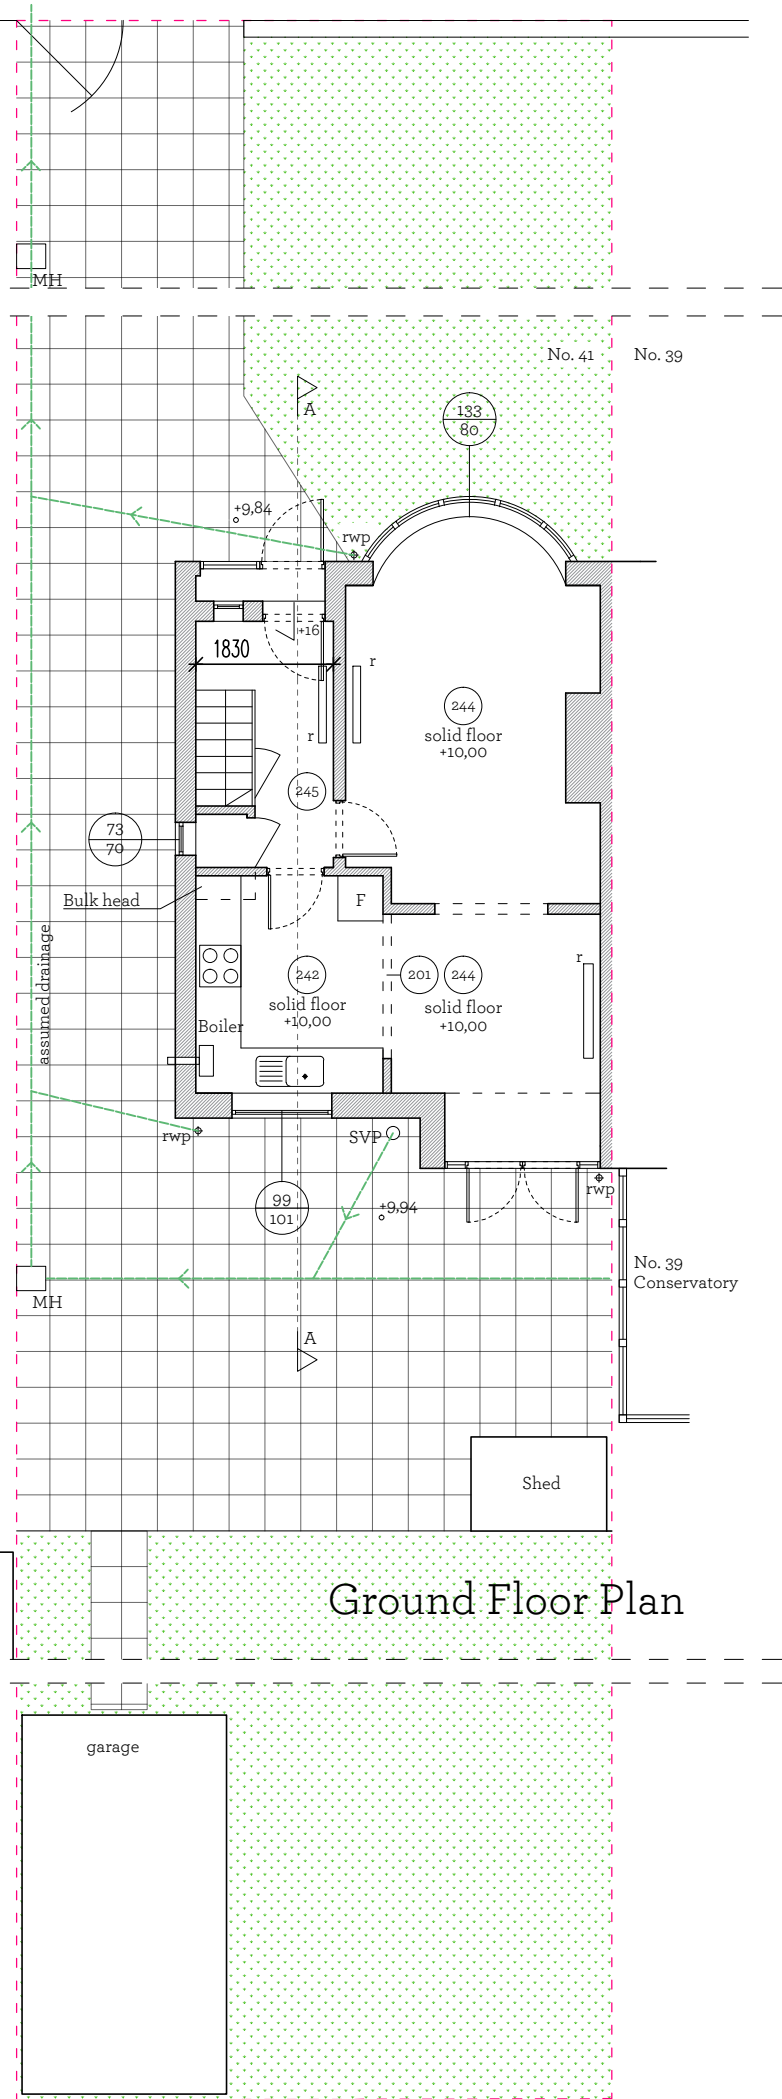

First Floor Plan

[illegible]
PRIDE RD. The architect your home deserves

©Pride Rd. Ltd. 2016. All rights reserved. This drawing must not be reproduced without permission. Do not scale from this drawing. All dimension are in millimeters unless otherwise stated. Any discrepancies should be reported to the Architect. Nr.
Contractor must check and confirm all dimensions on site prior to manufacture. Concept design drawings are not suitable for planning applications or Building Regulations applications. Client and Contractor to ensure that structural design has been approved by a Building Inspector and works in general to be approved by a Building Inspector.

Stage: Existing Plans		Client: Carol Opdebeek				
Title: Existing Floor Plans		41 Buckingham rd., Chorlton-Cum-Hardy				
		Project: Manchester M21 OSB				
		Date: 08/01/25	Drawn: LZ	Job no: M572	No. 01	Rev: -