


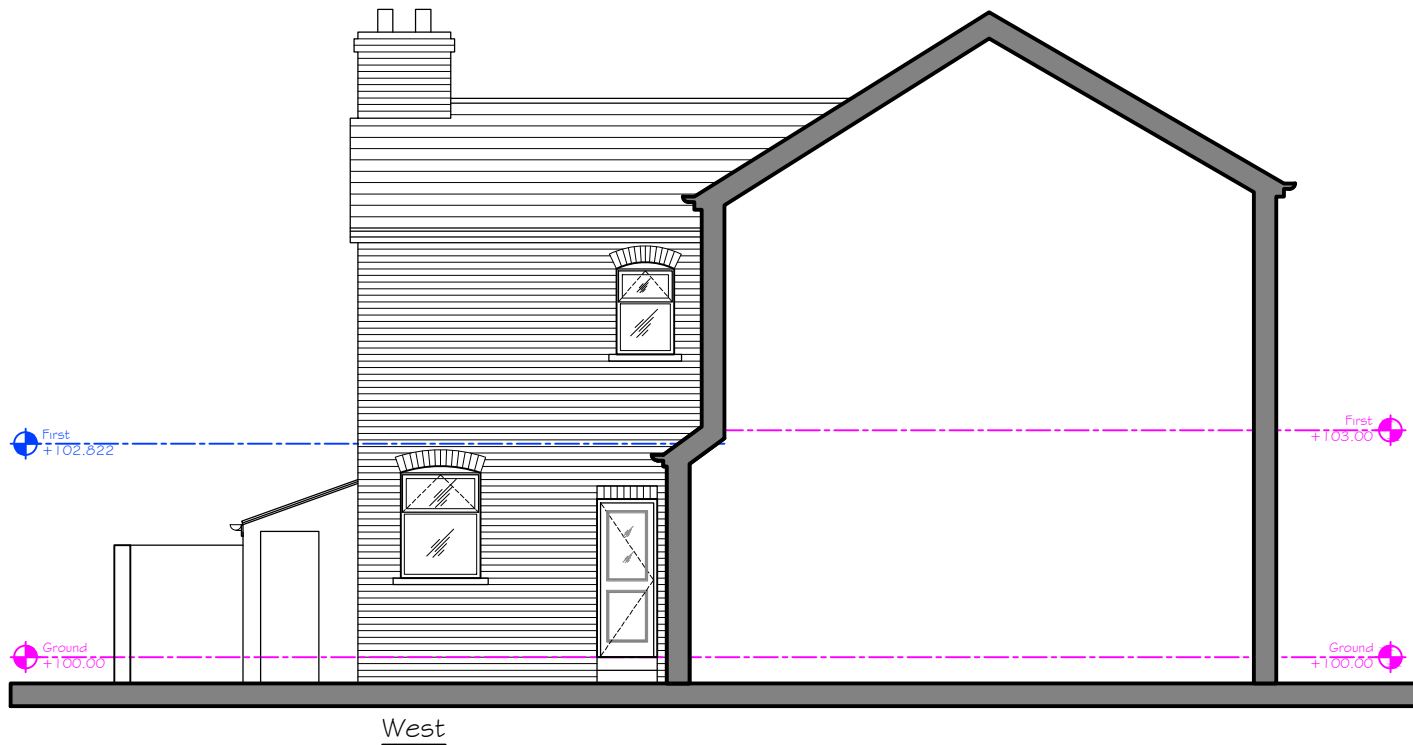

Revision	Description	Int.	Date
----------	-------------	------	------

PLANNING

 47A Park Lane, Portland, Devon, SA1 2 1RD Tel: 01235 403 516 Fax: 01235 403 515 Email: info@pzd-architects.co.uk		Project: 28 Bankfield Avenue, near single storey extension and dormer extension	
		Client: 	
Drawing No: NR279-PL-106		Rev: -	Drawing Title: EXISTING WEST ELEVATION
Drawn By: D.J.J.	Checked: J.Albutt	Scale: 1:100@A4	Date: 28.11.2024