


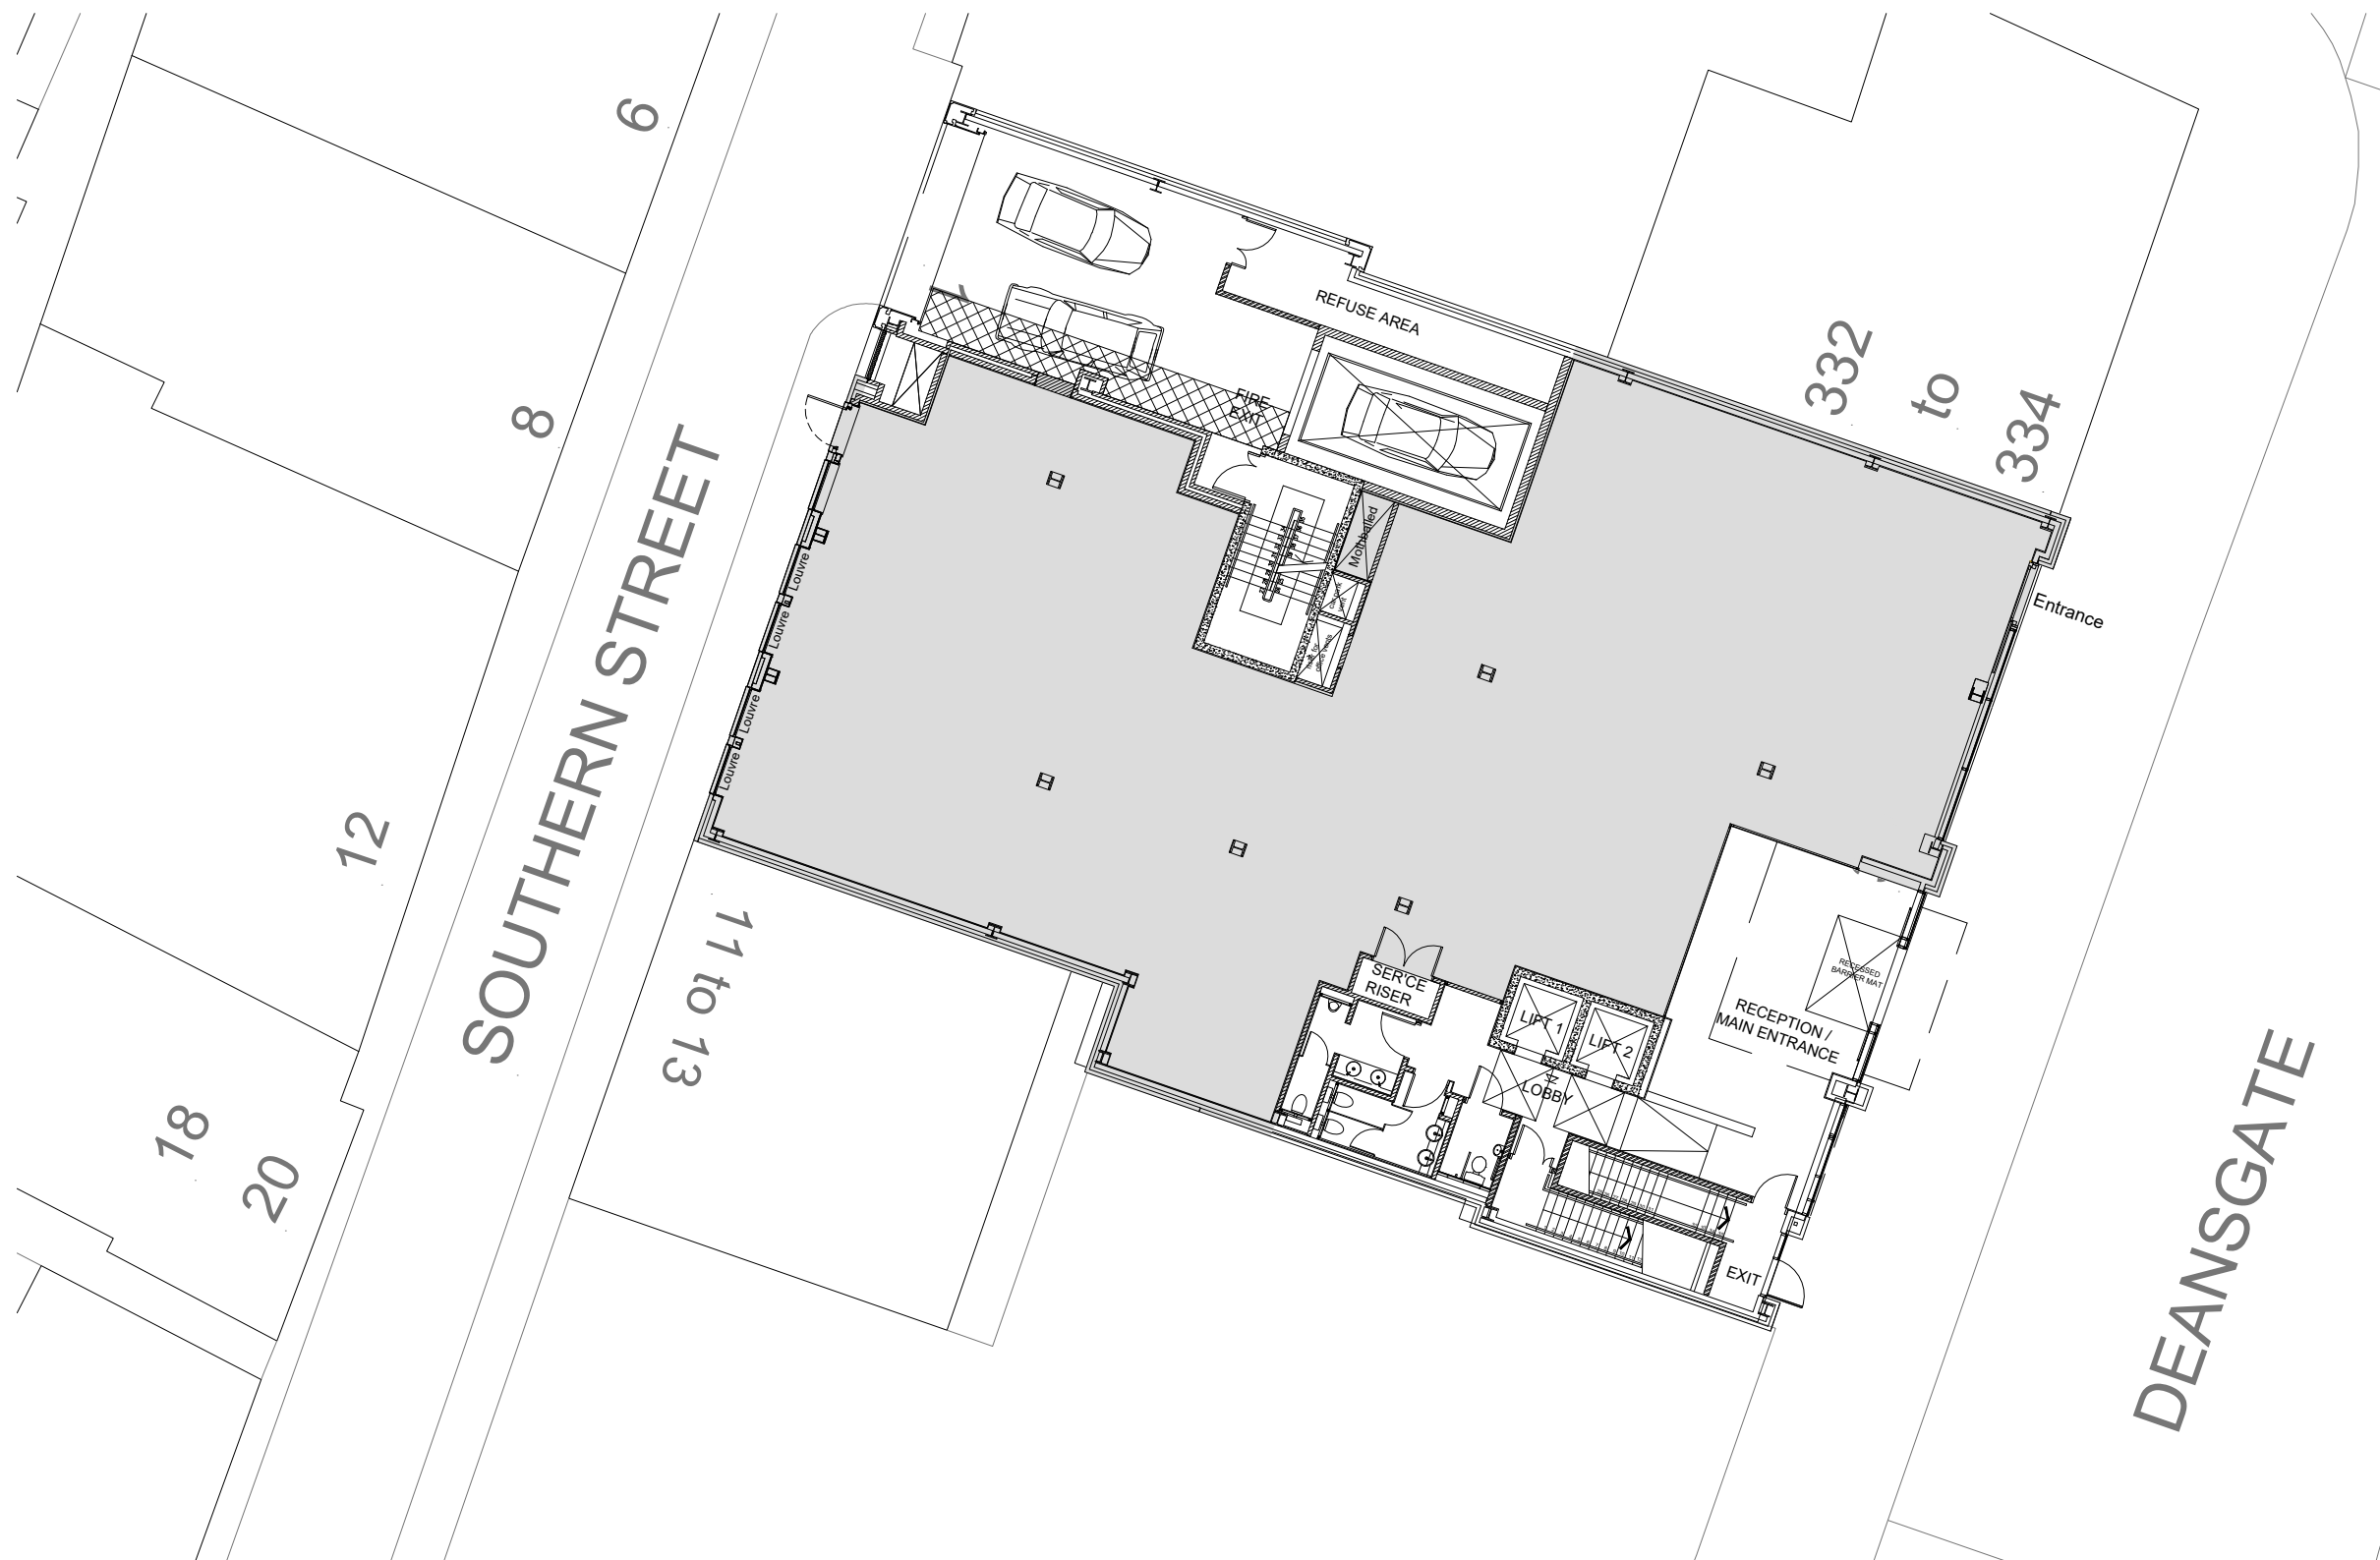

340 Deansgate
Manchester

Ground Floor Plan
Scale 1:200 @ A3

	REV.	DESCRIPTION	DATE	INITIALS	NORTH 	CLIENT	DMWR DMWR Architects Limited 16-18 Hatton Garden London EC1N 8AT PROJECT 340 Deansgate Manchester M3 4LY Architects t 0207 870 3779 e mail@dmwr.co.uk www.dmw.co.uk				
						JOB REFERENCE 24.16854 SCALE 1:200 @A3 DRAWN ZV					
							DRAWING Proposed Ground Floor Plan PROJECT CODE XA-DNSG_XXX ORIGINATOR DMWR DIVISION Z07 LEVEL 00 DRG. NO. PL-A-2003 REV V1				
All drawings are subject to full site survey. All dimensions are to be checked on site.		0m 4m 8m 12m 16m 20m 200 scale 			PLANNING						