



LEGEND

Site Boundary

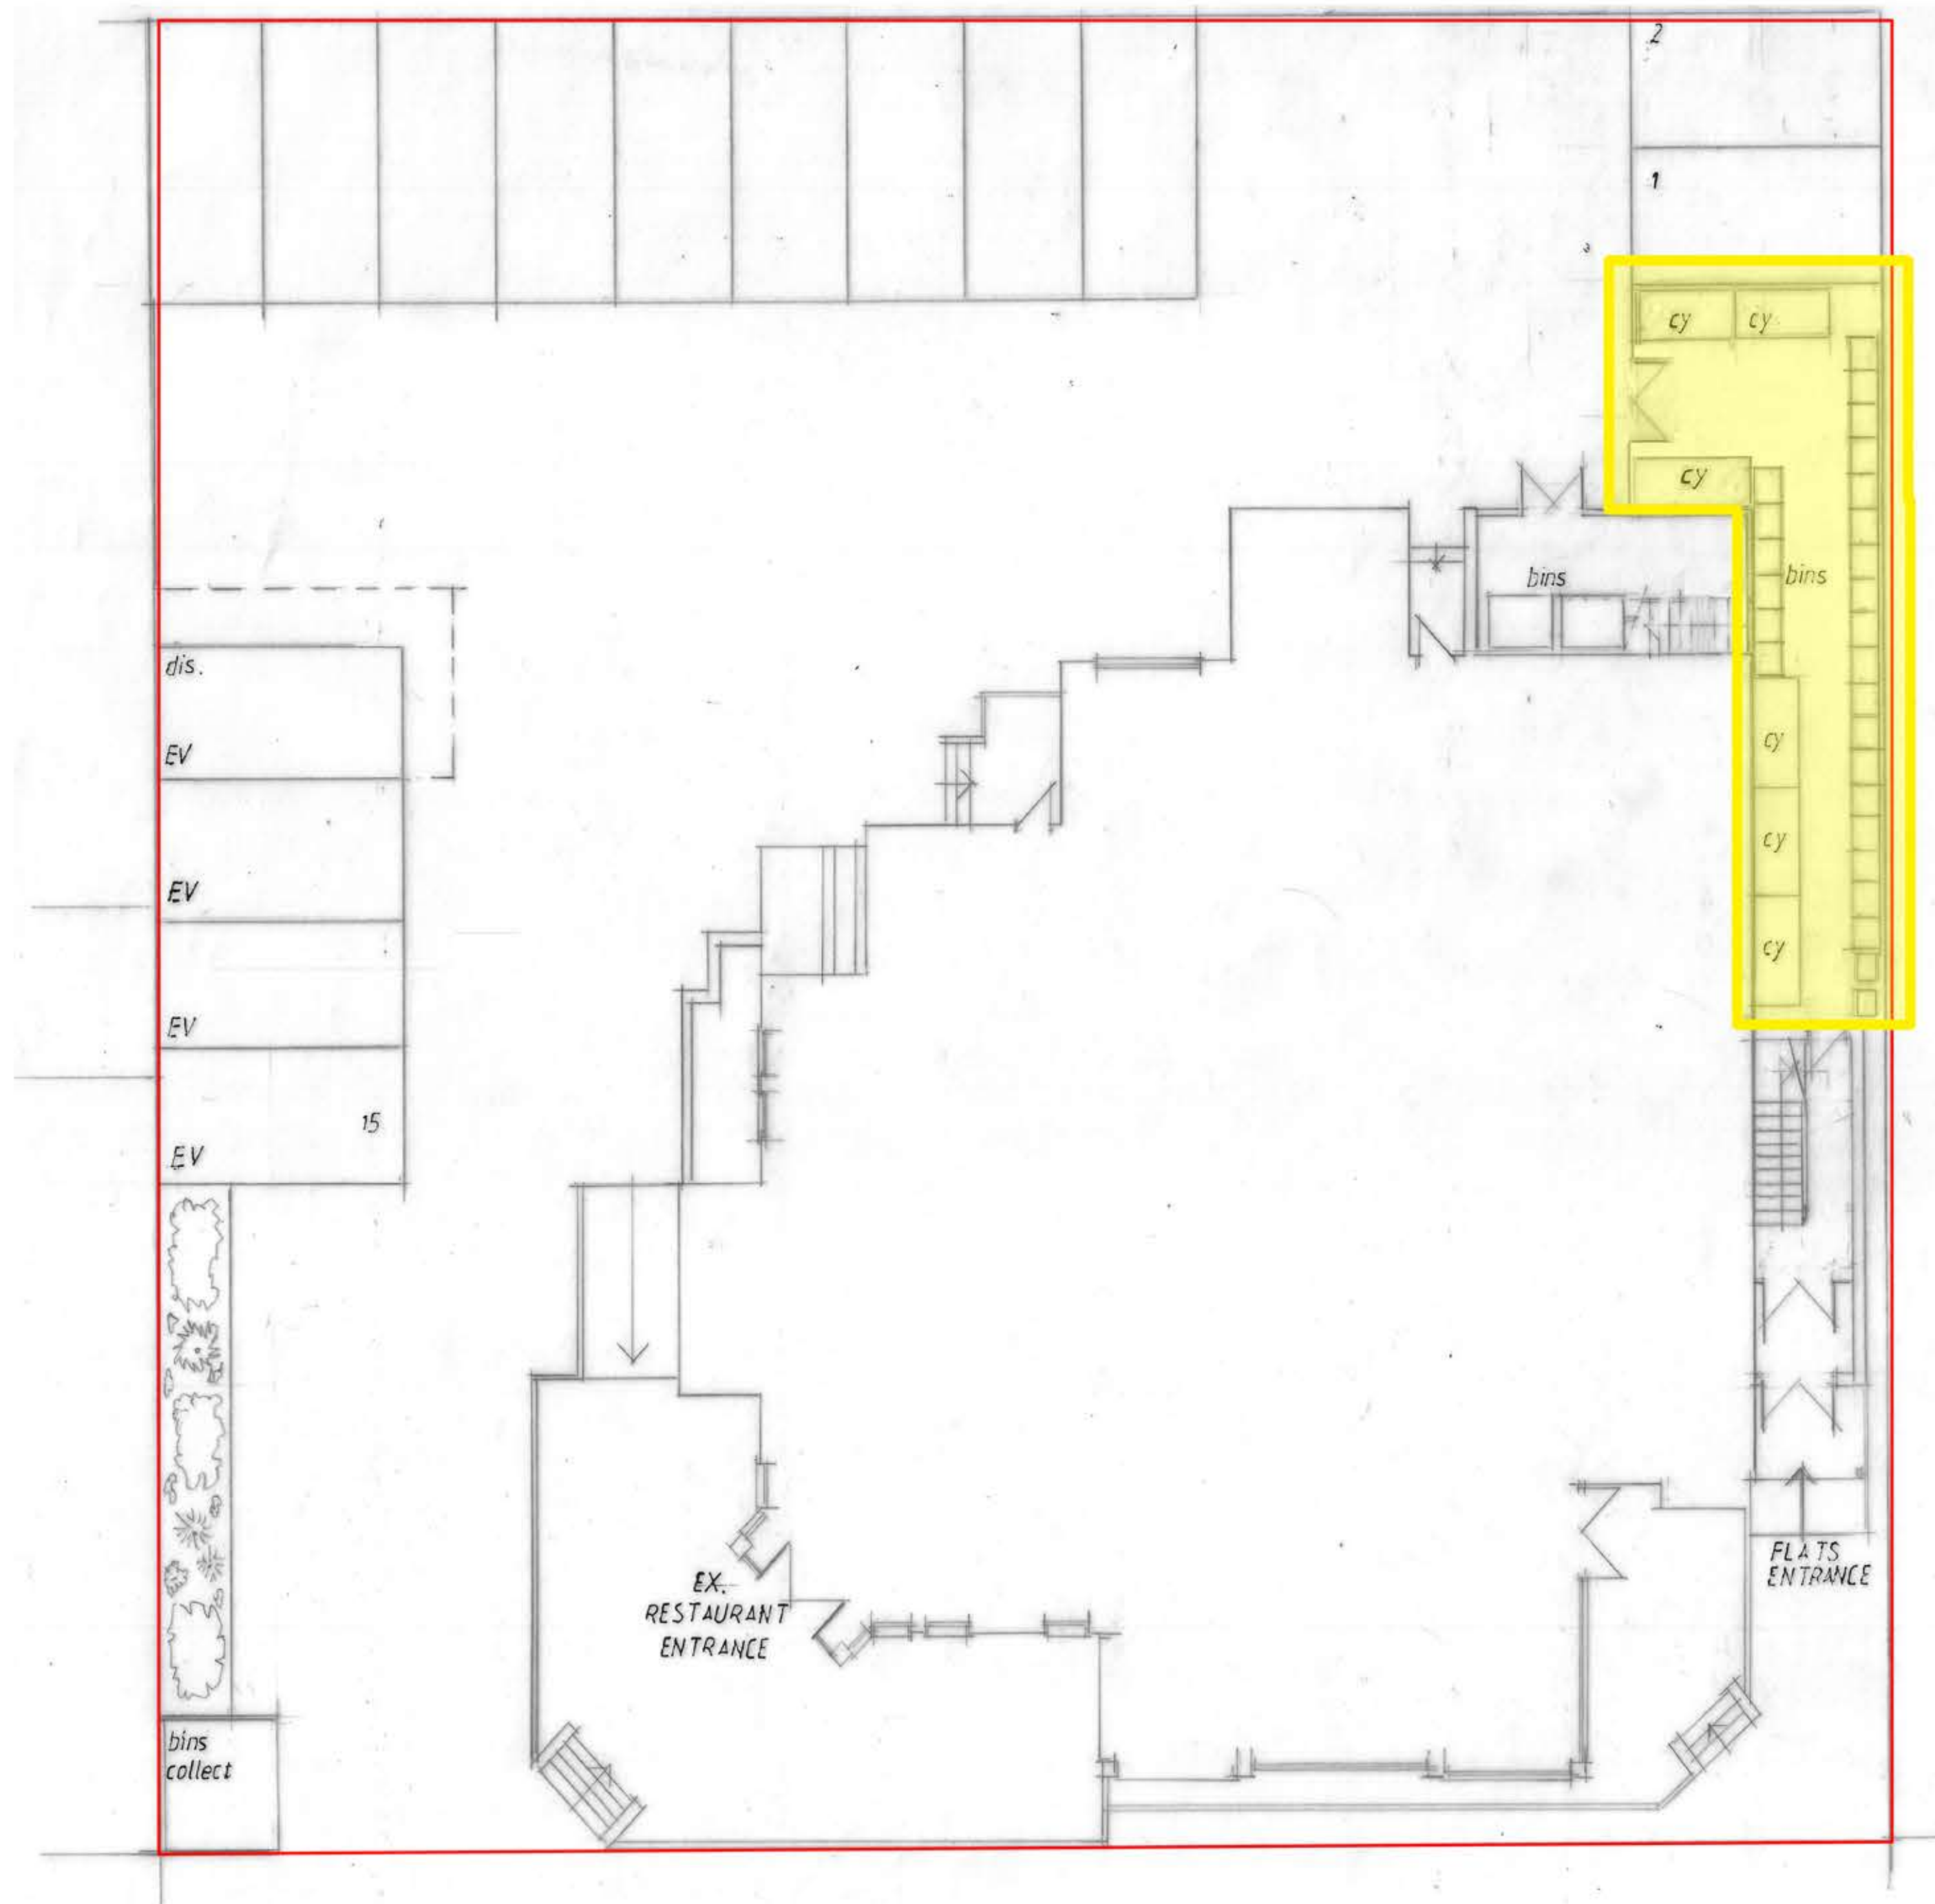

1 Site Plan - Key Plan
1:100

Secure locked gate.
Access to the bin
store restricted to the
residents.

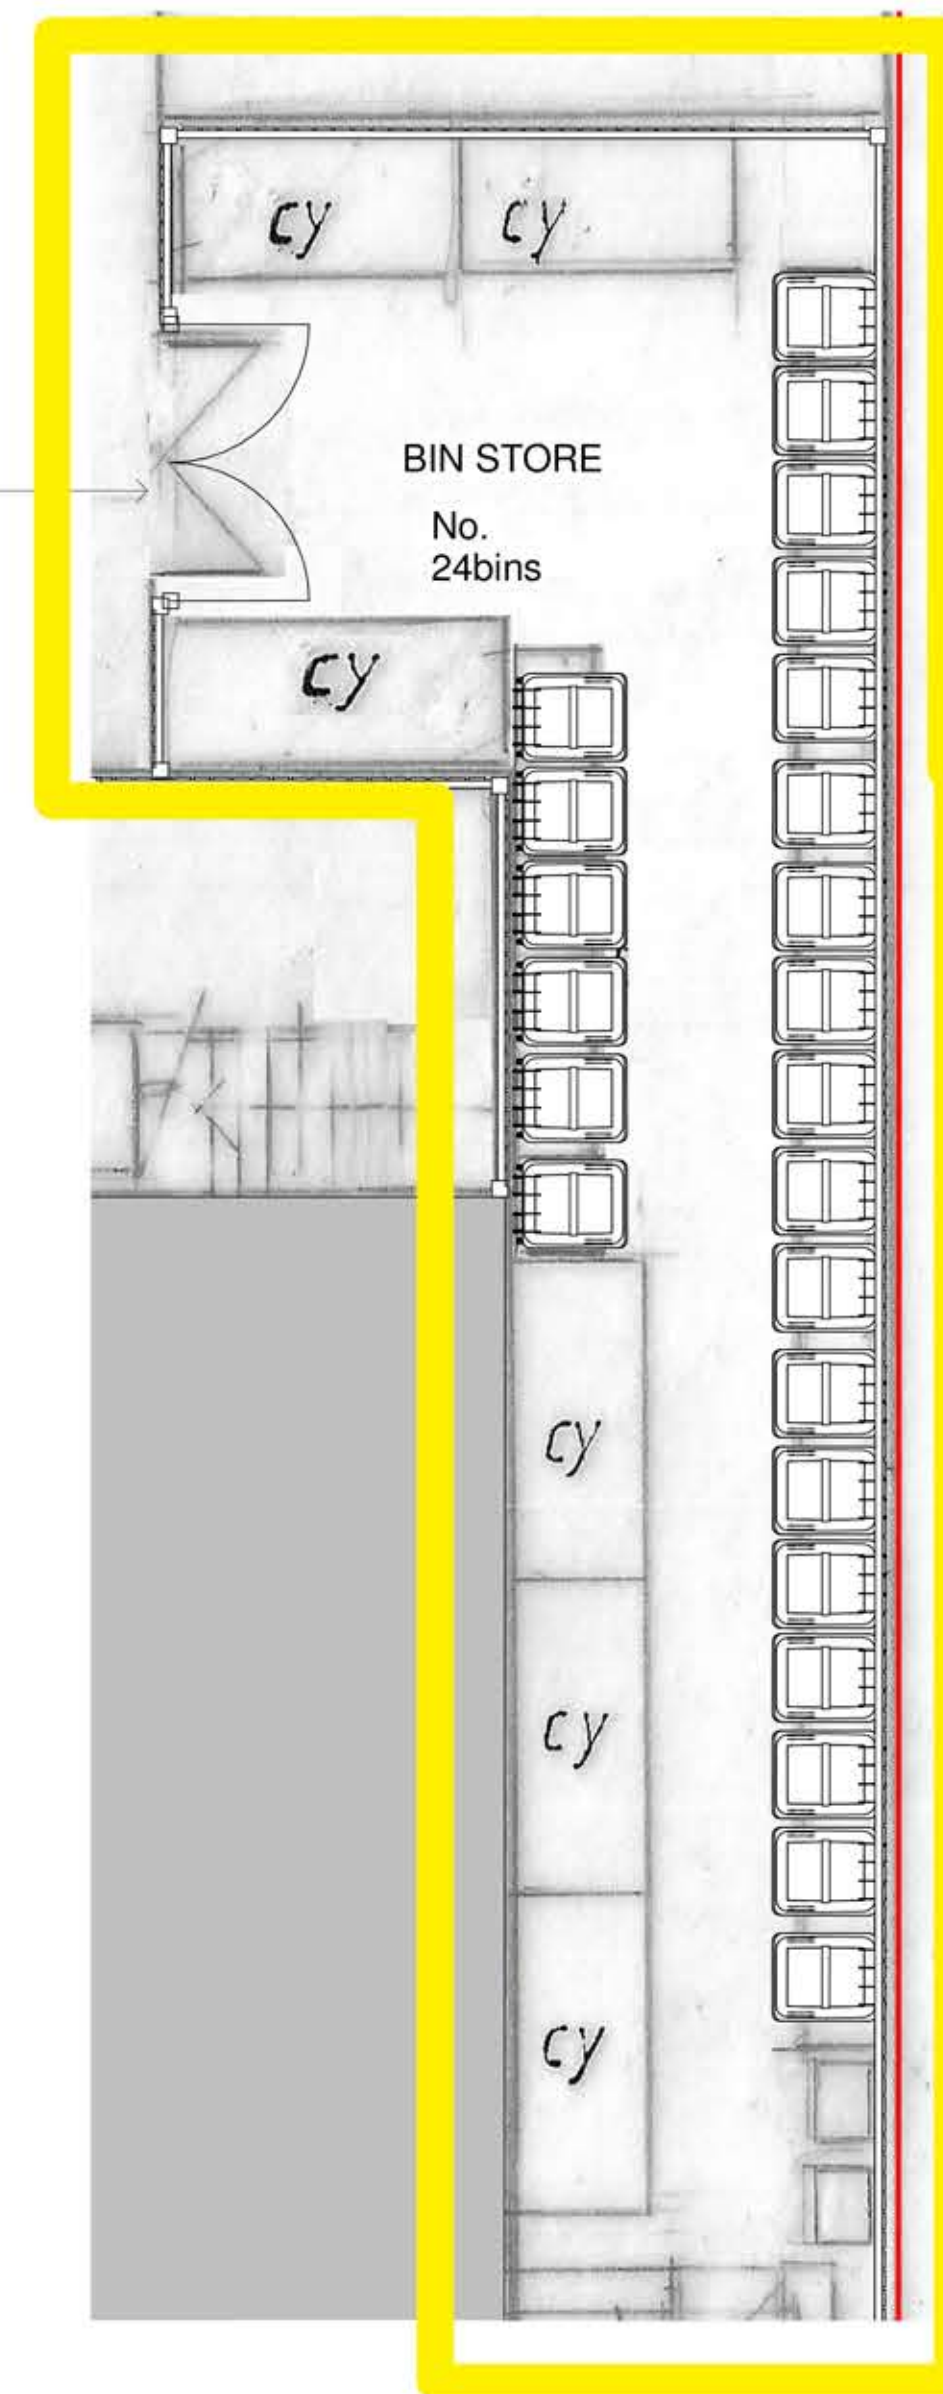

3 Bin Store Detail Plan
1:50

P2	30/01/25	SA	SH	Amended Bin Store	
P1	03/12/24	SA	SH	Initial Issue	
No.	Date	Dwn	Chk	App	Revision or reason for issue

Client
Land Investments Manchester Ltd

create **it** studios
leave an impression

Create It Studios (NW) Ltd
Universal Square
Deansgate Street North
Manchester
M12 6JH
0161 947 6165
info@createitstudios.co.uk
www.createitstudios.co.uk

Project Title
5-7 Wilbraham Rd, Fallowfield, Manchester M14 6JS

Scale / North Point
As indicated

Drawing Title
Unnamed

Drawing Number	A1578(02)AP007	Revision	P2
Drawing Status	Preliminary		