


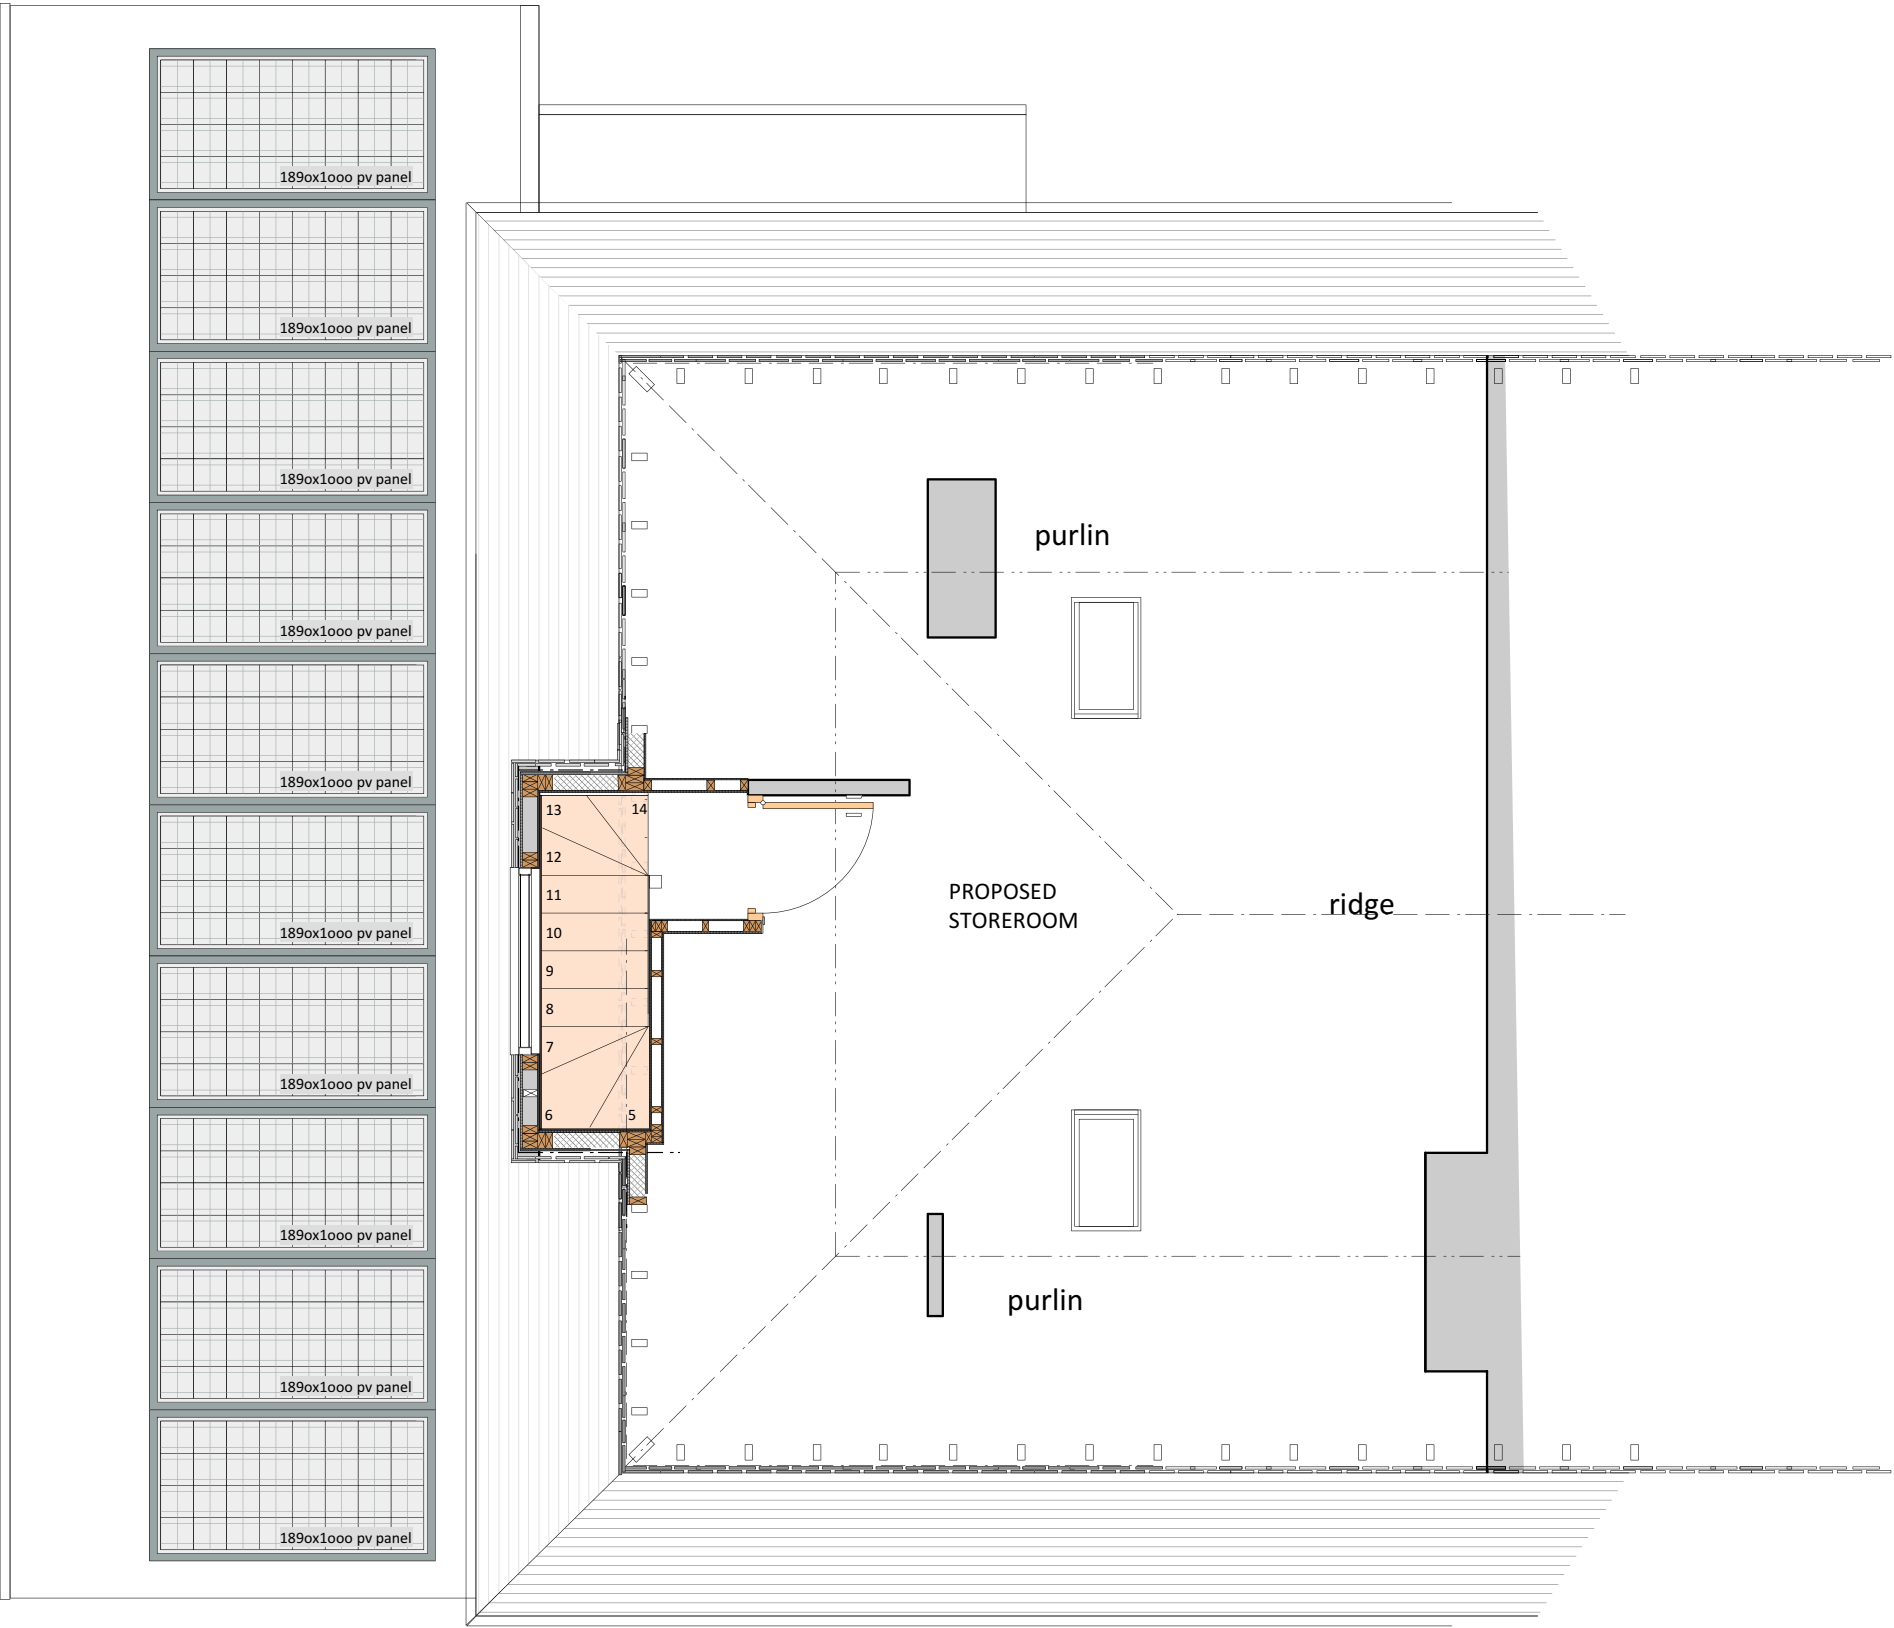

ATTIC FLOOR PLAN
as proposed
scale 1:50@A3

SUBJECT TO
HOUSEHOLDER PLANNING
&
BUILDING REGULATIONS APPROVAL
Commencement on site before full
Building Regulation approval at own risk

Revisions

Proposed Construction of Second Storey
Side extension and Side Dormer
at
253 Blackley New Rd.
Manchester
M9 8FS

client
Mr. Mahmood Arshad

drawing ATTIC FLOOR PLAN as proposed	date Feb 2025 drawing 4 scale as indicated @ A3
status Householder Planning Submission	rev.