




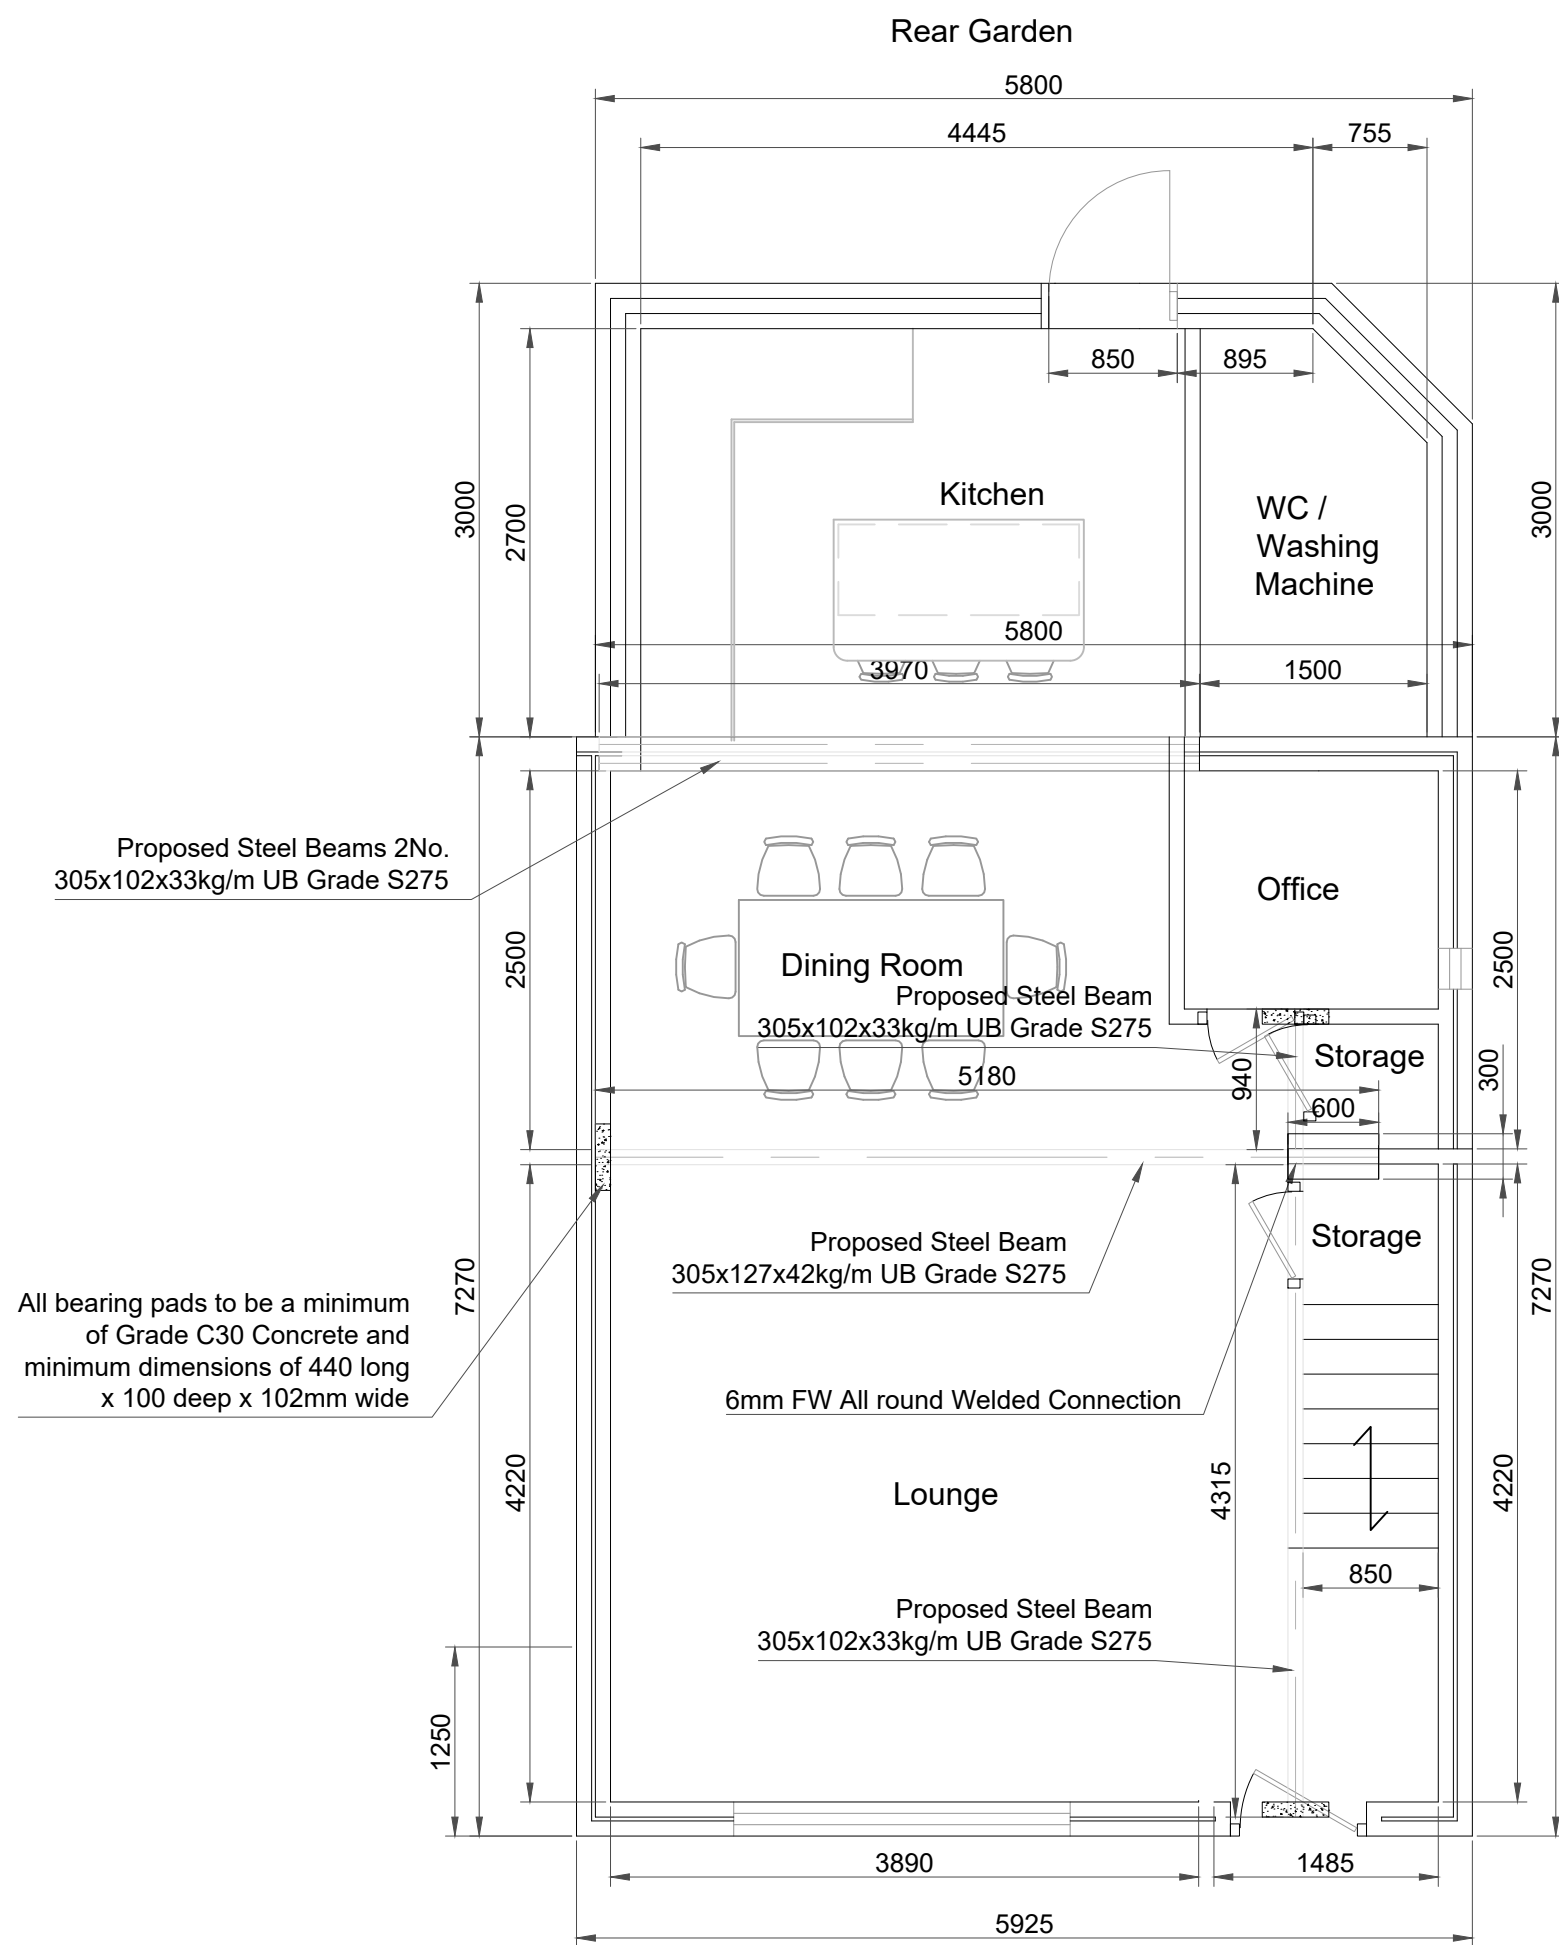


Proposed Ground Floor Plan

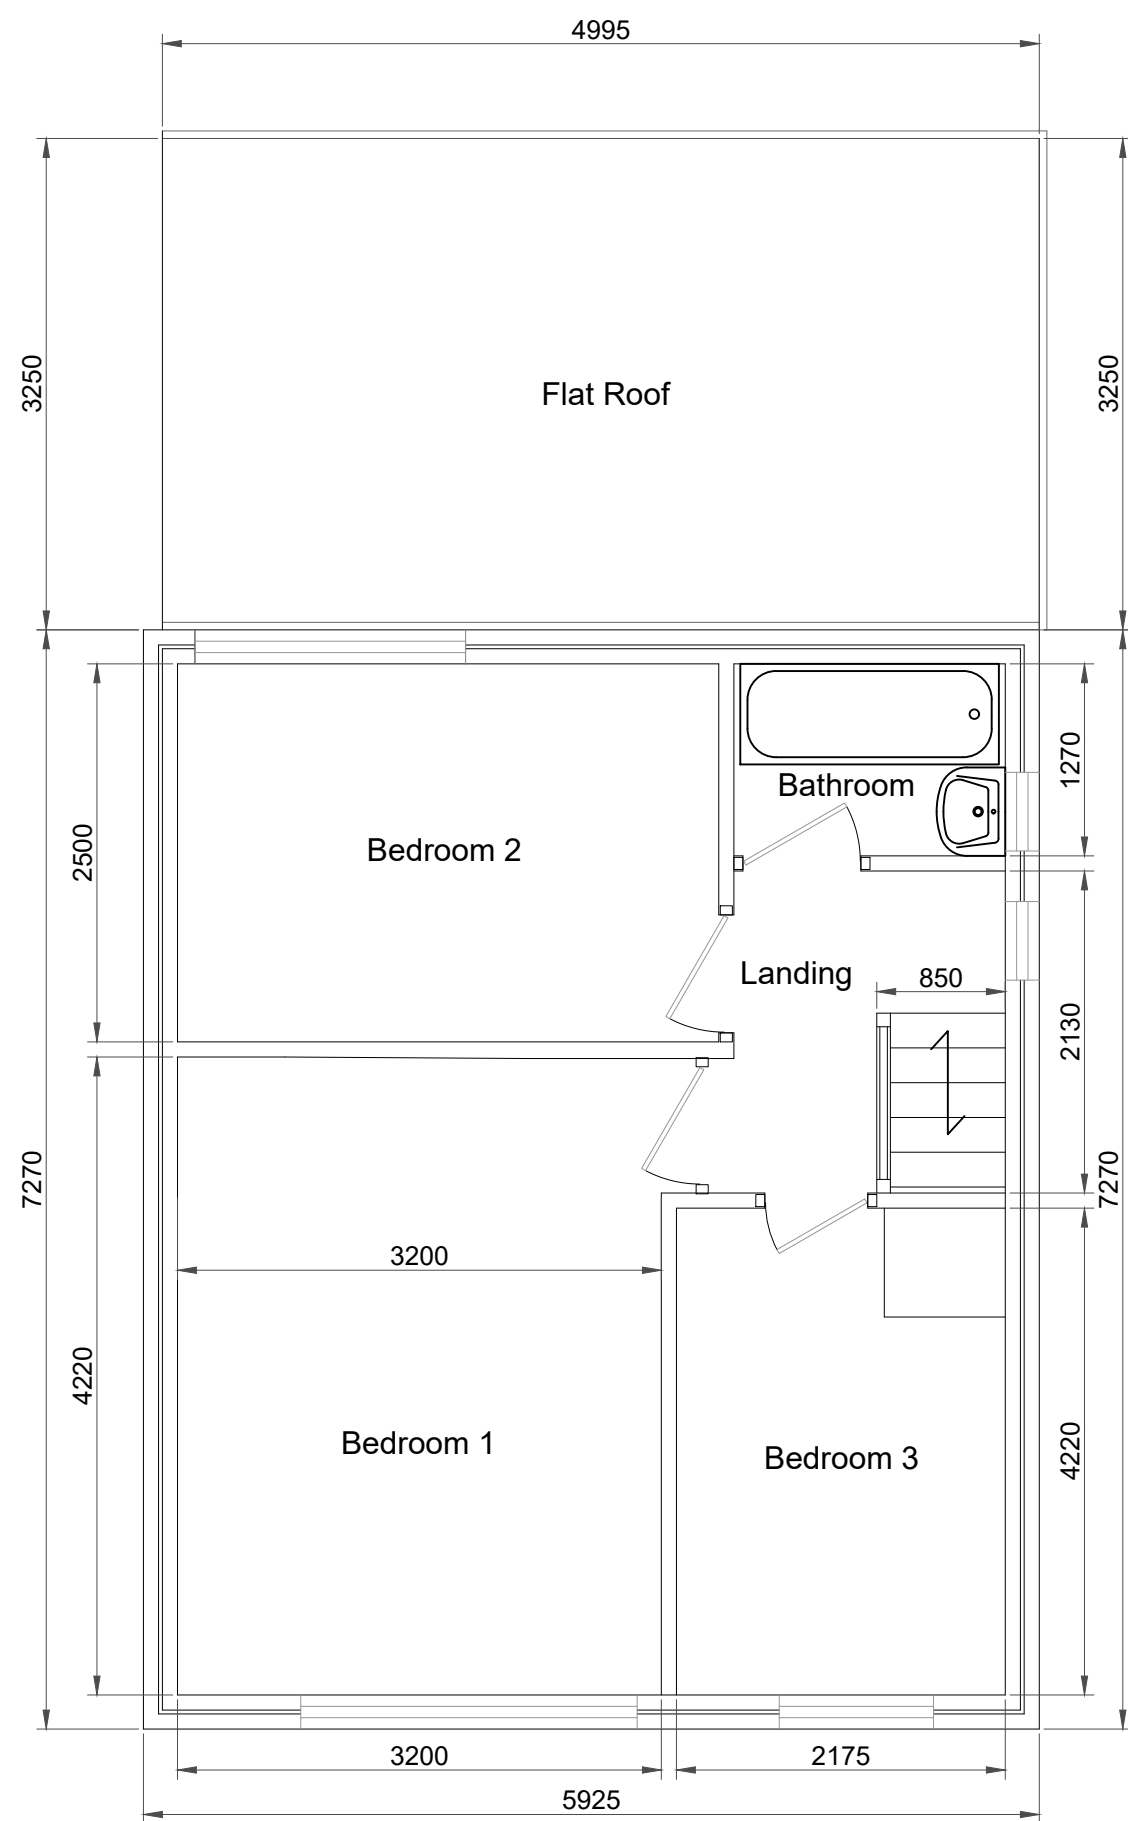

Proposed First Floor Plan

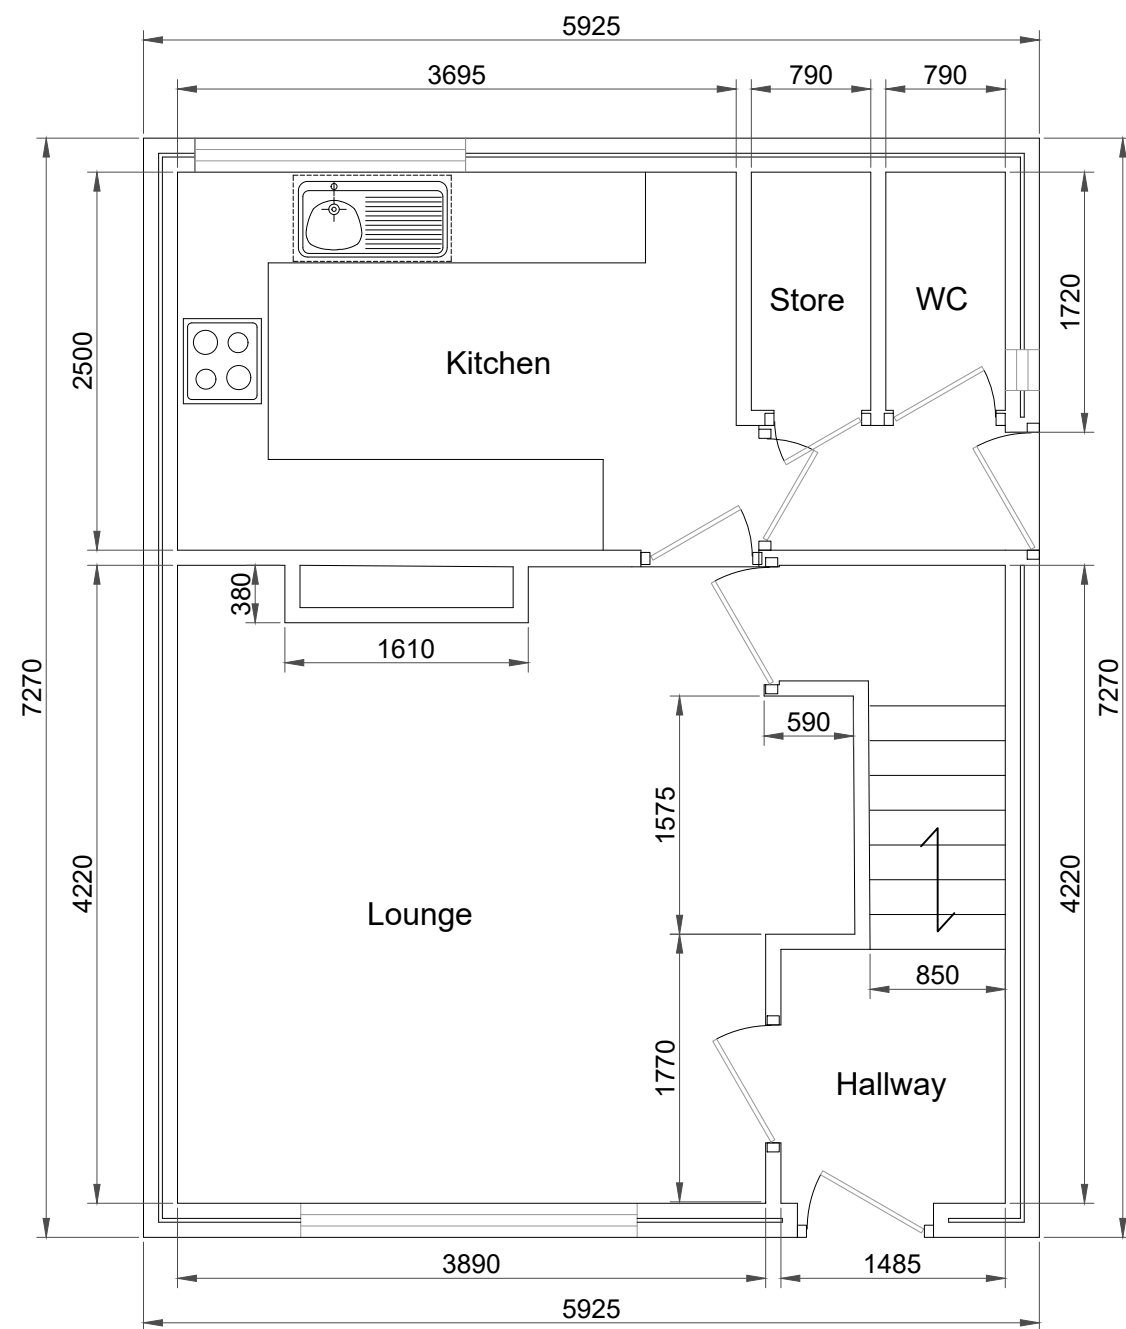

Existing Ground Floor Plan

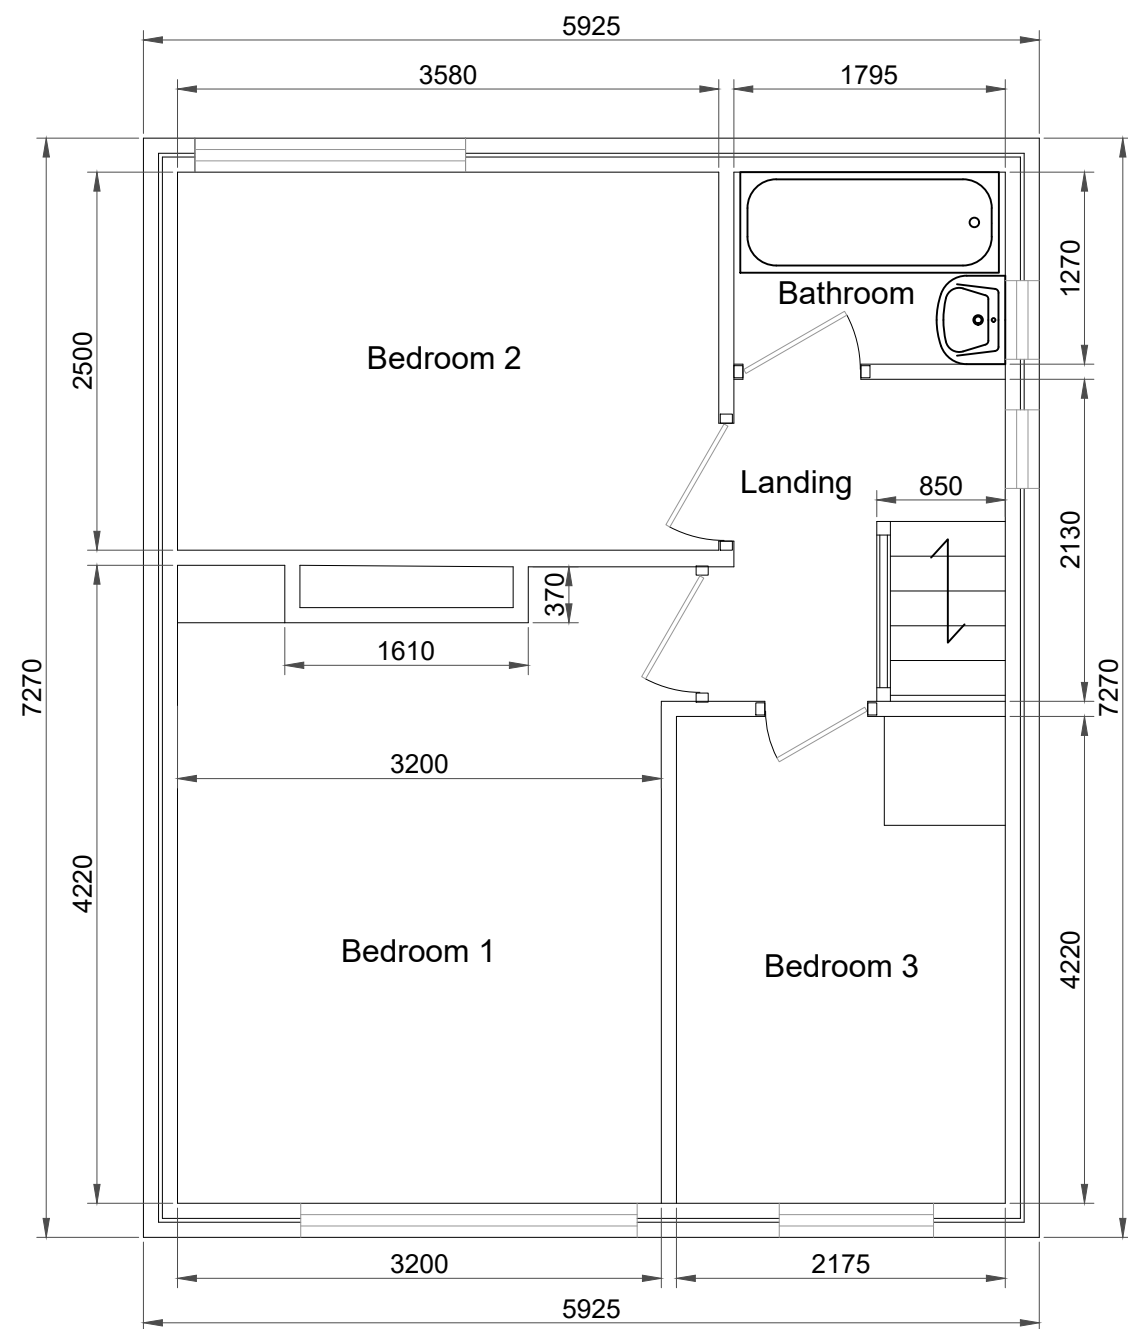

Existing First Floor Plan

Notes:

1, All dimensions are in millimetres unless otherwise noted.

E	Construction Issue	ALN	02/25
D	Revision from RHS to UB Steel	ALN	07/23
C	Revised Extension Layout	ALN	07/23
B	Revised Extension Layout	ALN	07/23
A	First Issue	ALN	06/23
REV:	DESCRIPTION:	BY:	DATE:
STATUS:		For Information	



Nicholson Associates

CLIENT:	Mr & Mrs Kasaras c/o 16 Western Circle, Burnage, Manchester M19 1HH
ARCHITECT:	N/A

SITE: 16 Western Circle, Burnage, Manchester M19 1HH			
TITLE: Proposed Single Storey Rear Extension Floor Layout Plans			
SCALE AT A1: 1 : 50	DATE: Jun 23	DRAWN: ALN	CHECKED: LS
PROJECT NO: NA2023-002	DRAWING NO: NA2023-002-001		REVISION: D