


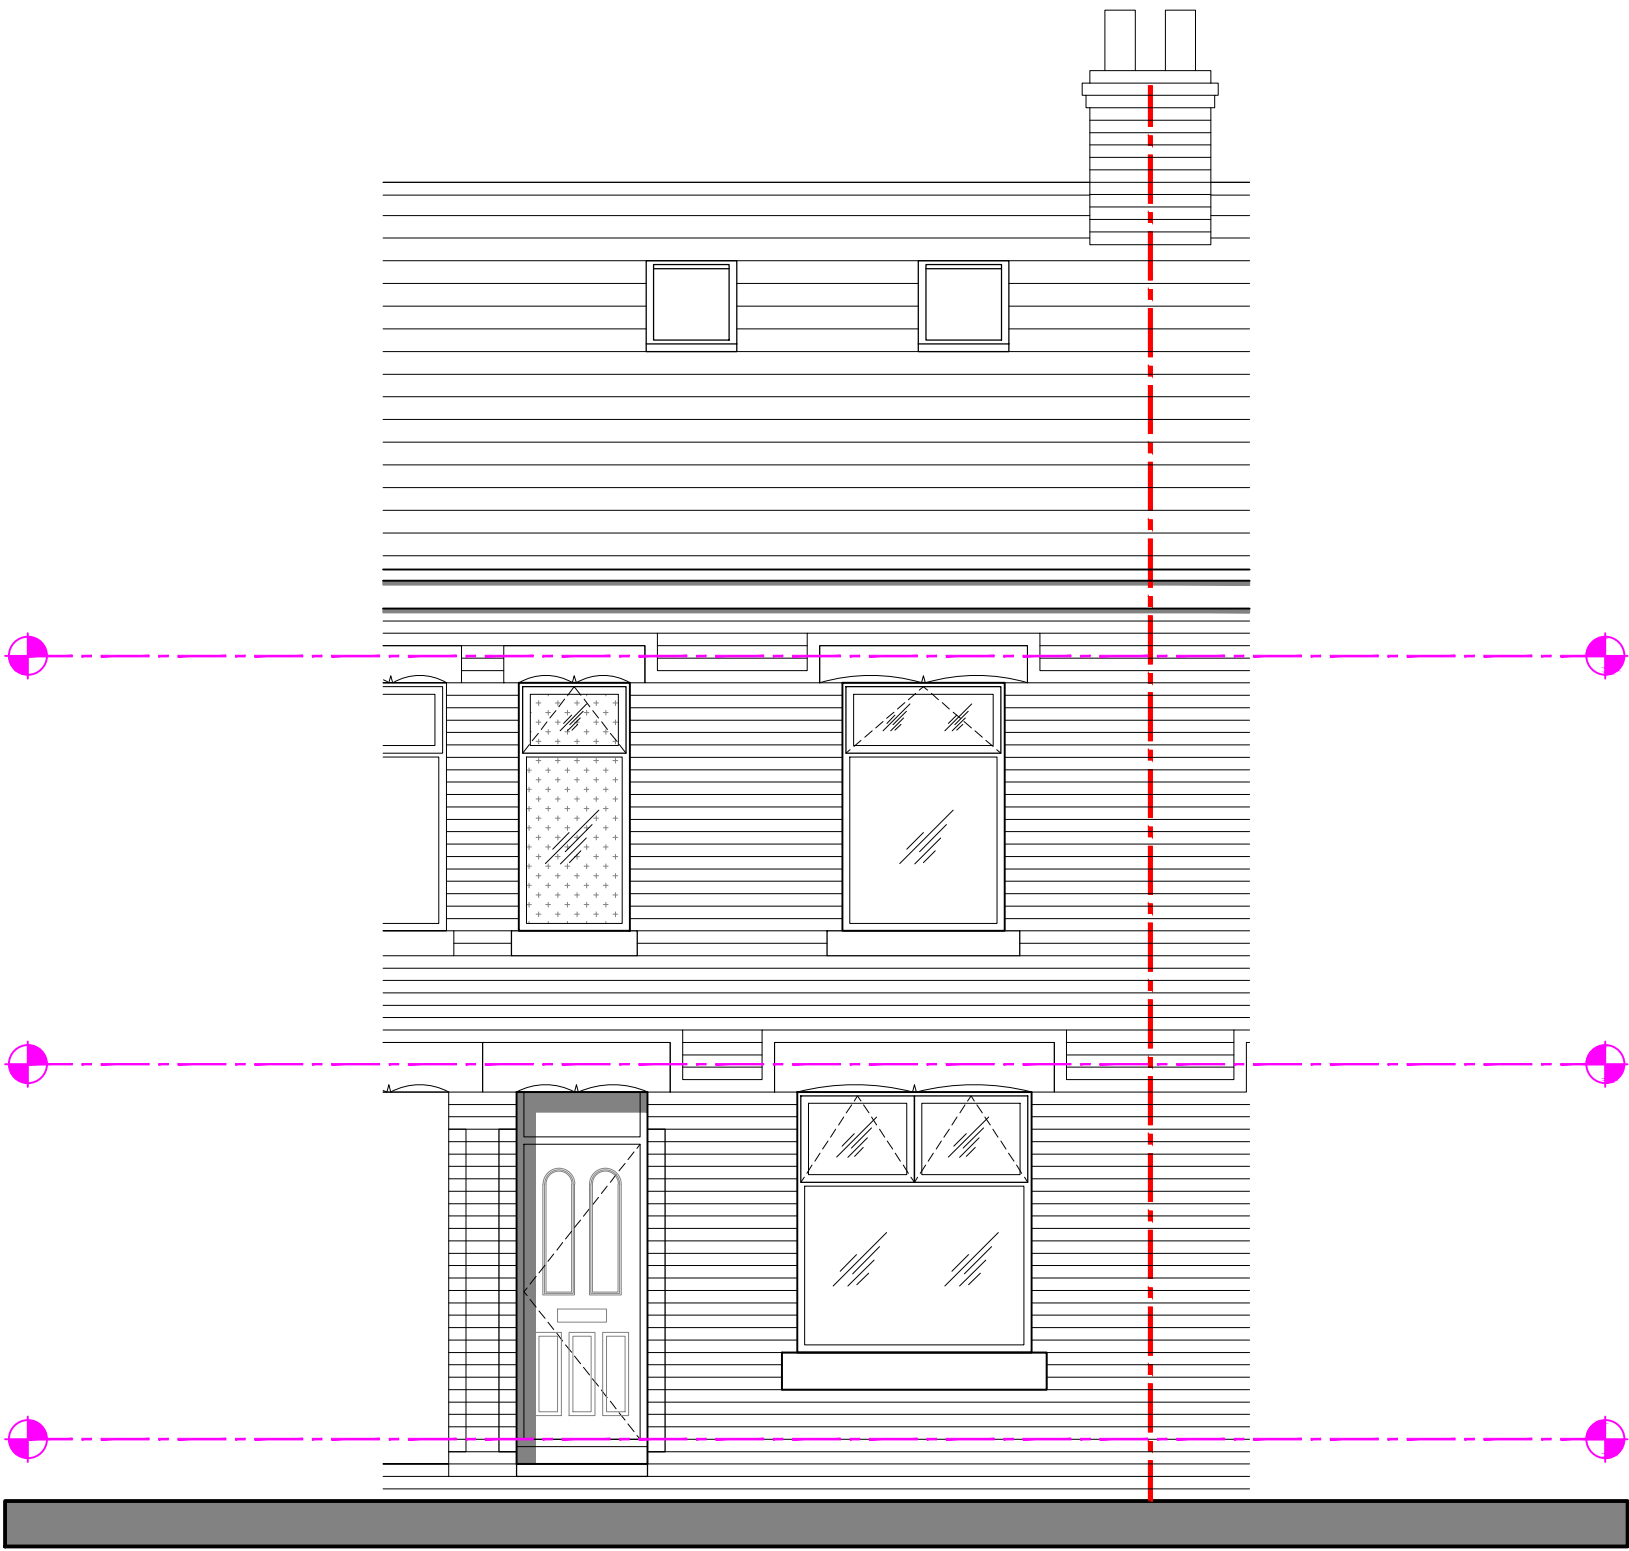

East

REV	DESCRIPTION	BY	DATE

PLANNING

PROJECT:

22 Eston Street

CLIENT:

Mohammed Syed

DRAWING NO:

KR657-51-PL-307

REV:

DRAWING TITLE:

Proposed East elevation

Scale:

1:50 @ A3

Date:

15.01.2025

Drawn By:

D.J.J

Checked:

J.Albutt