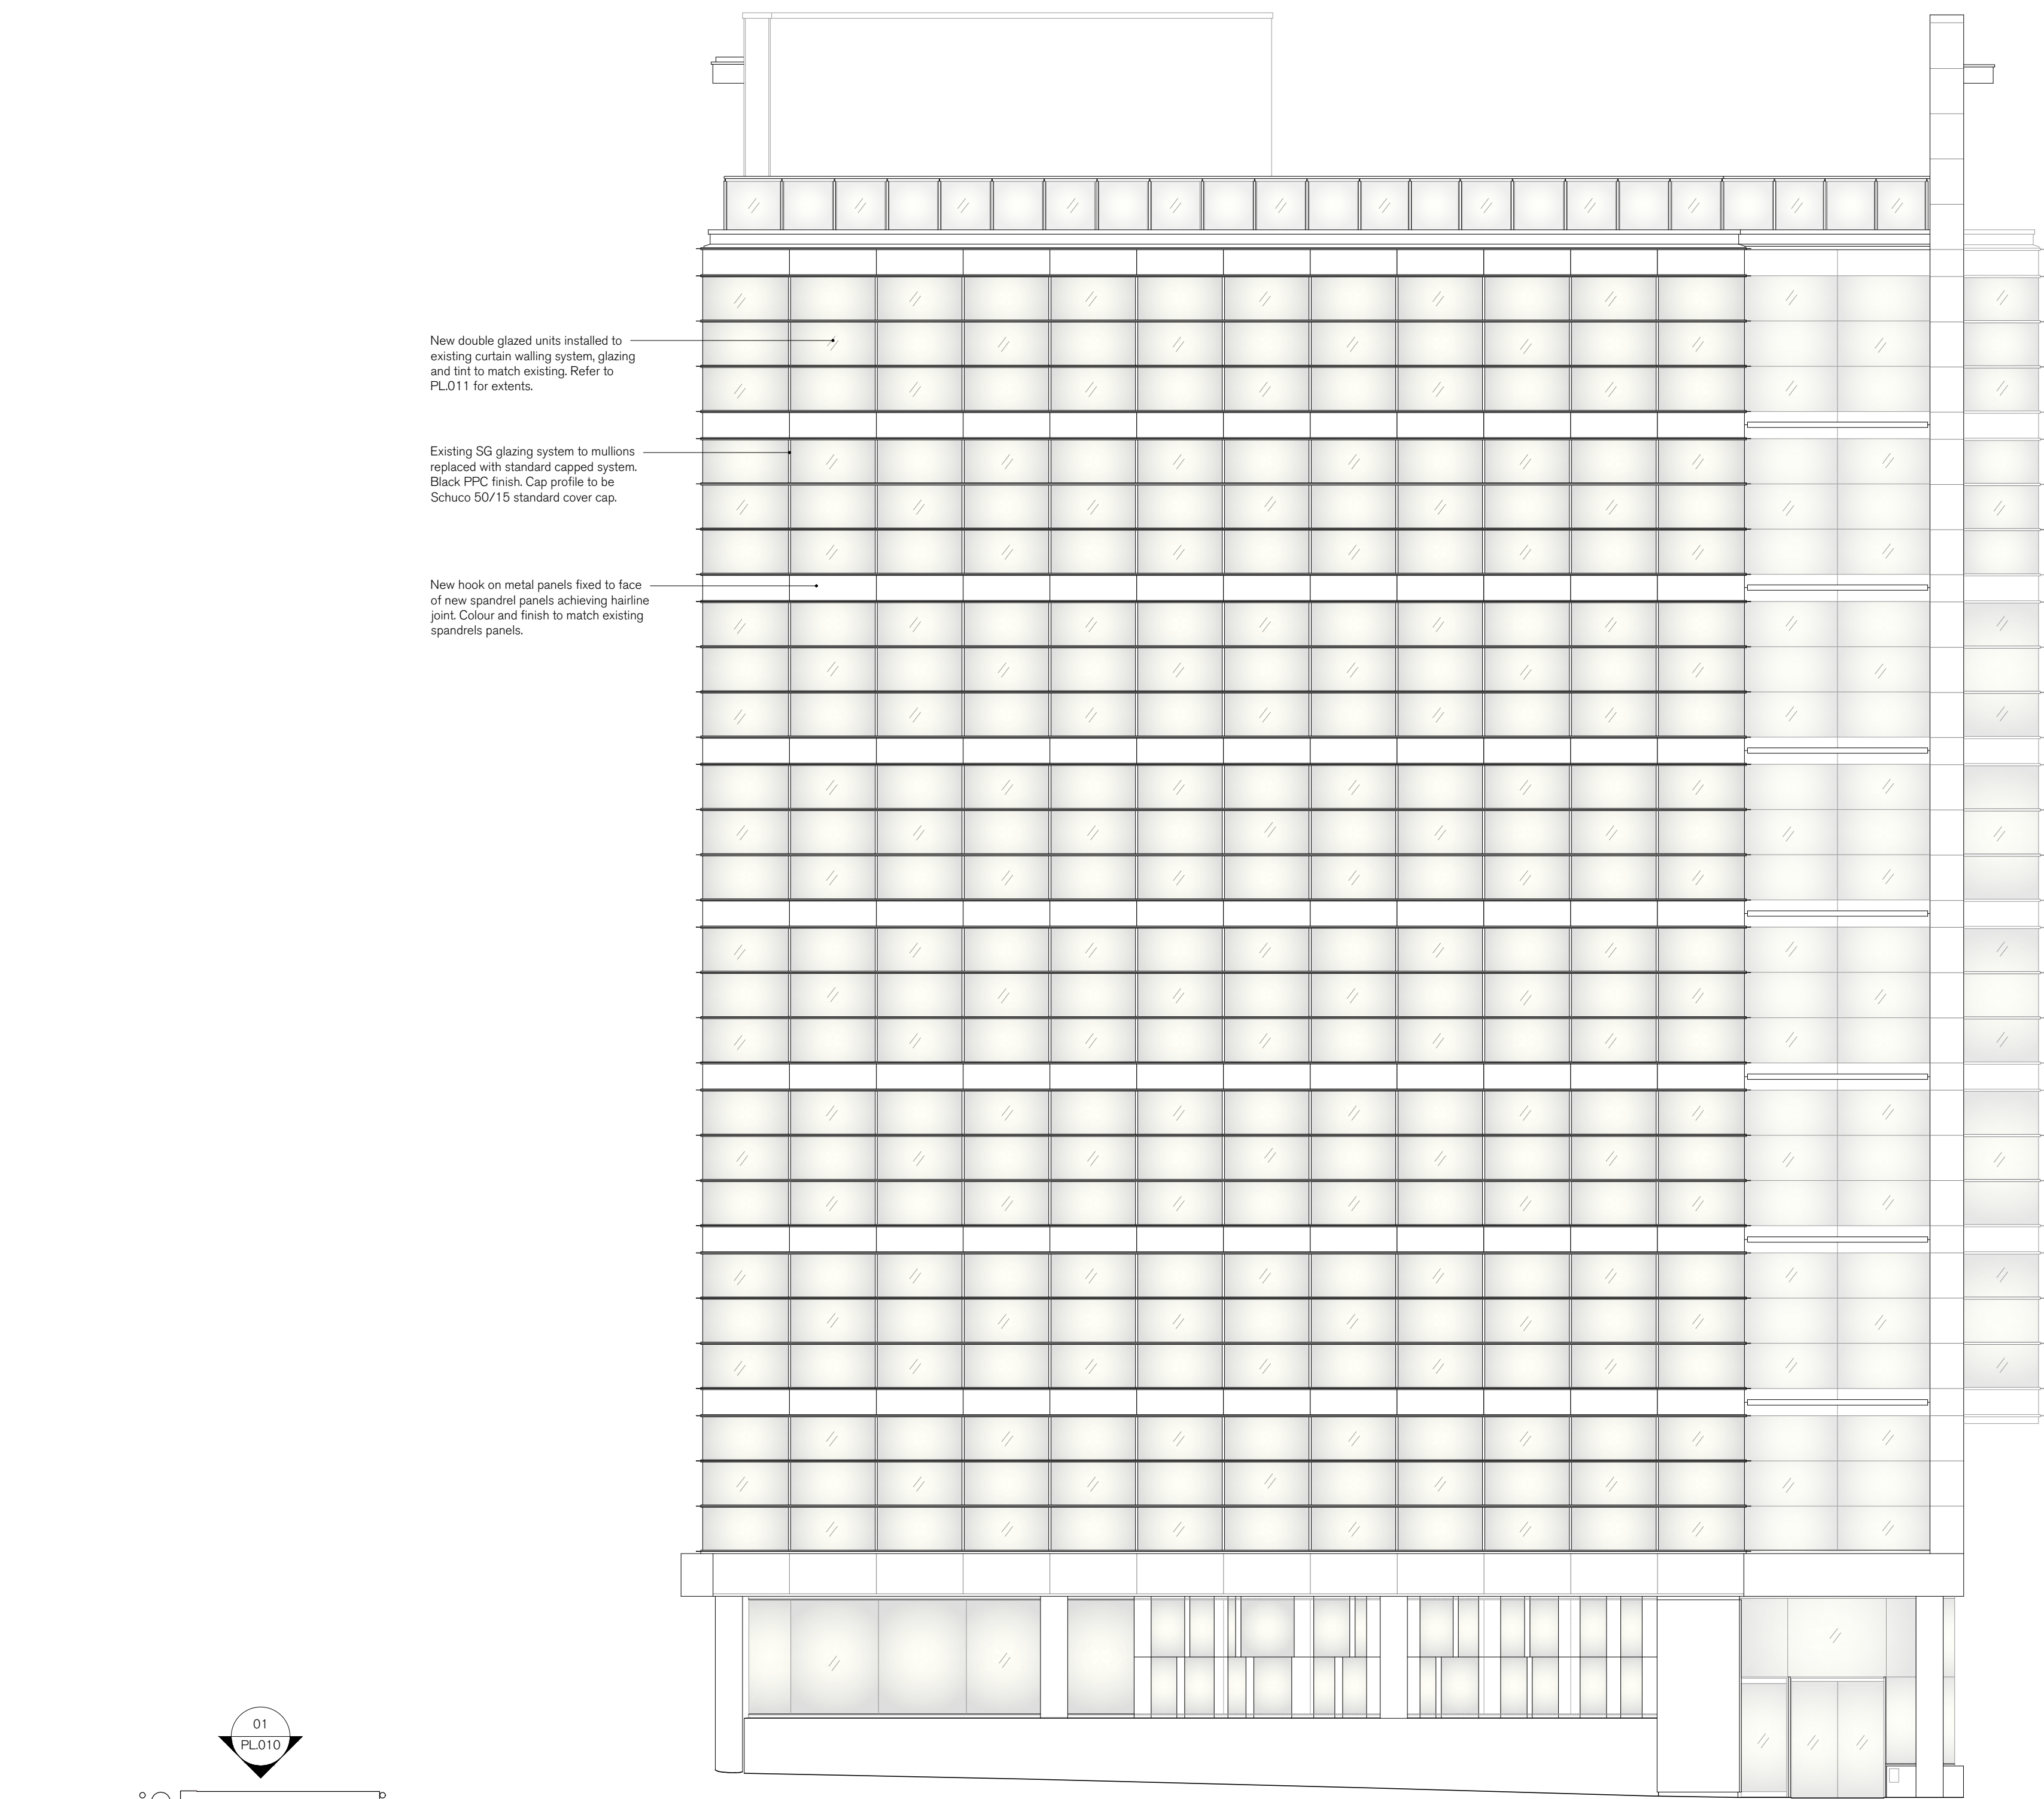
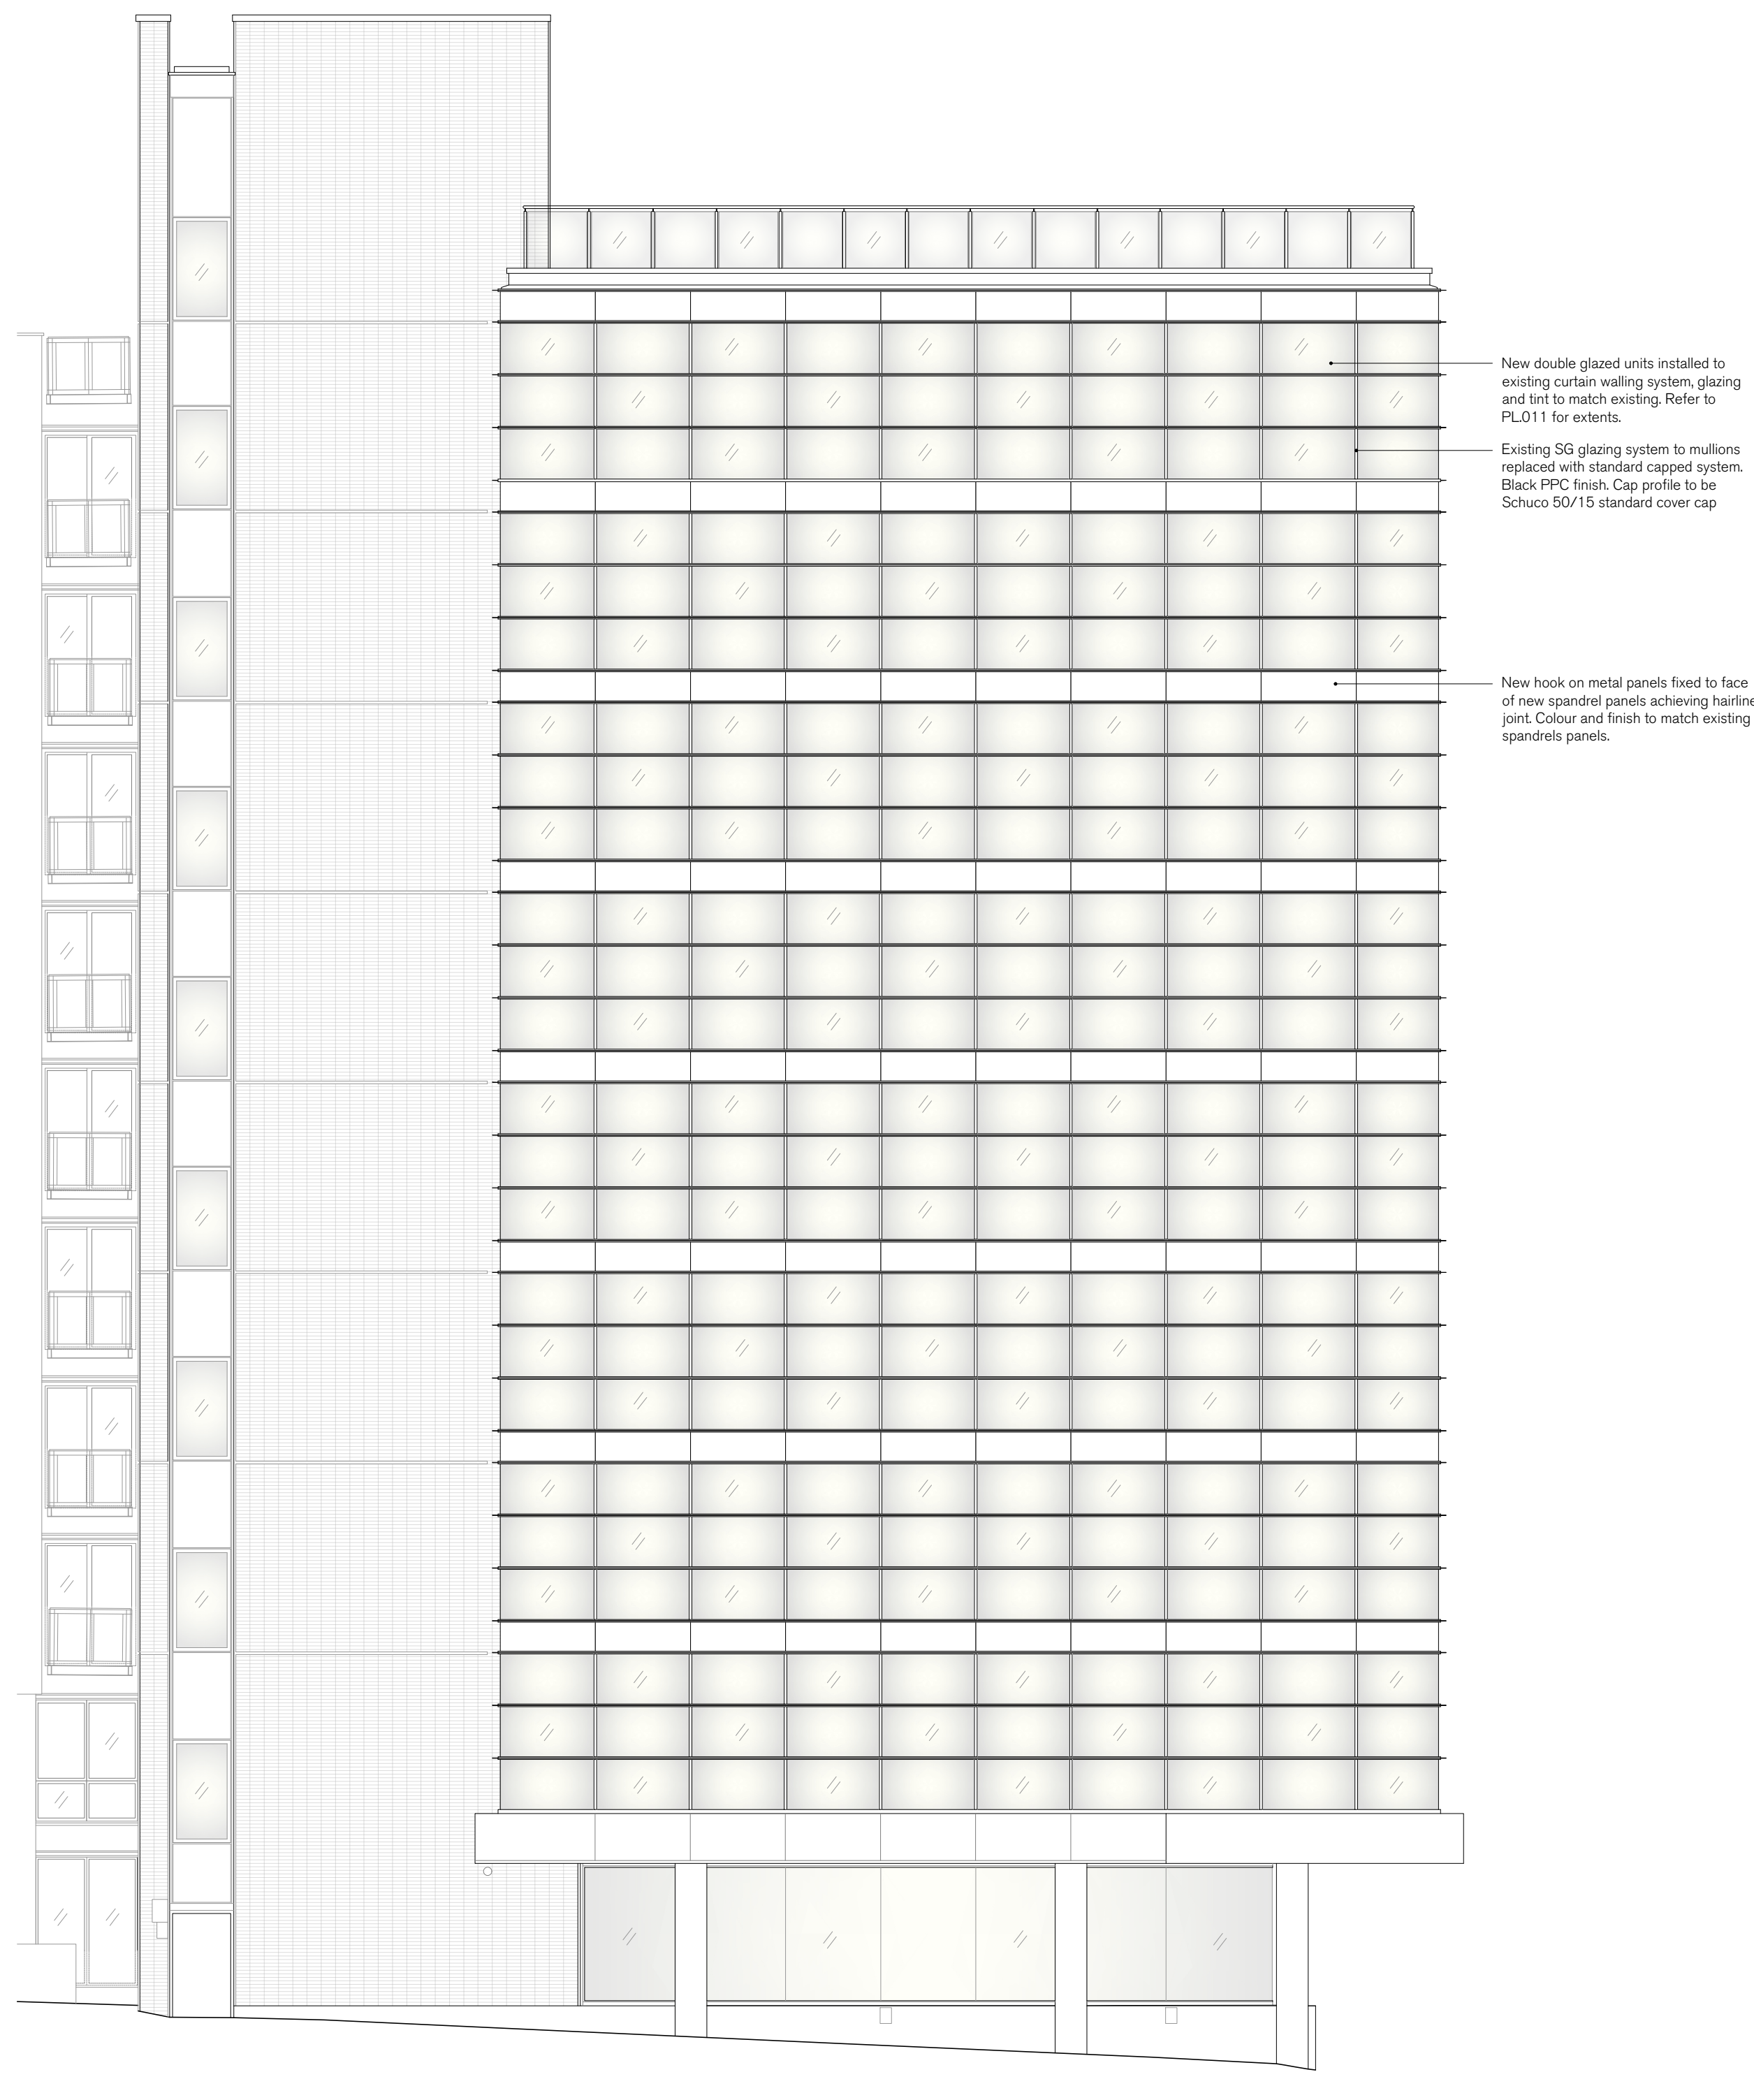
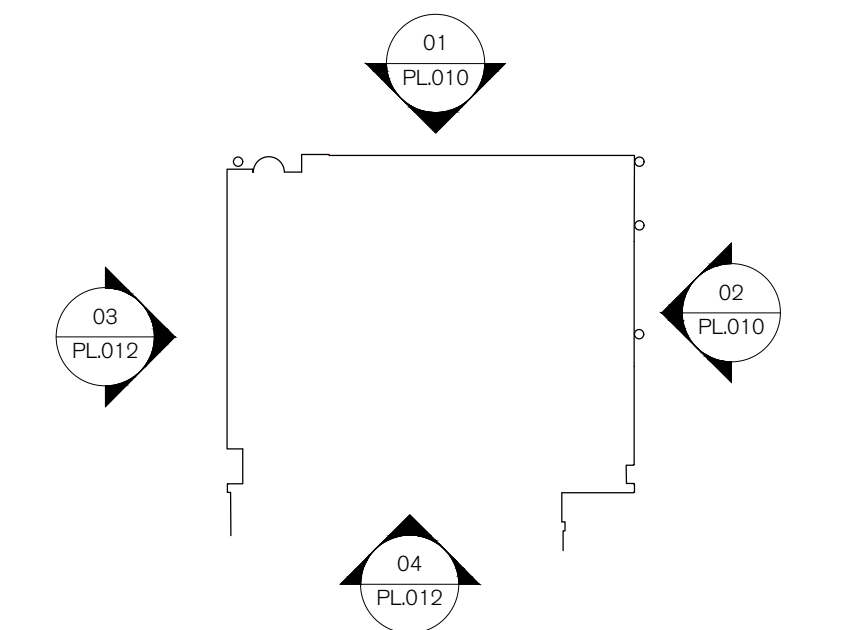


SPRATLEY & PARTNERS
7 CENTENARY BUSINESS PARK, STATION ROAD, HENLEY-ON-THAMES, OXFORDSHIRE RG9 1DS. 01491 411277
ISSUED ONLY FOR THE PURPOSE INDICATED. THIS DRAWING TO BE READ IN CONJUNCTION WITH ALL CONSULTANTS
INFORMATION. ALL DIMENSIONS TO BE CHECKED ON SITE. DO NOT SCALE. THIS DRAWING IS COPYRIGHT.

REV.	ISSUED	DESCRIPTION	DRAWN	CHECKED
P01	05.02.25	UPDATES TO CAP DETAIL AND FINISH, ADDITION OF HOOK ON SPANDREL PANELS	CW	DRC
-	-	-	-	-
-	-	-	-	-

PROJECT	DESCRIPTION	DATE	SCALE AT A1	JOB NO
BAUHAUS MANCHESTER	PROPOSED NORTH & EAST ELEVATION (1 OF 2)	OCT '24	1:100	24.066
CLIENT	STATUS	DRAWN	CHECKED	DRAWING NO
ORCHARD STREET INVESTMENT MANAGEMENT	PLANNING	CW	CK	PL010
				REV
				P01

S
& P