


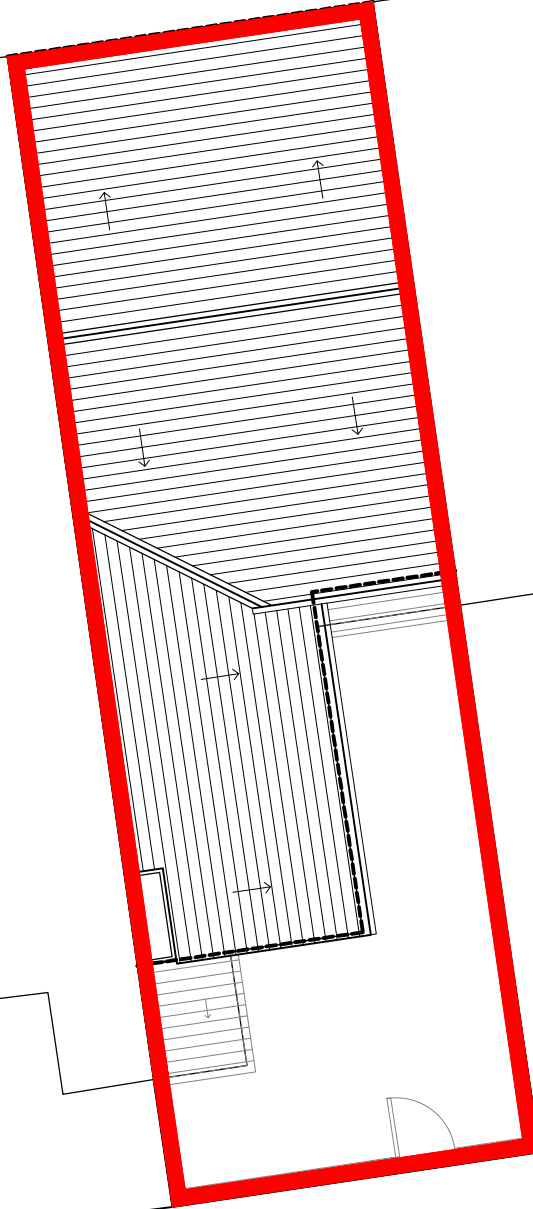

32

30

26



Revision	Description	Int.	Date
PLANNING			
		Project: 47A Bankfield Avenue, rear single storey extension and dormer extension	
Drawing No: NR279-PL-102		Client: []	
Rev: -		Drawing Title: EXISTING SITE PLAN	
Drawn By: D.J.J.	Checked: J.Albutt	Scale: 1:100@A4	Date: 28.11.2024