




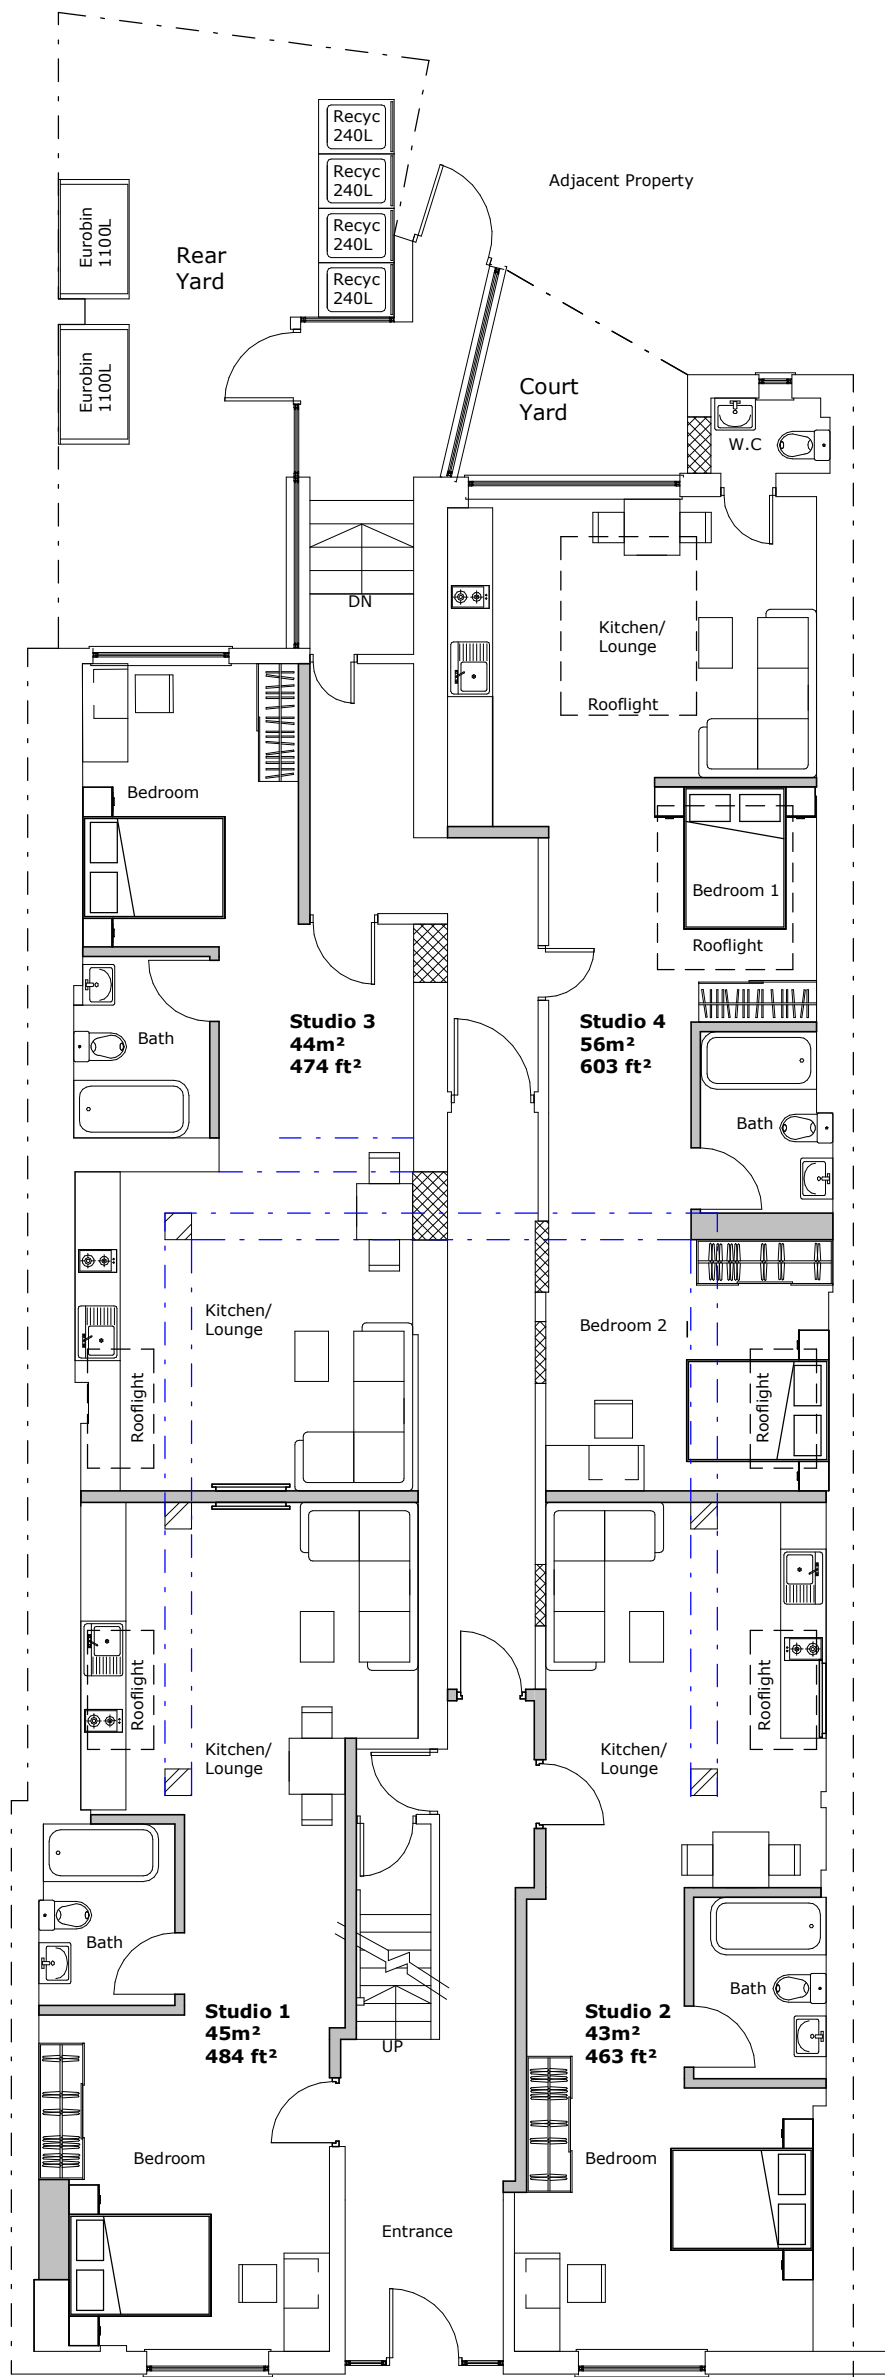


Proposed Ground Floor
Scale 1:100

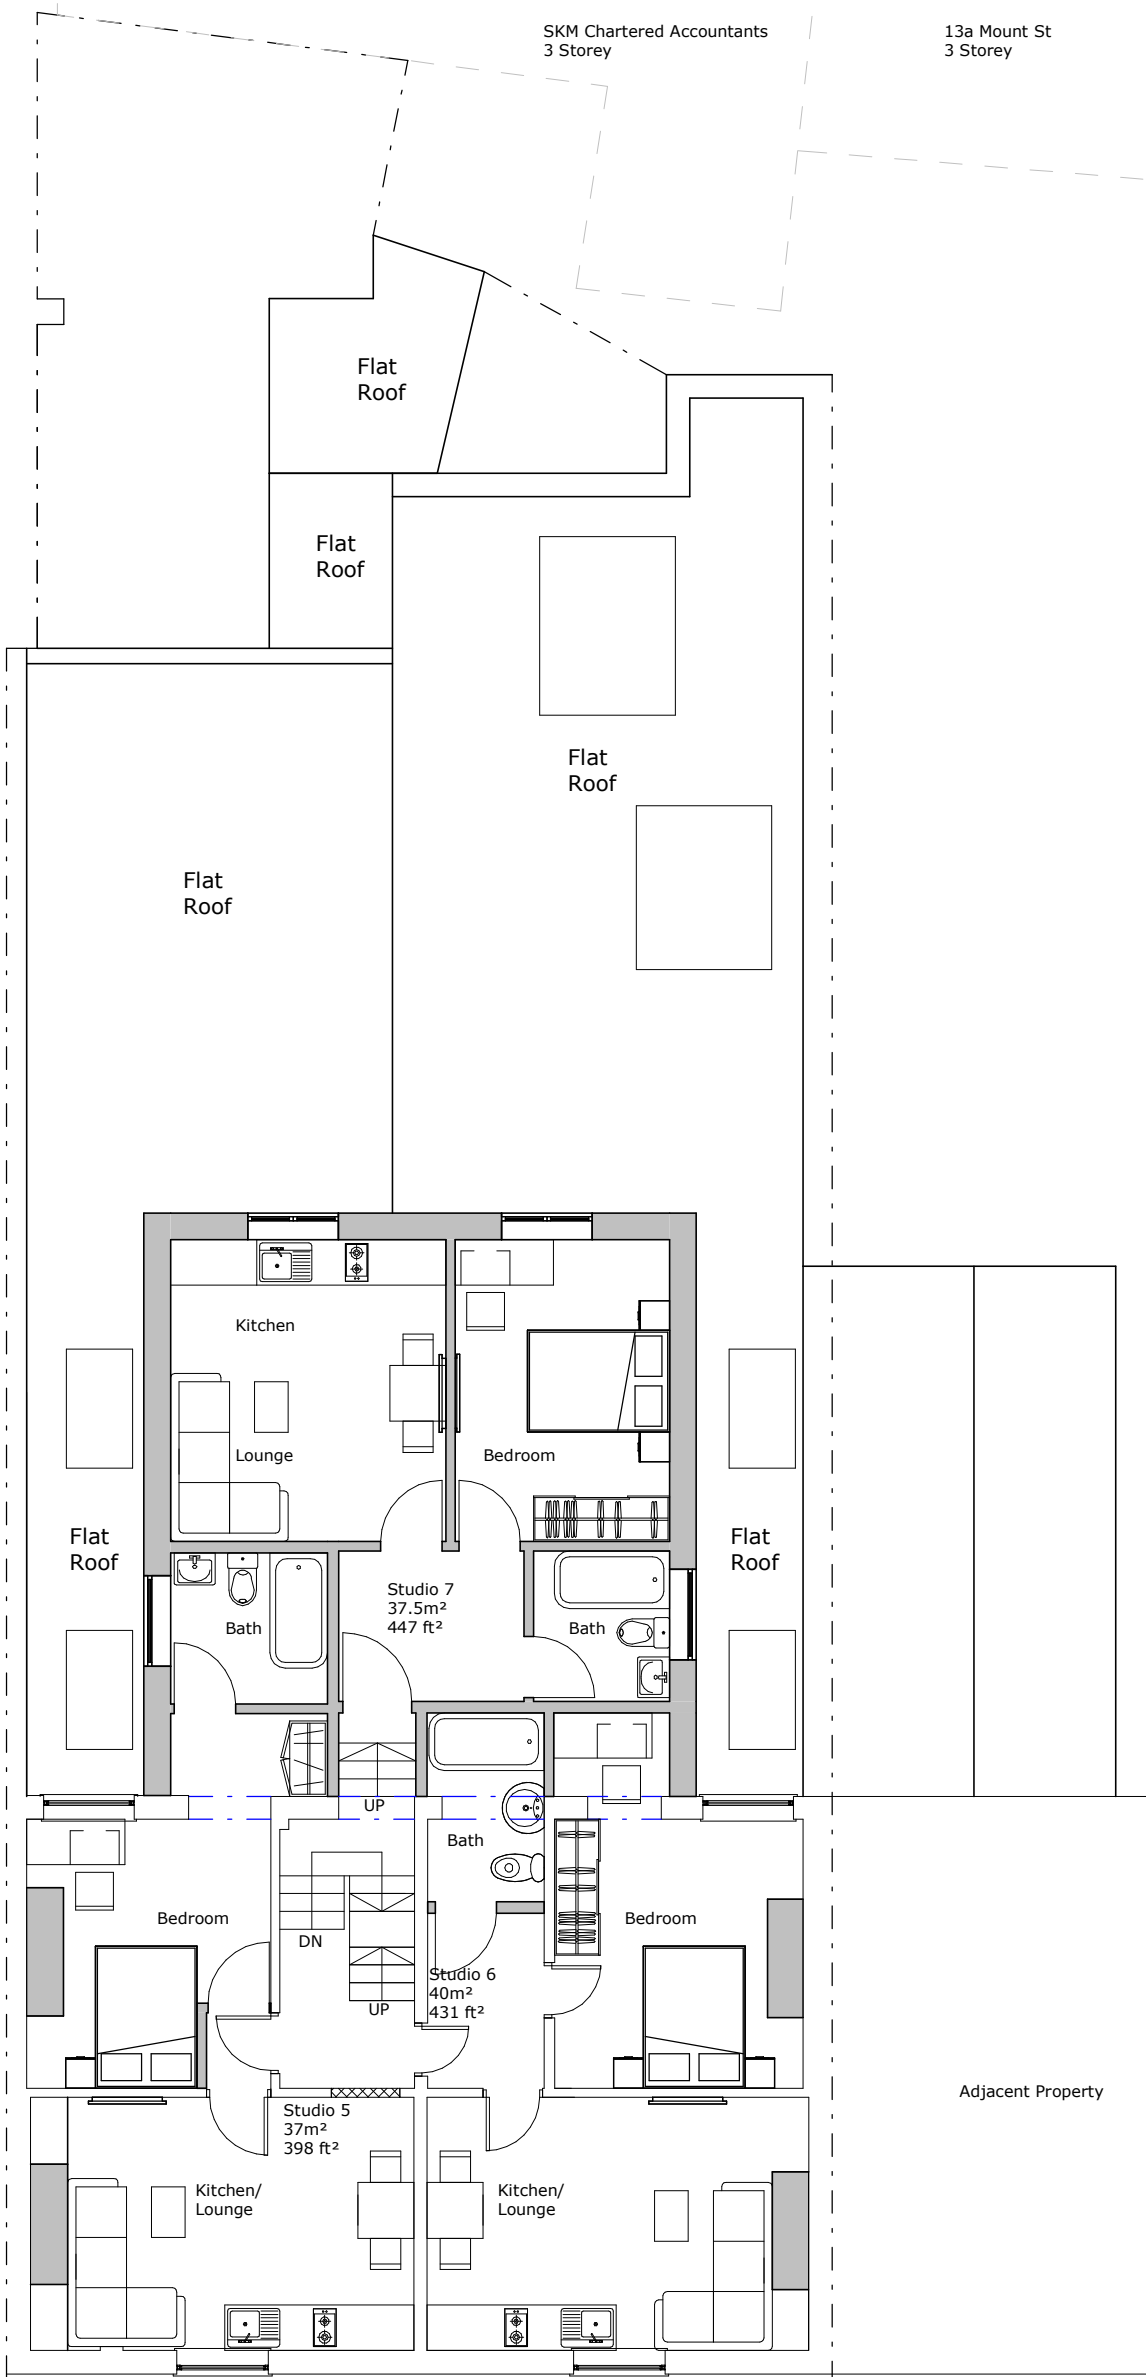


Proposed First Floor
Scale 1:100

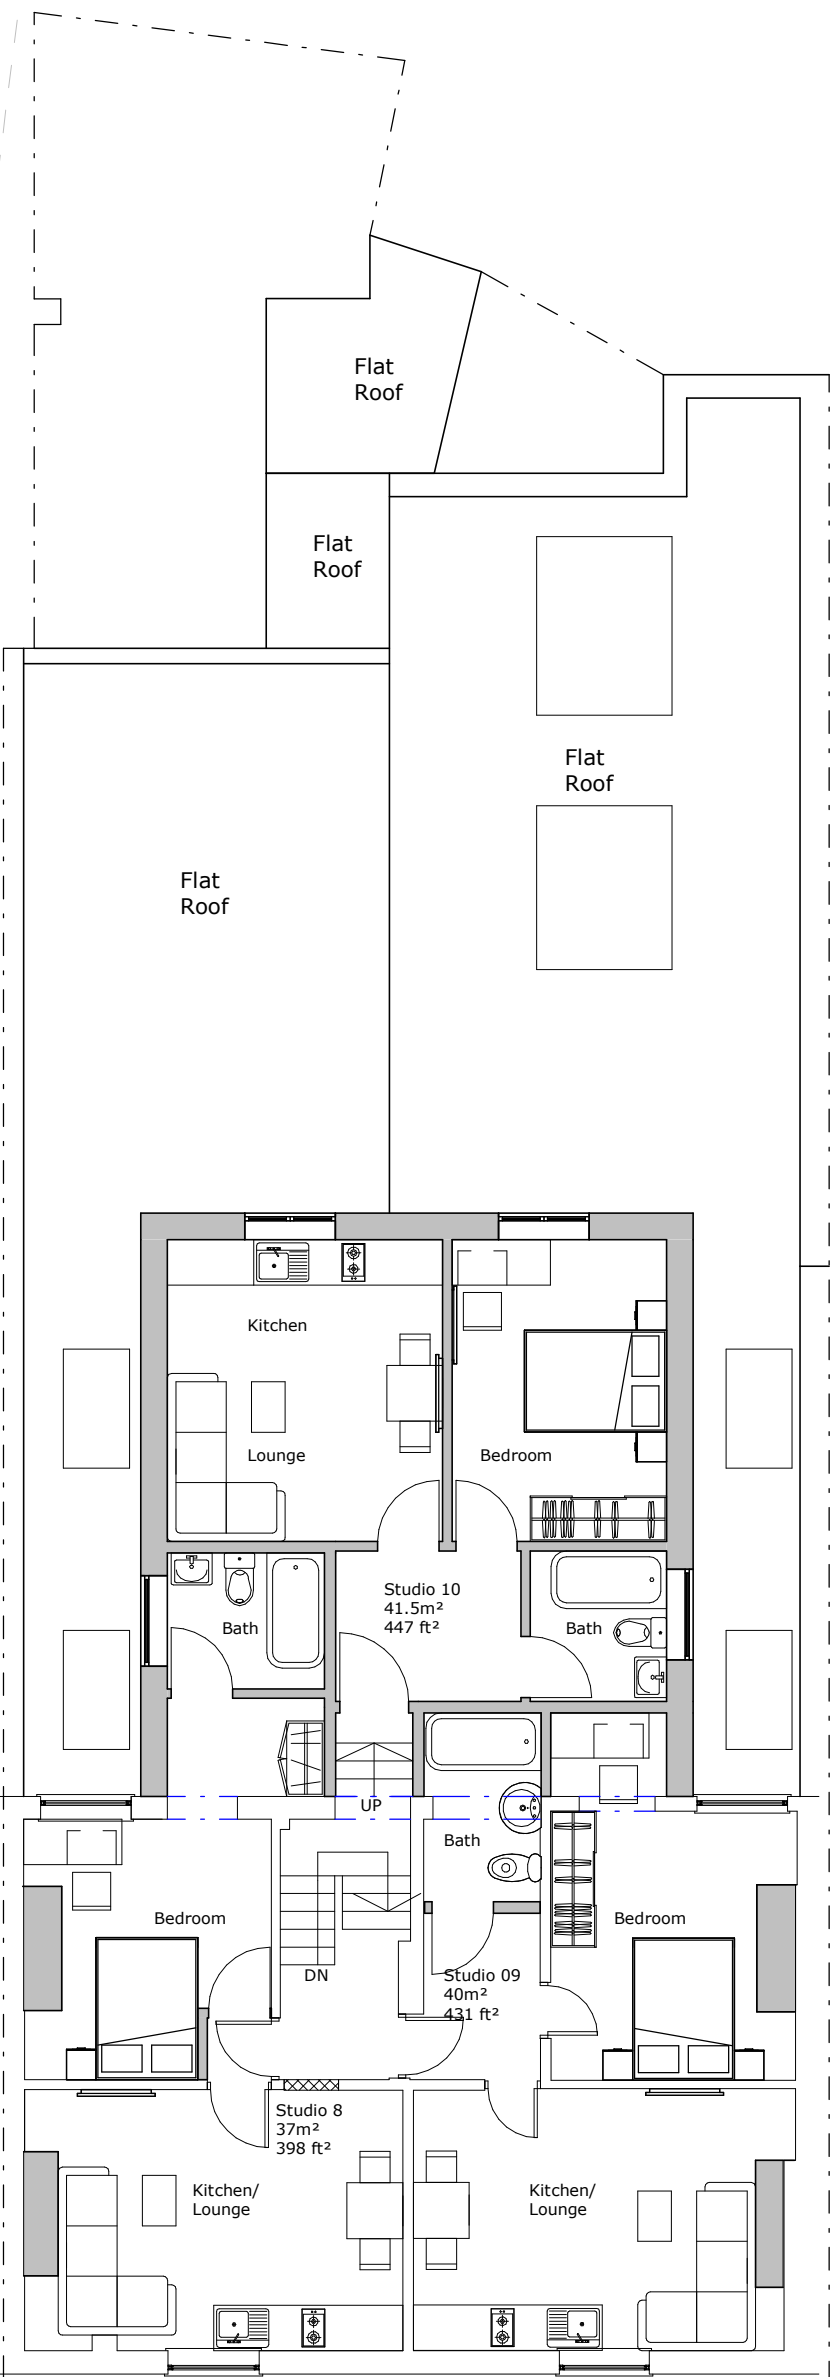

Proposed Second Floor
Scale 1:100

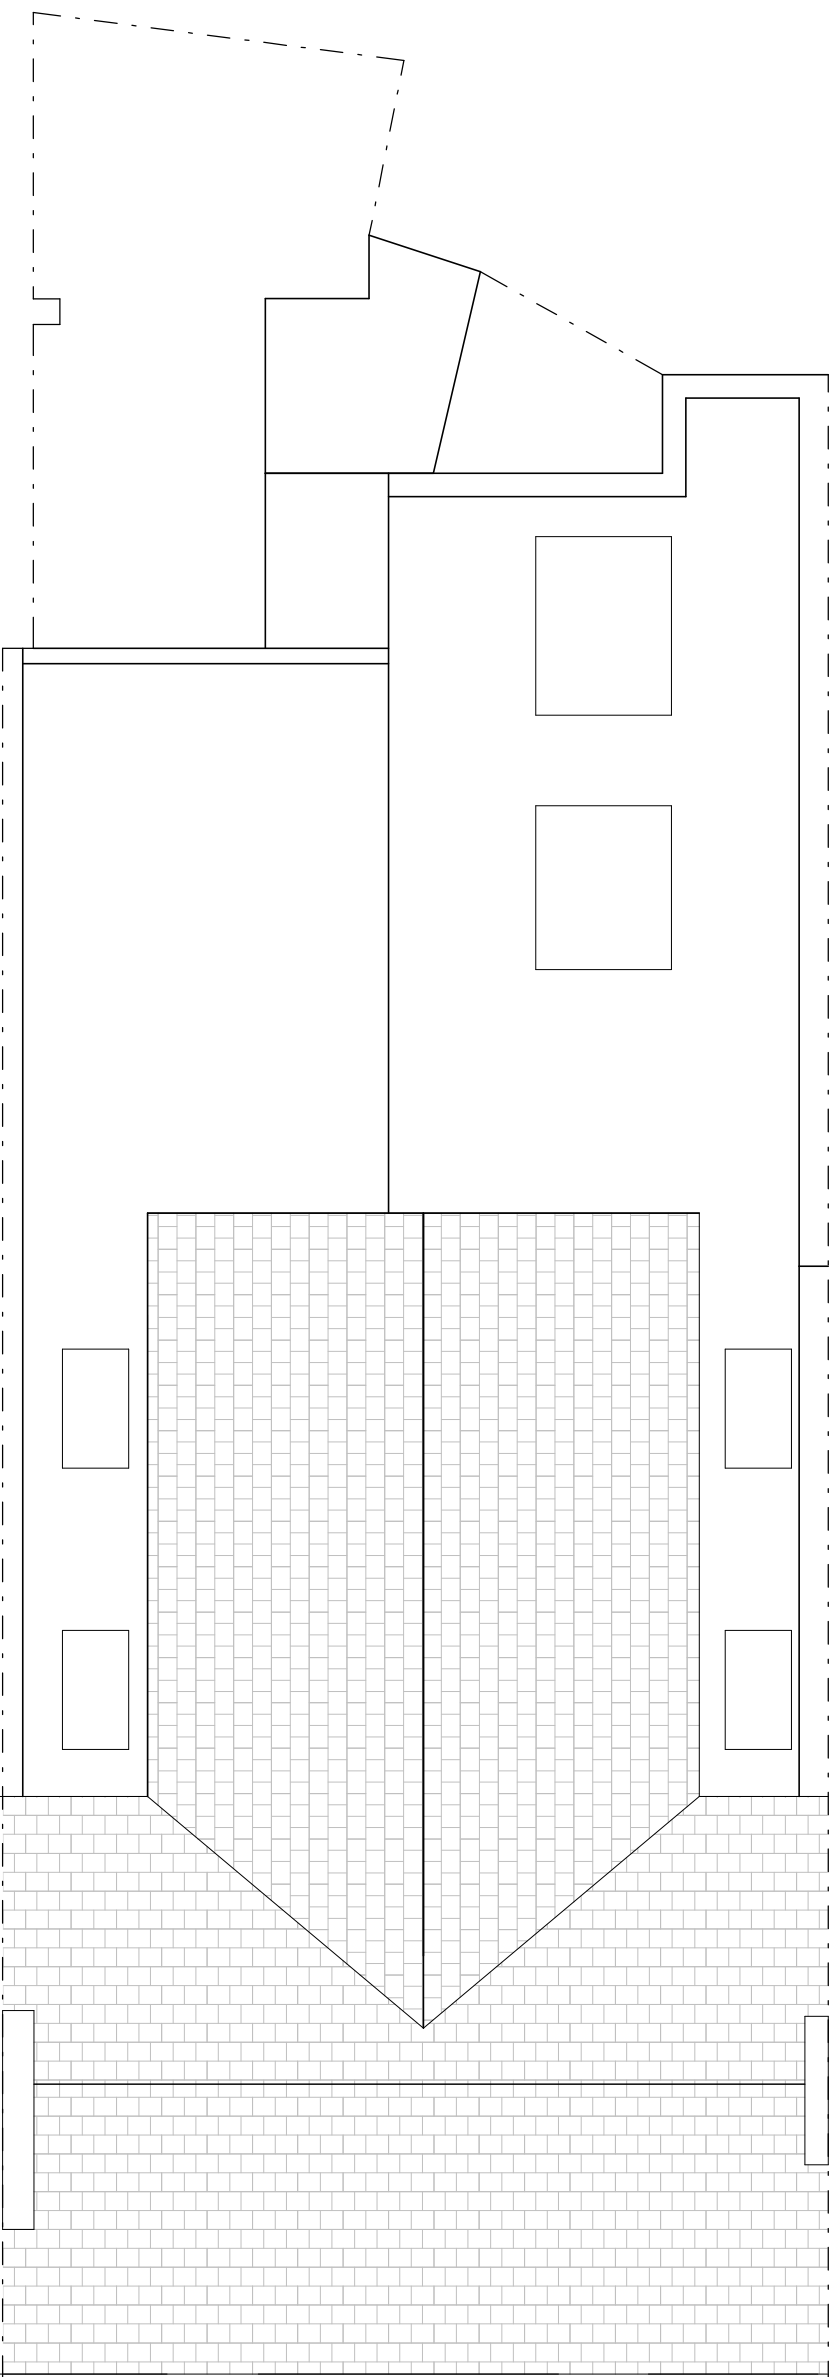

Proposed Roof Plan
Scale 1:100

 

VISUAL SCALE 1:100 @ A2

A	Drawing updates	27.03.23
REV	DESCRIPTION	DATE
NOTES:		
This drawing is copyright. Figured dimensions take preference. All dimensions to be checked on site and any discrepancy or variation reported before proceeding.		
STATUS:		
Planning Permission		
CLIENT:		
Mr S Bhojani		
ADDRESS:		
9 - 10 Chapel St, Preston PR1 8AY		
SHEET:		
Proposed Floor Plans		
SCALE @ A2:	DATE:	DRAWN:
1 : 100	27.03.2023	A.T
PROJECT NO:	DRAWING NO:	CHECKED:
2320	003	A

CLIENT:			
Mr S Bhojani			
ADDRESS:			
9 - 10 Chapel St, Preston PR1 8AY			
SHEET:			
Proposed Floor Plans			
SCALE @ A2:	DATE:	DRAWN:	CHECKED:
1 : 100	27.03.2023	A.T	A.T
PROJECT NO:	DRAWING NO:	REVISION:	
2320	003		A