
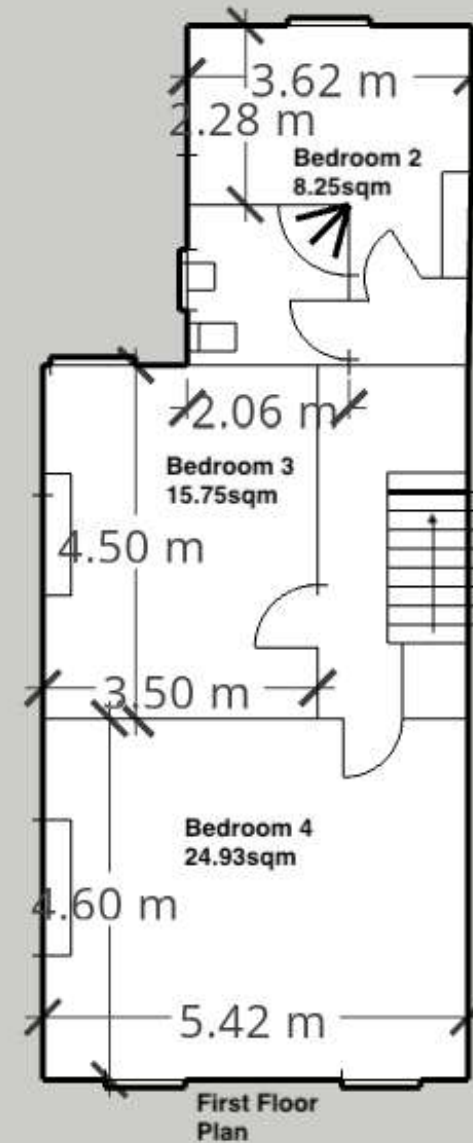
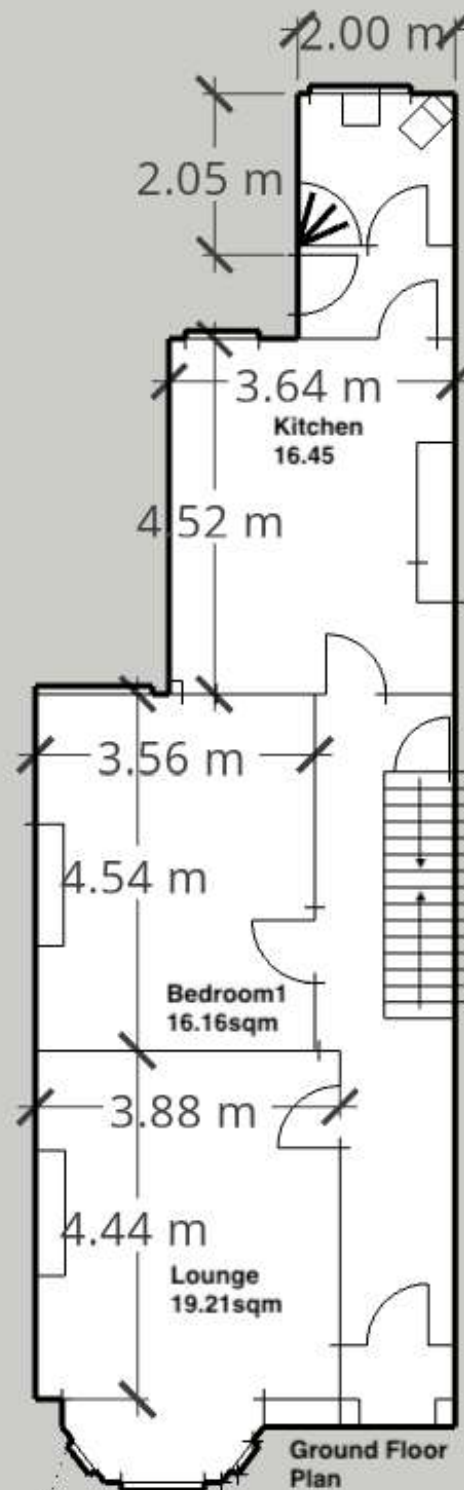


157 Hamilton Road, M13 0PL

Existing Plans

Date: 20.11.23

Scale: 1:50

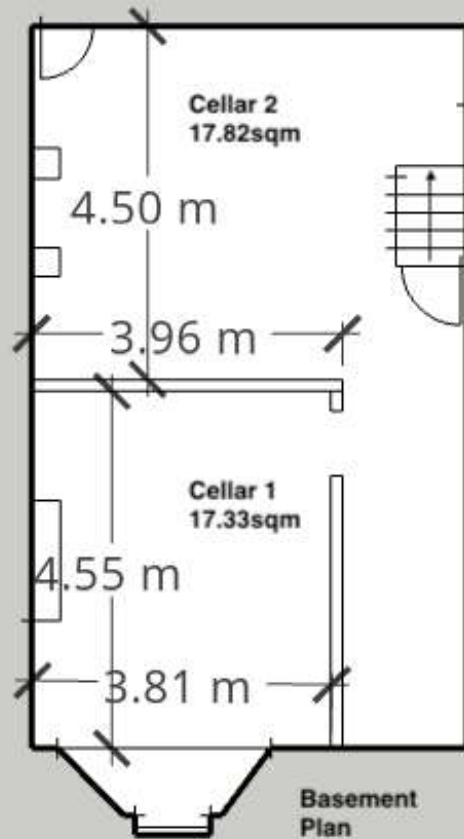


157 Hamilton Road, M13 OPL


Existing Plans

Date: 20.11.23

Scale 1:50

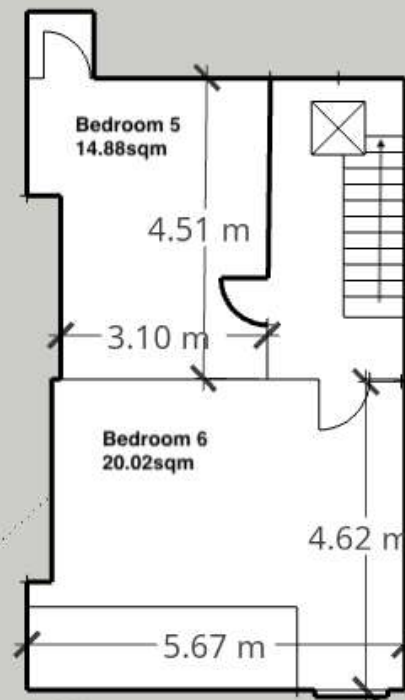

Loft Plan

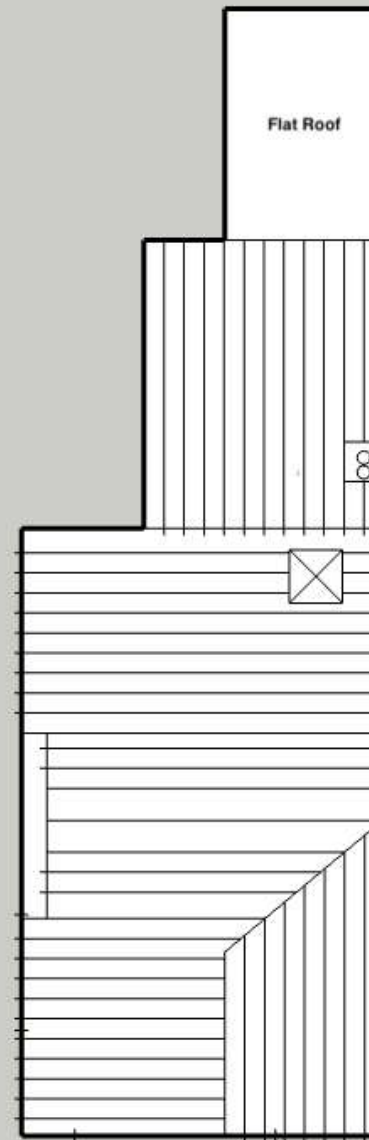




Roof Plan

157 Hamilton Road, M13 0PL


Proposed basement, ground
floor and first floor plans

Date: 20.11.23


Scale: 1:50

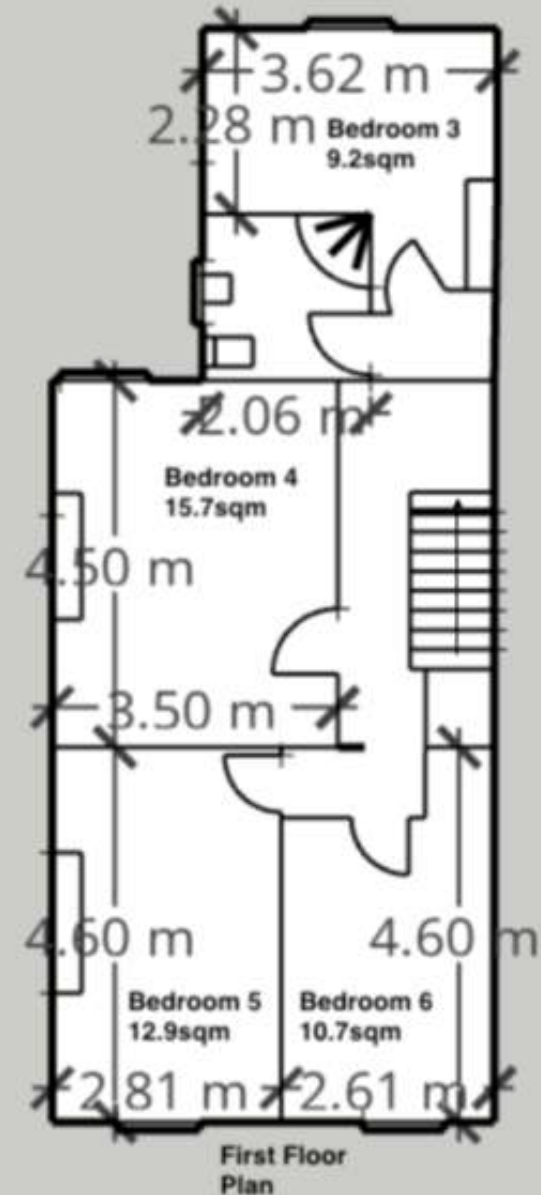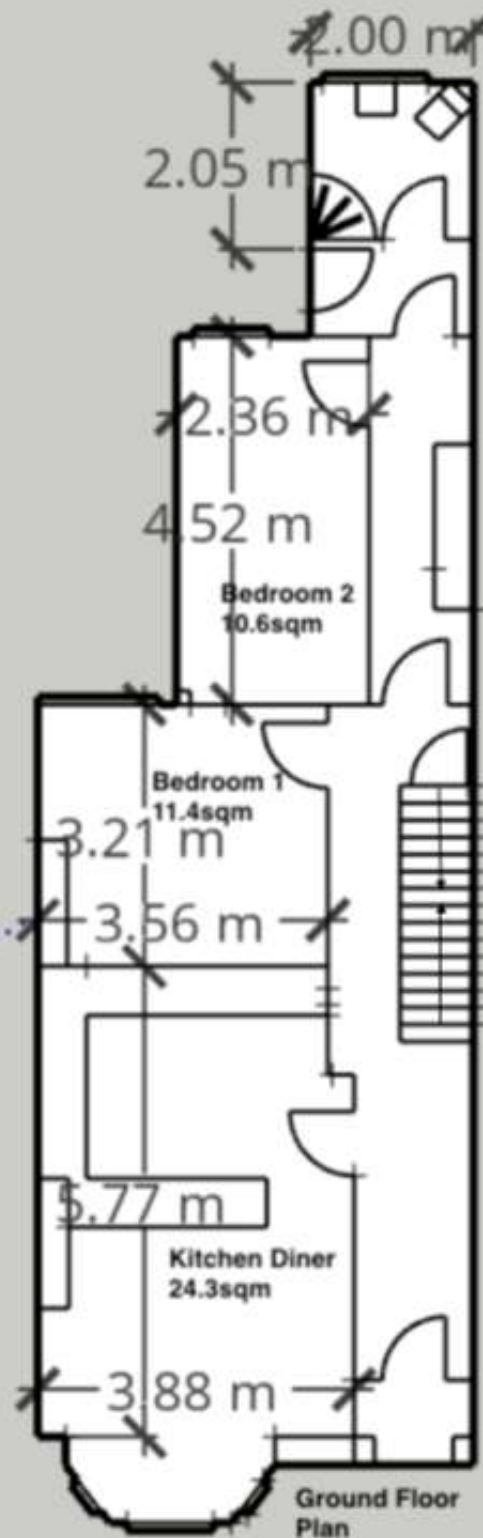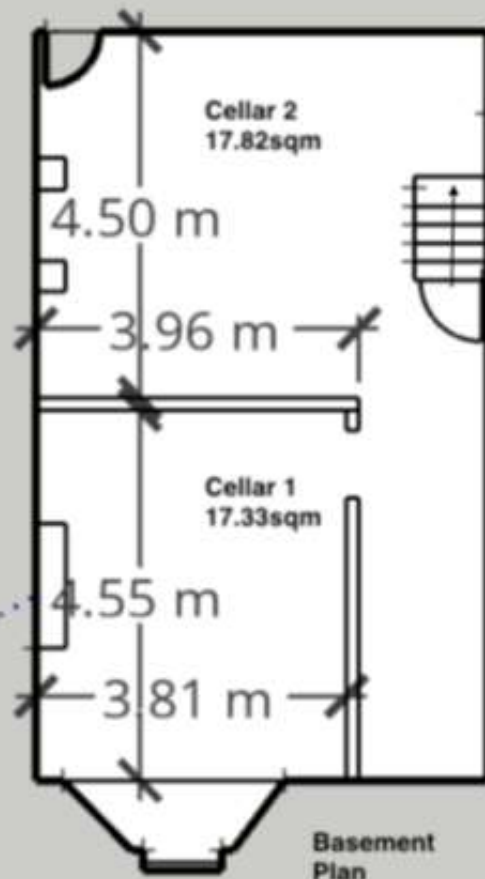

157 Hamilton Road, M13 0PL
Proposed Loft and Roof Plans
Date: 20.11.23
Scale: 1:50

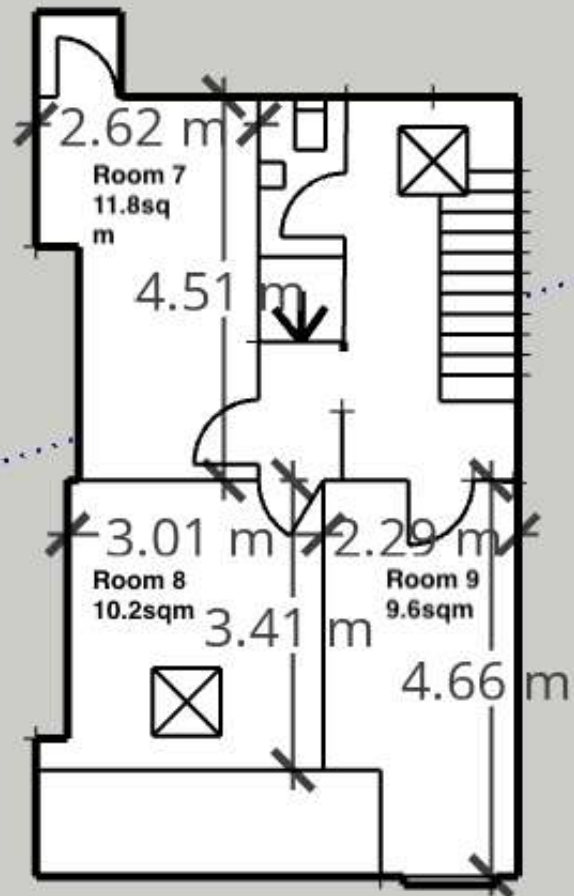

Loft Plan

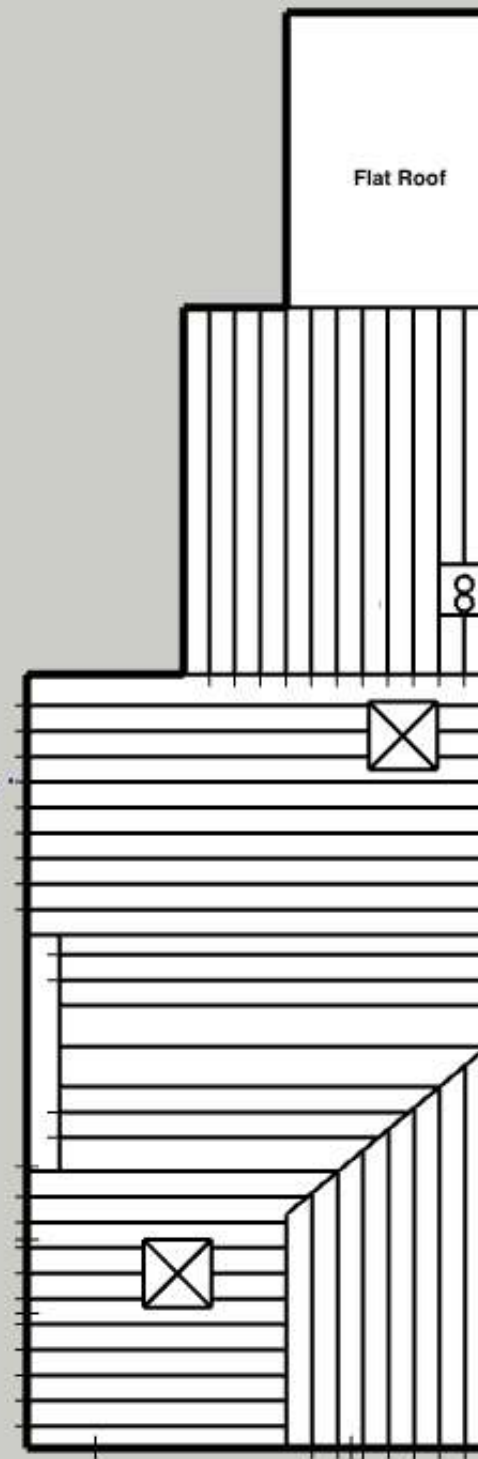

Roof Plan