



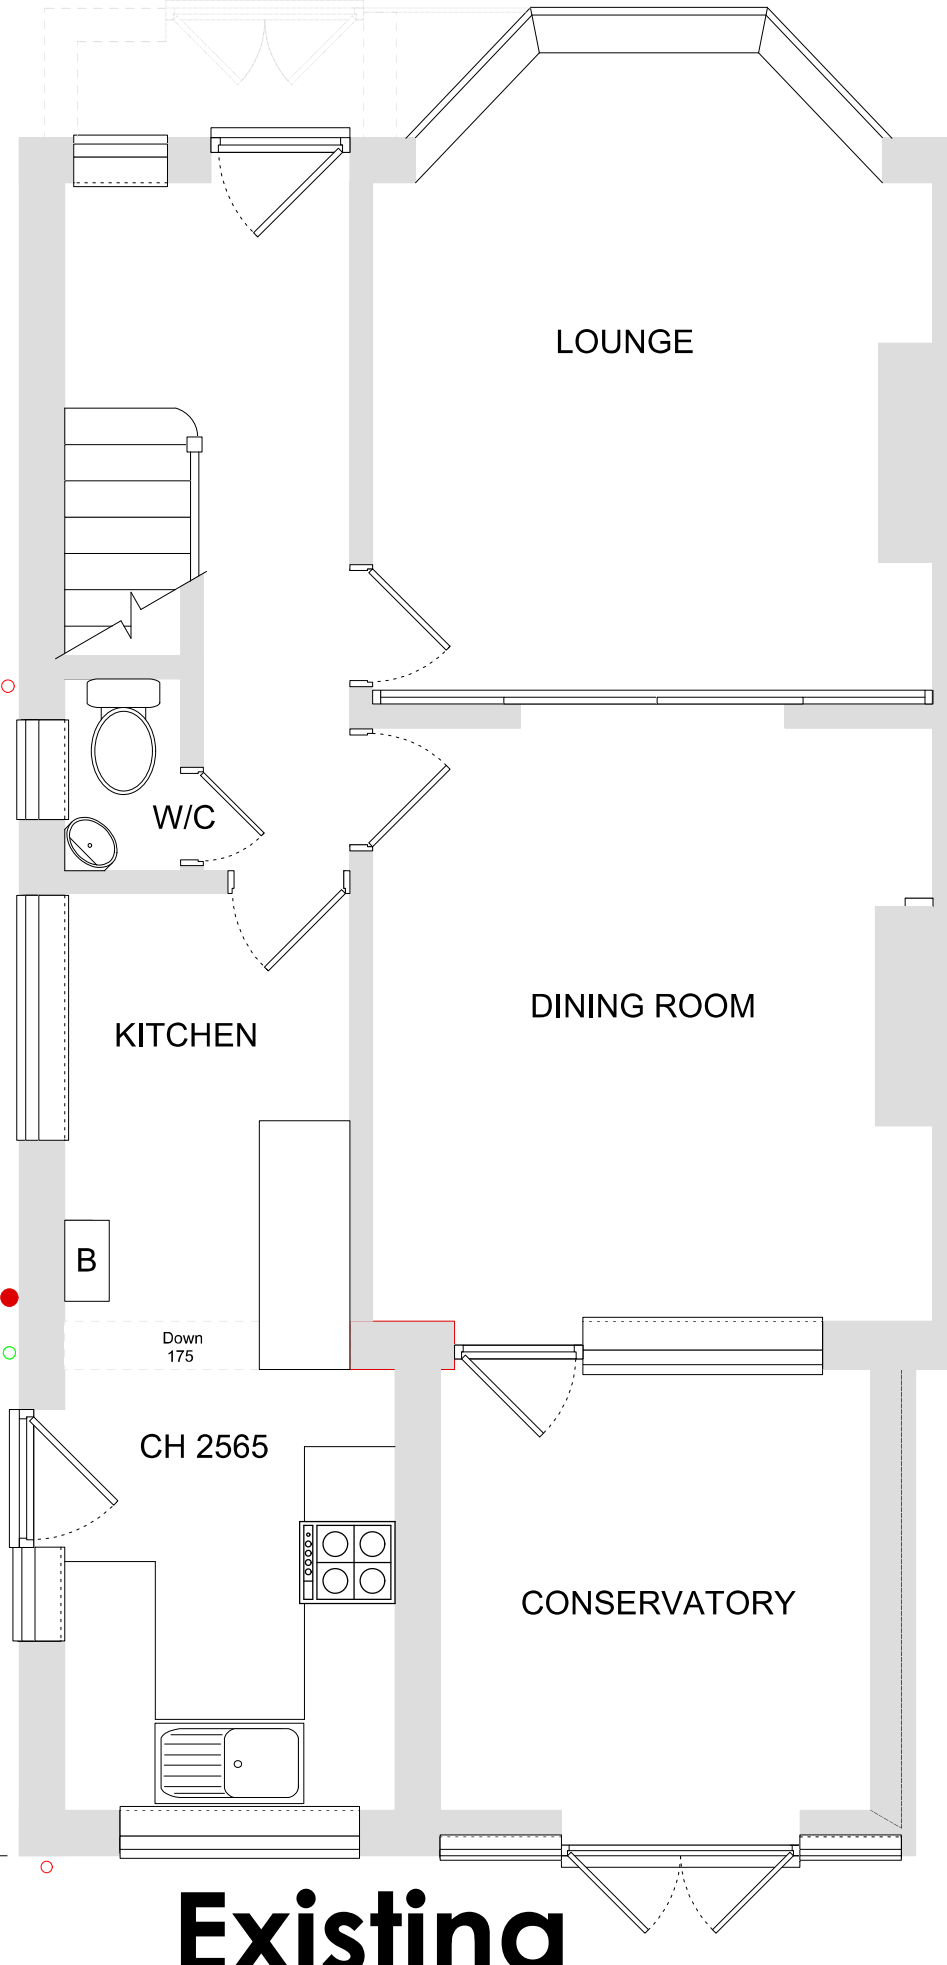

Existing Ground Floor

To Garage
2090

SCALE 1:50

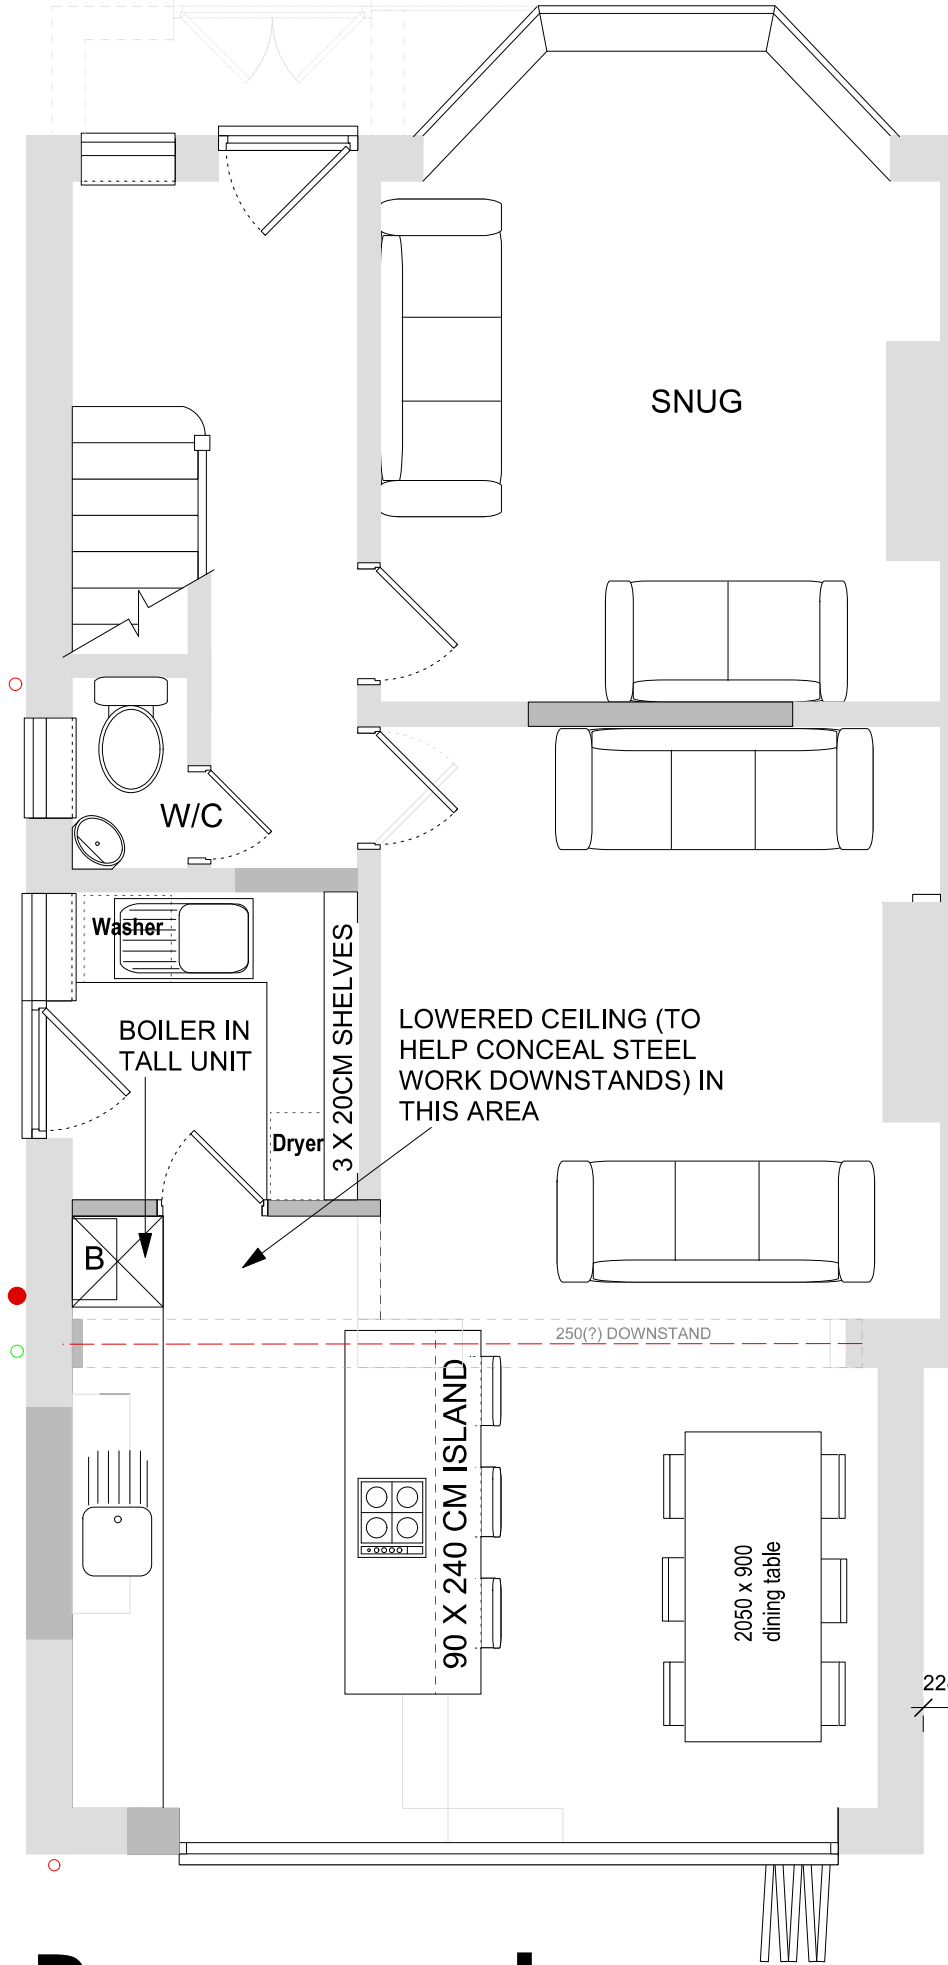


Proposed Ground Floor


Mr Purnell
50 Wyverne Road
Chorlton M21 0ZN

S/S Rear Extension
December 2024
Job No.333

Creative Design

2 Fernlea Heald Green Cheadle SK8 3RB 0161 610 3911

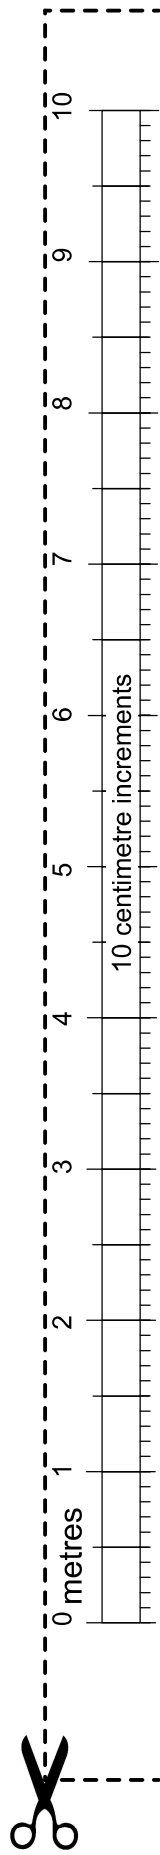


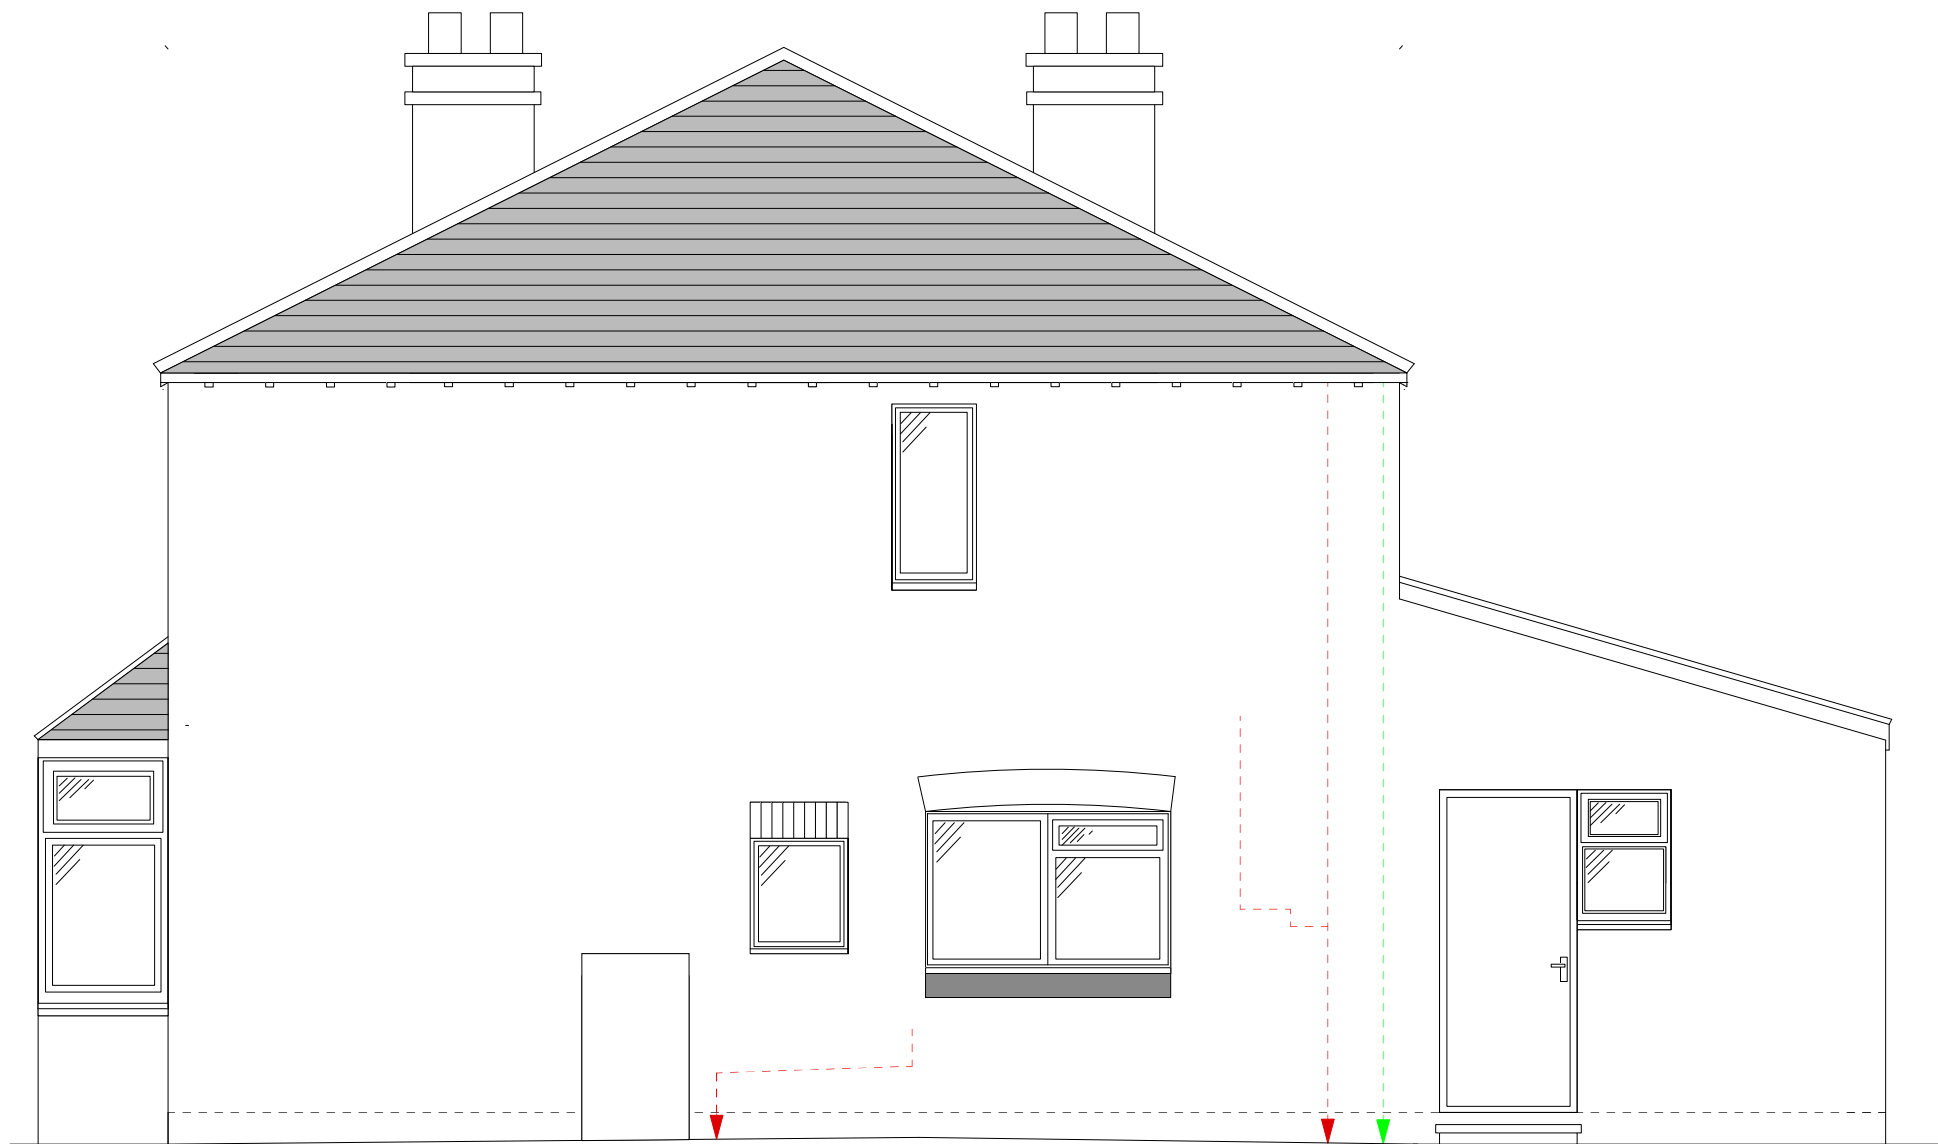


Existing Side



Existing Rear

SCALE 1:50

 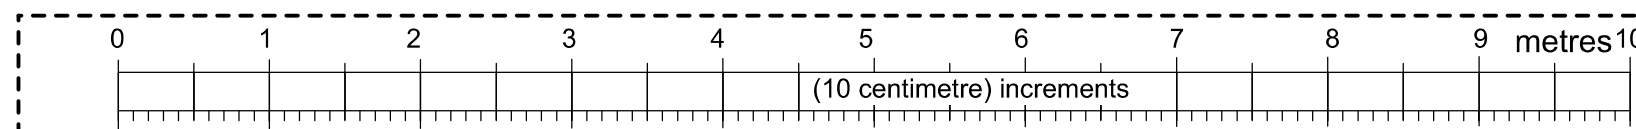

Mr Purnell S/S Rear Extension
50 Wyverne Road December 2024
Chorlton M21 0ZN Job No.333

Creative Design

2 Fernlea Heald Green Cheadle SK8 3RB 0161 610 3911




Proposed Side

EXISTING FLAG FRAME TO INFILLED -
WHOLE OF EXTENSIONS SIDE
ELEVATION MASONRY TO BE
REPOINTED THEREAFTER

OPEN EAVES TO MATCH
EXISTING MAIN ROOF BUT
WITH A FASCIA (NO SOFFITT)


SCALE 1:50

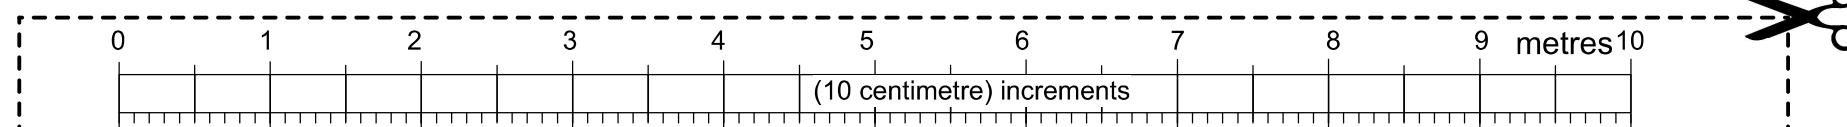

Mr Purnell S/S Rear Extension
50 Wyverne Road December 2024
Chorlton M21 0ZN Job No.333

Creative Design


2 Fernlea Heald Green Cheadle SK8 3RB 0161 610 3911

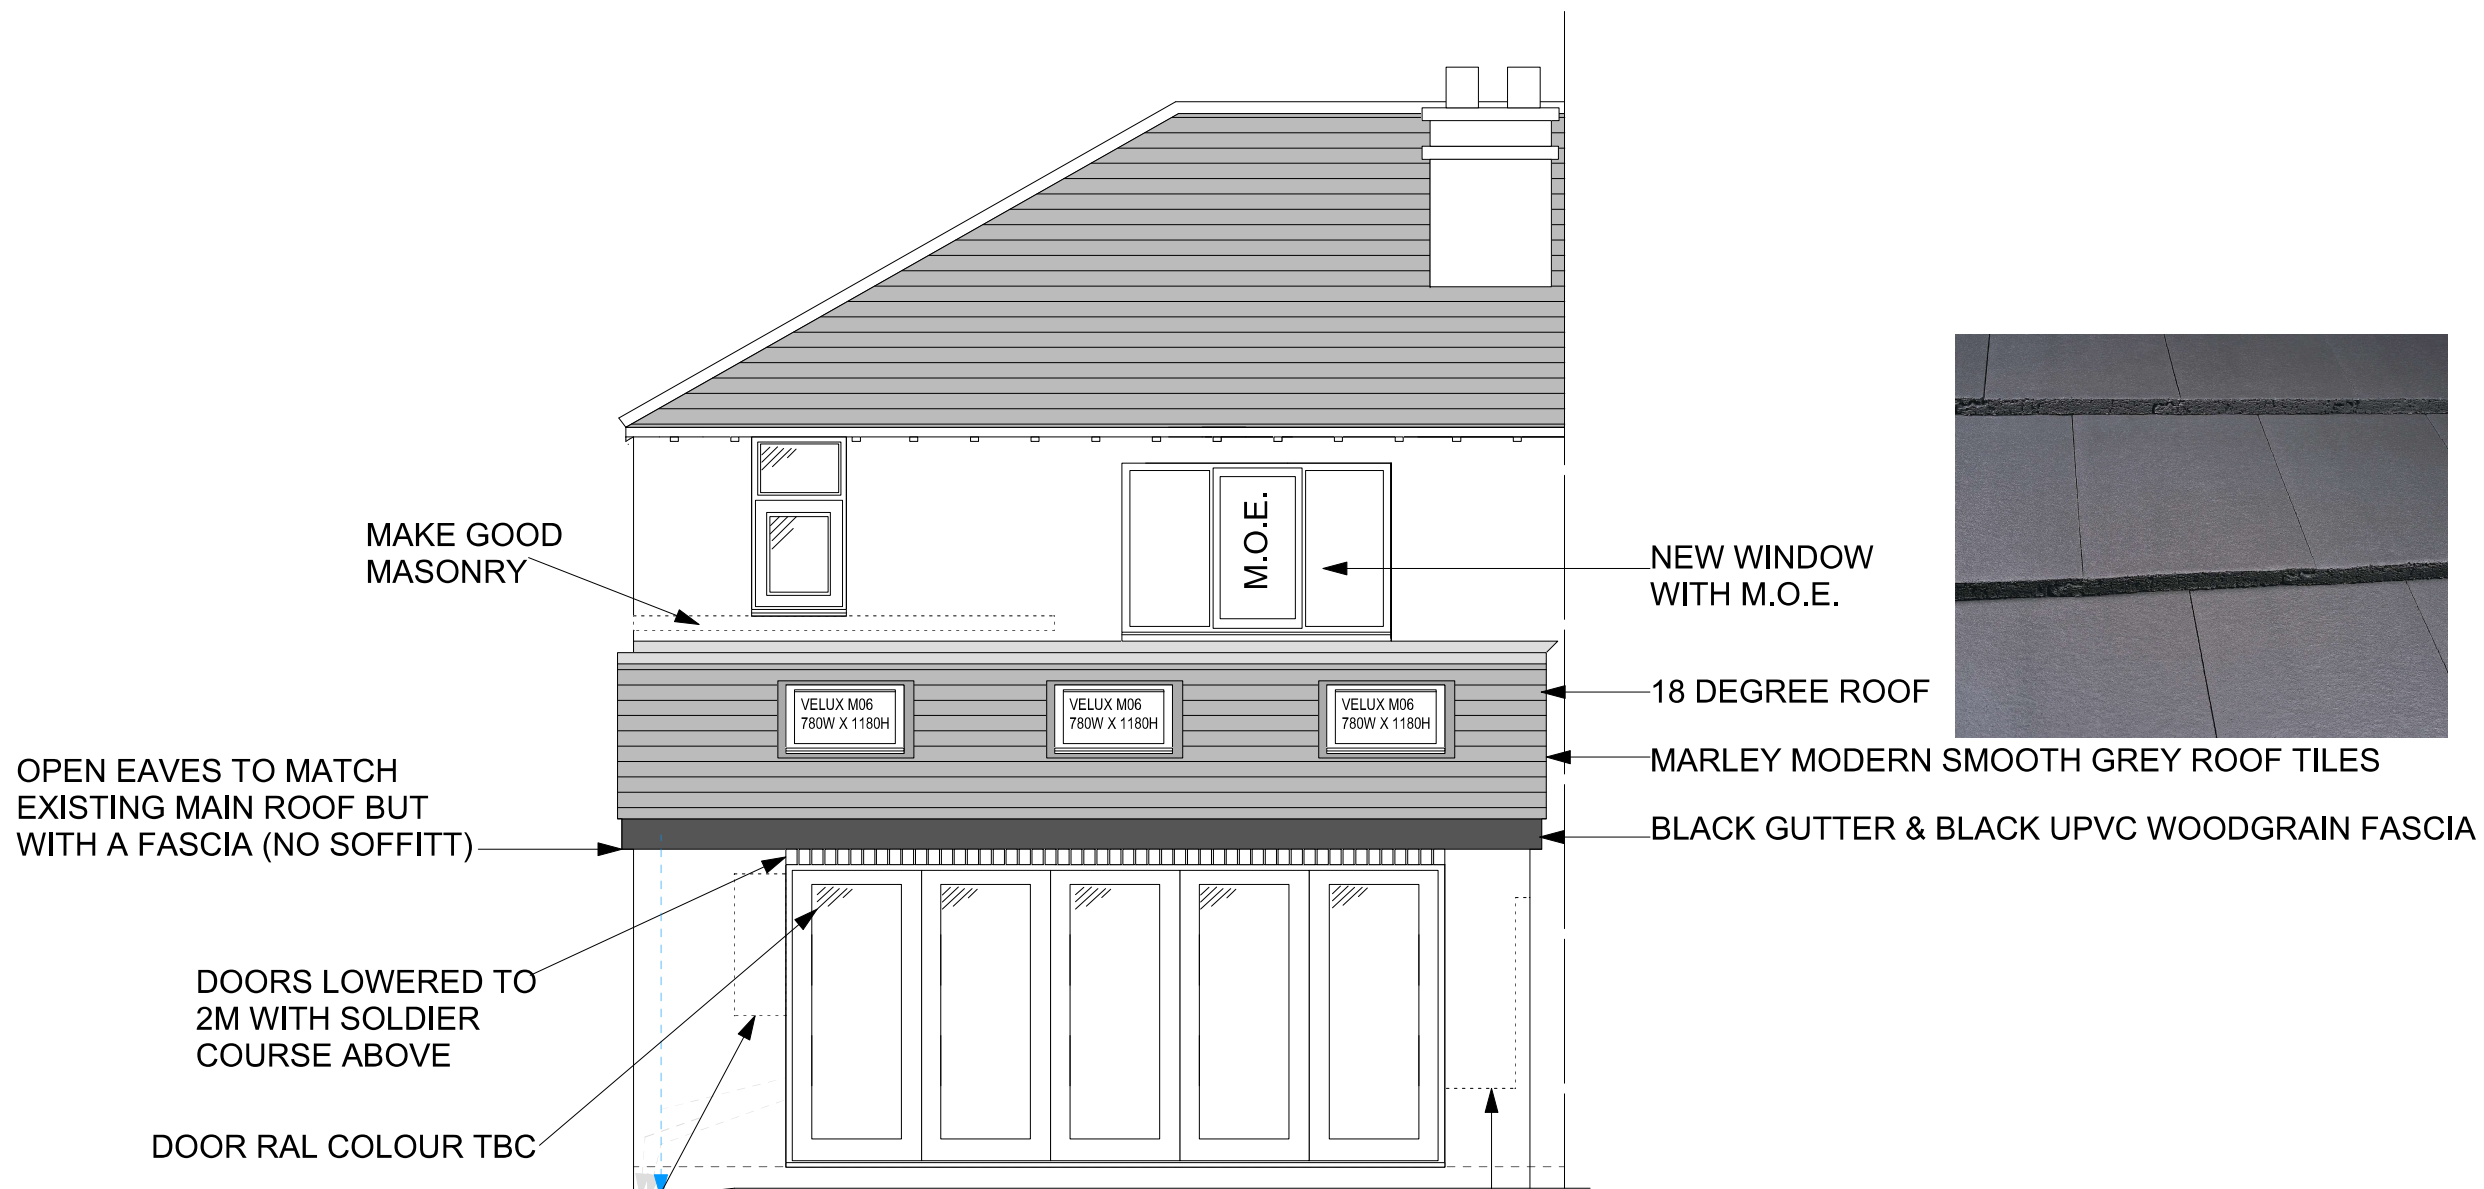

Proposed Rear

*REAR OUTER LEAFS AND RIGHT HAND GABLE TO BE INFILLED/REBUILT AS NEEDED -
WHOLE OF REAR ELEVATION MASONRY TO BE REPOINTED THEREAFTER

SCALE 1:50

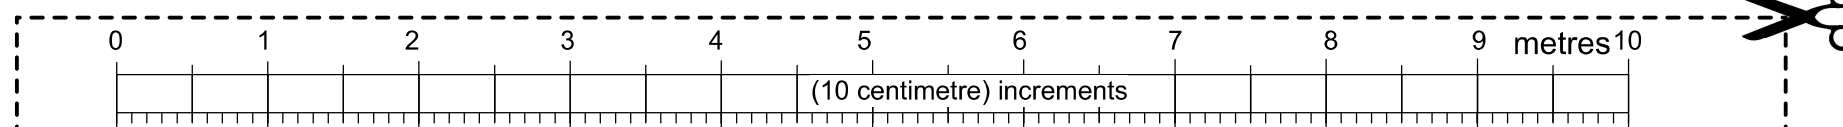

Mr Purnell S/S Rear Extension
50 Wyverne Road December 2024
Chorlton M21 0ZN Job No.333

Creative Design

2 Fernlea Heald Green Cheadle SK8 3RB 0161 610 3911