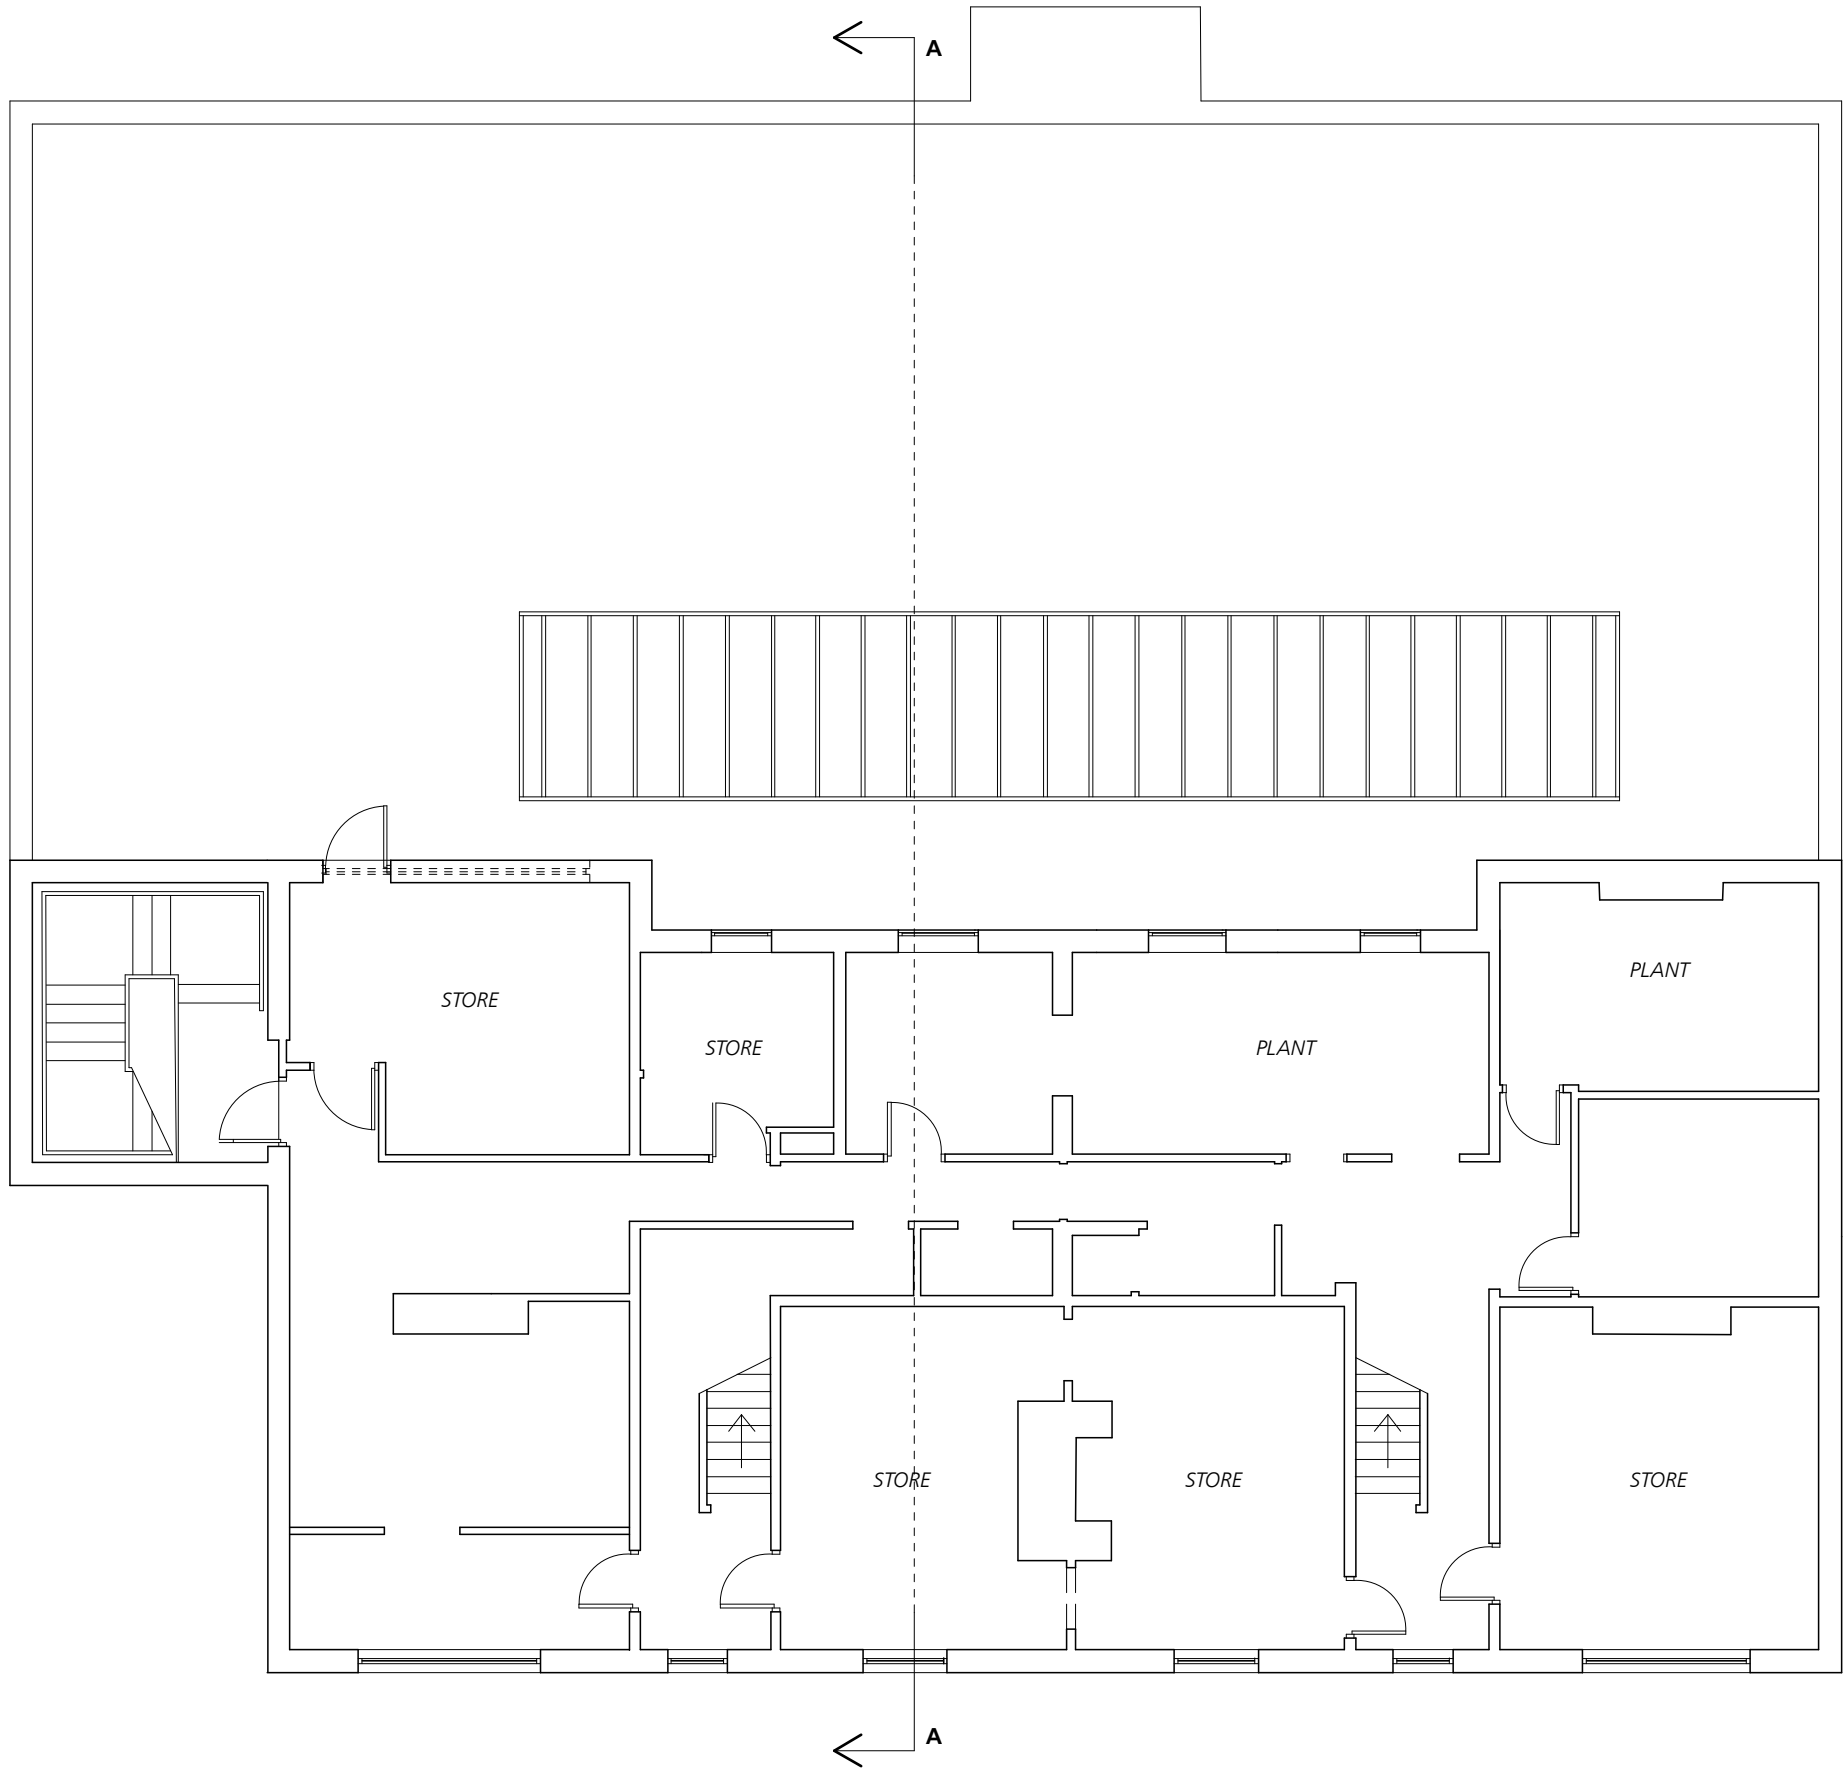


0 1 2 3 4 5
Metres

Jonathan Davidson Architects

Architecture & Industrial Design

47 Hilton Street
MANCHESTER
M1 2EF
t: 0161 711 0835
e: inbox@jddavidsonarchitects.com
w: www.jddavidsonarchitects.com

Client Elle R Leisure

Project **Albert's Restaurant & Bar**
Barlow Moor Rd, Didsbury

Scale 1:100 @ A3

Date Nov 2024

Document **Planning Drawing**
Existing 1st Floor Plan

Status For information

Doc Ref

381

PD

0103

-