



Number of bedrooms(b)	Number of bed spaces (persons)	1 storey dwellings	2 storey dwellings	3 storey dwellings	Built-in storage
1b	1p	39 (37) ²			1.0
	2p	50	58		1.5
2b	3p	61	70		2.0
	4p	70	79		
3b	4p	74	84	90	2.5
	5p	86	93	99	
	6p	95	102	108	
4b	5p	90	97	103	3.0
	6p	99	106	112	
	7p	108	115	121	
	8p	117	124	130	
5b	6p	103	110	116	3.5
	7p	112	119	125	
	8p	121	128	134	




Site Plan
1 : 200

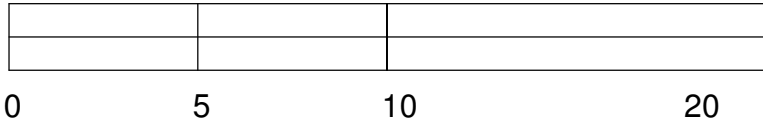

SCALE BAR 1:200

 

SCALE BAR 1:50

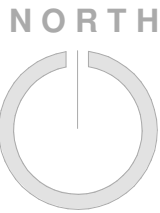

Project:
60A Wood Road,
Manchester

Drawing Title:
Proposed Site Plan

Scale: 1 : 200@A1 Status: Concept

Drawing Number: 24-09-20-001 Revision: R11

Rev:	Description:	Issue Date:
R6	Initial Issue	22.04.24
R7	Updated	31.07.24
R8	Updated	13.09.24
R9	Updated	14.09.24
R10	Updated	16.12.24
R11	Updated	13.02.25