




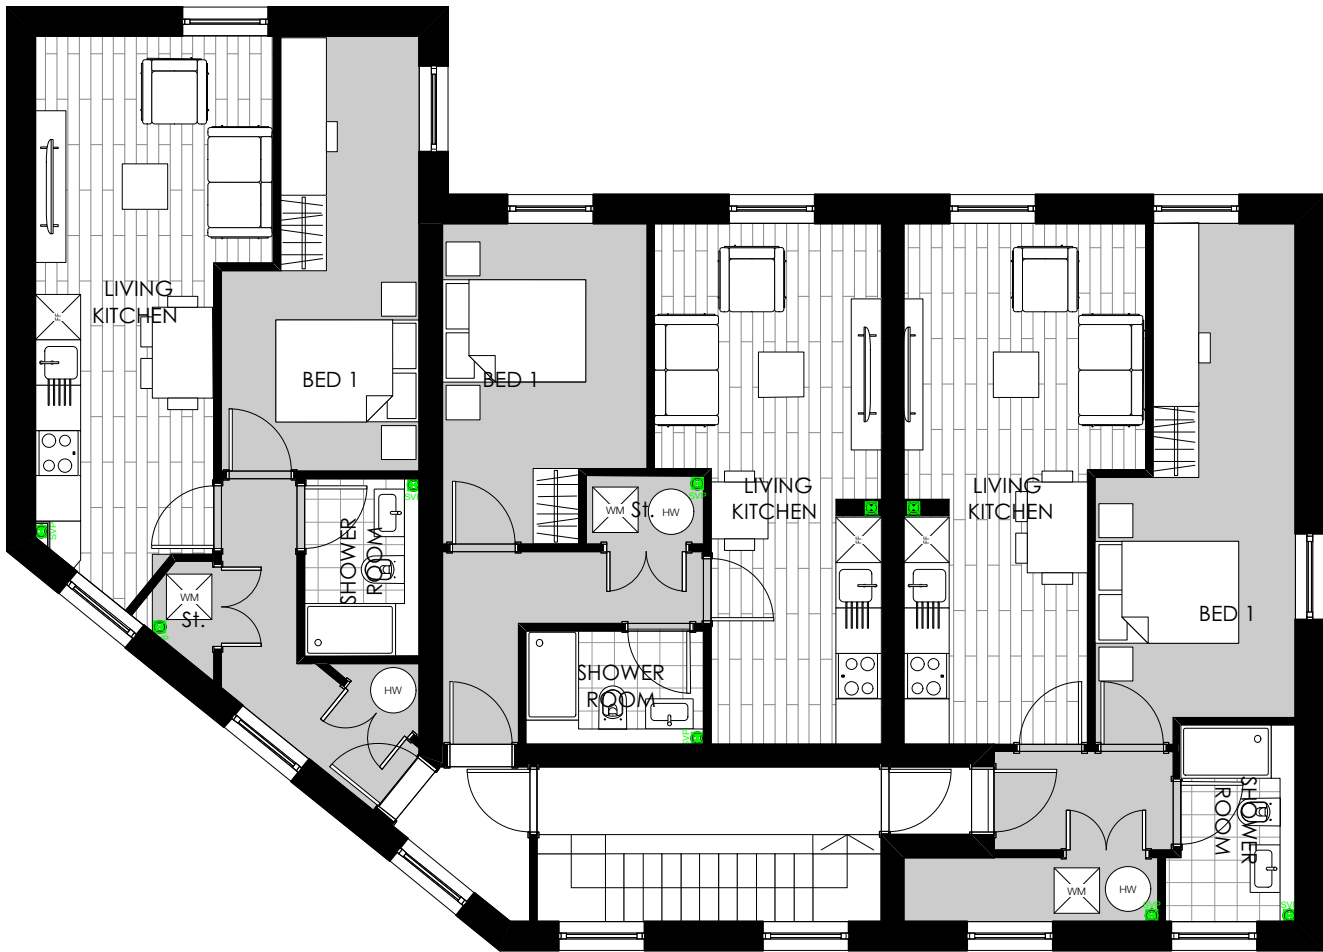

FIRST FLOOR

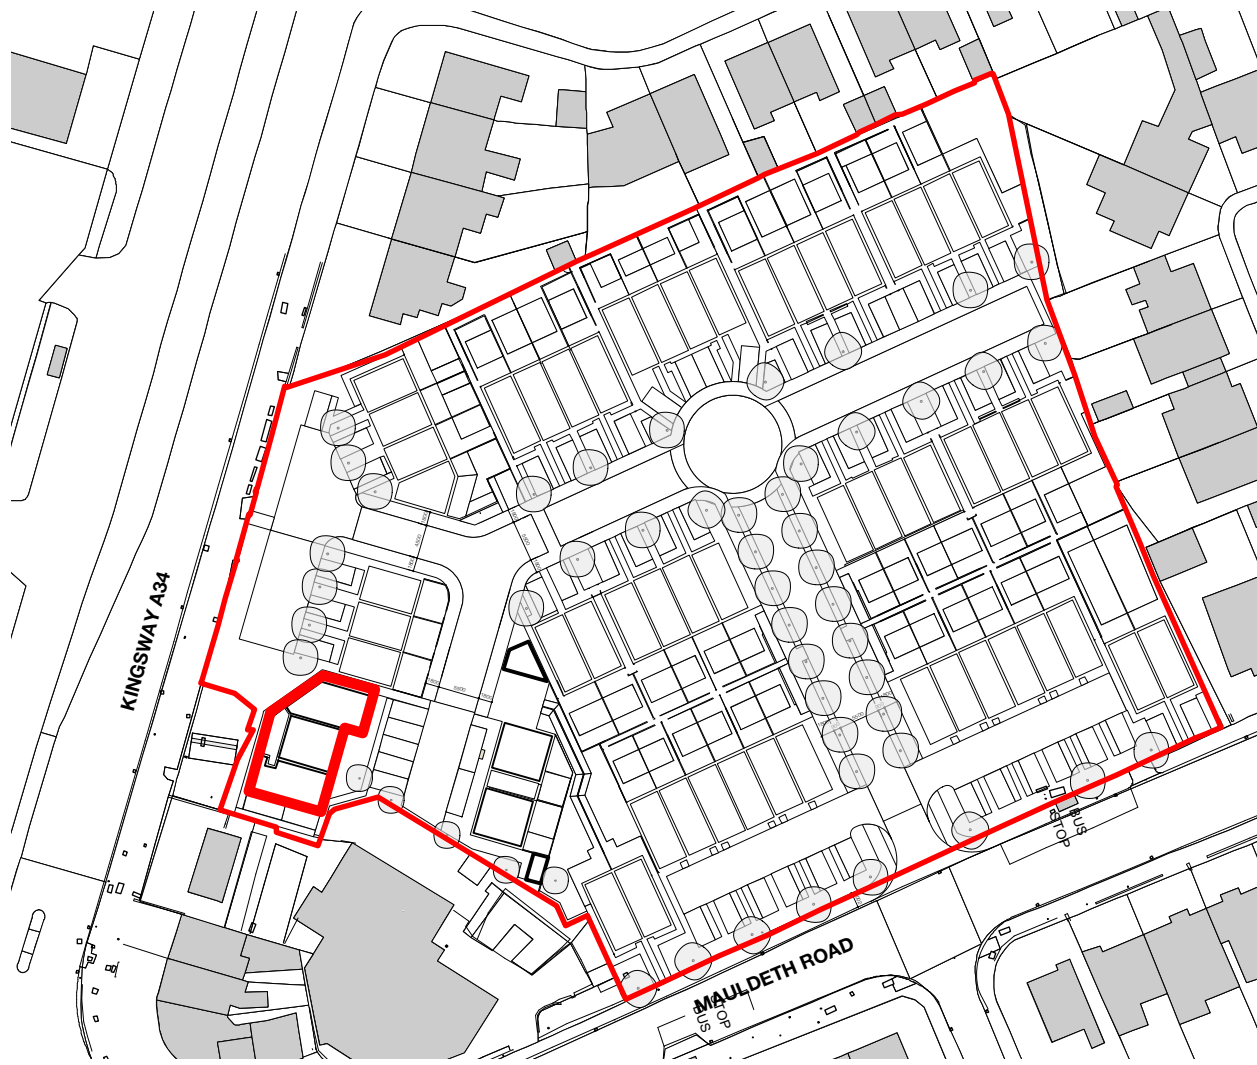

ROOF PLAN

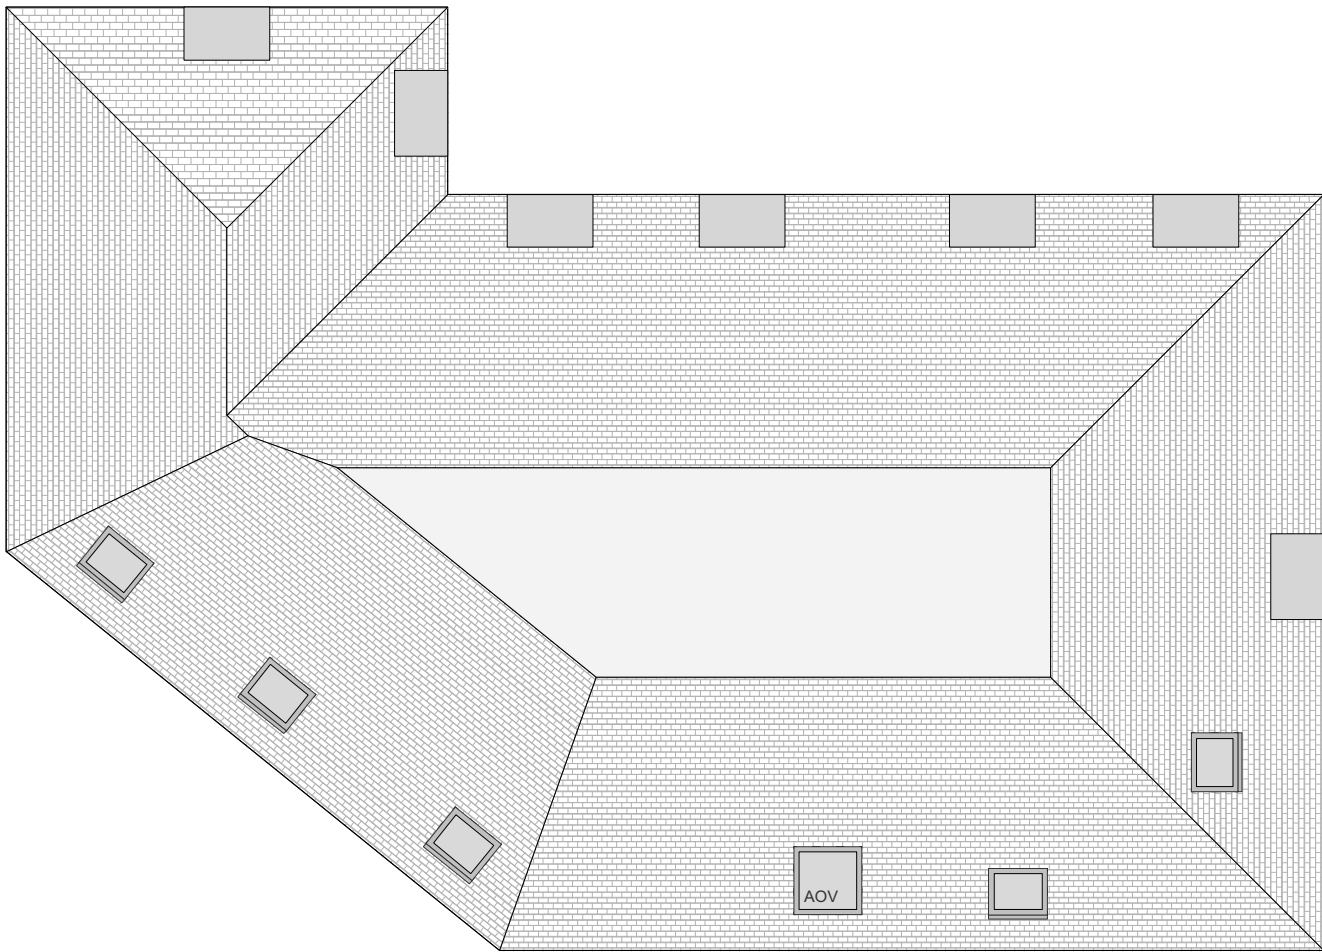

GROUND FLOOR



THIRD FLOOR

--- DENOTES CEILING LEVEL BELOW 1.5 m

BLOCK TYPE G PLANS
1:100

PLANNING

IMPORTANT NOTES:

B	27/01/25	DORMER WINDOWS REMOVE DFROM FRONT FACADE
A	10/12/24	ADDED FLOOR PLANS
REVISION	DATE	DESCRIPTION

CLIENT: VIEWS	
PROJECT: PROPOSED RESIDENTIAL DEVELOPMENT	
ADDRESS: BURNAGE CRICKET CLUB	
DRAWING TITLE: BLOCK TYPE G PLANS	
SCALE: 1:100	DATE: AUGUST 2024
DRAWING NO: A815_P_146B	

OLLIER SMURTHWAITE ARCHITECTS

40 King Street, Manchester, M2 6BA
T 0161 883 0839
F 0161 883 0839
E mail@olliersmurthwaite.com