


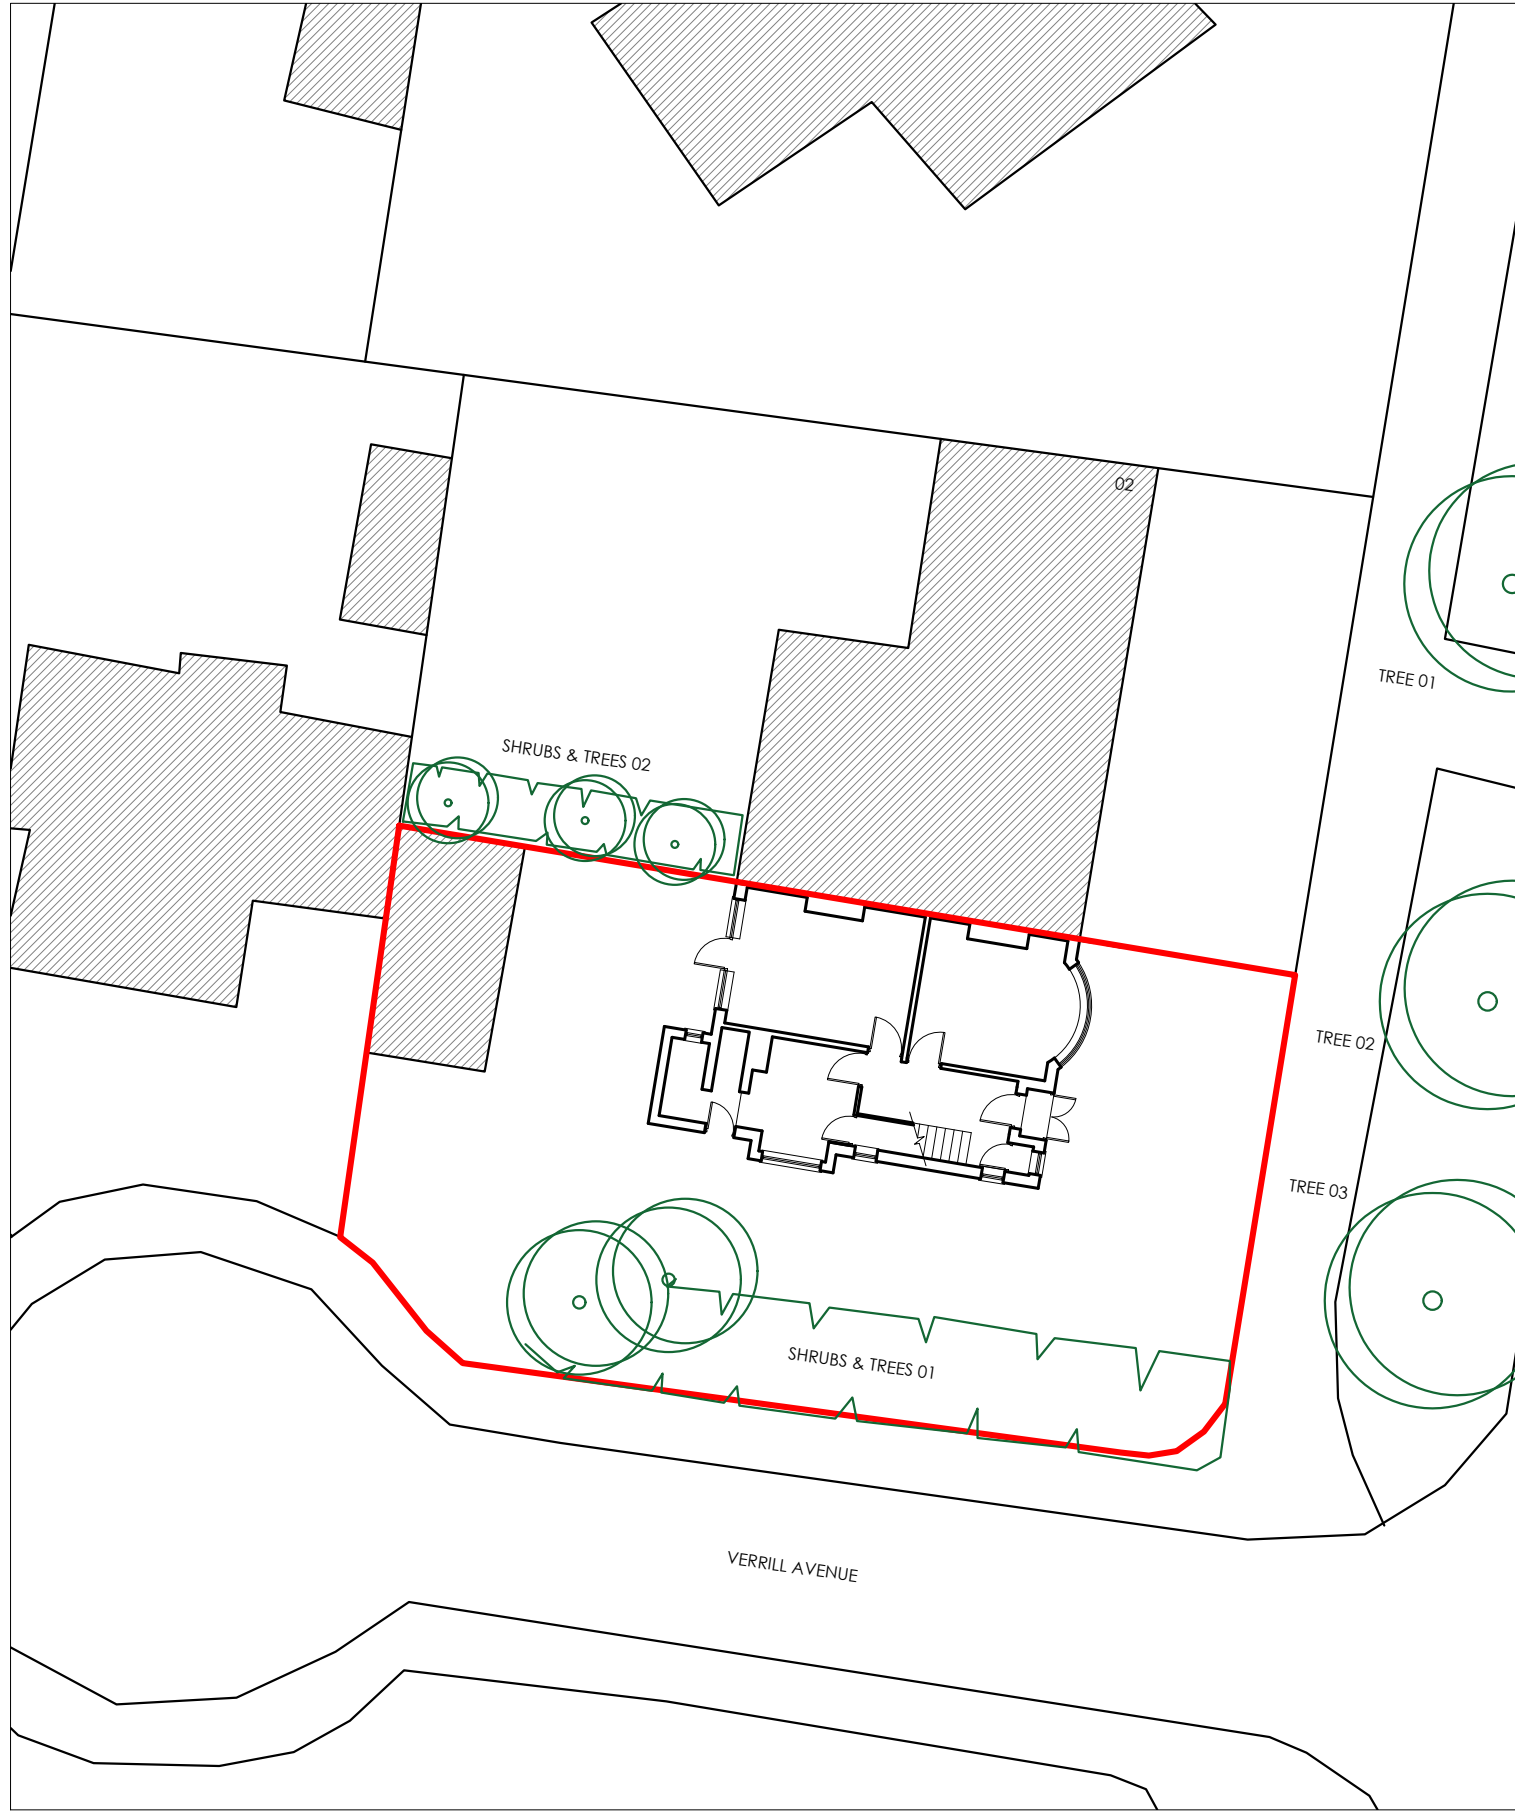


EXISTING SITE PLAN
1:200

EXISTING FIRST FLOOR PLAN
1:100



EXISTING GROUND FLOOR PLAN
1:100

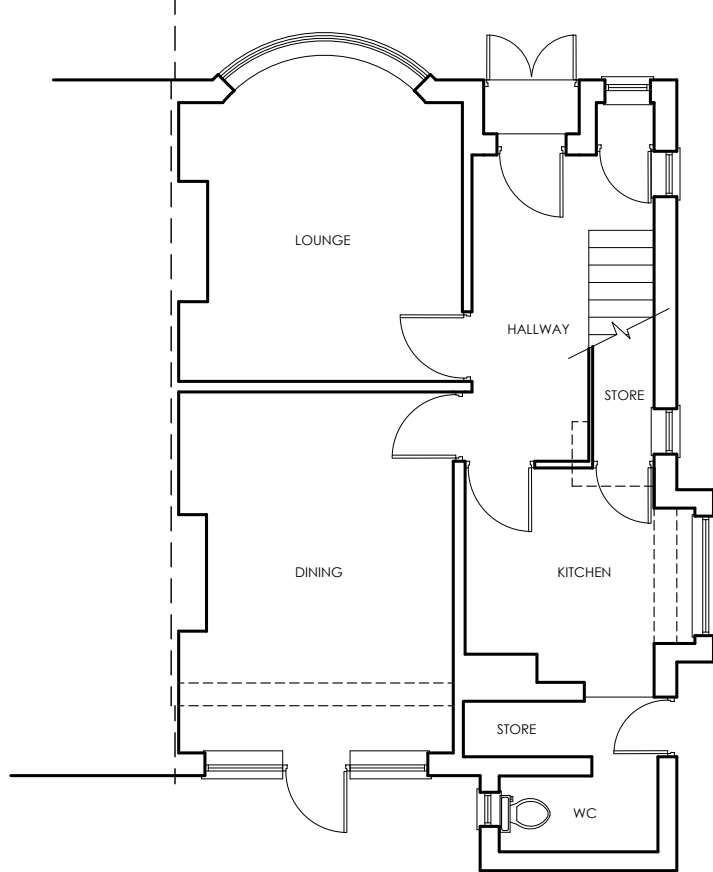


EXISTING FRONT ELEVATION
1:100




EXISTING SIDE (SOUTH) ELEVATION
1:100



EXISTING REAR ELEVATION
1:100

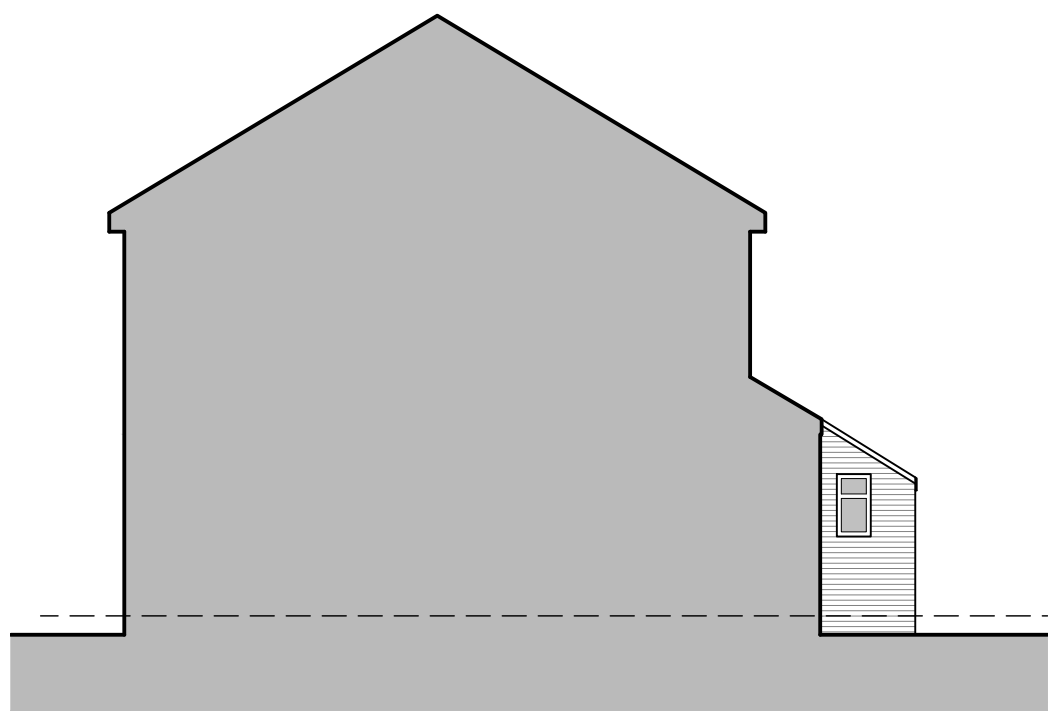


EXISTING SIDE (NORTH) ELEVATION
1:100

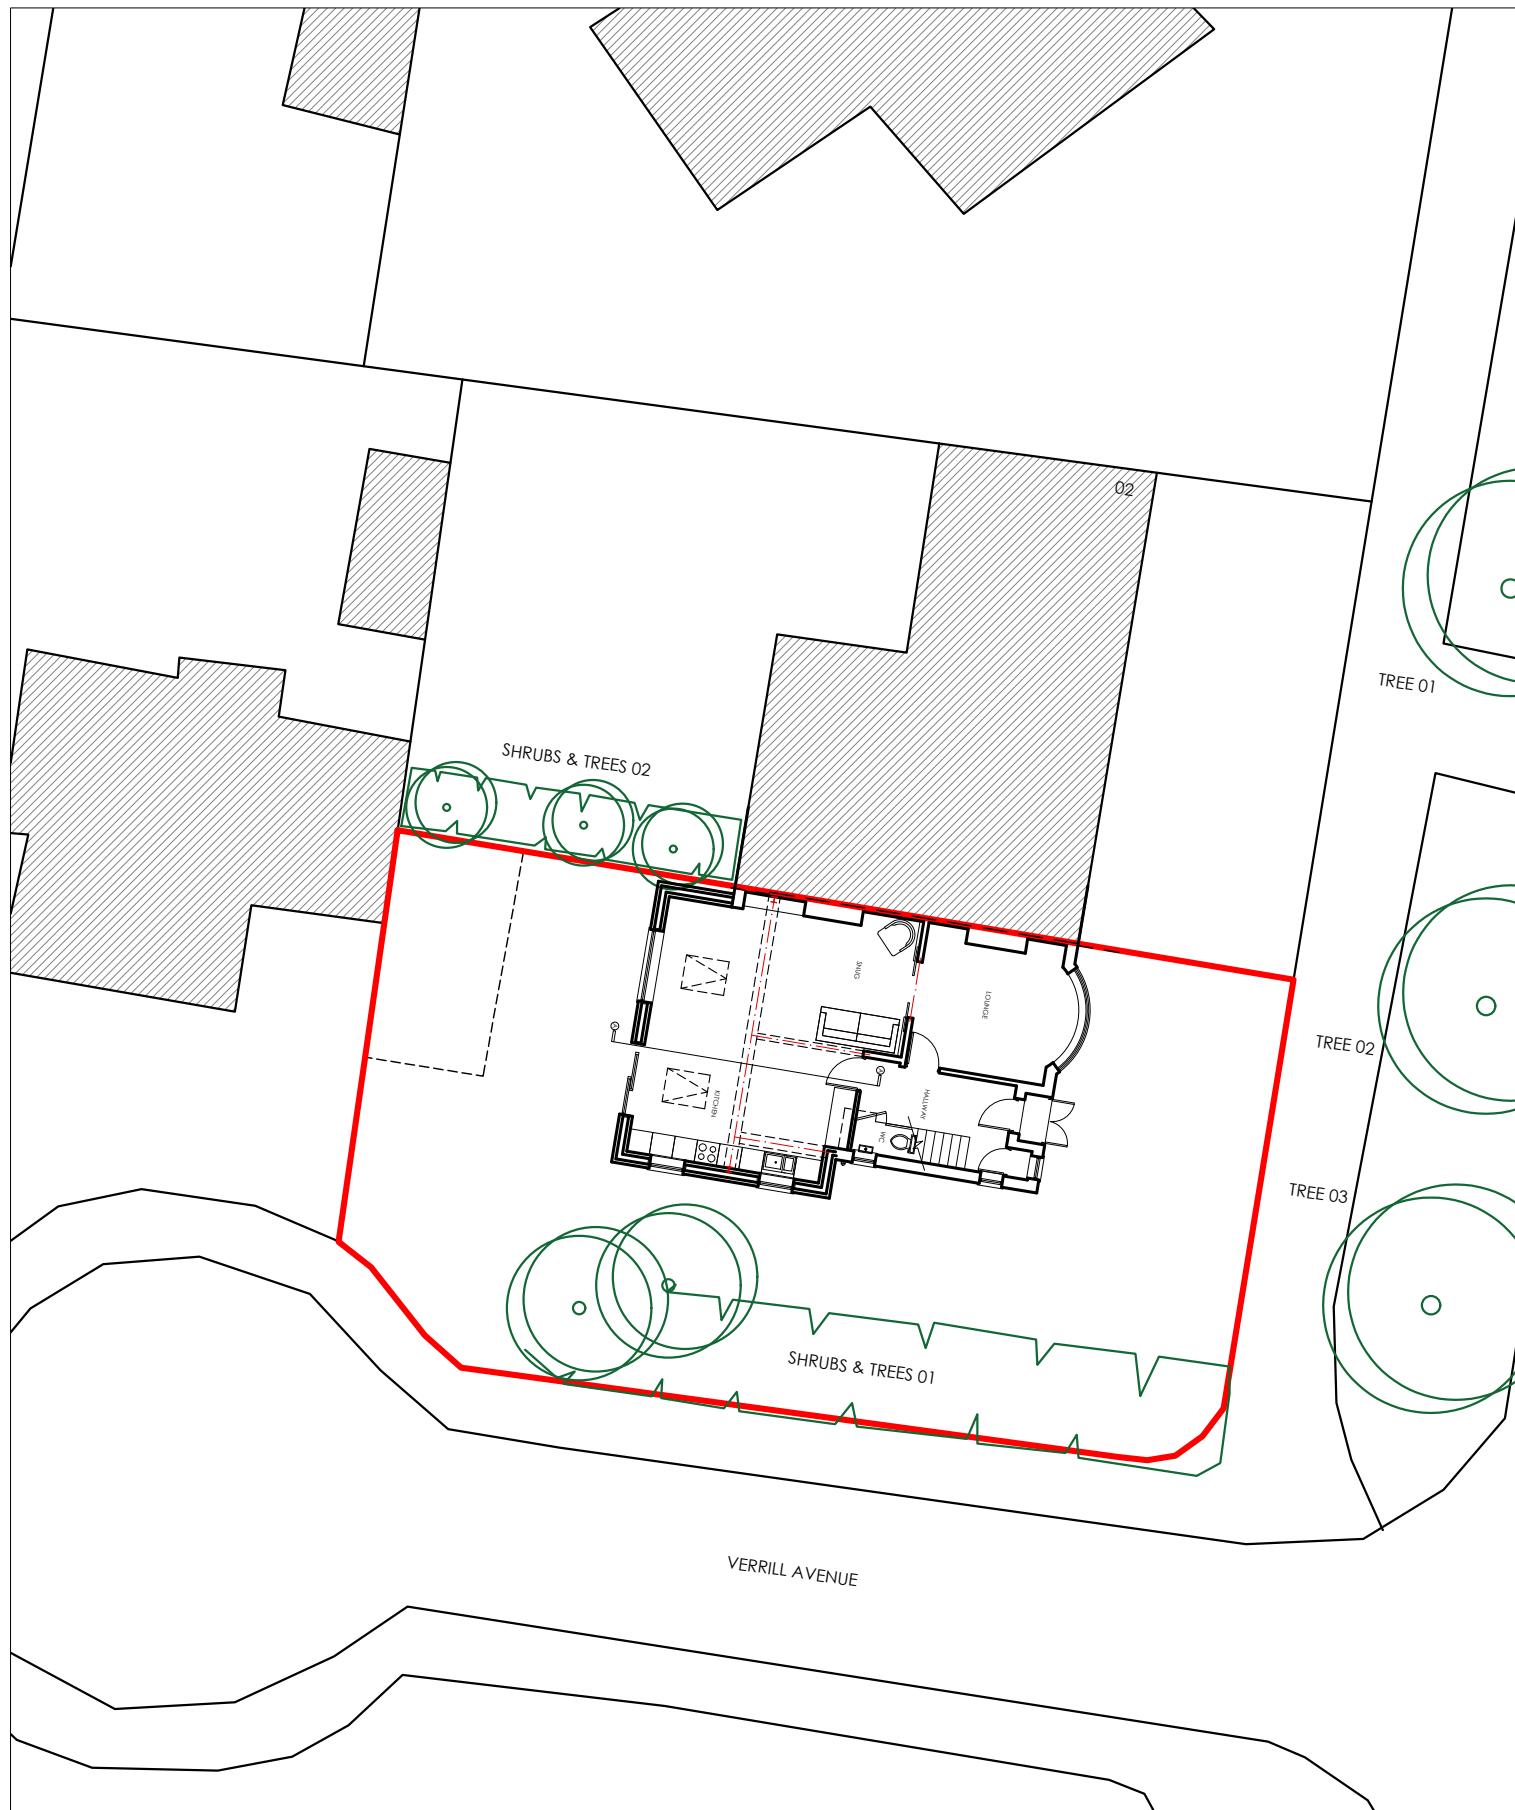


PROPOSED SITE PLAN
1:200

PROPOSED FIRST FLOOR PLAN
1:100

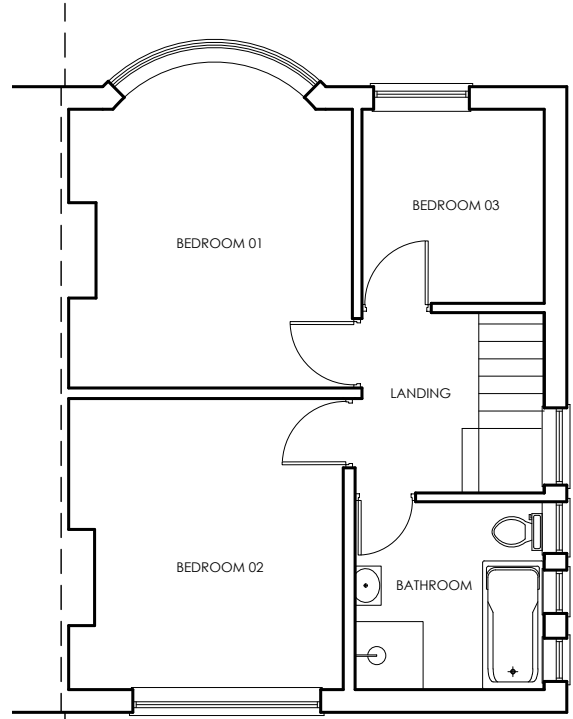

PROPOSED GROUND FLOOR PLAN
1:100

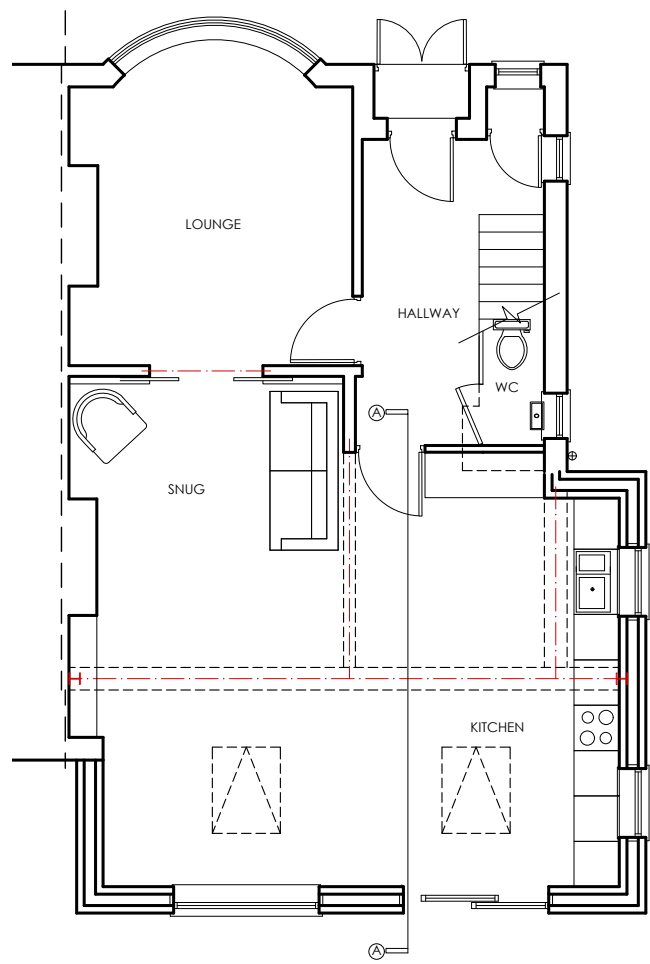


PROPOSED FRONT ELEVATION
1:100




PROPOSED SIDE (SOUTH) ELEVATION
1:100




PROPOSED REAR ELEVATION
1:100

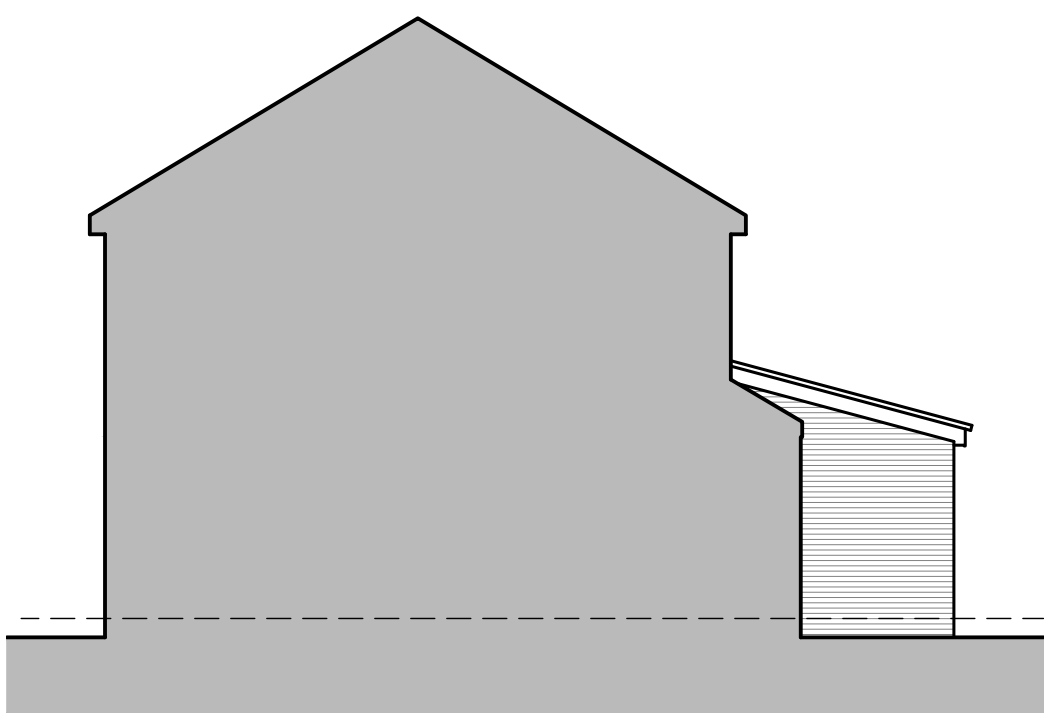

PROPOSED SIDE (NORTH) ELEVATION
1:100

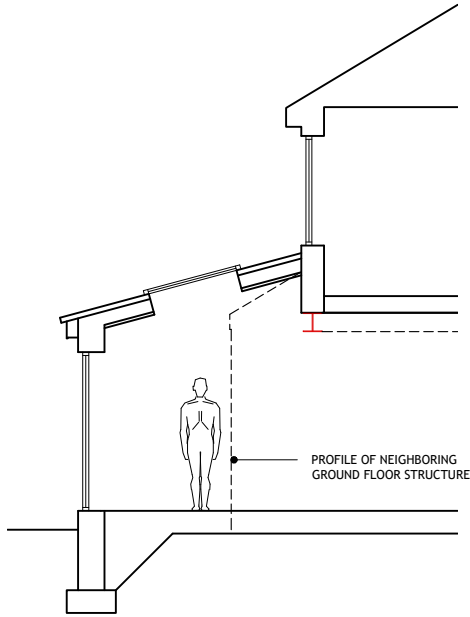

SECTION AA
1:100

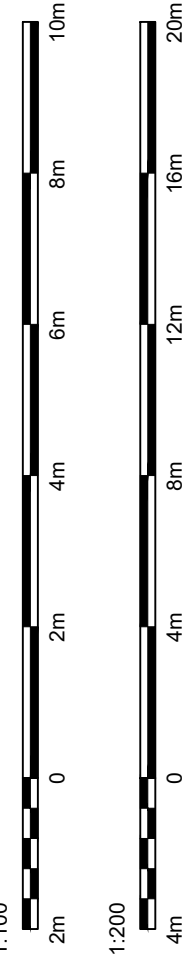

General Notes
The purpose of these drawings is for design development, cost estimating and ultimately for consideration by the local authority planning department only. Drawings are not to be used for planning applications, building control review, building regulations, construction, fabrication or any other work on site.

PROJECT:	4 FAIRMEAD ROAD NORTHENDEN
CLIENT:	MR. DAVID. PINDER
DRAWING TITLE:	EXISTING & PROPOSED PLANS [PLANNING ISSUE] -
DRAWING No:	2440 PL 200 (REV C)
SCALE:	SEE NOTES @A1
DATE:	04.02.2025
DRAWN BY:	JE
CHECKED BY:	-
Edmondson Design Limited Architectural Design and Planning Services W: edmondsondesign.co.uk T: 07881957321 E: john@edmondsondesign.co.uk	