


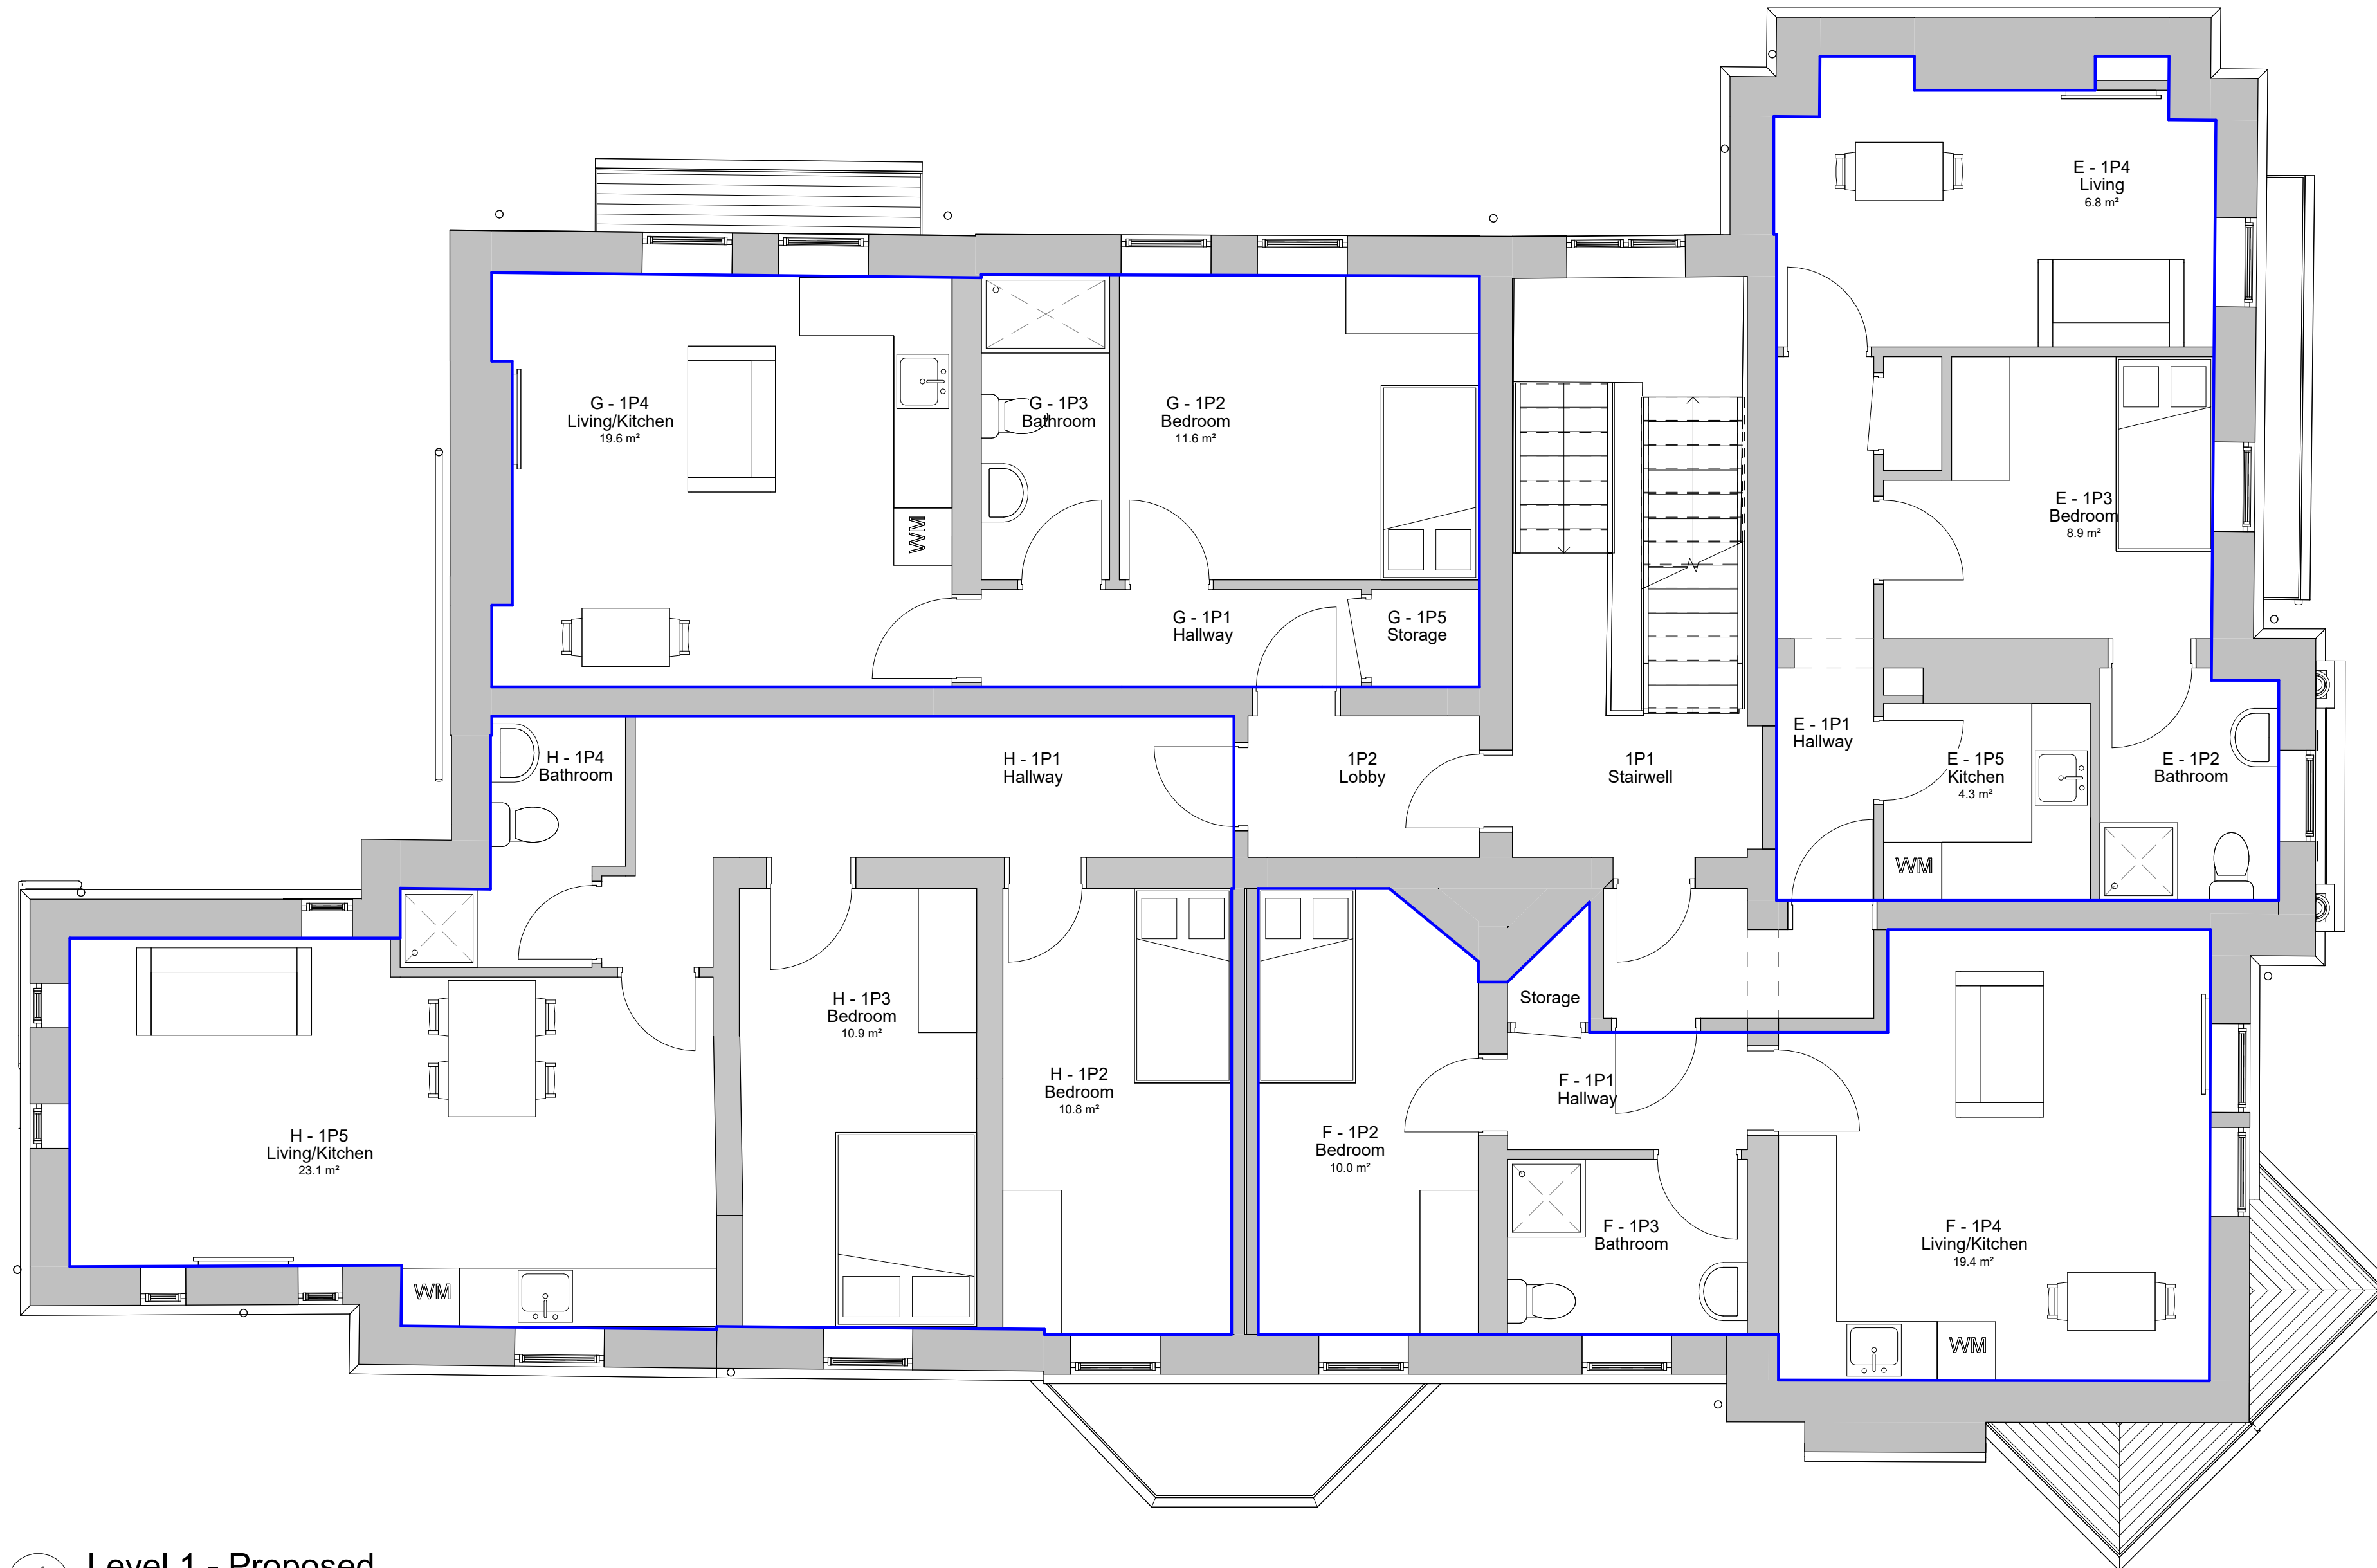

1 Level 1 - Proposed
1 : 50

Ground Floor Flat Areas

A - 37.3m² - 1 Bed - 1 Person
B - 46.5m² - 1 Bed - 1 Person
C - 62.1m² - 2 Beds - 3 Person
D - 37.1m² - 1 Bed - 1 Person

First Floor Flat Areas

E - 39.3m² - 1 Bed - 1 Person
F - 40.0m² - 1 Bed - 1 Person
G - 42.5m² - 1 Bed - 1 Person
H - 63.8m² - 2 Beds - 3 Person

Second Floor Flat Areas

I - 41.5m² - 1 Bed - 1 Person
J - 42.8m² - 1 Bed - 1 Person
K - 39.1m² - 1 Bed - 1 Person
L - 40.1m² - 1 Bed - 1 Person


Basement Floor Flat Areas

M - 66.1m² - 1 Bed - 1 Person
N - 55.1m² - 1 Bed - 1 Person
O - 61.4m² - 2 Beds - 3 Person

Total

12 x 1 Beds
3 x 2 Beds

15 Apartments

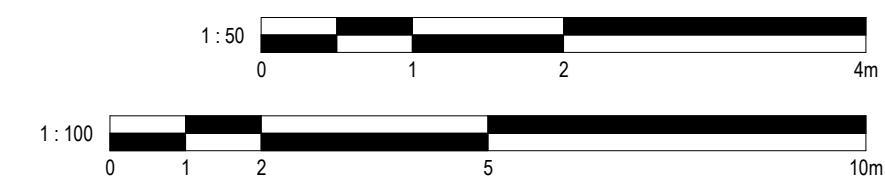

1	Planning	23/01/2025
No.	Description	Date

PROJECT Community Nurses Centre		
TITLE Proposed First Floor Plan		
STATUS DESIGN		
DRAWN BY CB	DATE 13/01/2025	SCALE (@ A1) 1 : 50
PROJECT NUMBER GSS23079.2	DRAWING NUMBER 003C	REV 1
GOLD SKETCH S T U D I O S www.goldsketch.co.uk info@goldsketch.co.uk 0161 792 9595		
NOTES: © COPYRIGHT - ALL RIGHTS RESERVED. THIS DRAWING SHALL NOT BE REPRODUCED WITHOUT PRIOR WRITTEN CONSENT. DRAWING TO BE USED FOR THE STATUS INDICATED ONLY. ALL DIMENSIONS AND SETTING OUT SHALL BE CHECKED AND CONFIRMED ON SITE. ANY DISCREPANCIES TO BE REPORTED TO THE ARCHITECT IMMEDIATELY UPON DISCOVERY. ALL DIMENSIONS AND SETTING OUT SHALL BE IN ACCORDANCE WITH CURRENT BUILDING REGULATIONS AND THE COMPANIES CODE OF PRACTICE AND BRITISH STANDARDS. ALL DIMENSIONS ON THIS DRAWING ARE IN MILLIMETRES UNLESS OTHERWISE STATED.		