



SCALE BAR 1:100

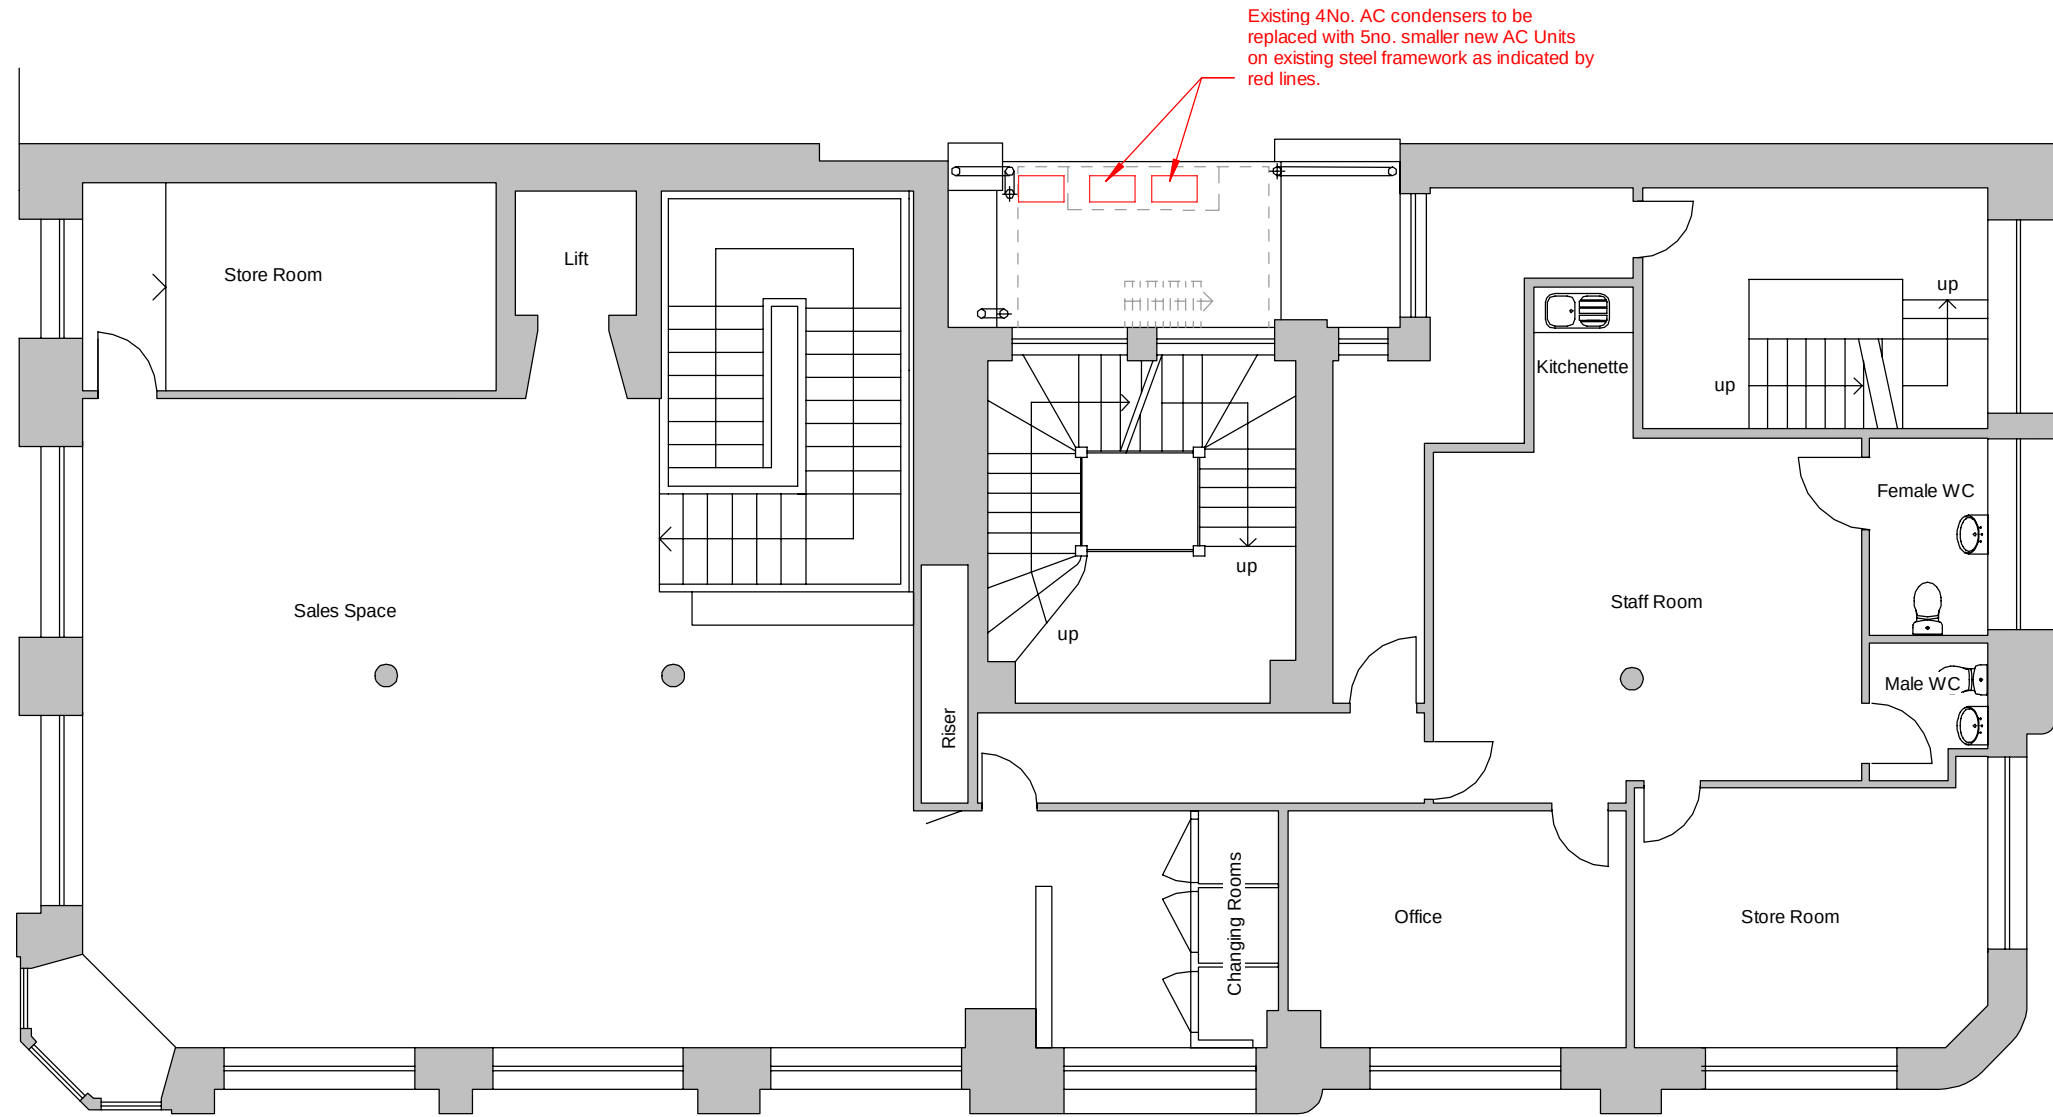

**Proposed First Floor Plan**  
1 : 100

 

MWE ARCHITECTS  
Unit One, Bearl Farm, Stocksfield, NE43 7AL  
Telephone : (0191) 260 2299  
Email : enquiries@mwearchitects.co.uk  
Website : www.mwearchitects.co.uk

| Rev.                              | By | Date | Description |            |      |
|-----------------------------------|----|------|-------------|------------|------|
| Client                            |    |      | Job No      | Dwg No     | Rev. |
| Newcastle Building Society        |    |      | 24003       | P-02       |      |
| Job Title                         |    |      | Scale       | Date       |      |
| 74 King Street, Manchester M2 4NJ |    |      | 1 : 100     | March 2024 | Date |
| Description                       |    |      | Drawn by    | Paper size |      |
| PROPOSED FIRST FLOOR PLAN         |    |      | GI          | A3         |      |