


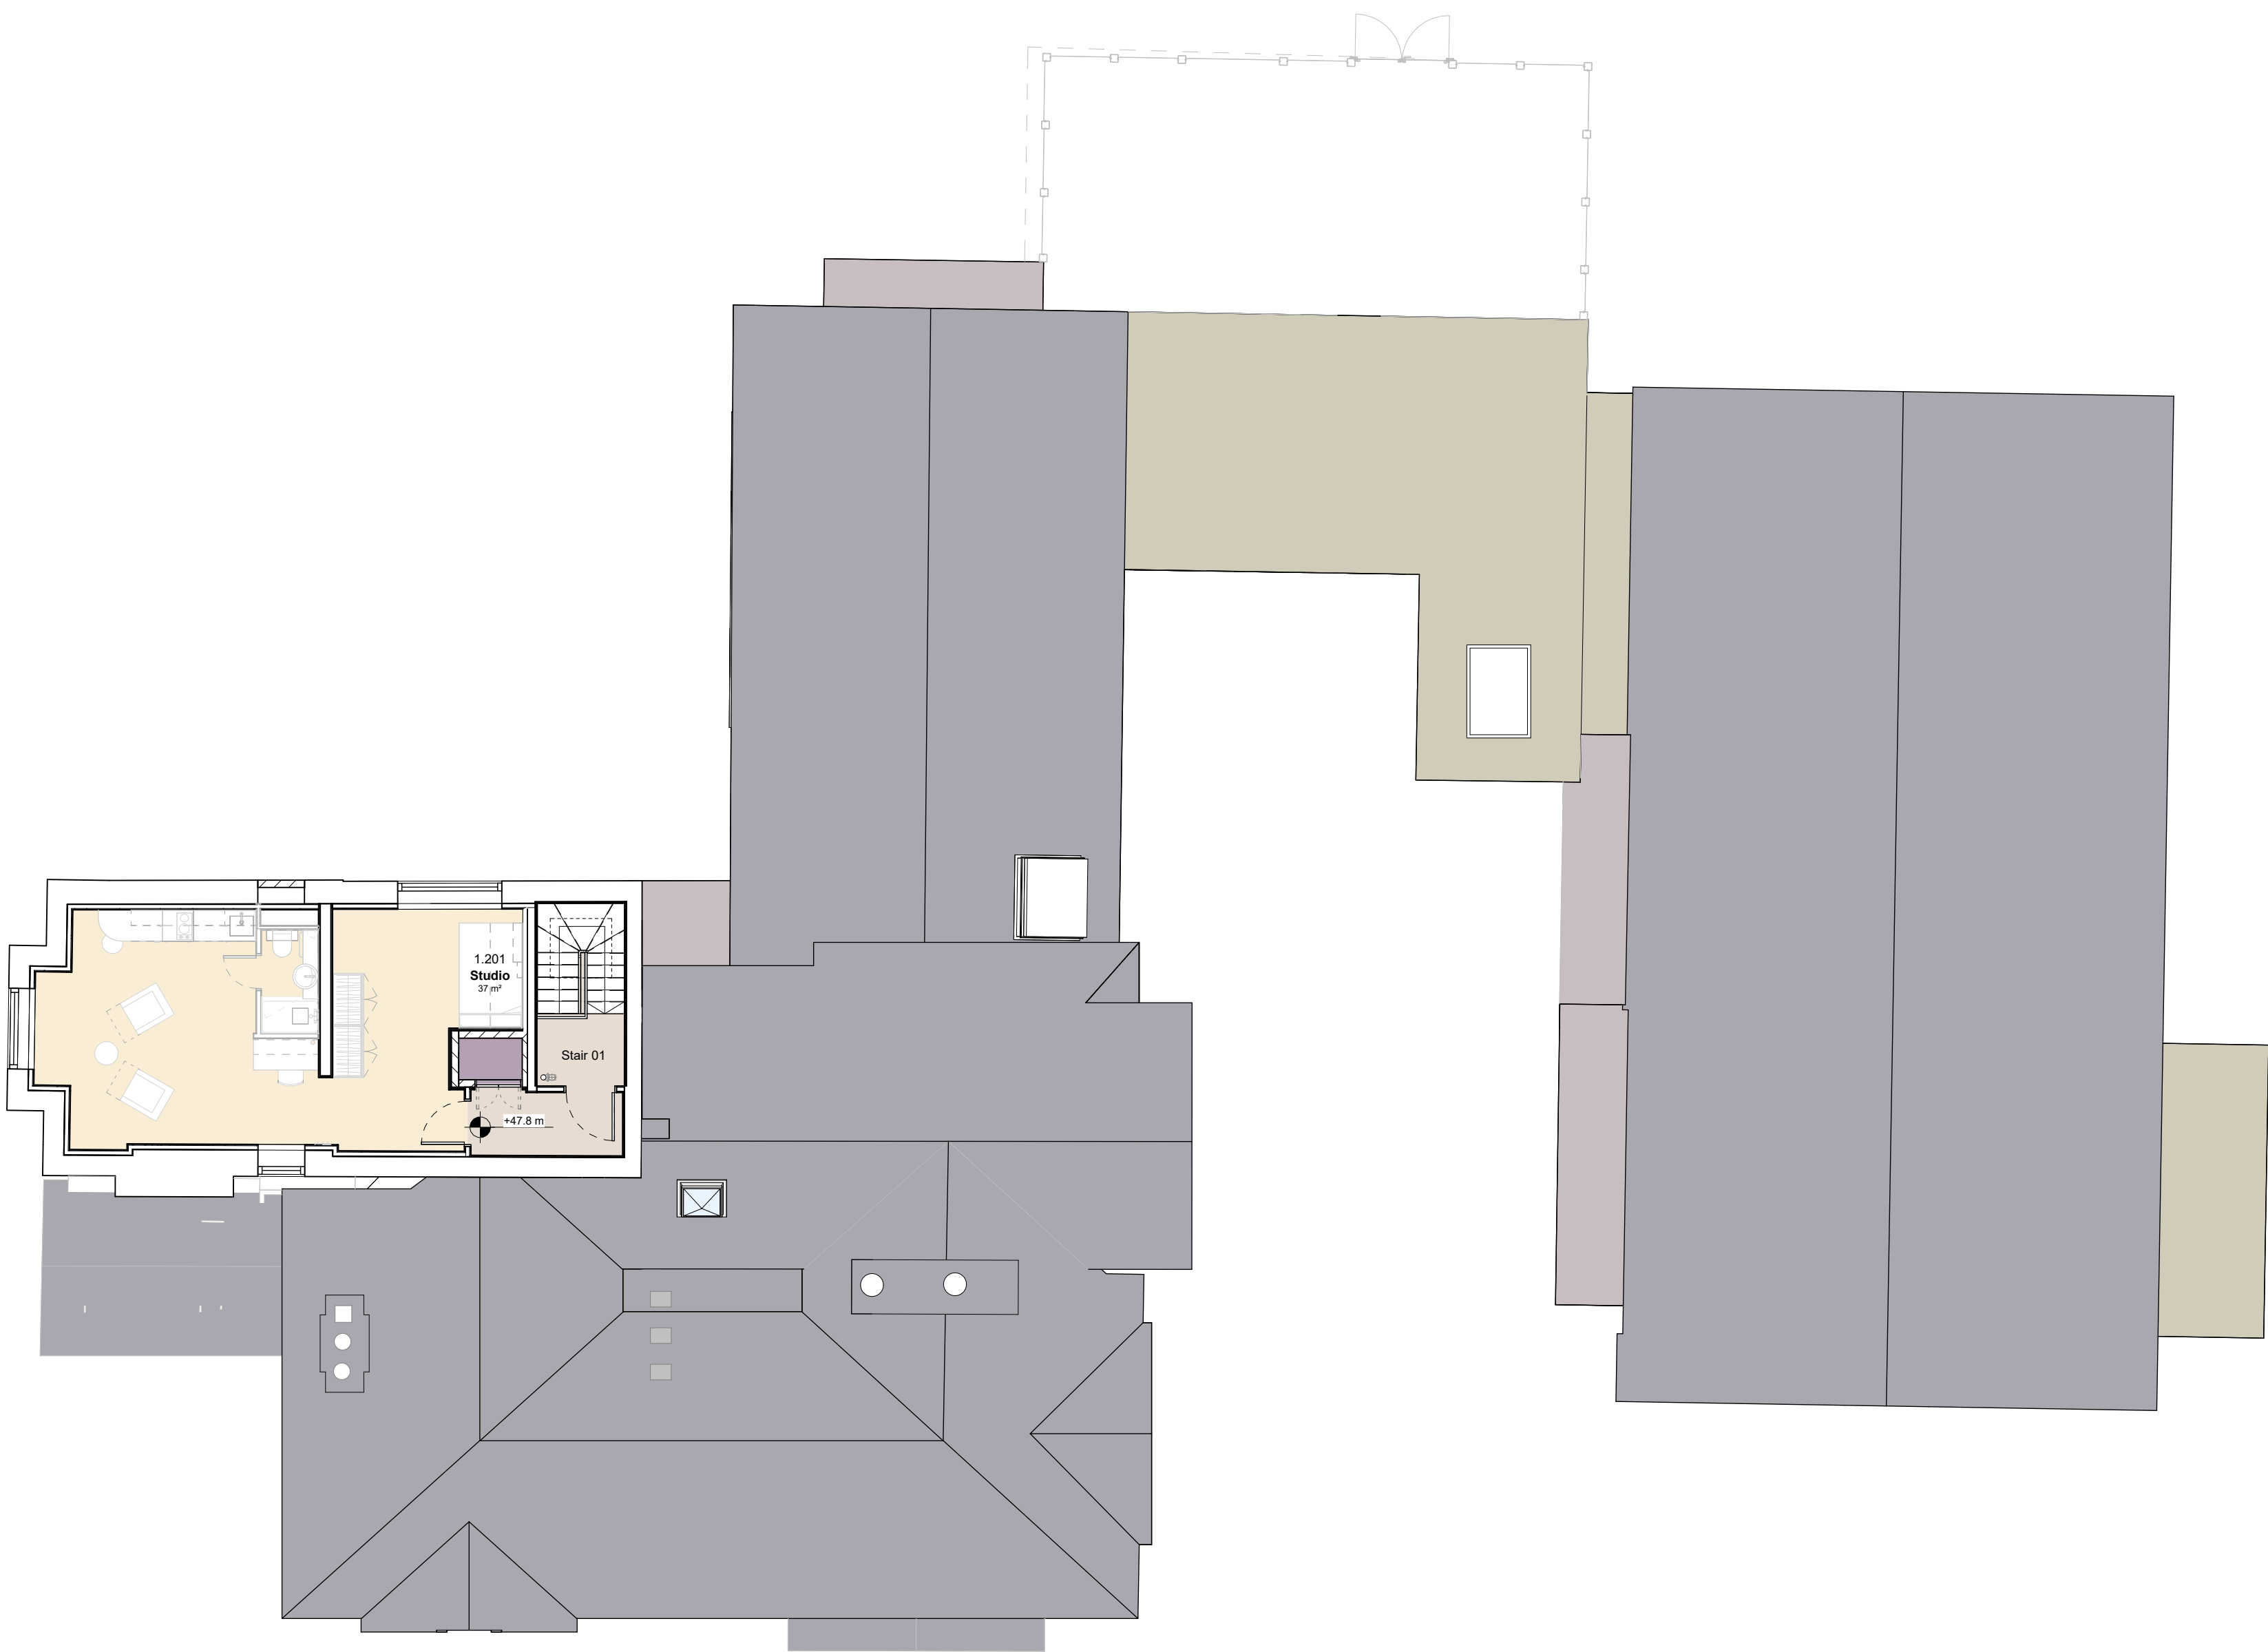

This drawing is copyright
Do not scale off dimensions.

All dimensions to be checked on
site by contractor.

Contractor to report any dimensional
discrepancies, errors or omissions
prior to commencing on site.

Design Intent Note:
Information shown on this drawing, including any indicative configurations,
details and dimensions, represents design intent only. The Contractor is
responsible for the detailed design, buildability and performance of the Works.

Existing Information Note:
Existing information shown for St Gabriels and the Chapel are based on
existing survey data produced by N D Oliver. There are areas with incomplete
survey data and so assumptions have been made based on a 'best guess'
approach, therefore, should not be relied on as exact.

KEY:

Ancillary Space	Ancillary Space
Amenity Space	Store
Studio Bedrooms	Riser
Plant	AOV / Roof Services

NORTH

Rev	Date	Description
P01	2022-07-08	Planning Issue
P02	2024-11-11	NMA Issue

Project Title
**St Gabriel's Manchester
1 Oxford Place**

Status
PLANNING

Drawing Title
**St Gabriel's and Chapel
General Arrangement
Proposed Second Floor Plan**

Project No 10349	Scale 1 : 100 @ A1
PROJ - 000 - 200K - 0000 - 0000 - 0000 - 0000 - 0000 - 0000	
10349-SHP-Z1-A-B5D8-G200-PL-02-001	Revision P02

simpsonhaugh

Manchester
+44 (0)161 835 2345

London
+44 (0)20 7549 4000