



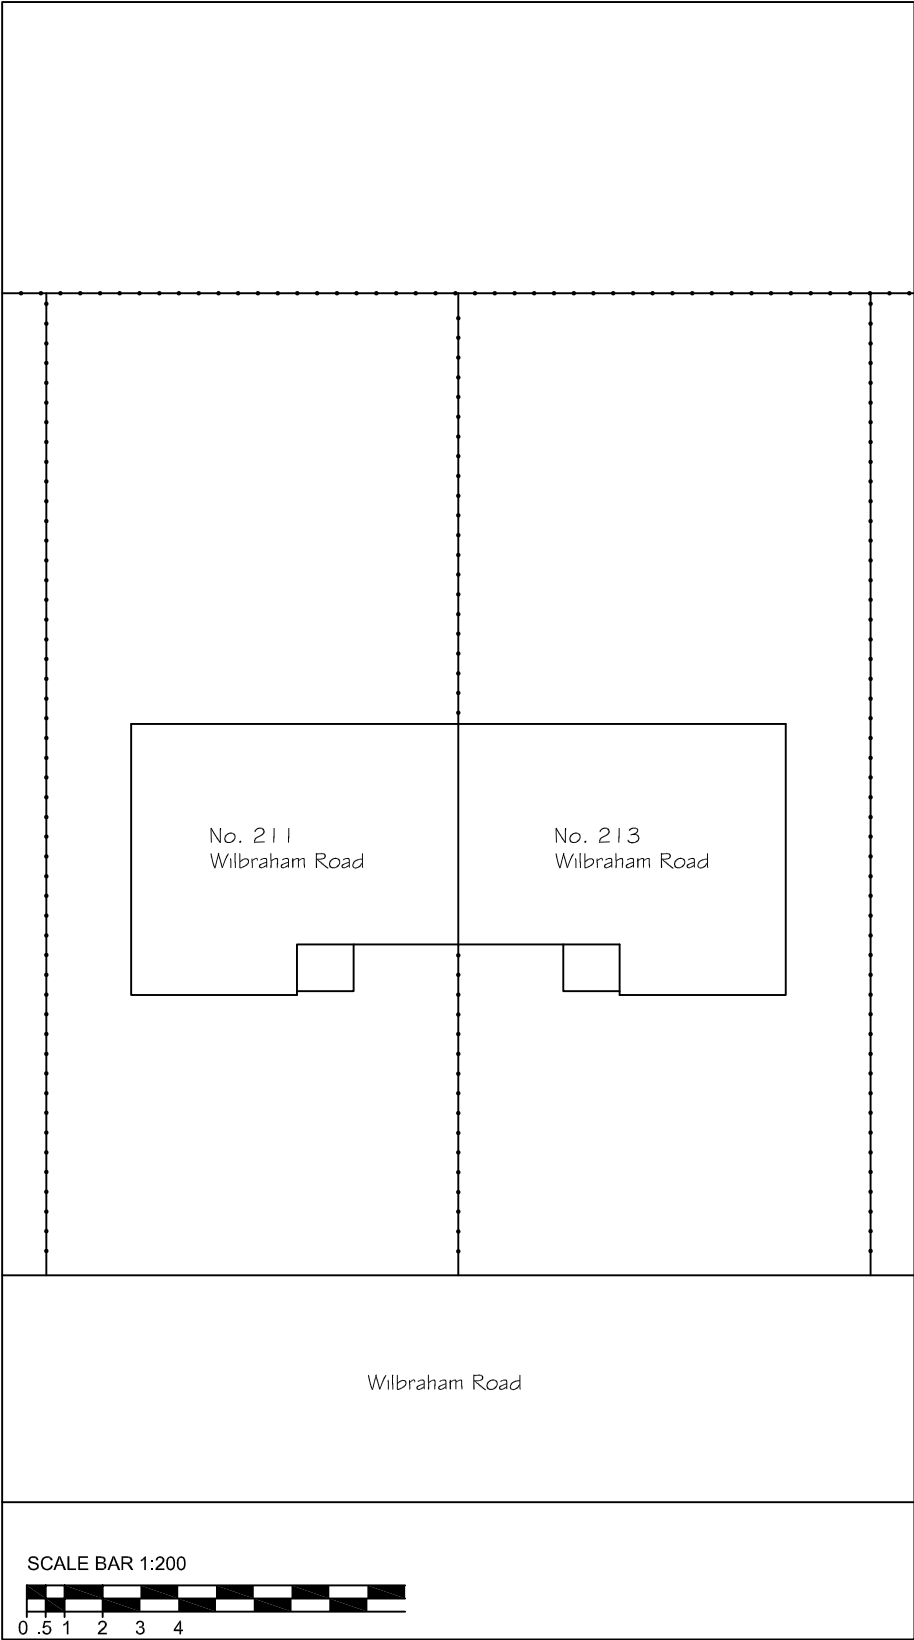

Existing Site Plan

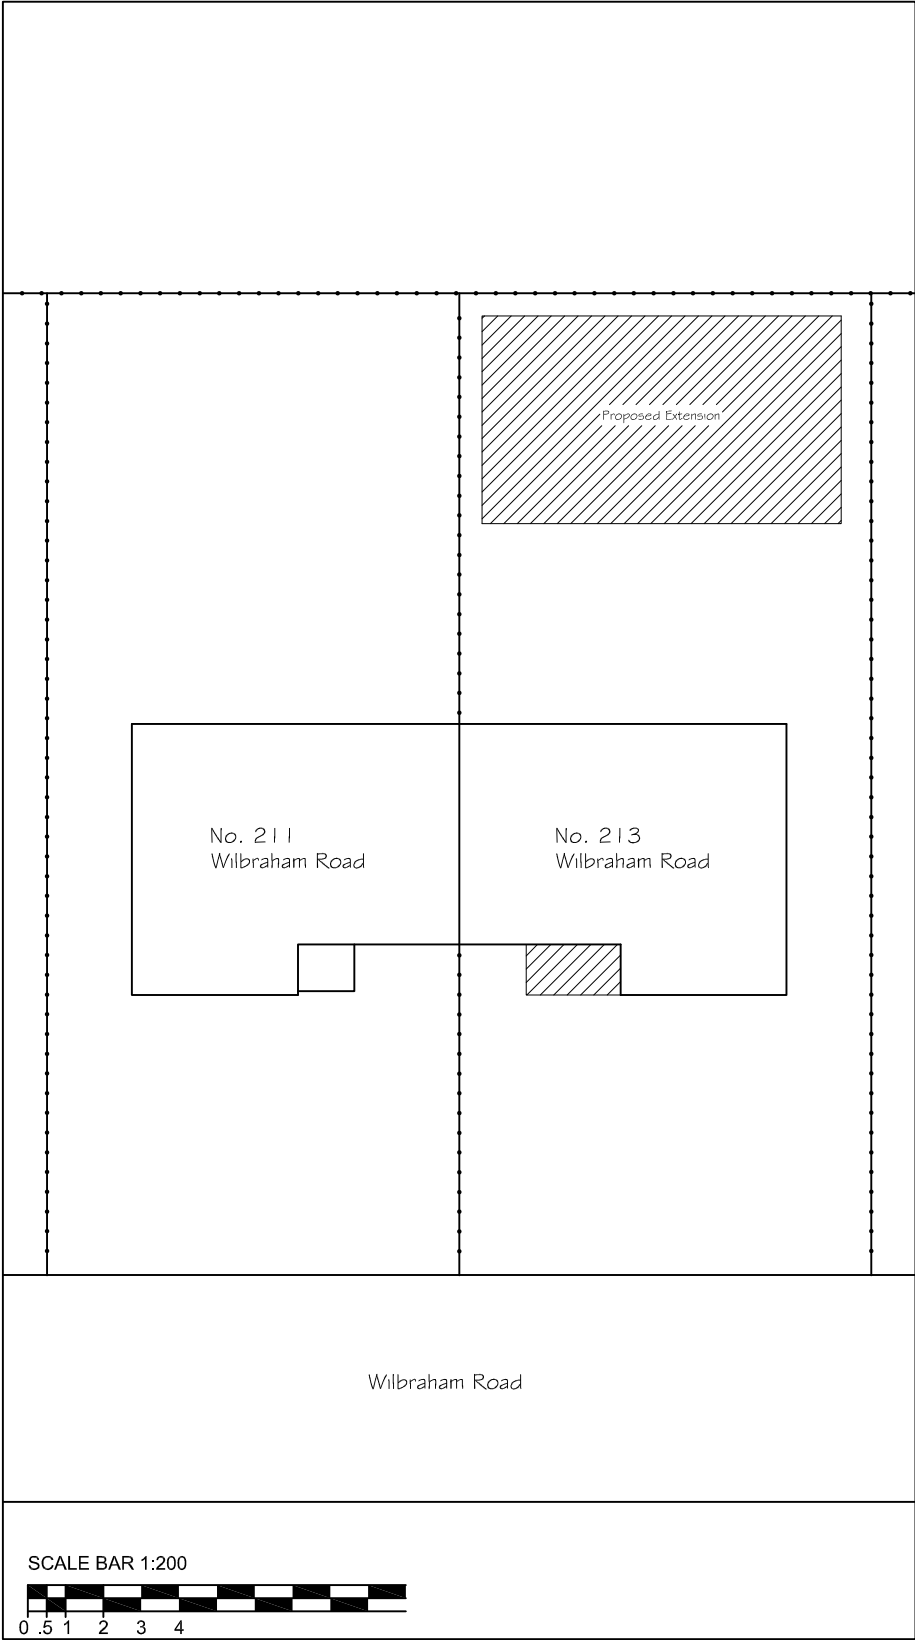

Proposed Site Plan

TITLE					
SITE PLAN					
PROJECT					
PROPOSED FRONT EXTENSION AND OUTBUILDING TO THE REAR EXTENSION AT 213 WILBRAHAM ROAD MANCHESTER					
PLOT SCALE 1=1	SCALE 1:200	DRN F.A.	DATE 01/25	DRAWING No. 05	REV B