


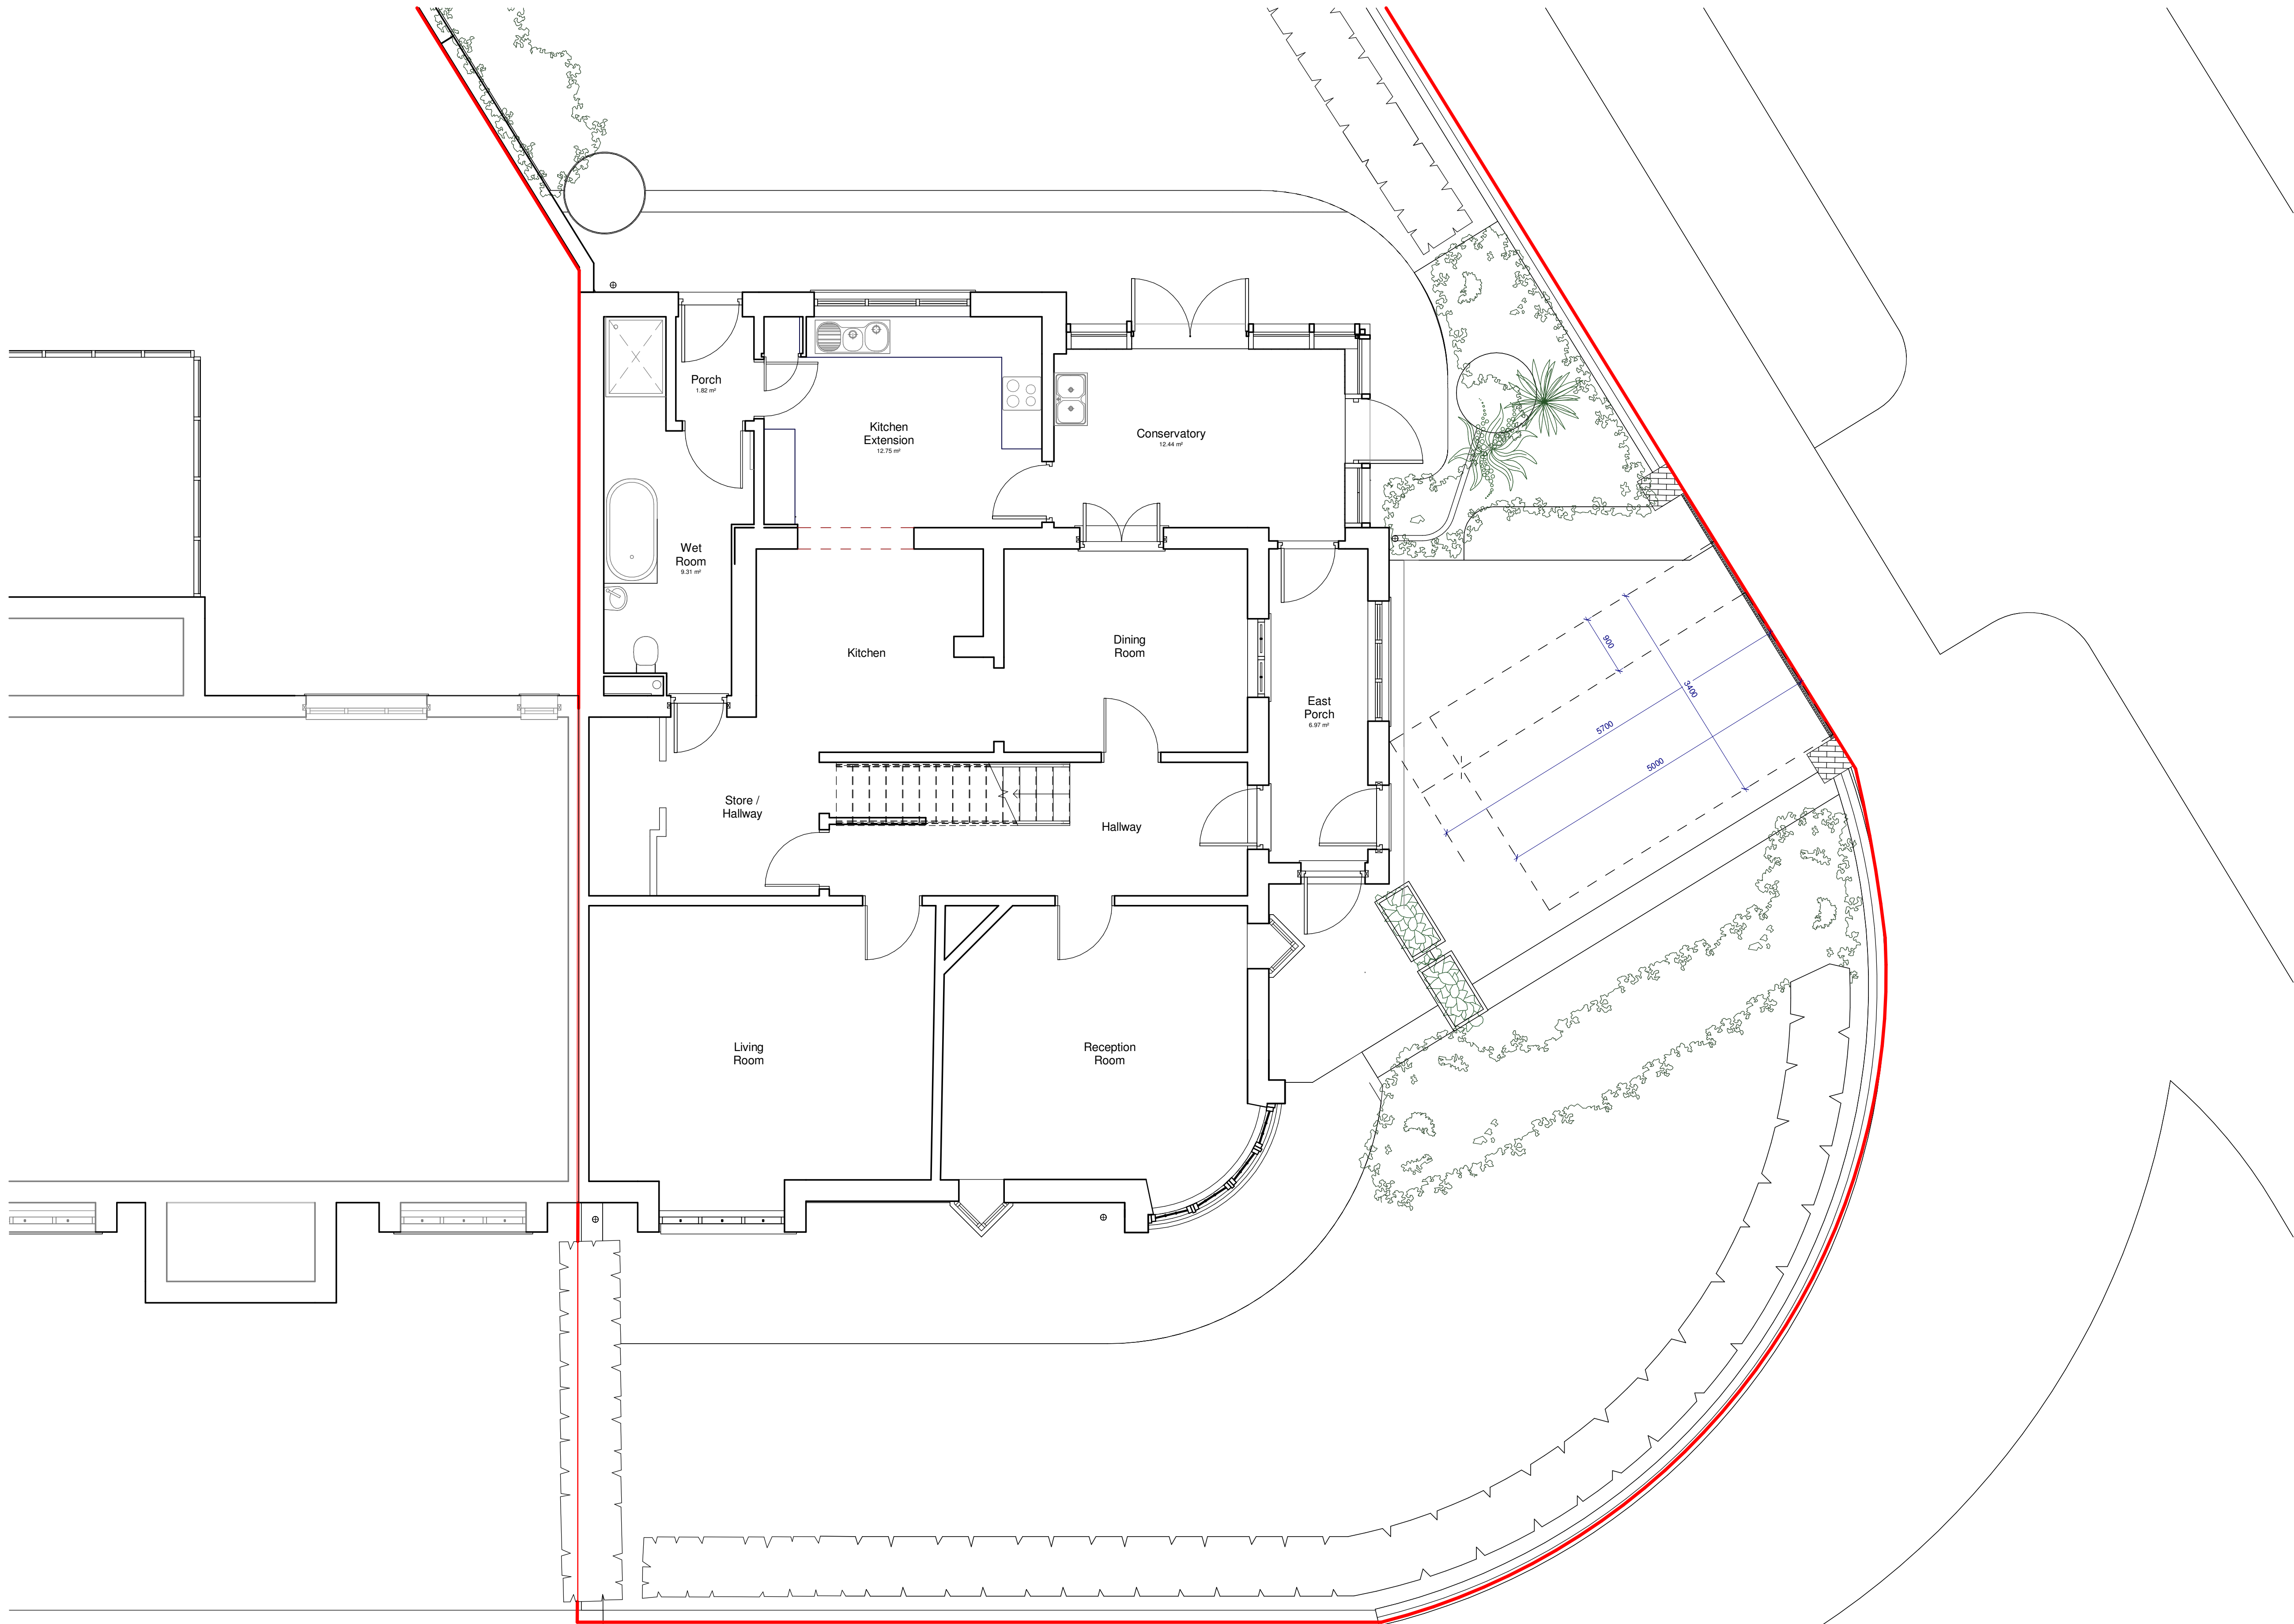


Notes:

THIS DRAWING IS FOR GUIDANCE ONLY

THIS DRAWING IS NOT TO BE SCALED. EXCEPT FOR THE PURPOSES OF PLANNING APPLICATIONS AND FOR LEGAL PLANS WHERE THE SCALE BAR **MUST** BE USED. ALWAYS REFER TO FIGURED DIMENSIONS.

CONTRACTORS, SUBCONTRACTORS AND SUPPLIERS MUST VERIFY ALL DIMENSIONS ON SITE BEFORE COMMENCING ANY WORK OR MAKING ANY SHOP DRAWINGS.

THIS DRAWING IS TO BE READ IN CONJUNCTION WITH STRUCTURAL, MECHANICAL AND ELECTRICAL ENGINEERS DRAWINGS AND ALL DISCREPANCIES ARE TO BE REPORTED TO THE ARCHITECT.

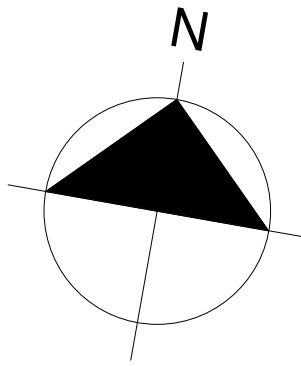

P7	Planning	010325
P6	Planning Final Draft	240225
P5	Planning Draft	090225
P4	Design Update	110924
P3	Design Update	250824
P2	Design Update	090824
P1	Design Development	260724

Re	Revision Details	Dr	Date
V			

STUDIO 10 ARCHITECTURE

Client's Name
Christopher Rattew

Job Title
**14 Conyngham Road,
Manchester, M145SA**

Drawing Title
Proposed Floor Plan - Level 0

Scale
1 : 50 @ A1

metres 1 2 3 4 5

Drawn DF Checked DF Date

Job No 23-17 Drawing No P-P-X-00 Re P7

Status
PLANNING

1 Level 0 - Proposed - DRAFT
1 : 50

01/03/2025 17:05:16