


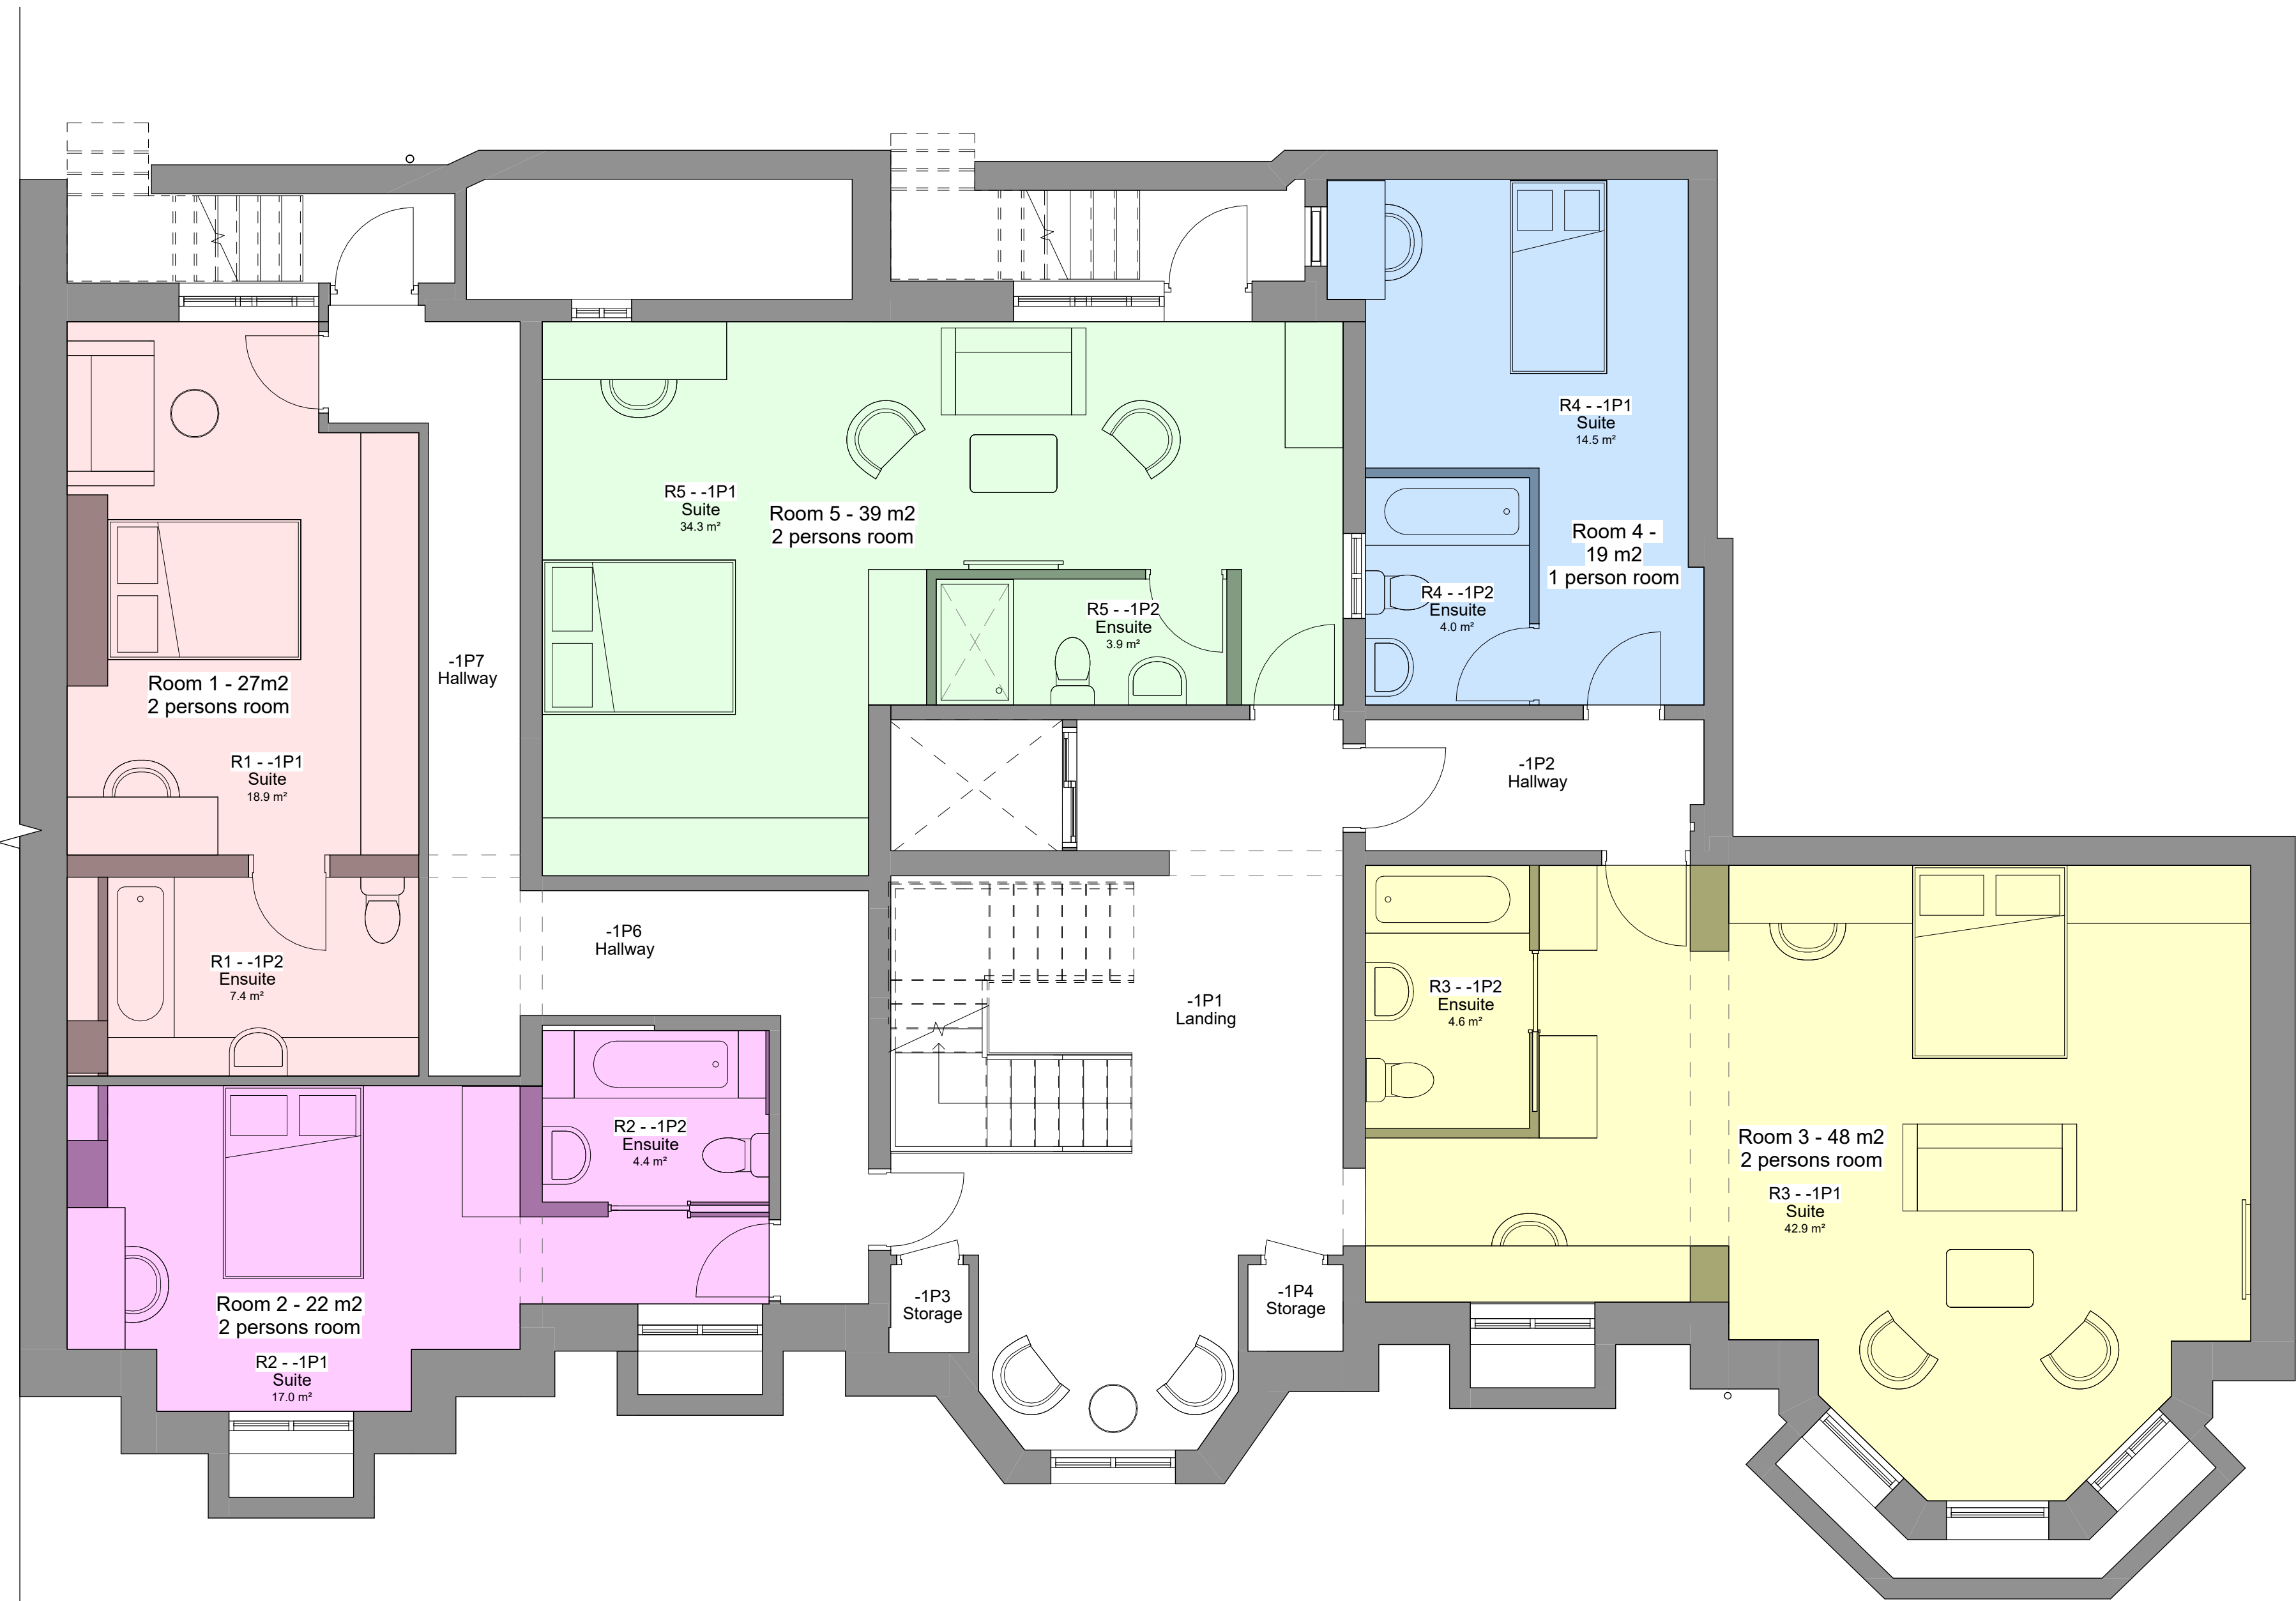

1 Level B1 - New - Proposed
1 : 50

Area Schedule - Basement

Room	Area	Occupancy
1	27 m2	2
2	22 m2	2
3	52 m2	2
4	19 m2	1
5	39 m2	2
Total Occupancy		9

No. Description Date Initial

PROJECT Fuldaz Hotel

TITLE Proposed Basement Floor Plan

STATUS DESIGN

DRAWN BY MA DATE 16/01/2024 SCALE (@ A1) 1 : 50

PROJECT NUMBER GSS23157.5 DRAWING NUMBER 003A REV

GOLD SKETCH
S T U D I O S
www.goldsketch.co.uk info@goldsketch.co.uk 0161 792 9595

NOTES
© COPYRIGHT - ALL RIGHTS RESERVED.
THIS DRAWING SHALL NOT BE REPRODUCED WITHOUT PRIOR WRITTEN CONSENT.
DRAWING TO BE USED FOR THE STATUS INDICATED ONLY.
ALL DIMENSIONS AND SETTING OUT SHALL BE CHECKED AND CONFIRMED ON SITE. ANY DISCREPANCIES TO BE REPORTED TO THE
DESIGNER IMMEDIATELY UPON DISCOVERY. ALL DIMENSIONS AND SETTING OUT SHALL BE IN ACCORDANCE WITH CURRENT BUILDING
REGULATIONS AND RELEVANT CODES OF PRACTICE AND BRITISH STANDARDS. ALL DIMENSIONS ON THIS DRAWING ARE IN MILLIMETRES UNLESS
OTHERWISE STATED.

