


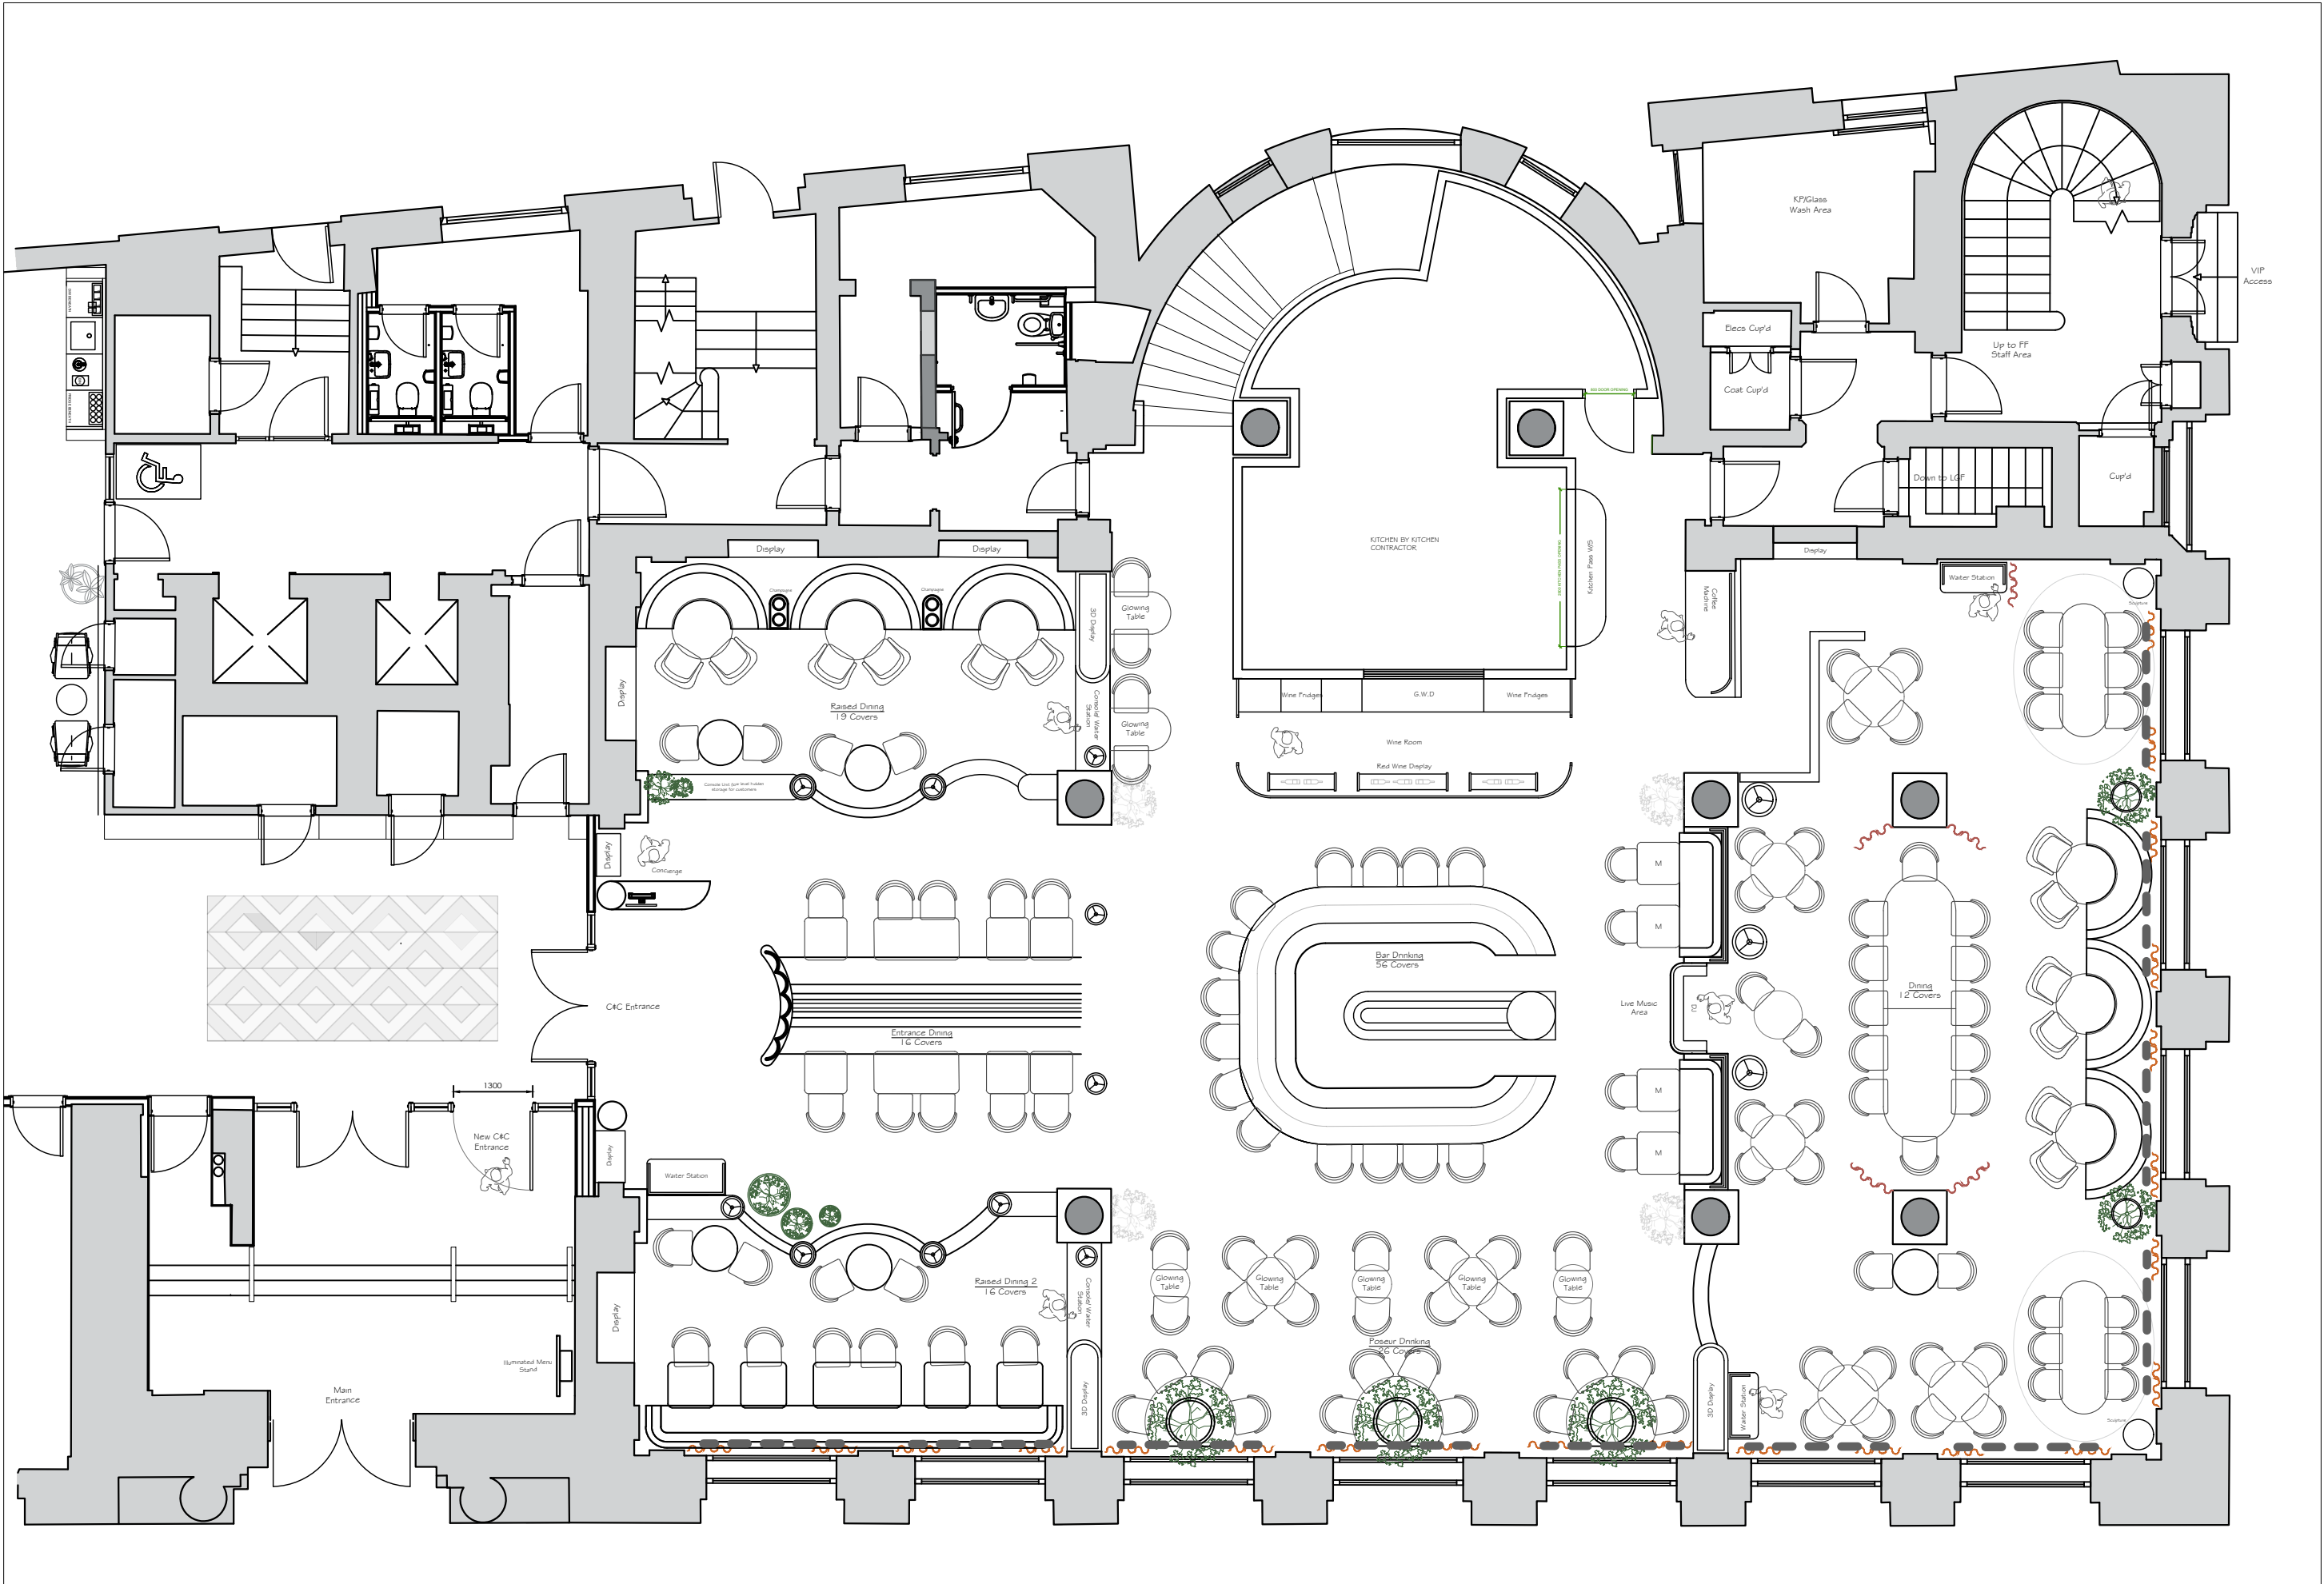


PROPOSED GROUND FLOOR PLAN
LOCATION PLAN
1:100

INDICATED WITH DASHED LINE



REFERENCE IMAGES

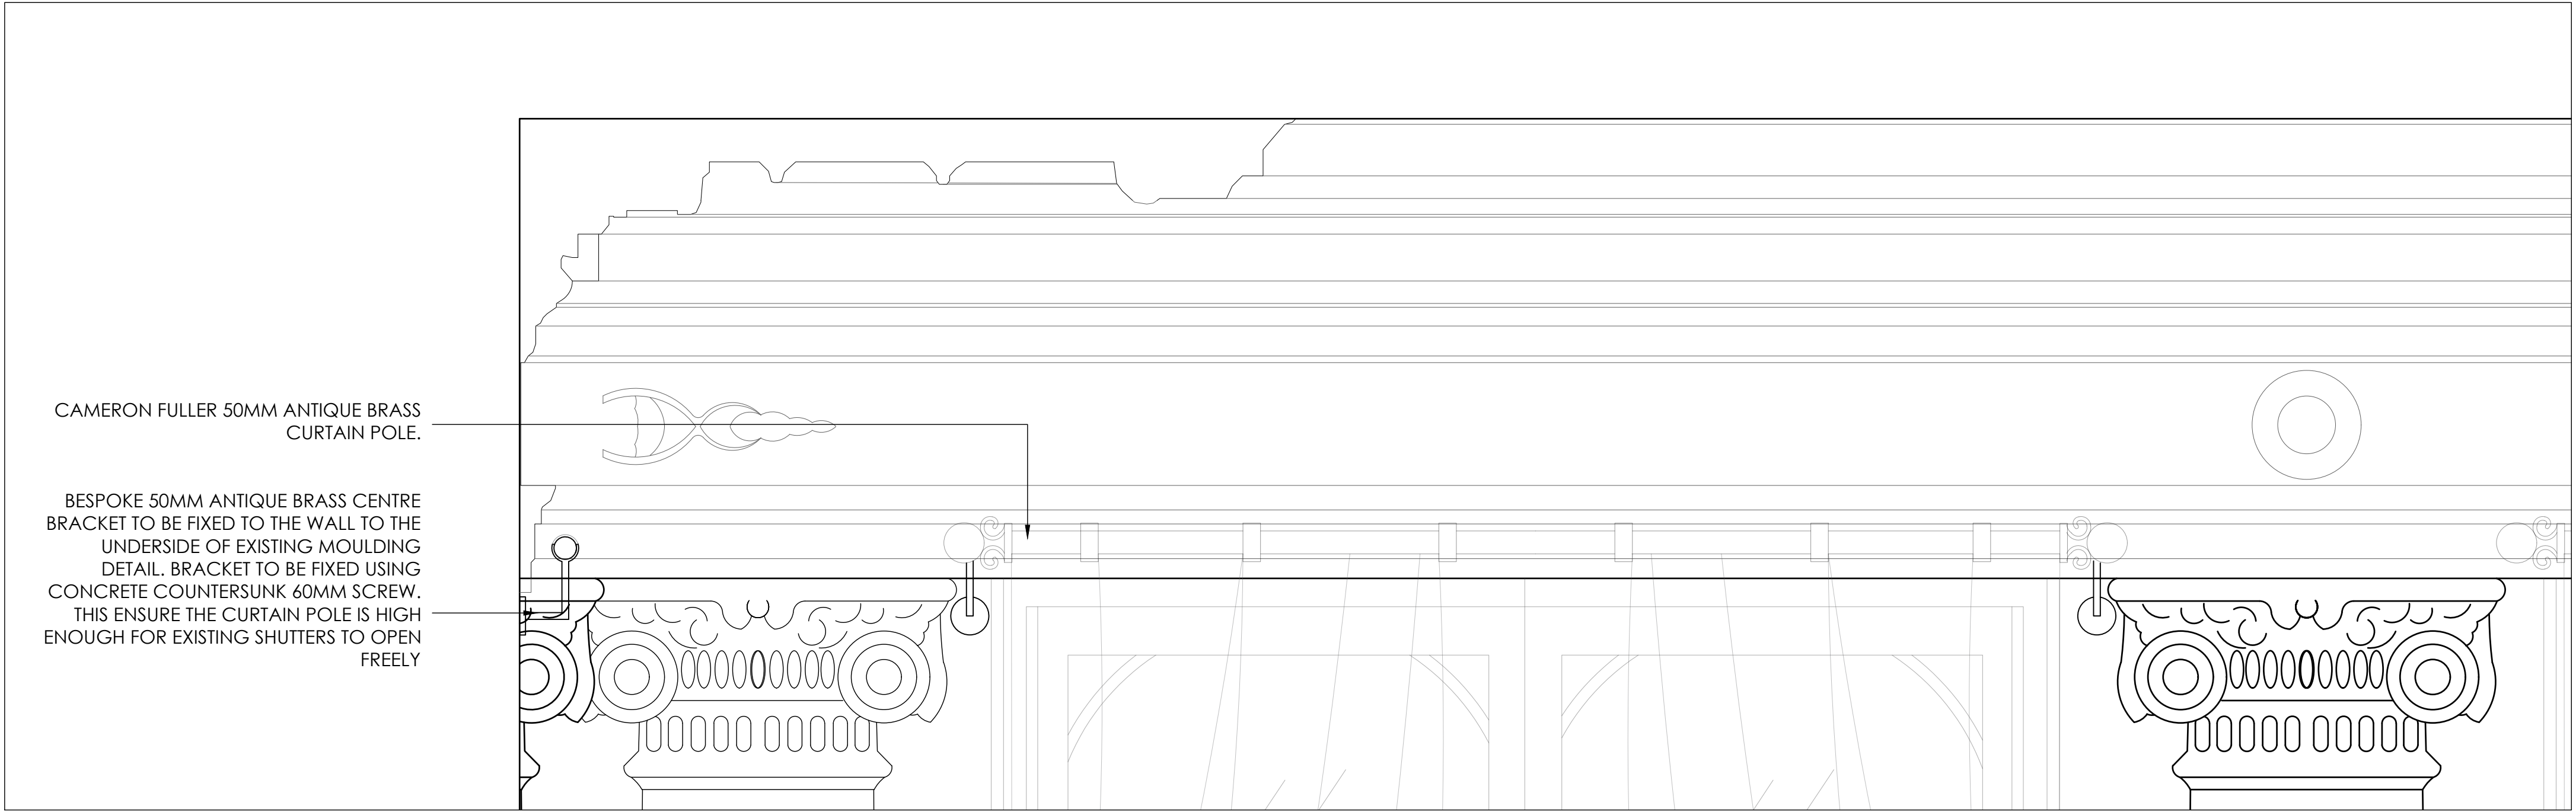

GF FIXING DETAIL OF CURTAIN RAILS
1:10

A	Bespoke antique brass bracket to protect moulding	09.01.25	MM
STUDIO TWO[®]			
JOB TITLE			
CUT & CRAFT MANCHESTER			
DRAWING TITLE			
GF Fixing Detail of Curtain Rails			
SCALE 1: 50 @ A1		DRAWING No	
DATE October 2024		AC23- P56	
DO NOT SCALE. ALL DIMENSIONS TO BE CHECKED ON SITE BY CONTRACTOR. ALL MEASUREMENTS ARE IN MM UNLESS OTHERWISE SPECIFIED. WRITTEN DIMENSIONS TO BE USED IN PREFERENCE TO SCALED DIMENSIONS & ALL DISCREPANCIES TO BE REPORTED TO STUDIO TWO. THE DESIGN SHOWN ON THIS DRAWING IS THE PROPERTY OF STUDIO TWO AND IS NOT TO BE USED OR ITS CONTENTS COPIED, COMMUNICATED OR DISCLOSED, IN WHOLE OR IN PART.			