


PIZZA PILGRIMS, MANCHESTER - DEANSGATE, PROPOSED SHOPFRONT & SIGNAGE

Unit 11- Byron Industrial Estate Brookfield
Road Arnold Nottingham NG5 7ER
T: 0115 926 9756

GENERAL NOTES:
THE CONTRACTOR SHALL CHECK AND VERIFY ALL DIMENSIONS ON SITE AND REPORT ANY DISCREPANCIES IN WRITING TO PHILIP WATTS DESIGN BEFORE COMMENCING WITH THE WORKS.
ALL DRAWINGS ARE THE PROPERTY OF PHILIP WATTS DESIGN AND SHALL NOT BE REPRODUCED WITHOUT THE CONSENT OF THE DESIGNERS.
DRAWINGS SHALL NOT BE SCALED.
THIS DRAWING IS TO BE READ IN CONJUNCTION WITH THE RELEVANT SPECIFICATION OF BUILDING WORKS.
ALL DIMENSIONS ARE IN MM UNLESS OTHERWISE NOTED.
THIS DRAWING MAY INCORPORATE INFORMATION FROM OTHER PROFESSIONALS. PHILIP WATTS DESIGN CANNOT ACCEPT RESPONSIBILITY FOR THE INTEGRITY AND ACCURACY OF SUCH INFORMATION.
IF IN DOUBT ASK!


FRONT ELEVATION (NORTH EAST)

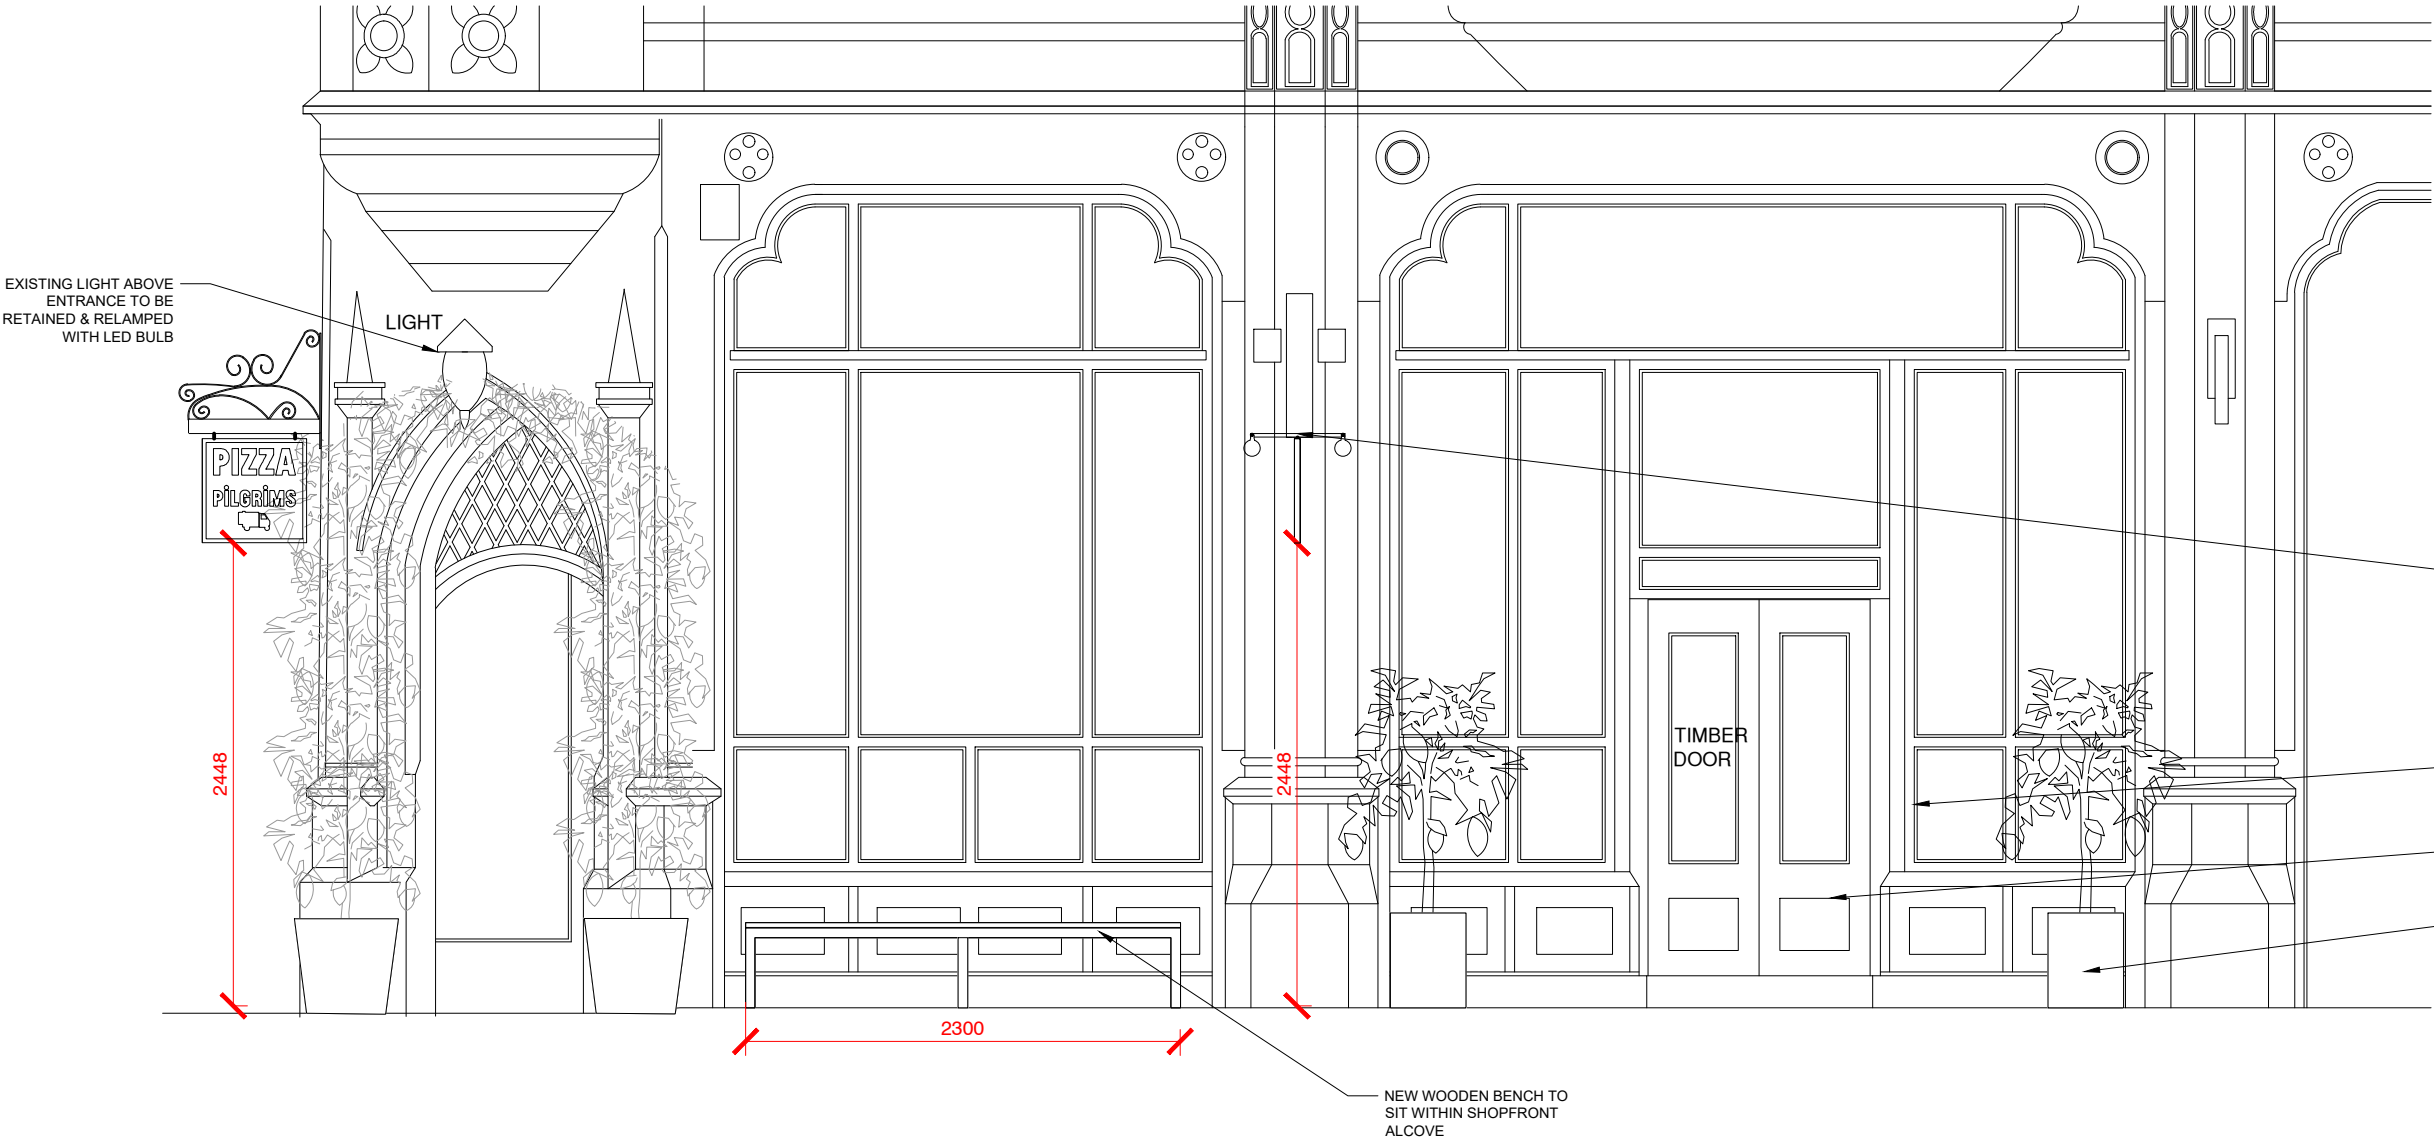

FRONT ELEVATION (NORTH EAST)

PROJECTING SIGN - FRONT ELEVATION

SIDE ELEVATION

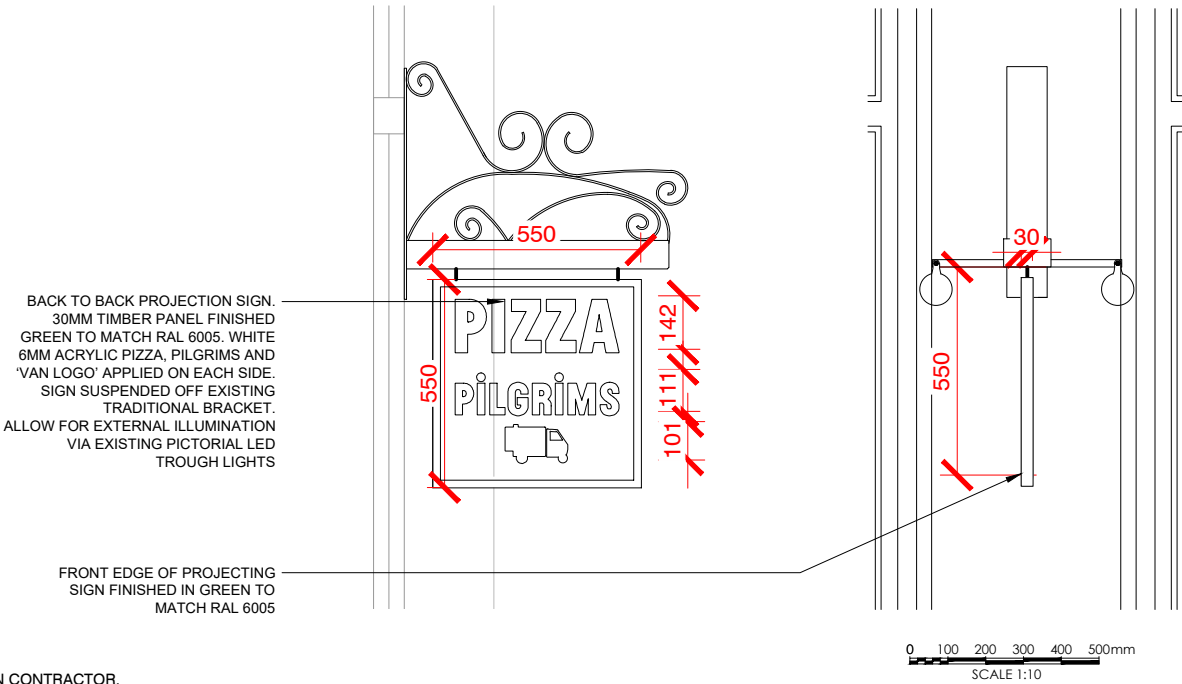

FULL FRONT ELEVATION (NORTH EAST)



E	SIGNAGE REMOVED	05.03.25	JB
D	SIGNAGE MOVED TO LH WINDOW	05.03.25	JB
C	SHOPFRONT SIGNAGE UPDATED FOLLOWING PP COMMENTS ON 04.03.25	05.03.25	JB
B	UPDATED TO SUIT AW COMMENTS ON 12.02.2025	28.02.25	JB
A	SHOPFRONT UPDATED TO SUIT AW COMMENTS ON 10.01.24	13.01.24	JB
REV	DESCRIPTION	DATE	NAME

PIZZA PILGRIMS

CLIENT ADDRESS
PIZZA PILGRIMS PIZZA BASE,
3 KINGLY STREET,
LONDON,
W1B 5PD

Shop Name
DEANSGATE - MANCHESTER

Title
PROPOSED SHOPFRONT & SIGNAGAE

Site Address
105- 107 DEANSGATE,
GREATER,
MANCHESTER
M3 2BQ

Gross FOH Area m² N/A Gross BOH Area m² N/A

Drawing No. 055_25_10 Rev. E

Date 19.11.2024 Status FOR APPROVAL Drawn by JB

Scale 0 200 400 600 800 1000mm @ A1
SCALE 1:20

GENERAL NOTES:

1. DRAWING IS INDICATIVE. ALL MEASUREMENTS MUST BE CHECKED ONSITE BY THE MAIN CONTRACTOR.

DO NOT SCALE THIS DRAWING