


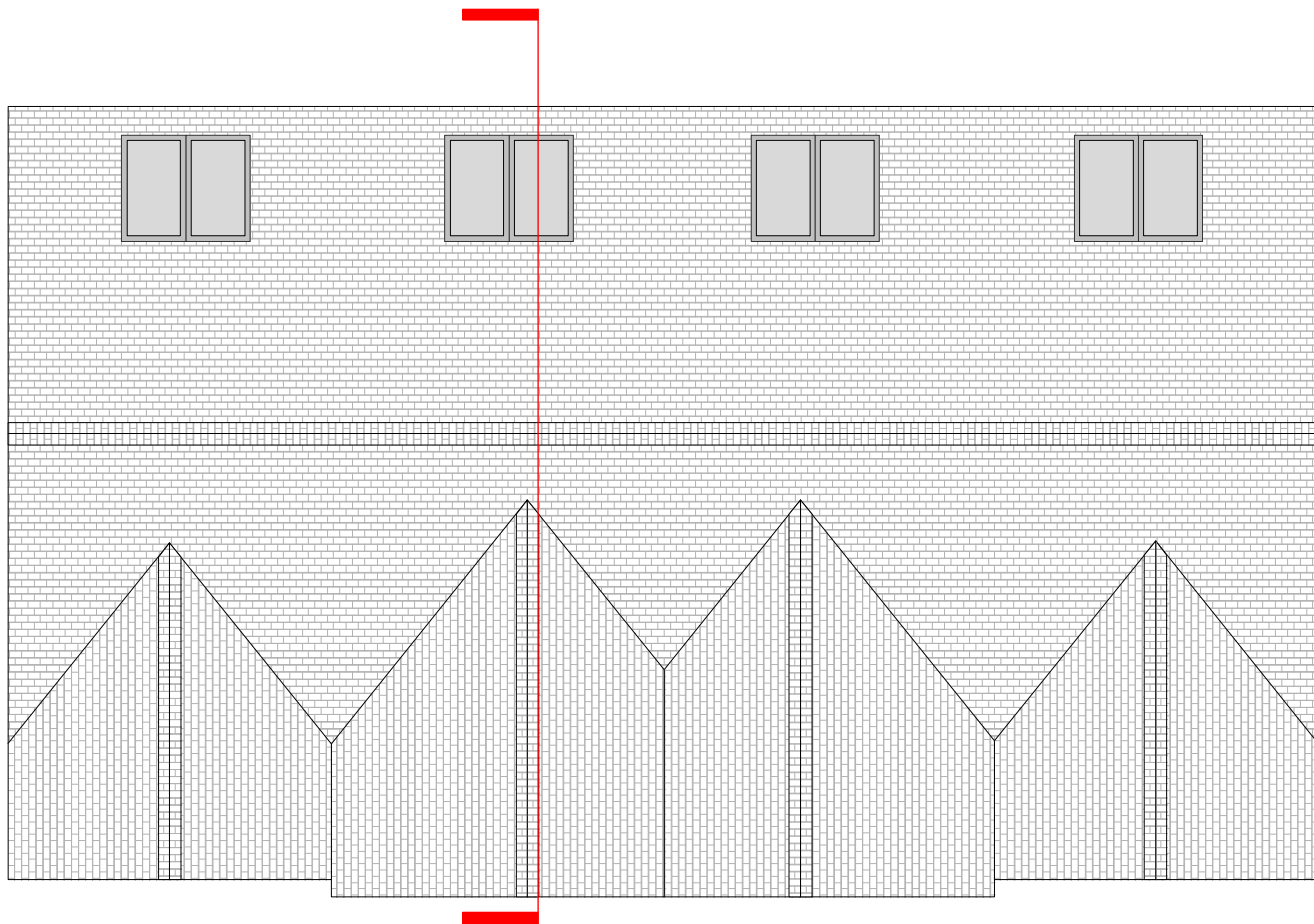
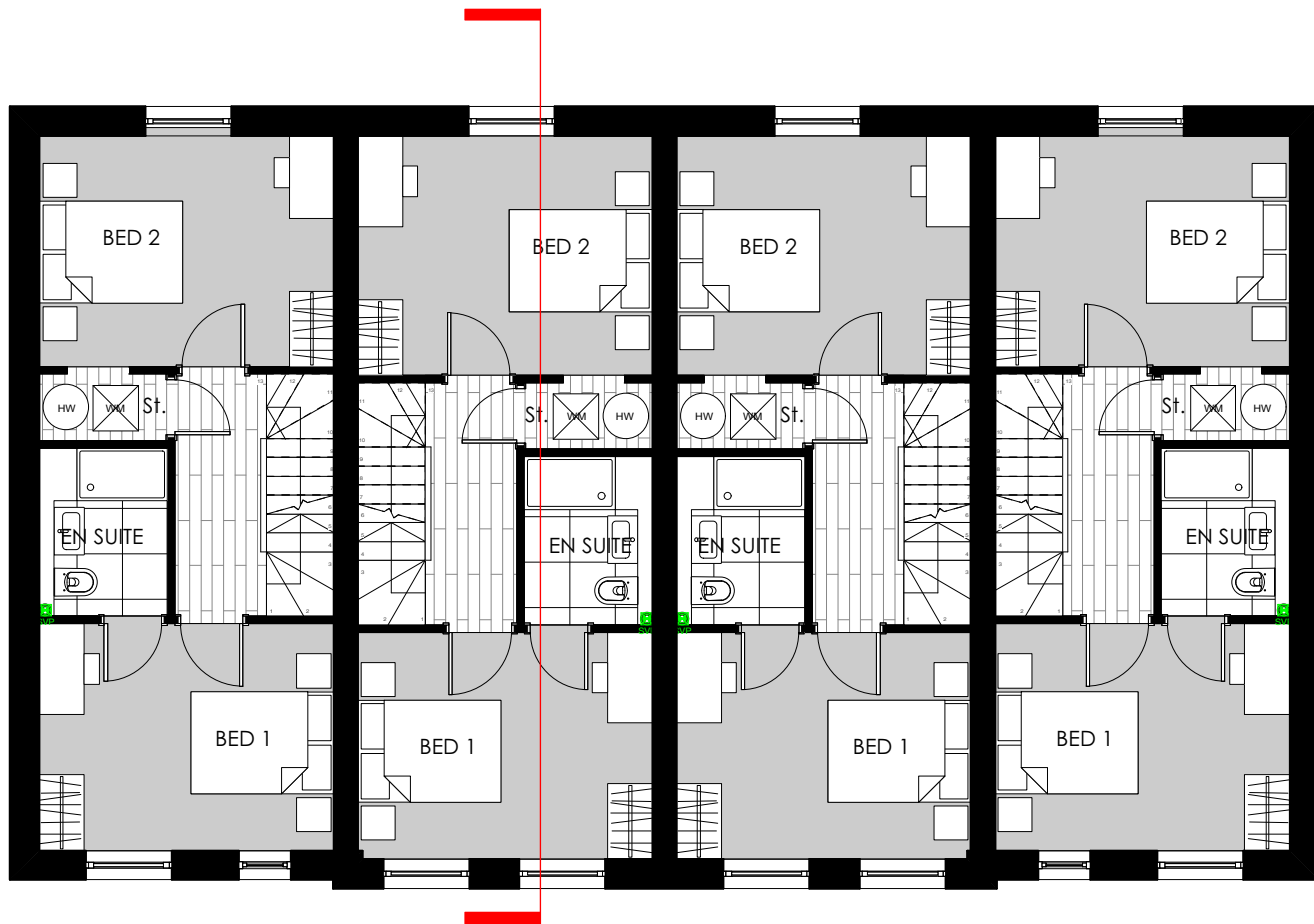


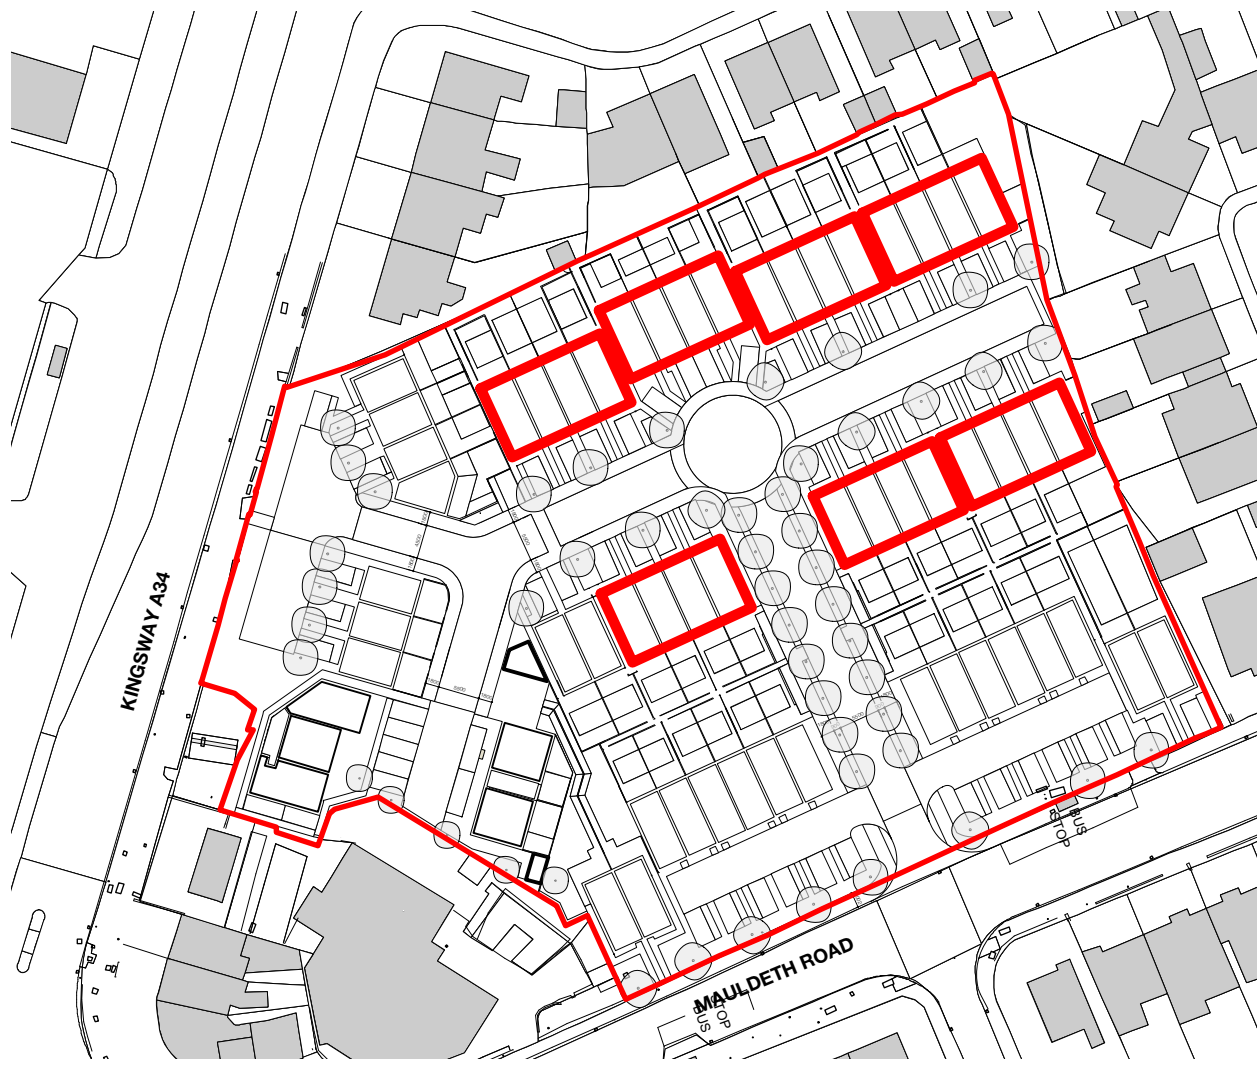

FIRST FLOOR

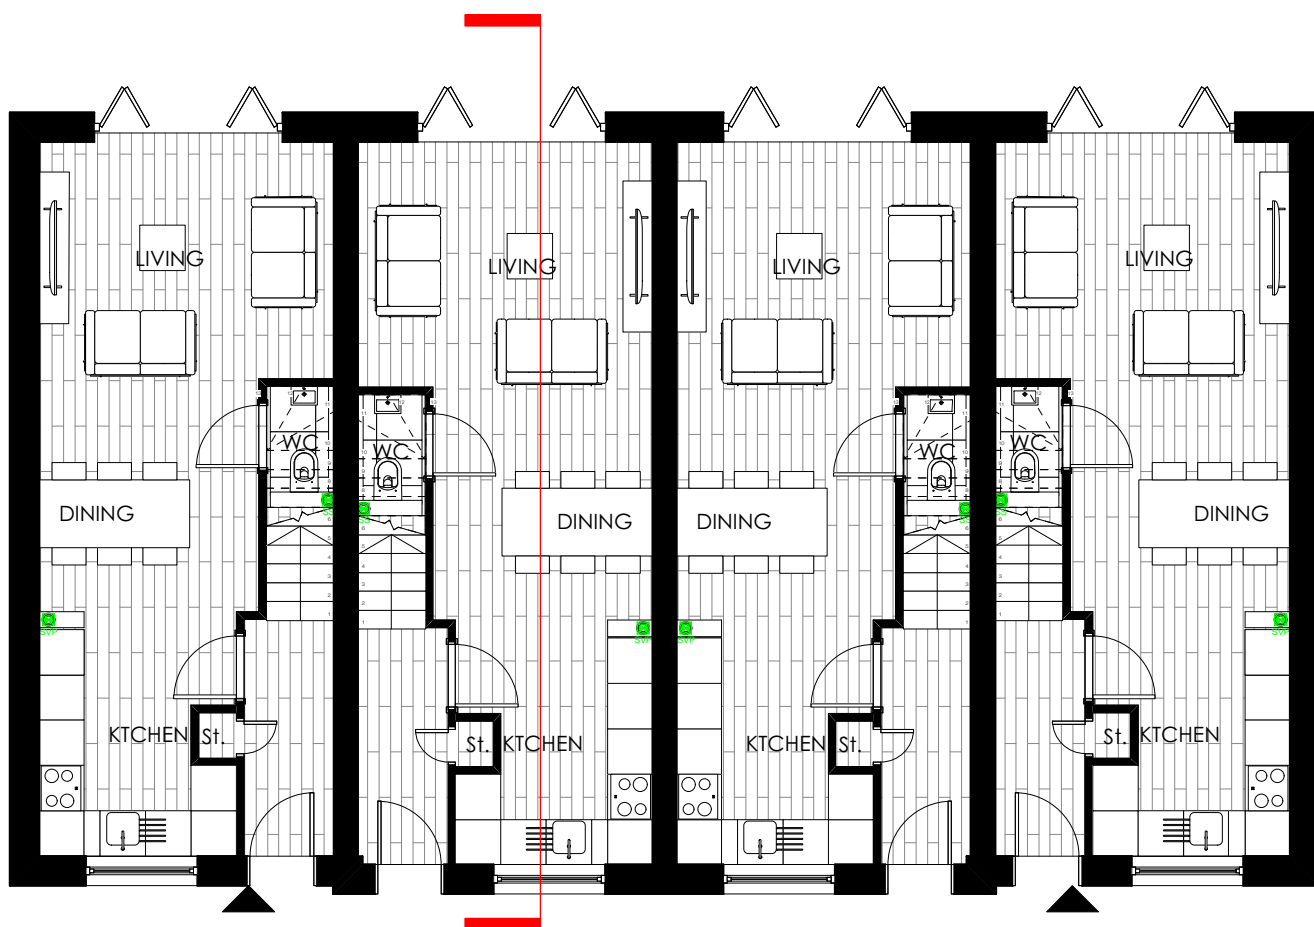

ROOF PLAN

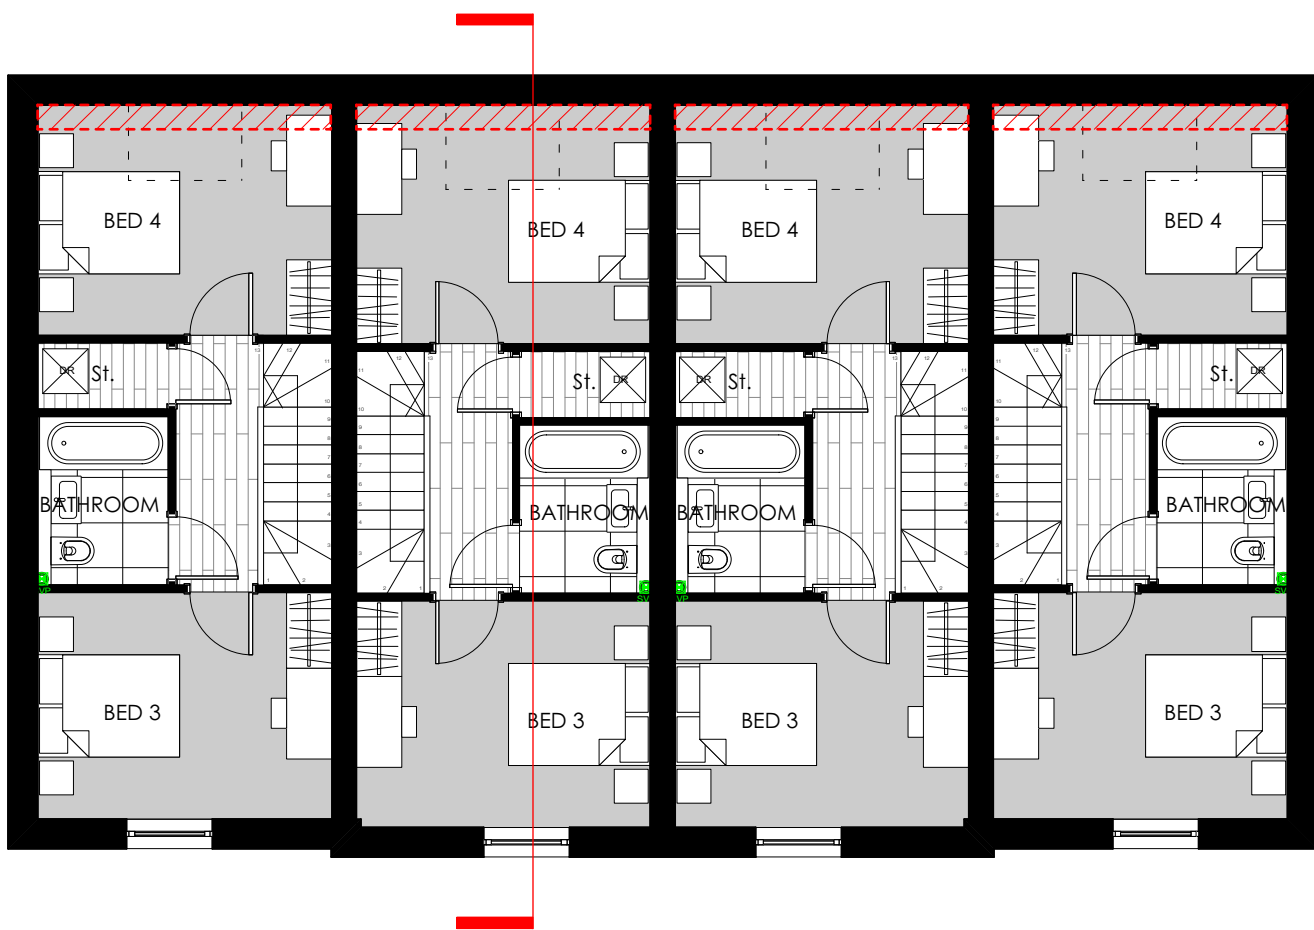

GROUND FLOOR

THIRD FLOOR

 DENOTES CEILING LEVEL BELOW 1.5 m

BLOCK TYPE C PLANS
1:100

PLANNING

IMPORTANT NOTES:

REVISION	DATE	DESCRIPTION
A	11/10/24	GENERAL AMENDMENTS

CLIENT: VIEWS	
PROJECT: PROPOSED RESIDENTIAL DEVELOPMENT	
ADDRESS: BURNAGE CRICKET CLUB	
DRAWING TITLE: BLOCK TYPE C PLANS	
SCALE: 1:100	DATE: AUGUST
DRAWING NO: A815_P_142A	

OLLIER SMURTHWAITE ARCHITECTS

40 King Street, Manchester, M2 6BA
T 0161 883 0839
F 0161 883 0839
E mail@olliersmurthwaite.com